


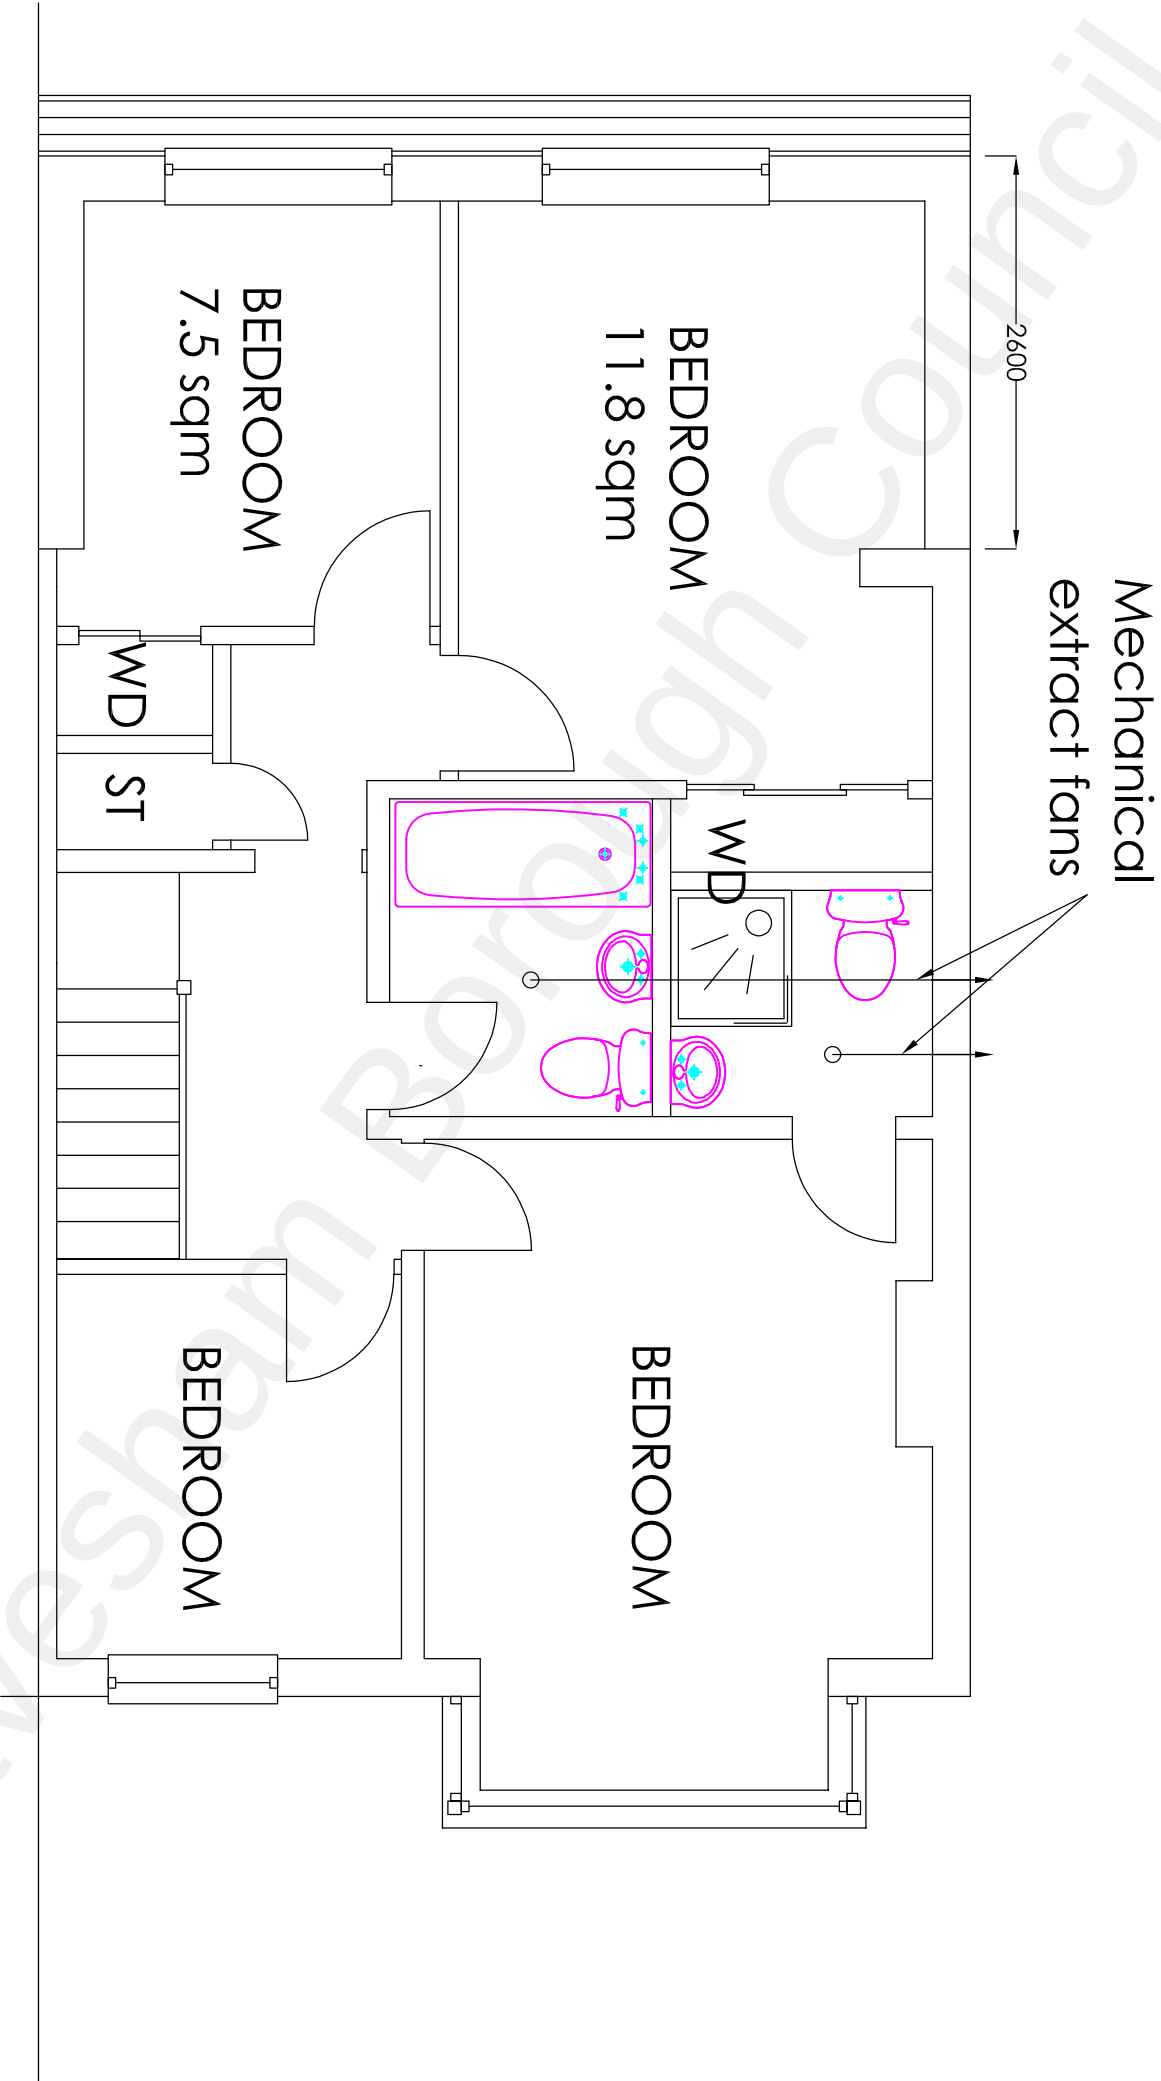

Project		Mr Kashmir Singh 3 Hall Road Northfleet Gravesend Kent DA11 8AW		Two Storey Rear Extension	
Drawing Title		Proposed First Floor Plan		Rev	
		Description		Date	
		H Channa		Picaroons Maidstone Road Platt Kent TN15 8LB	
		Tel: 07828277909 E-mail: hbechanna@tiscali.co.uk		Drawn HC	
				Date Aug 2021	
				Scale 1:50	
				Drawing No. 3HR/A3/03	