




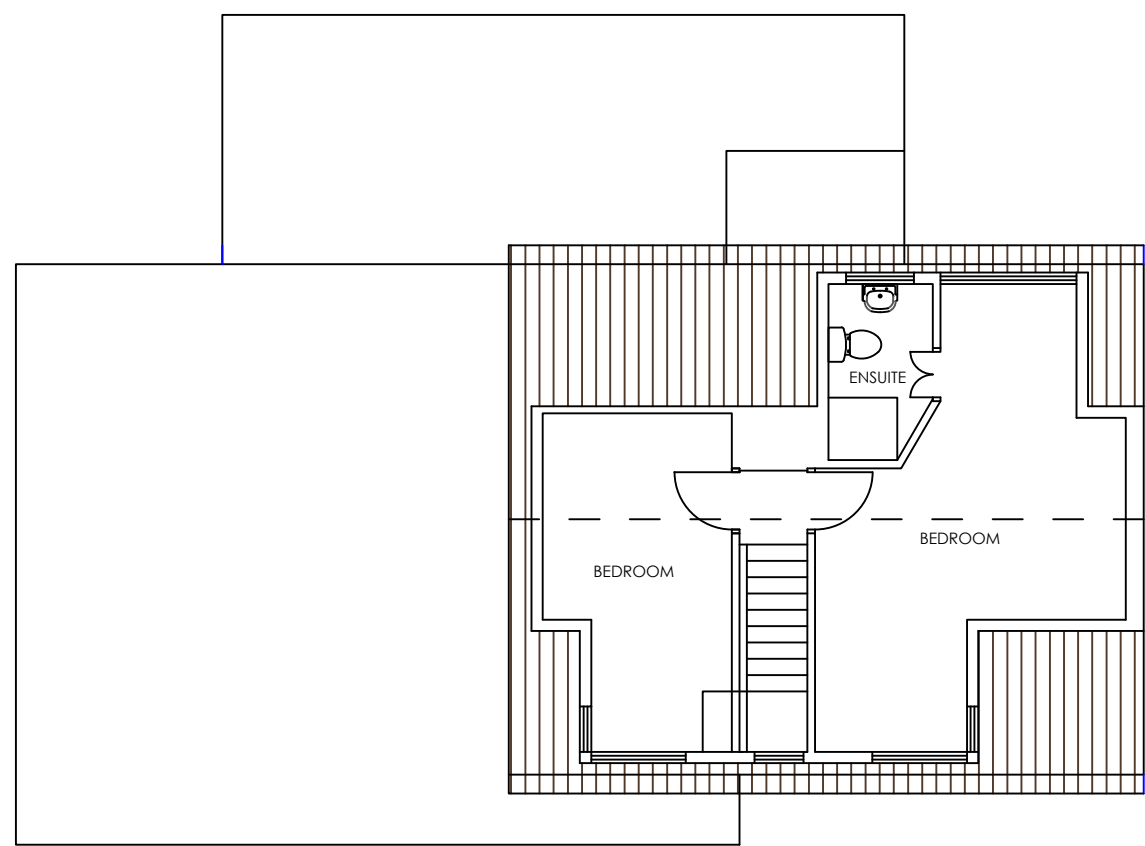


Existing First Floor Plan 35m2

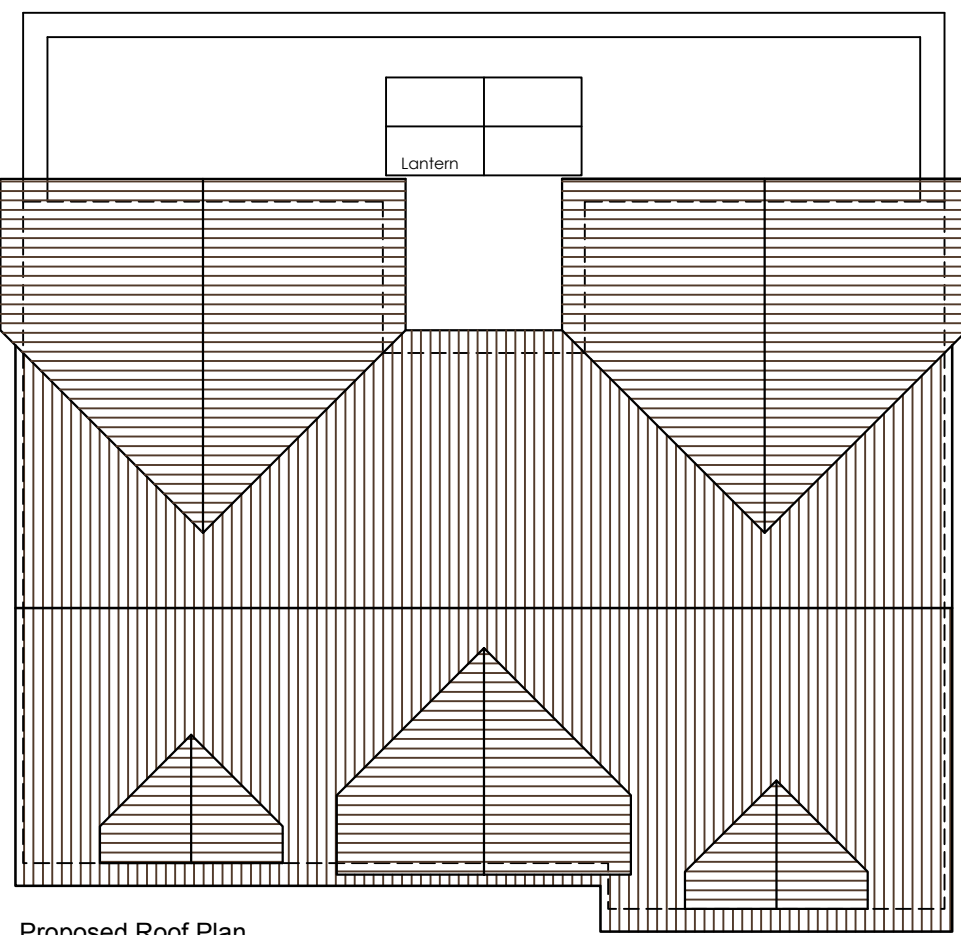


Proposed Roof Plan

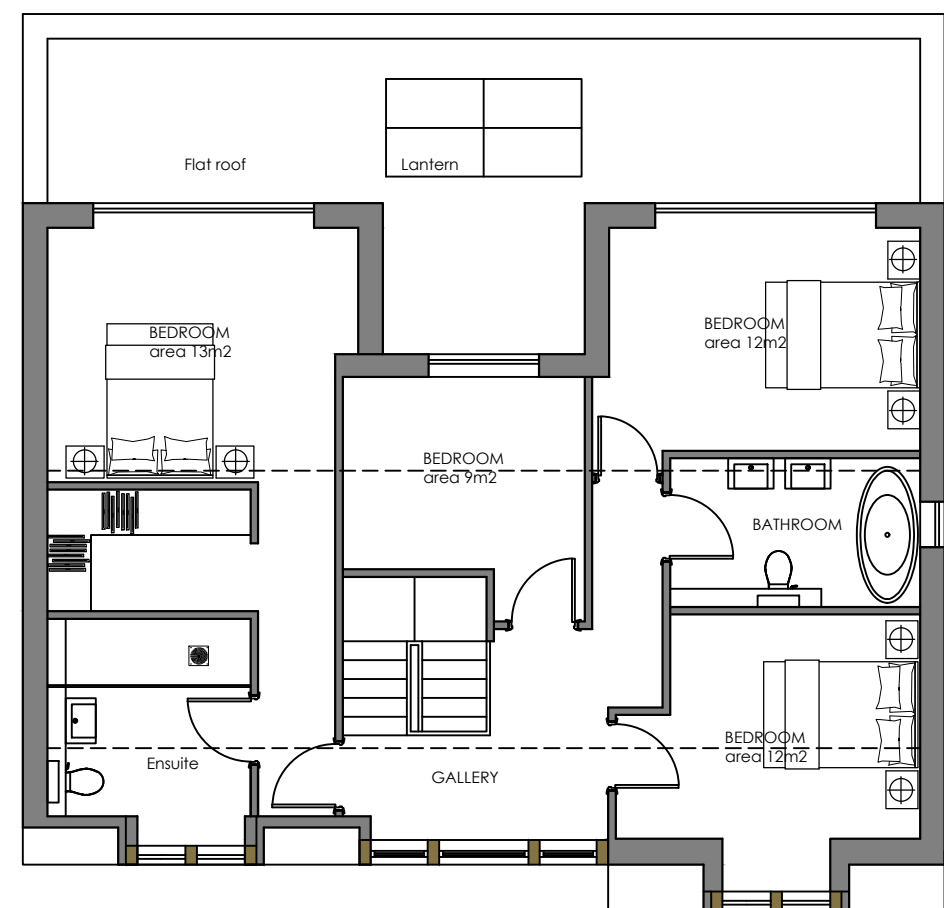


Proposed First Floor Plan 85m2

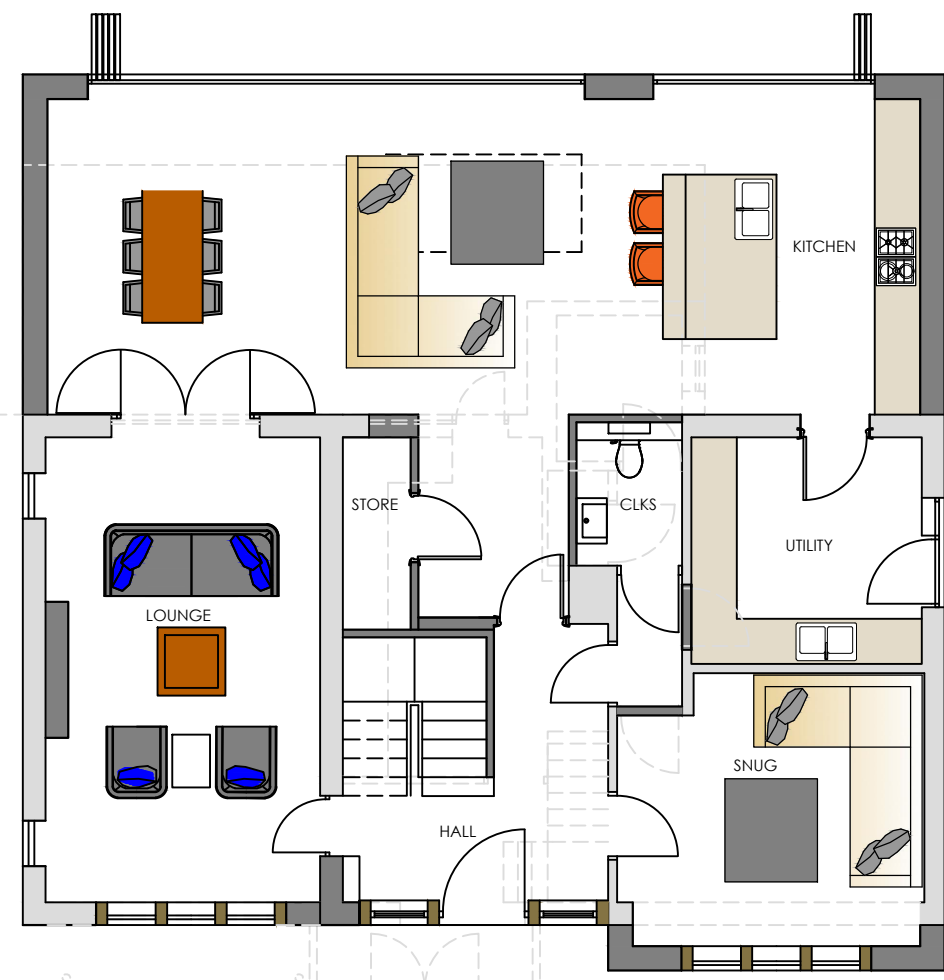


Proposed Ground Floor Plan 125m2
TOTAL AREA 210m2

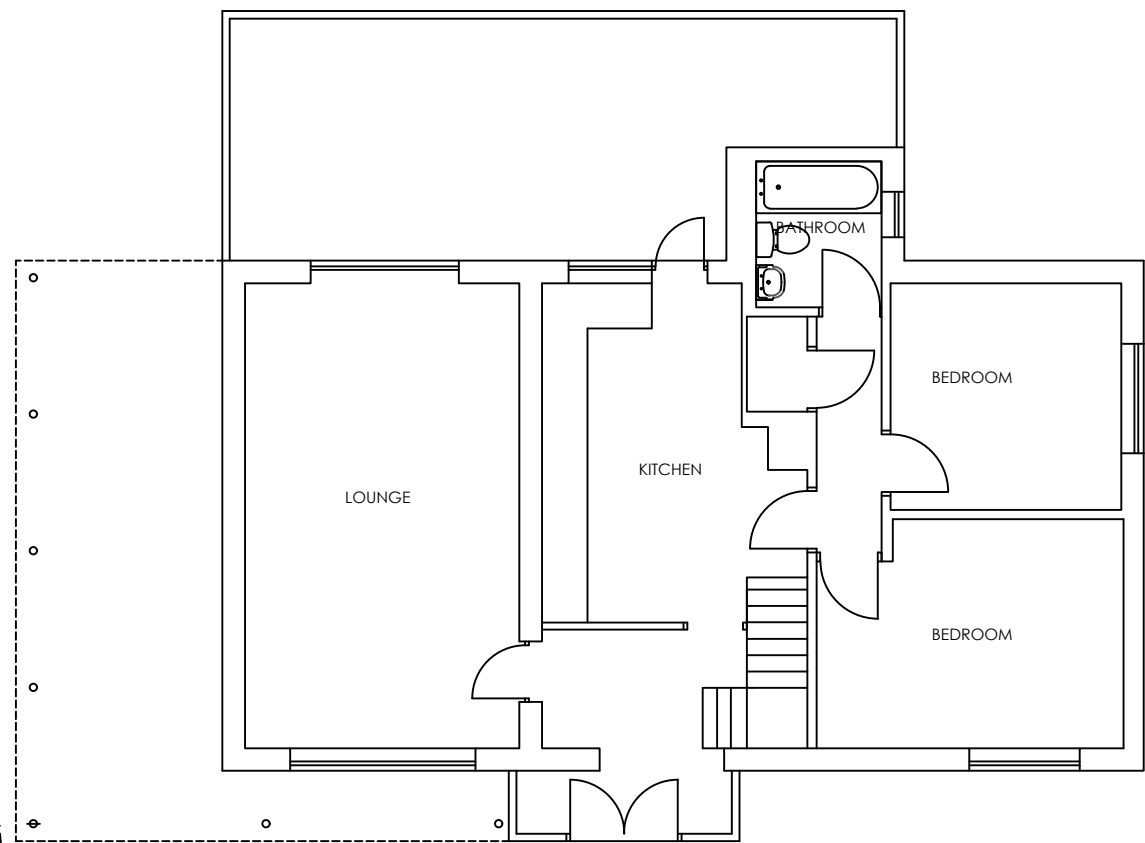


Existing Ground Floor Plan 102m2
TOTAL AREA 137m2

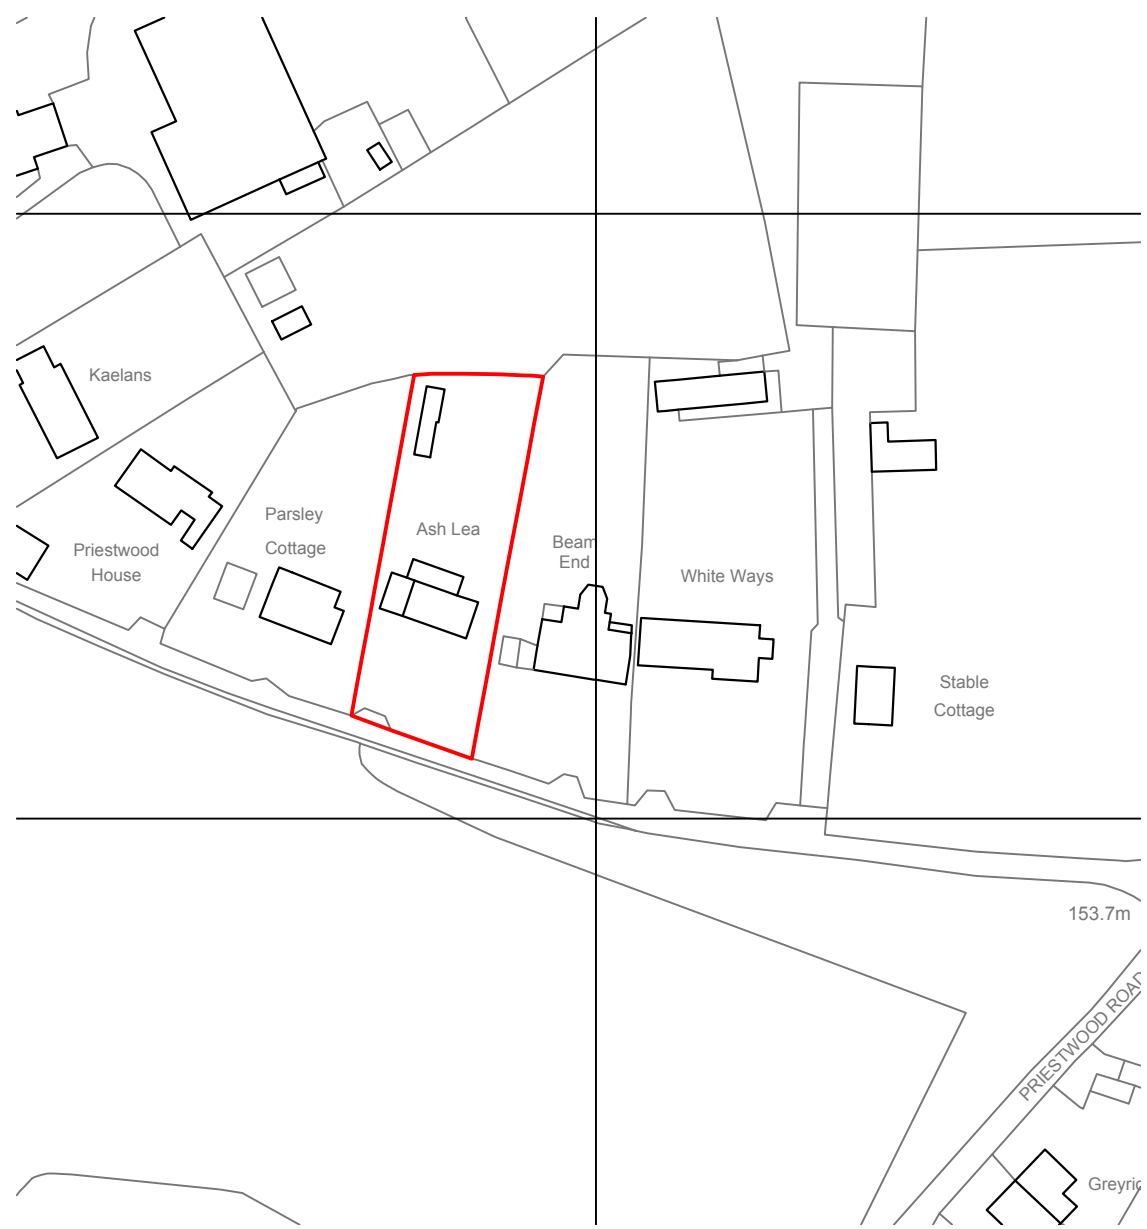

LOCATION PLAN 1-1250
Scale Bar at 1:1250

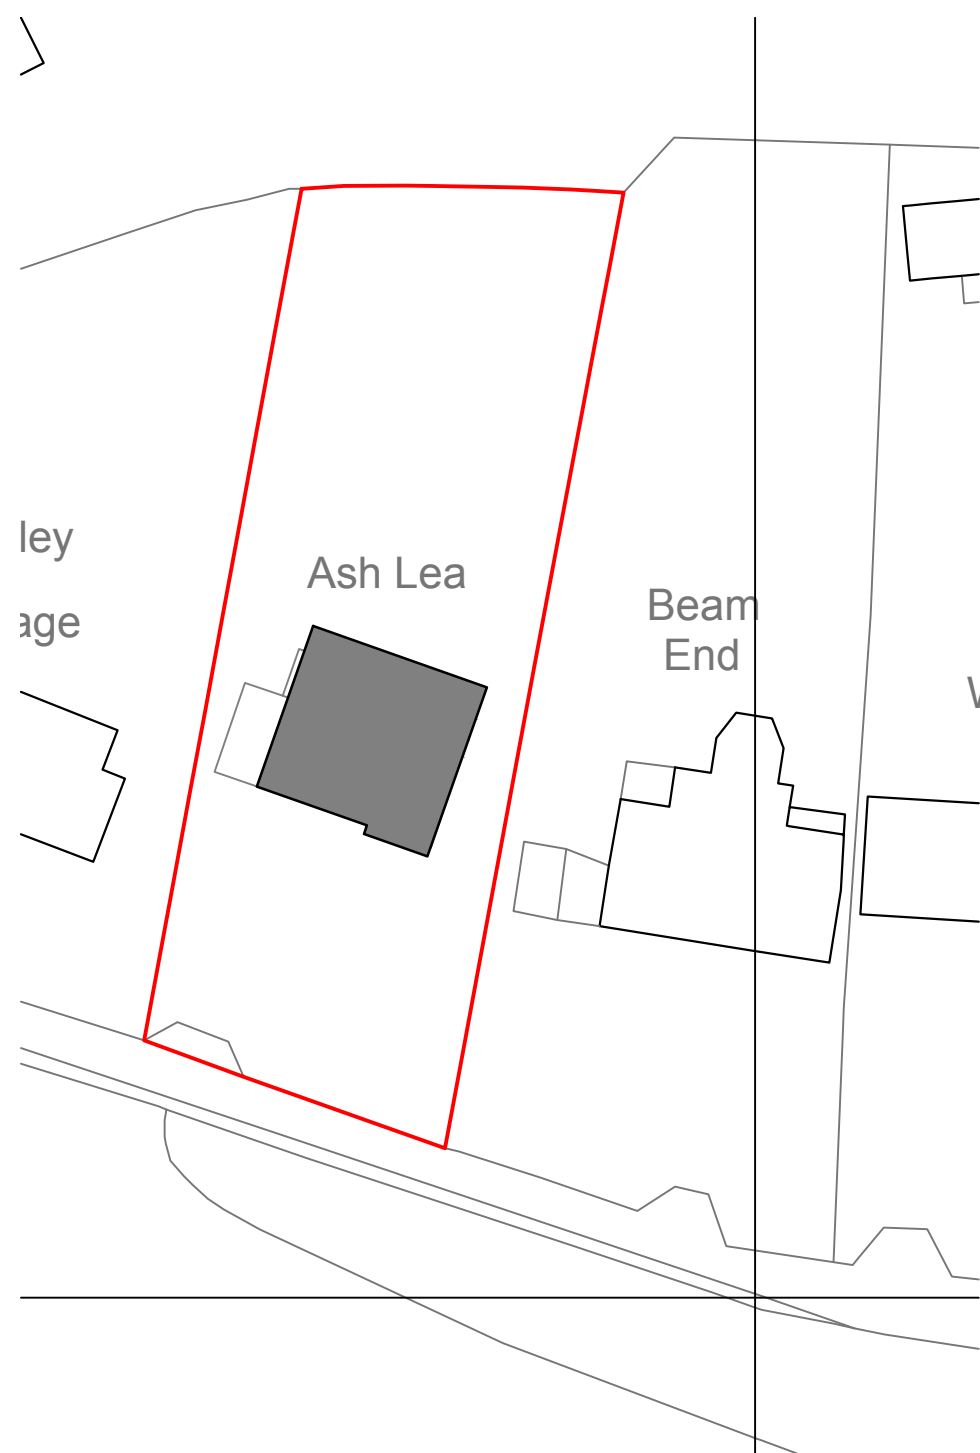

BLOCK PLAN 1-500
Scale Bar at 1:500

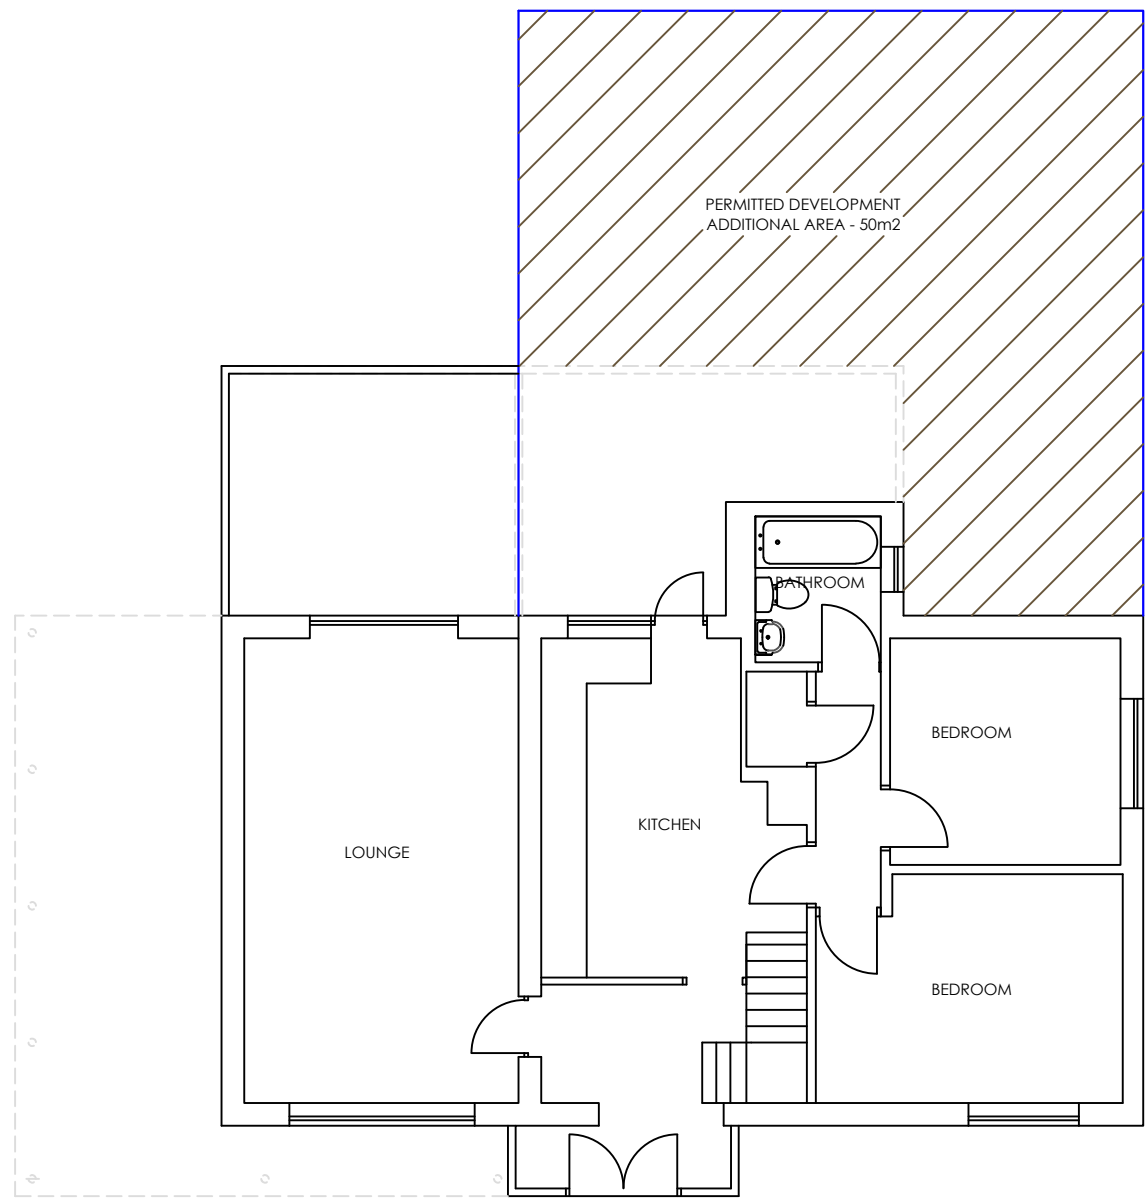

Existing Ground Floor Plan 102m2 + PD 50m2 = 152m2
Existing First Floor Plan = 35m2
TOTAL AREA 187m2

Existing outbuilding removed - 32m2
TOTAL PROPOSED AREA 202m2 (Diff 15m2)

Revision	Date	Description

SCALE
0 5 10 15 20 25
Scale Bar at 1:100

Revision	Date	Description

Status PLANNING		
Mark Carter ASSOCIATES		Architectural Design
design studio priestfield stadium gillingham kent ME7 4DD tel 01634 304700 mob 07855424957 e mail: markcarter.associates@gmail.com		
Client MR AND MRS MATTU		
Drawing Title EXISTING AND PROPOSED FLOOR PLANS		
Project Title ALTERATIONS AT ASHLEA		
Scale 1:100	Date DEC 22	Drawn MC
Drawing No 3445 - 001	Rev E	