


Revision	Date	Description




Proposed front elevation
STREET SCENE

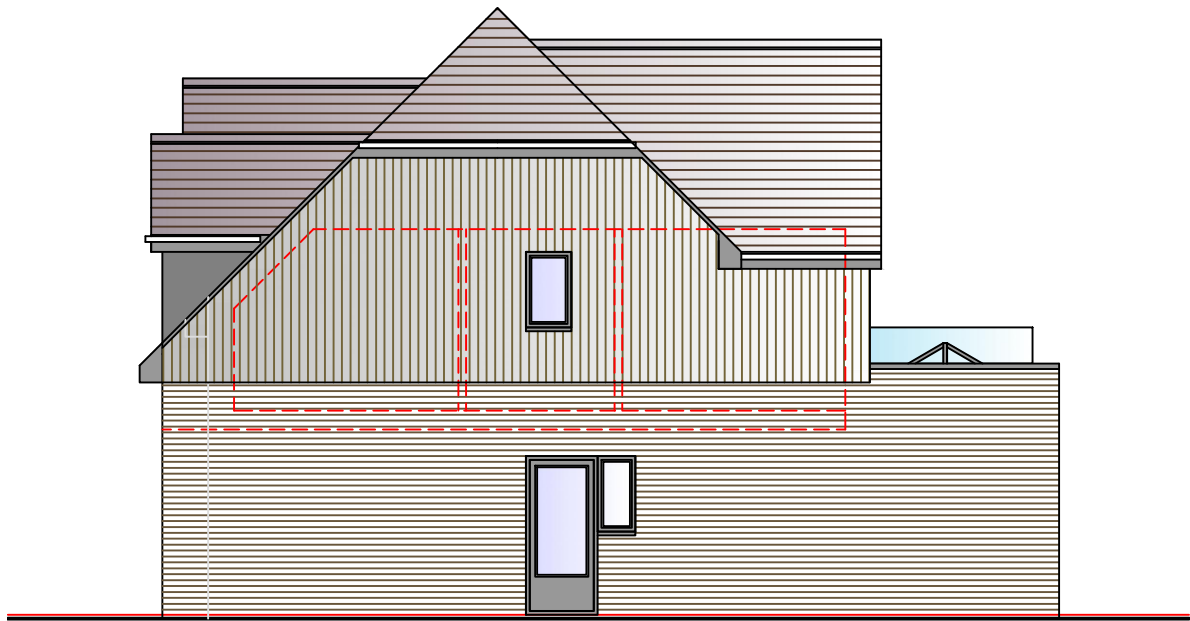



Proposed side elevation



Proposed rear elevation

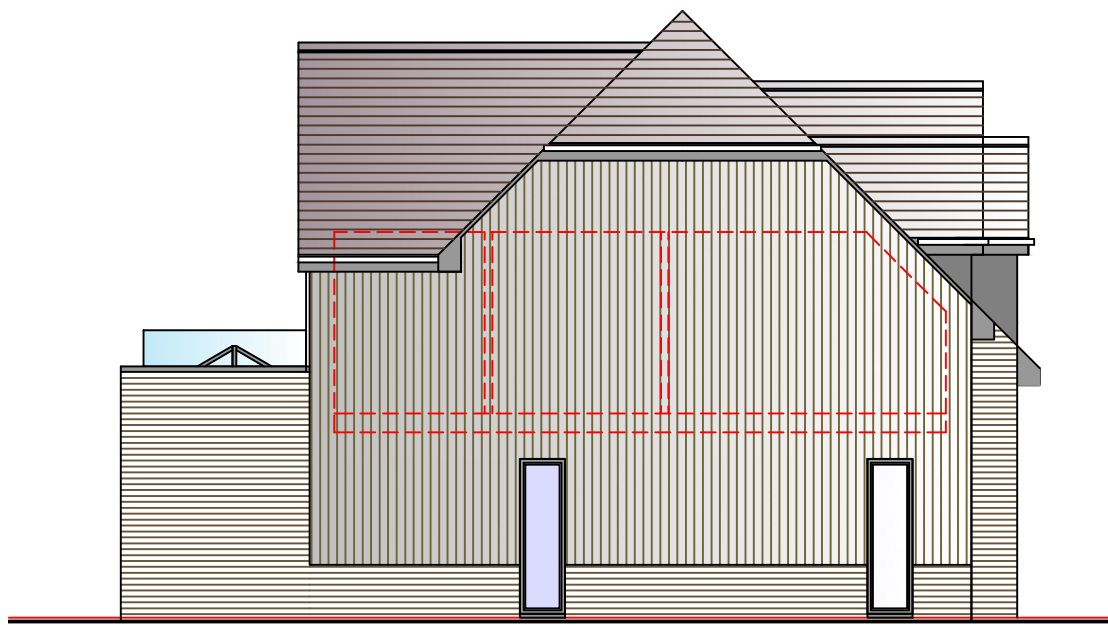

Proposed side elevation

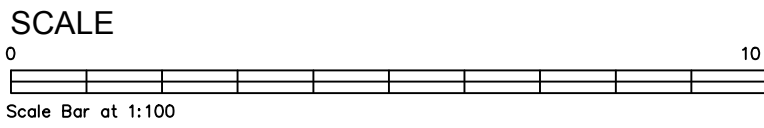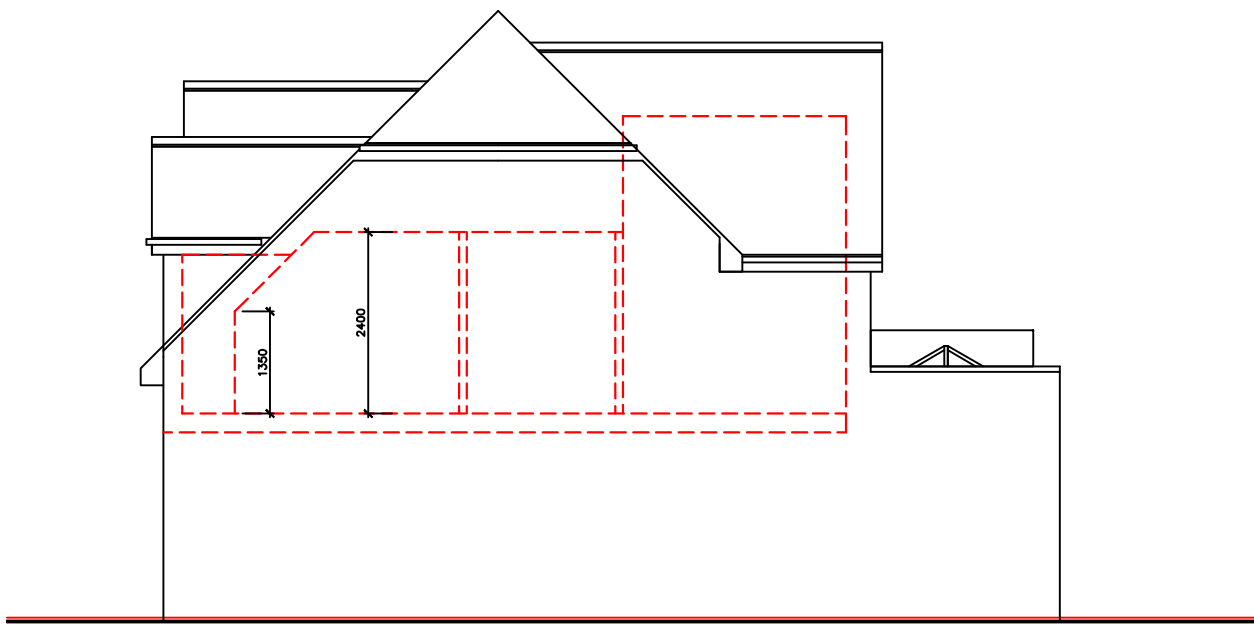

Revision	Date	Description

Status PLANNING		
Mark Carter ASSOCIATES Architectural Design		
design studio priestfield stadium gillingham kent ME7 4DD tel 01634 304700 mob 07855424957 e mail: markcarter.associates@gmail.com		
Client MR AND MRS MATTU		
Drawing Title EXISTING AND PROPOSED ELEVATIONS		
Project Title ALTERATIONS AT ASHLEA		
Scale 1:100	Date DEC 22	Drawn MC
Drawing No 3445 - 004		Rev A