

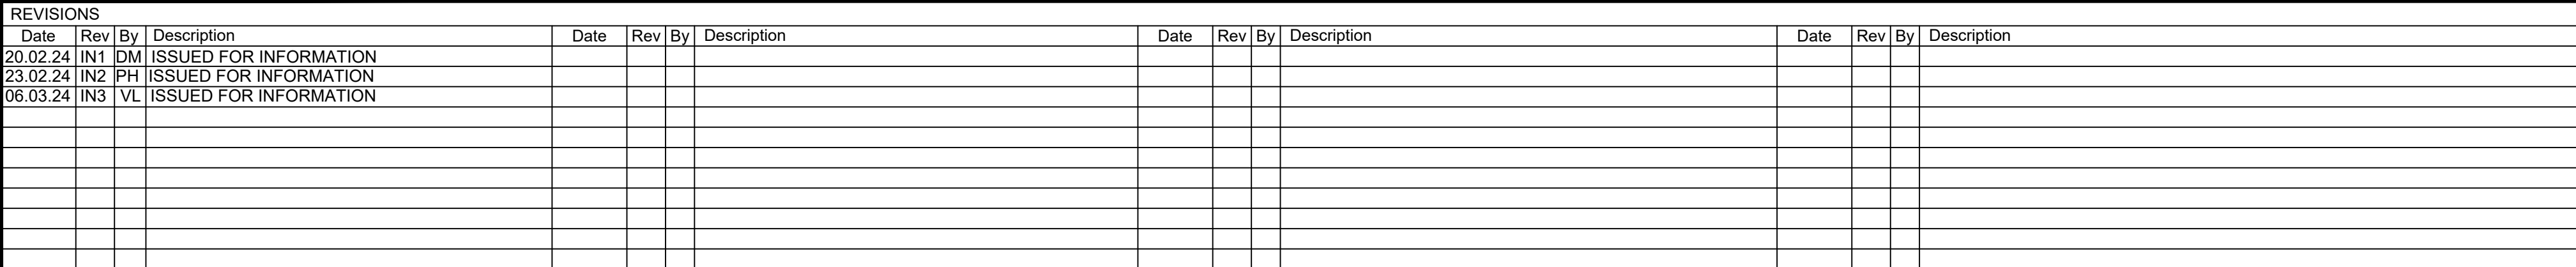


- All dimensions to be verified on site and is in mm.
- Builder to verify all dimensions, heights and levels prior to commencement of work.
- All documents shall be checked to ensure that they are compatible by the contractor before construction commences. In the event of apparent ambiguity or contradiction between the engineer and / or architect shall be notified immediately.
- The contractor in preparing his estimate shall visit the site and acquaint himself with the problems involved.
- The contractor shall issue all statutory notices to the local Authority during progress and completion of works.

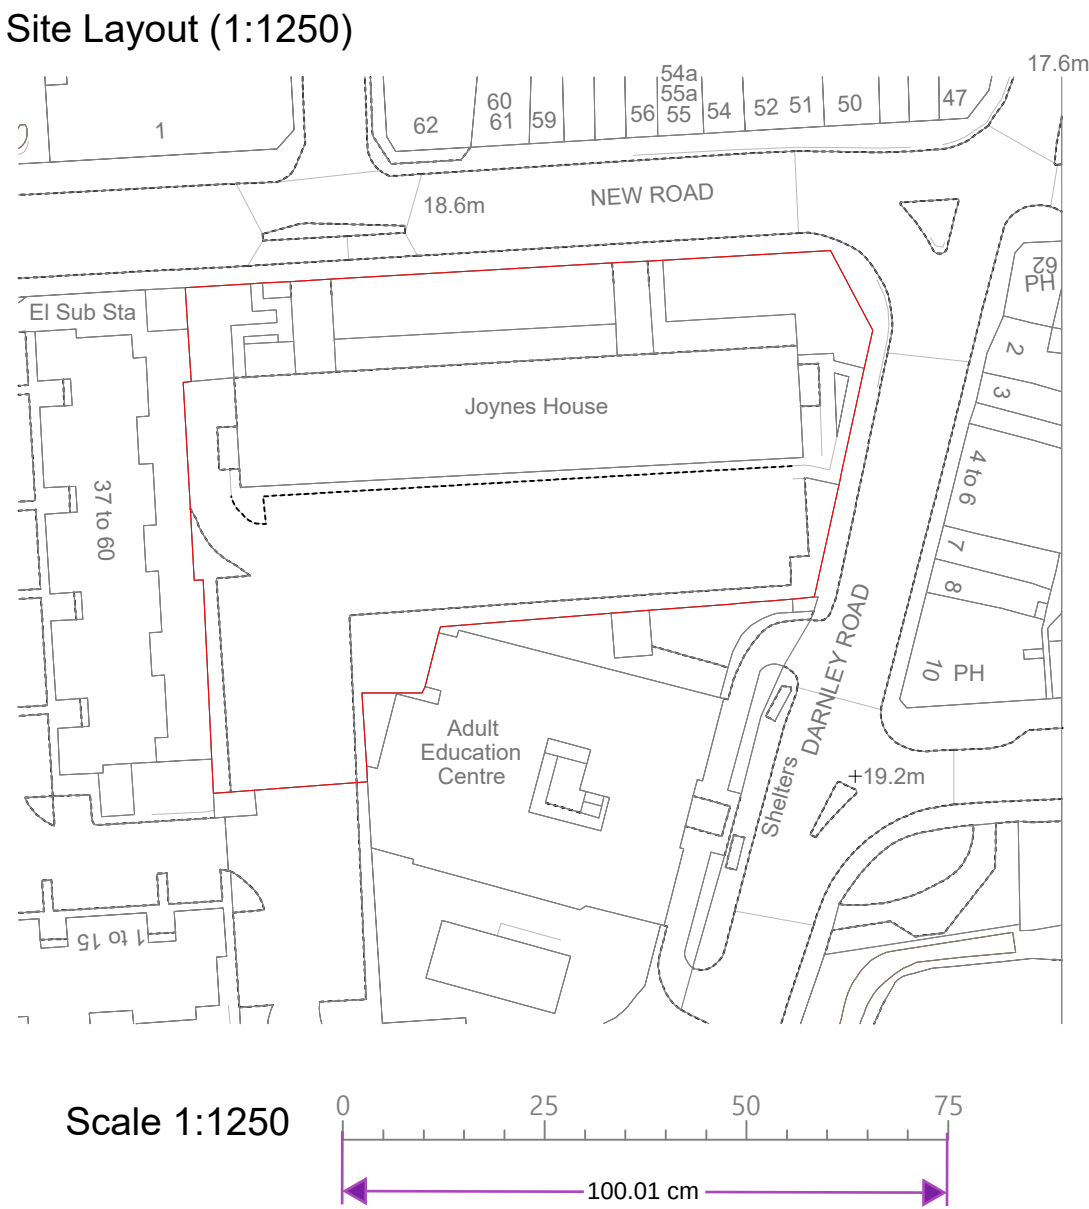

E info@mcl-architecture.com
W www.mcl-architecture.com

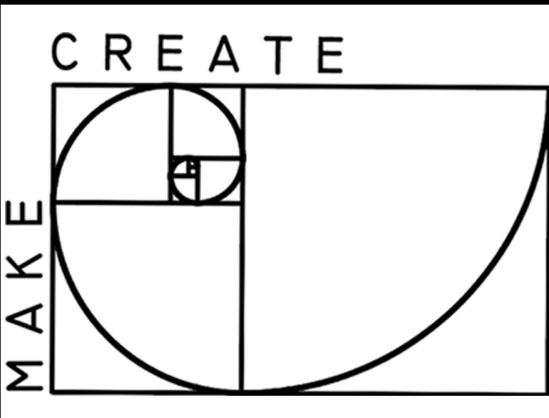

Job Title			JOYNES HOUSE		
Drawing Title			Client		
SITE PLAN			GROVE CONSTRUCTION		
Scale	Date	Drawn	Project No.		Sheet Number
1:150@A1	06.03.24	VL	2316		JH-C-00-0G-01-01
					Rev
					IN3

GENERAL ARRANGEMENT