


Lower Ground Floor Plan

Notes:

- All dimensions to be verified on site and is in mm.
- Builder to verify all dimensions, heights and levels prior to commencement of work.
- All documents shall be checked to ensure that they are compatible by the contractor before construction commences. In the event of apparent ambiguity or contradiction the engineer and/ or architect shall be notified immediately.
- The contractor in preparing his estimate shall visit the site and acquaint himself with the problems involved .
- The contractor shall issue all statutory notices to the local Authority during progress and completion of works.

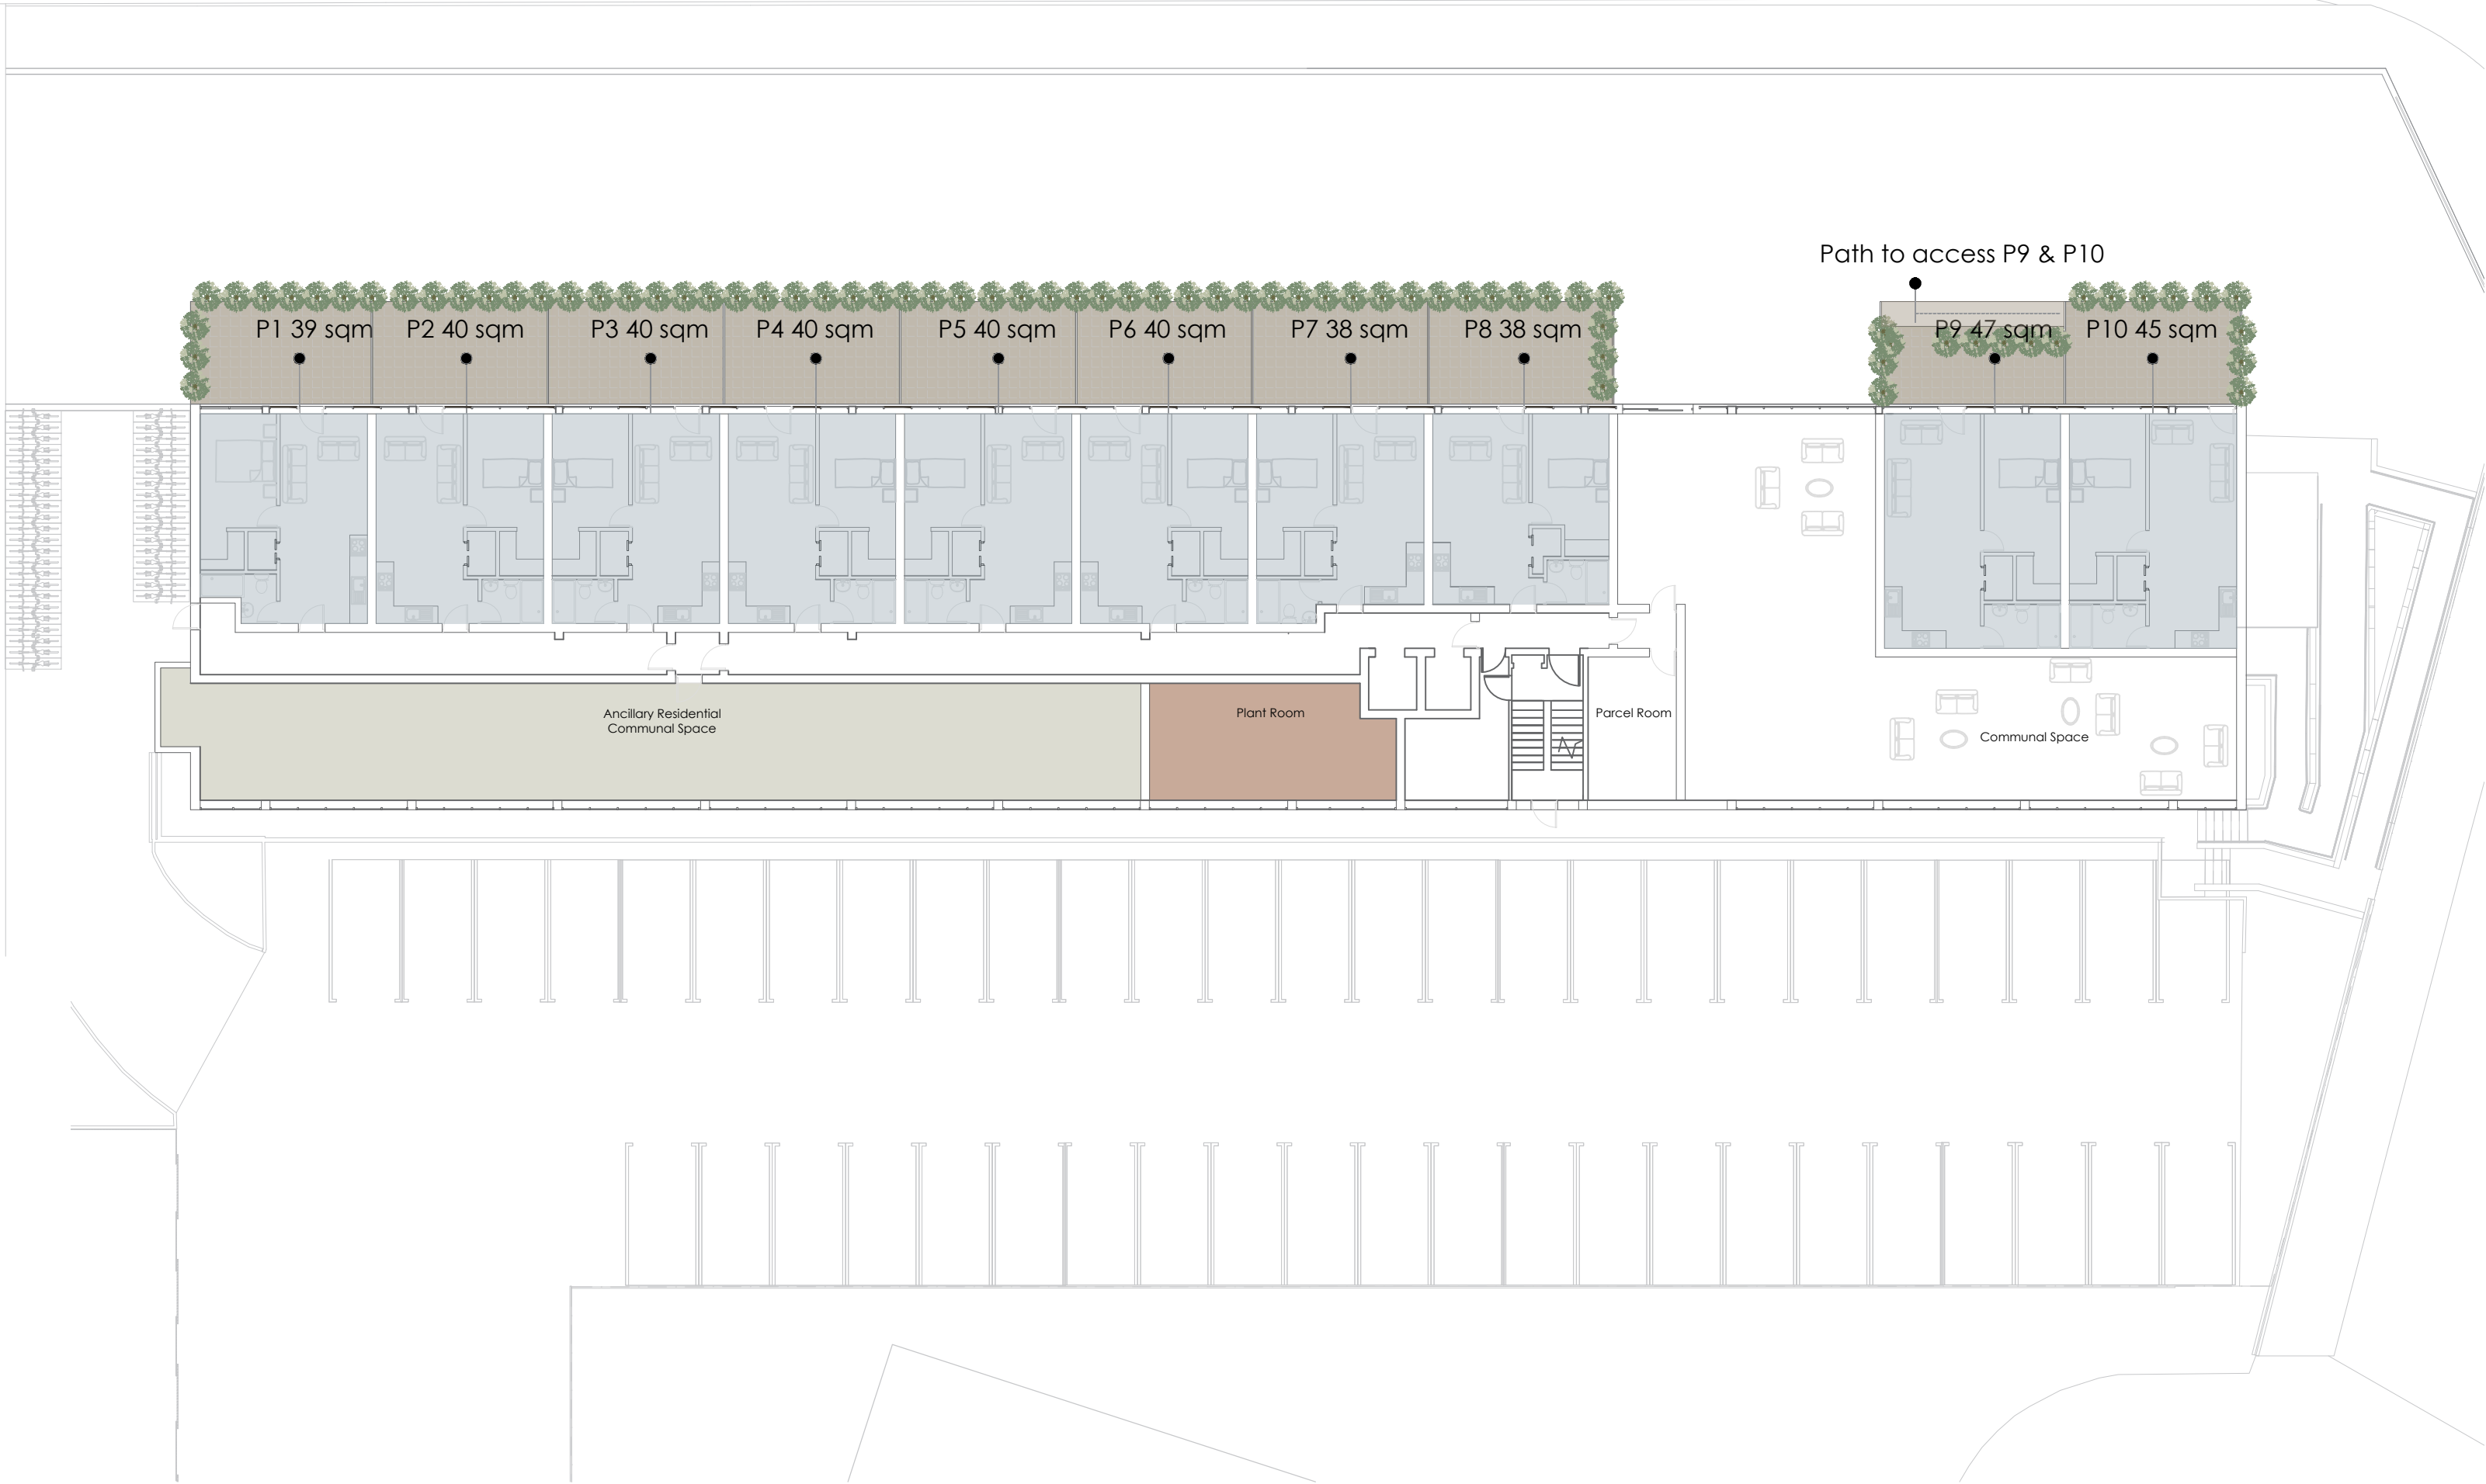

Accommodation Schedule	
Plot no.	sqm
1	39
2	40
3	40
4	40
5	40
6	40
7	38
8	38
9	47
10	45

REV:	DESCRIPTION:	BY:	DATE:
STATUS: PLANNING			

Whitehall Place
47 The Terrace,
Gravesend, Kent
DA12 2DL
01474 247 787
info@barronedwards.co.uk
www.barronedwards.co.uk

SITE:	Joynes House New Road Gravesend DA11 0AT
TITLE:	

Undercroft Class MA-
Lower Ground Floor Plan

SCALE: AT A2: 1:200	DATE: 05.07.2023	DRAWN: BES
PROJECT NO: 220301	DRAWING NO: 004	REVISION: B

Scale 1:200

