


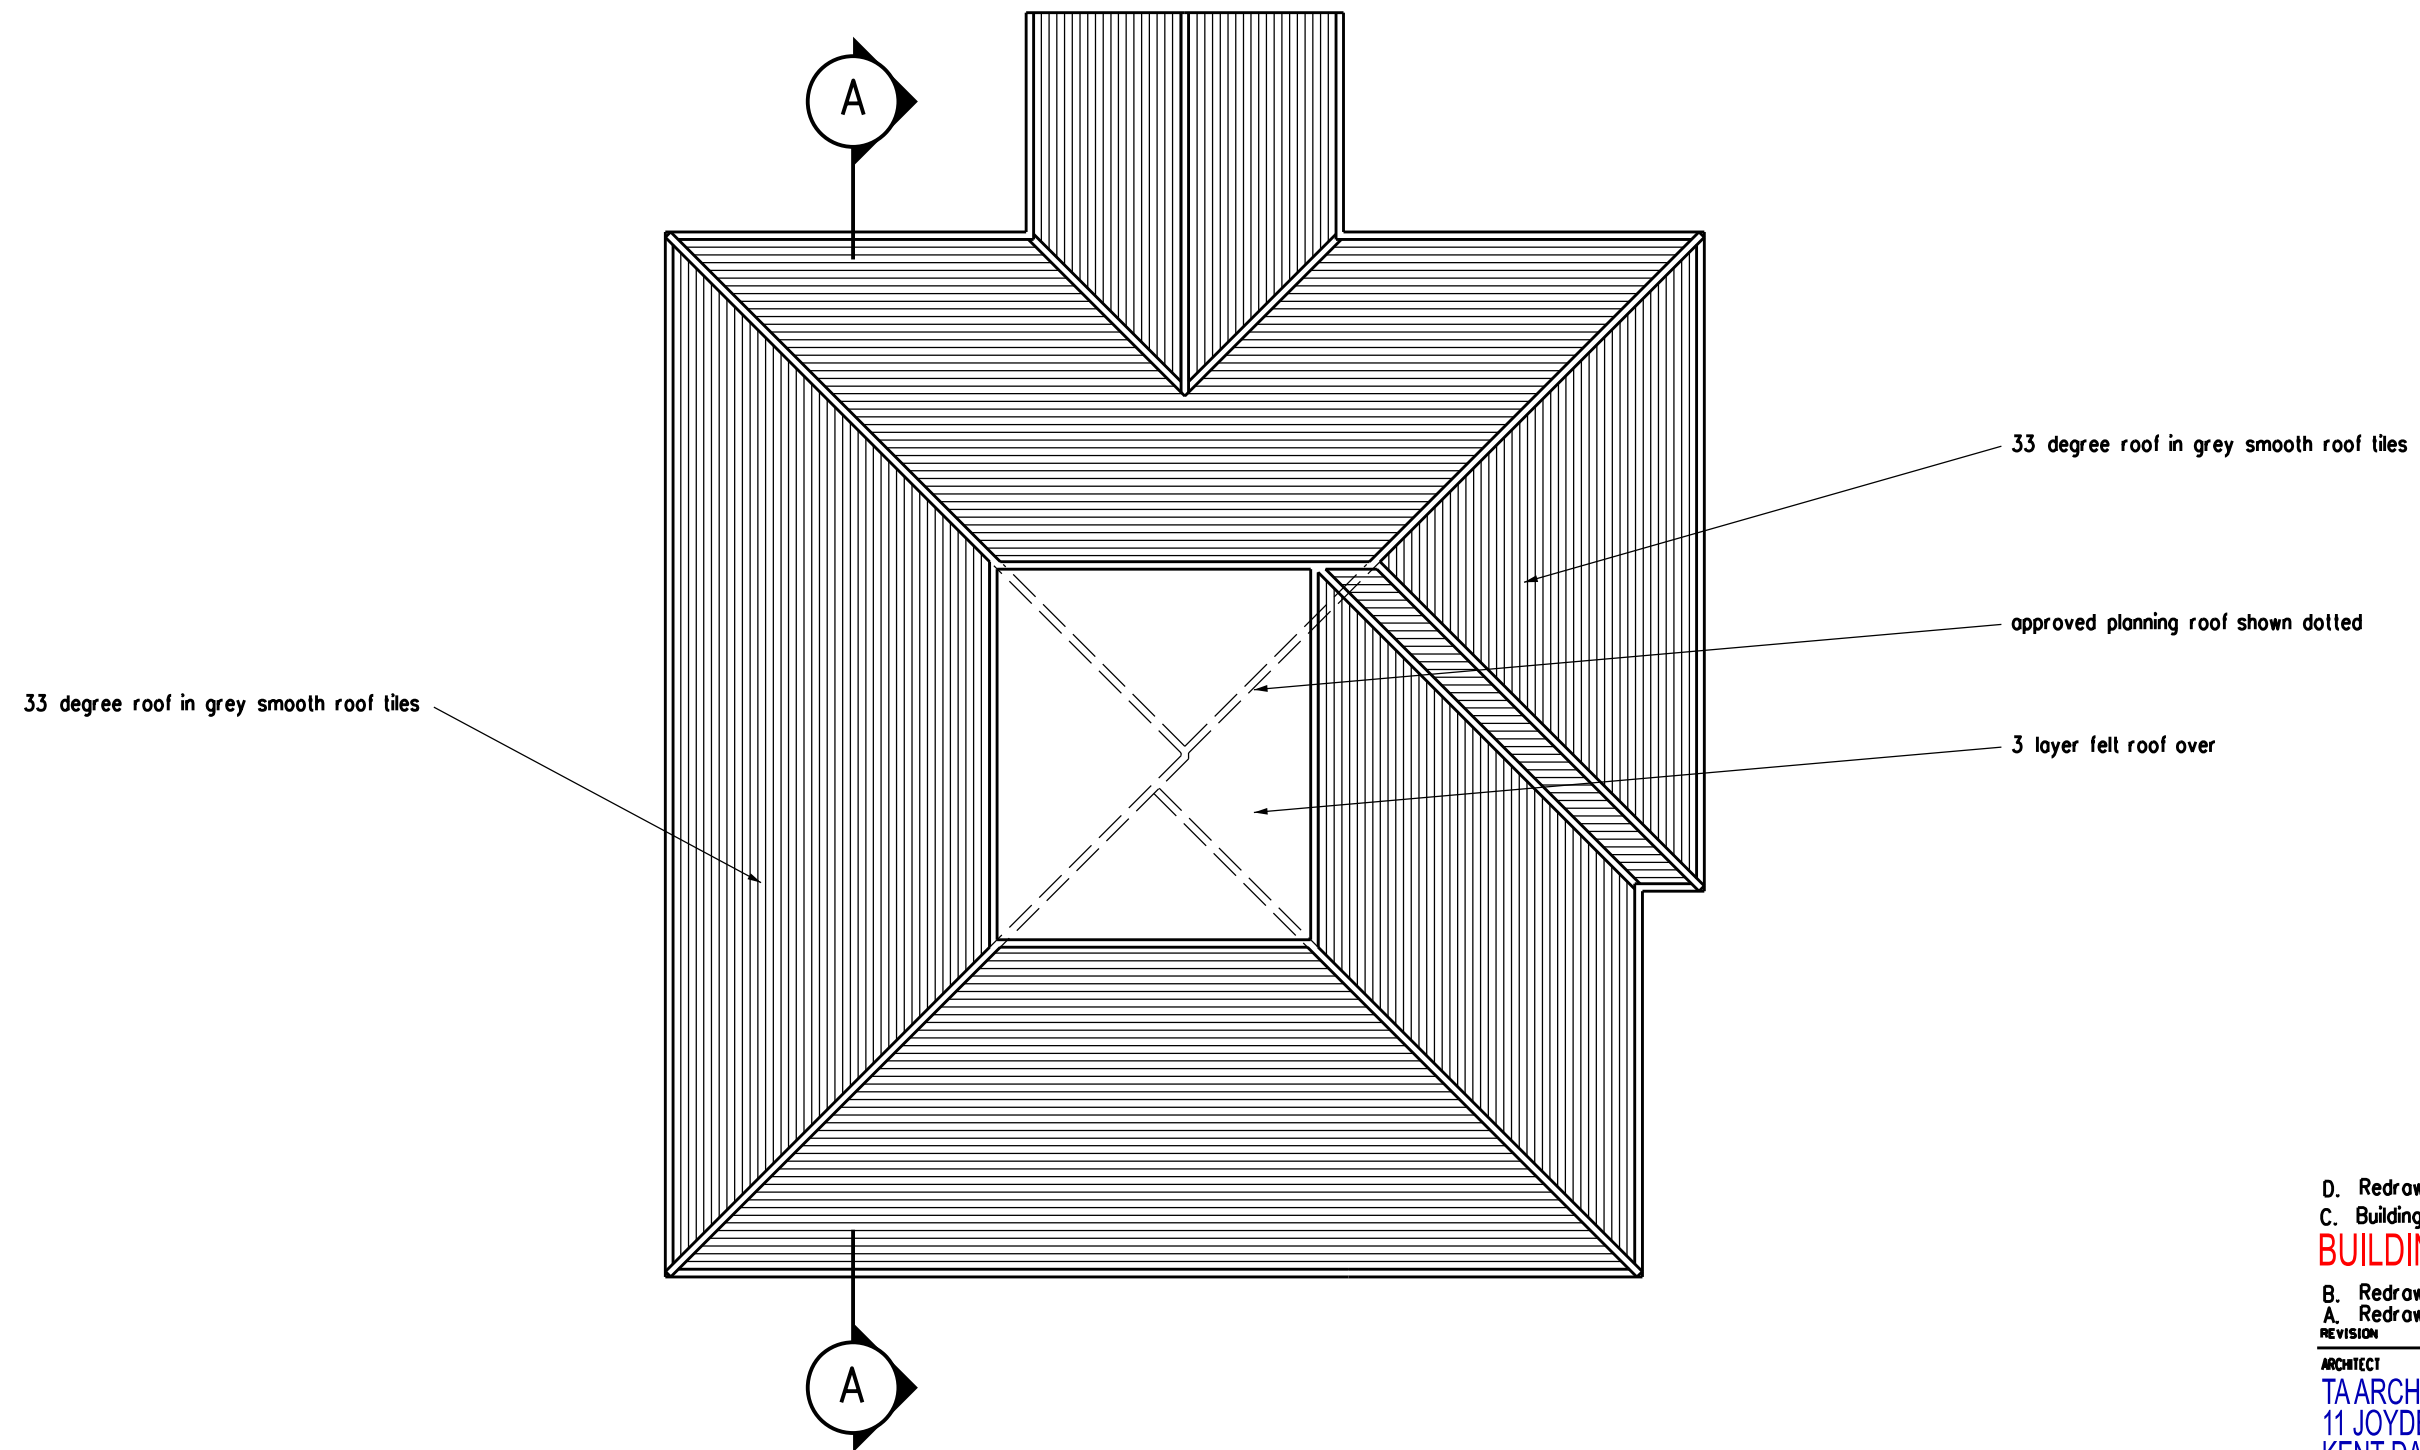


|                                  |          |
|----------------------------------|----------|
| D. Redrawn                       | Nov 2024 |
| C. Building regulations          | May 2024 |
| <b>BUILDING REGS APPLICATION</b> |          |
| B. Redrawn                       | Feb 2024 |
| A. Redrawn                       | Nov 2023 |
| REVISION                         | DATE     |

ARCHITECT  
TAARCHITECTS  
11 JOYDENS WOOD ROAD BEXLEY  
KENT DA5 2HS Tel 07905 130591  
[ta140256@googlemail.com](mailto:ta140256@googlemail.com)

JOB  
PROPOSED DOUBLE STOREY  
HOUSE AT TOURMALANE  
63 OLD WATLING STREET  
GRAVESEND KENT DA11 7NT

DRAWING  
PROPOSED ROOF PLAN

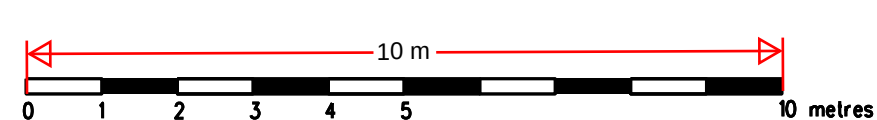

|                        |                  |
|------------------------|------------------|
| SCALE<br>1:100 AT A3   | DATE<br>MAR 2022 |
| DRAWING NO.<br>HS/09 D |                  |