
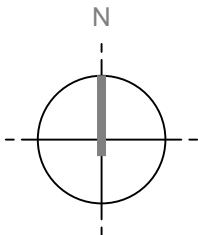


GENERAL NOTES

Do not scale drawings. All written dimensions must be checked on site before work commences on site or in shop. Figured dimensions take preference over those scaled. Discrepancies, where identified, must be reported immediately.

All work must be carried out in accordance with the Building Regulations and to the satisfaction of the Local Authority.

 

A	02.02.23	Issued for Planning
-	13.11.22	Issued for Pre Application Advice
REV	ISSUE DATE	REVISION NOTES

TECHNICAL DESIGN LTD
152 Fifth Avenue, London, W10 4DU

shane.thomson@live.co.uk
07770 762 566

STATUS
PLANNING

CLIENT
Aberforth Developments Limited

PROJECT
**57 Sun Lane
Gravesend DA12 5HQ**

DRAWING TITLE
Location / Site Plan


SCALE
1:500 @ A3

DATE
May 2022

JOB NO.	DWG NO.	REV.
006	(01)001	A

TQ6572 565143
172706
172700
172675
172650
172625
172617
TQ6572 565143

565150
565175
565200
565225
565250
565275
565150
565175
565200
565225
565250
565275

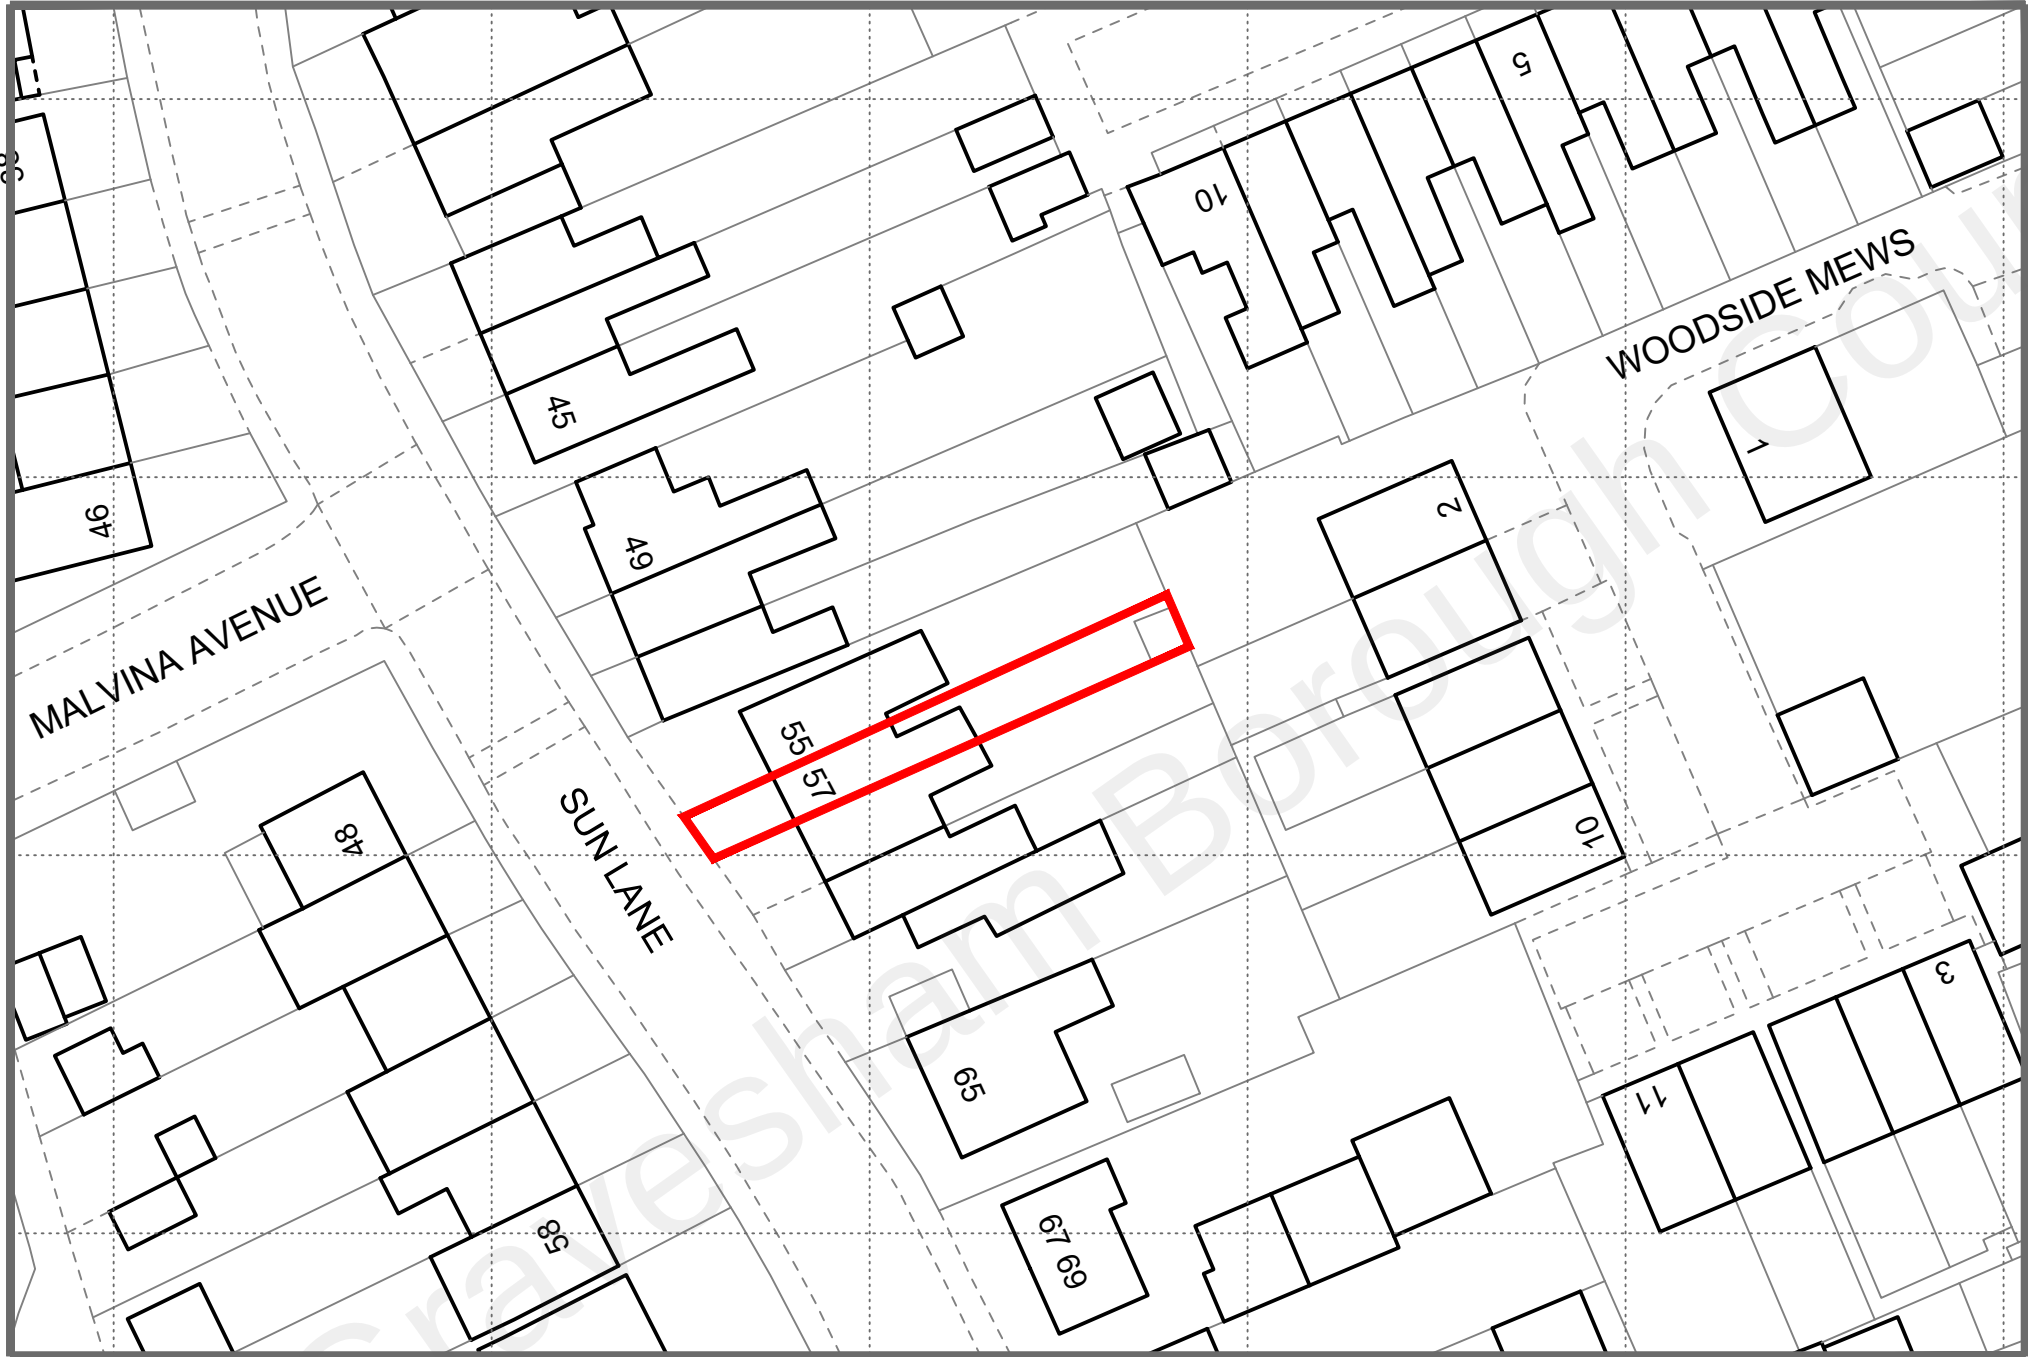

TQ6572 565276
172706
172700
172675
172650
172625
172617
TQ6572 565276