

GENERAL NOTES



Do not scale drawings. All written dimensions must be checked on site before work commences on site or in shop. Figured dimensions take preference over those scaled. Discrepancies, where identified, must be reported immediately.

All work must be carried out in accordance with the Building Regulations and to the satisfaction of the Local Authority.

0 2 4 m

1:50 @ A1

1:100 @ A3

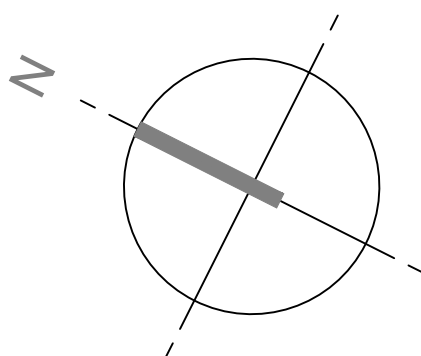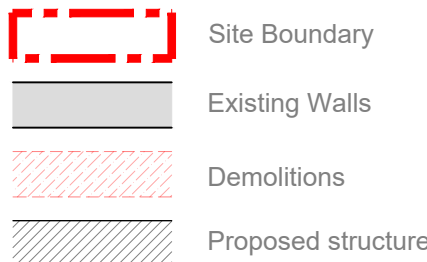

Existing Area Schedule:

57 Sun Lane:	
Ground Floor:	42.90 m ²
First Floor:	29.47 m ²
Second Floor:	24.76 m ²
Total:	97.13 m ²

A	02.02.23	Issued for Planning
	13.11.22	Issued for Pre Application Advice
REV	ISSUE DATE	REVISION NOTES

TECHNICAL DESIGN LTD
152 Fifth Avenue, London, W10 4DU

shane.thomson@live.co.uk
07770 762 566

STATUS

PLANNING

CLIENT

Aberforth Development Limited

PROJECT

57 Sun Lane,
Gravesend DA12 5HQ

DRAWING TITLE

General Arrangement Plans
- As Existing


SCALE
1:50 @ A1
(1:100 @ A3)

DATE
October 2022

JOB NO.
006

DWG NO.
(01)200

REV.
A

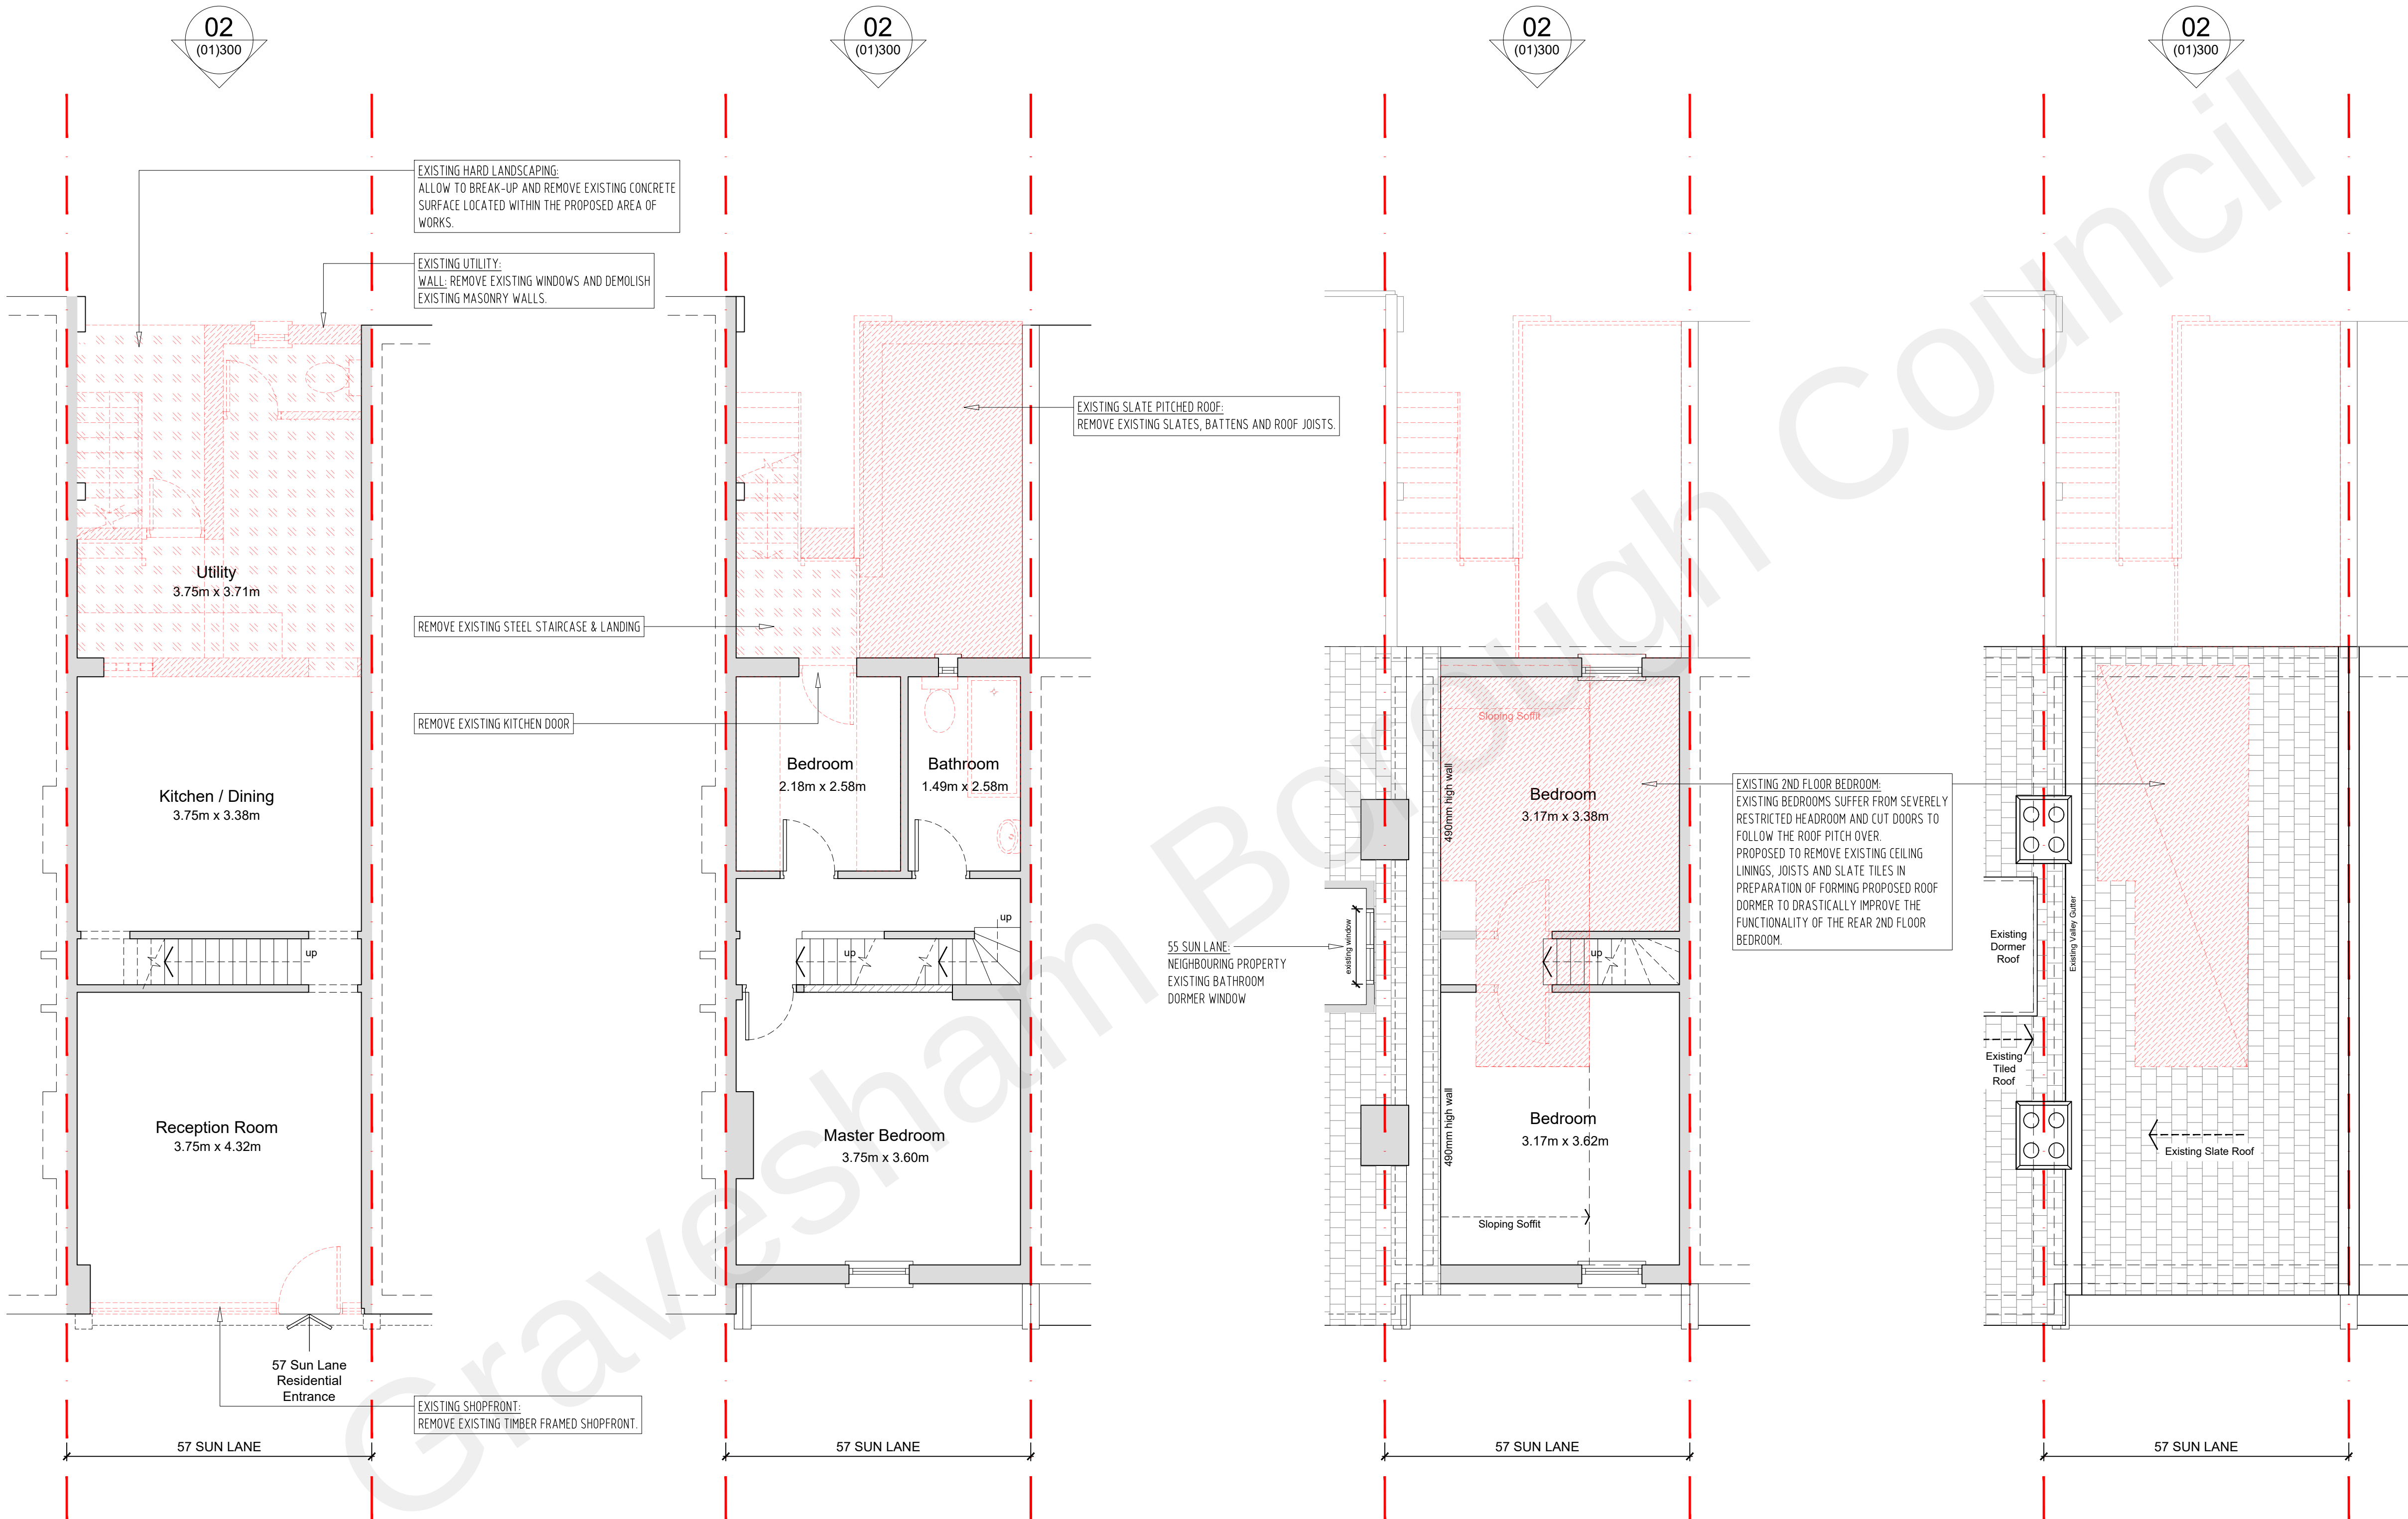

01
(01)200

Ground Floor Plan - As Existing

1:50

02
(01)200

First Floor Plan - As Existing

1:50

03
(01)200

Second Floor Plan - As Existing

1:50

04
(01)200

Roof Plan - As Existing

1:50