




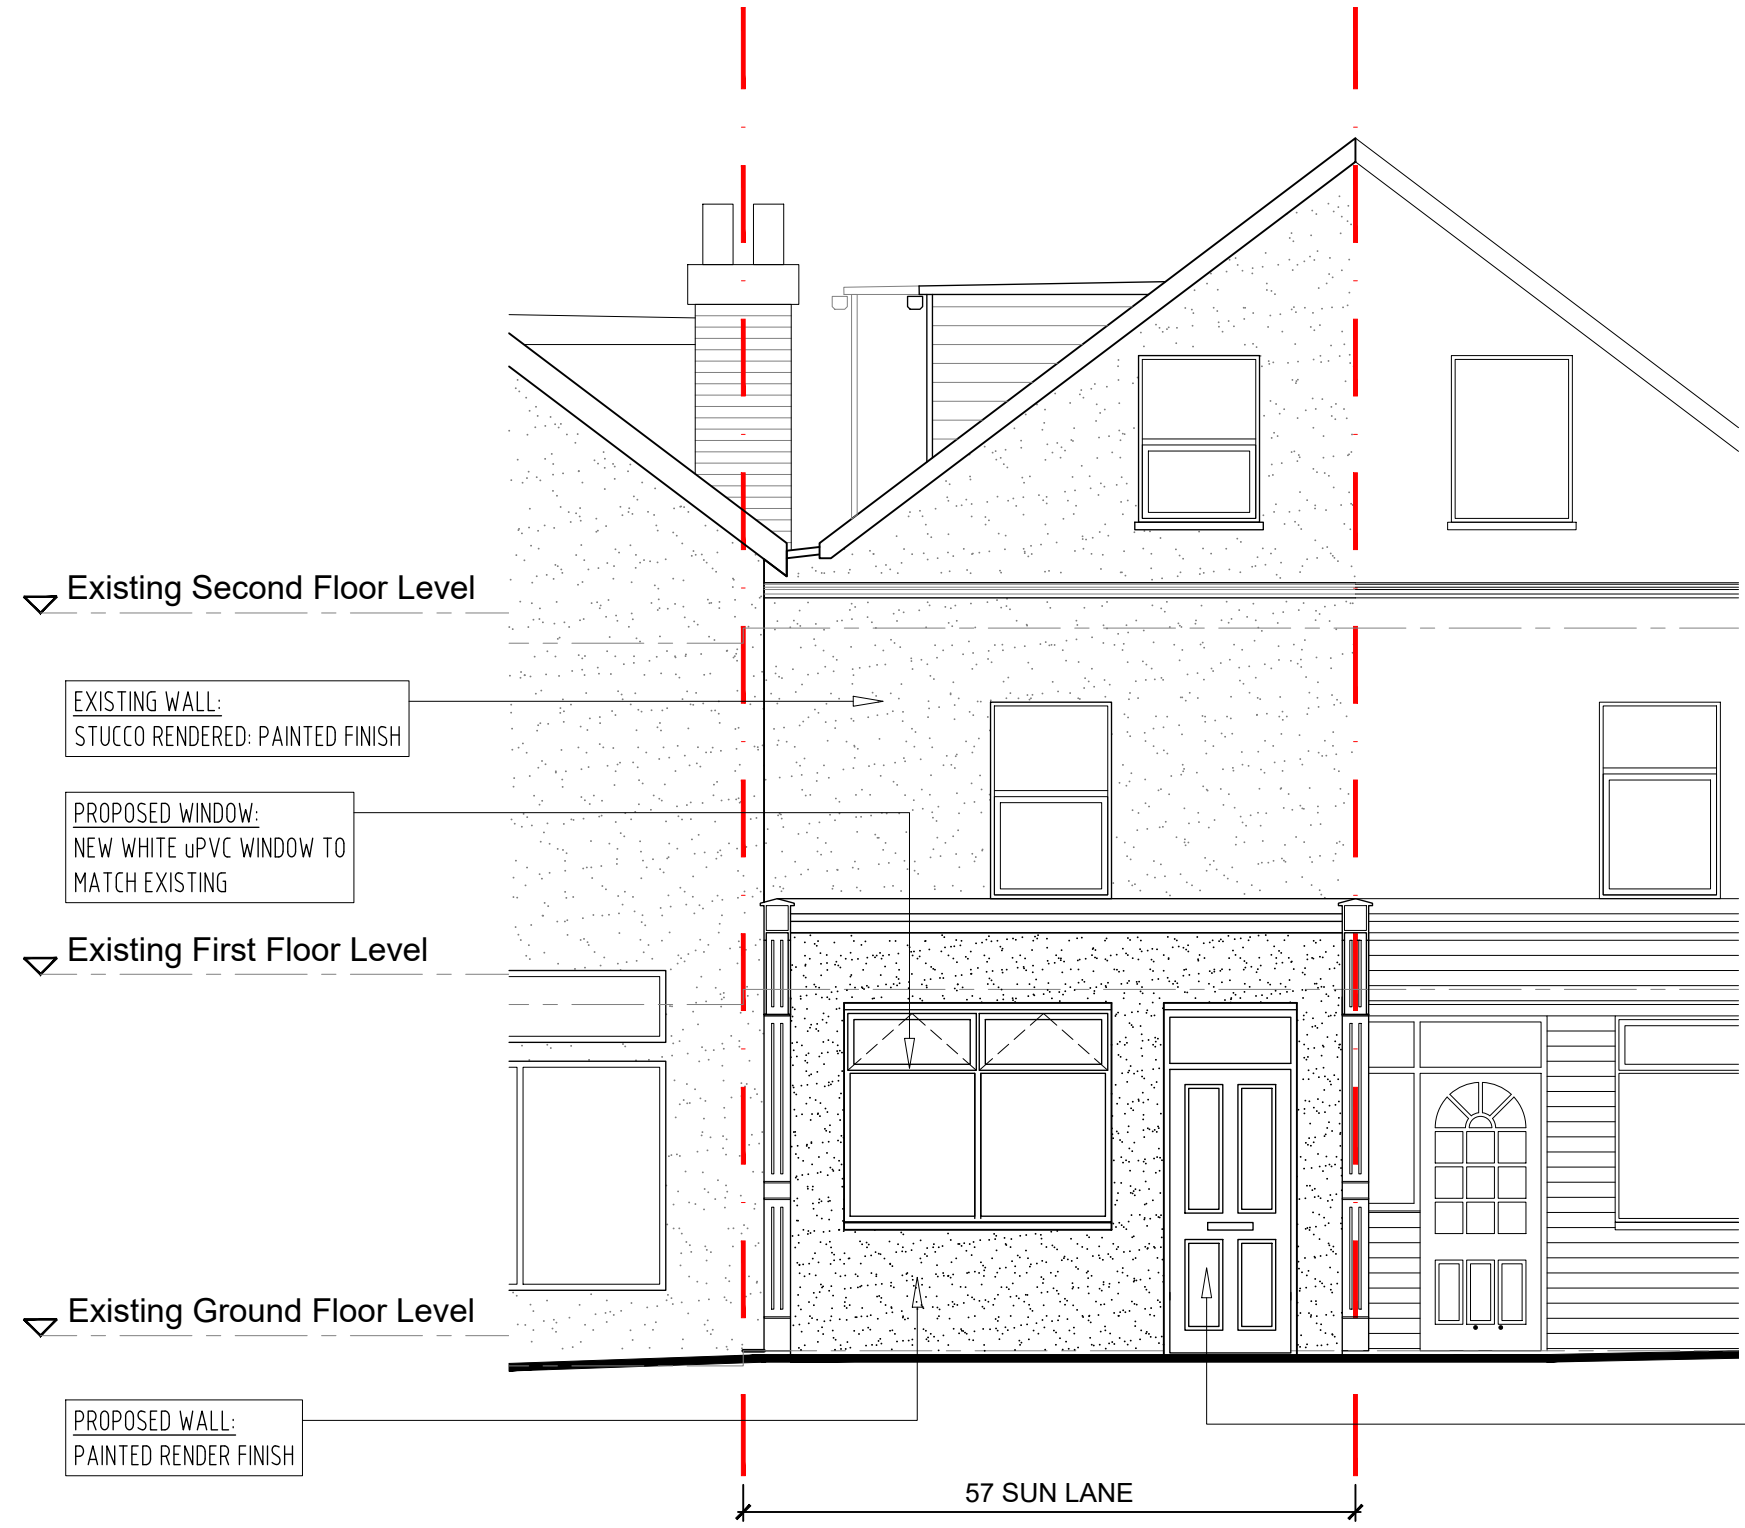


01
(01)700
Sun Lane Elevation - As Proposed
Scale 1:50

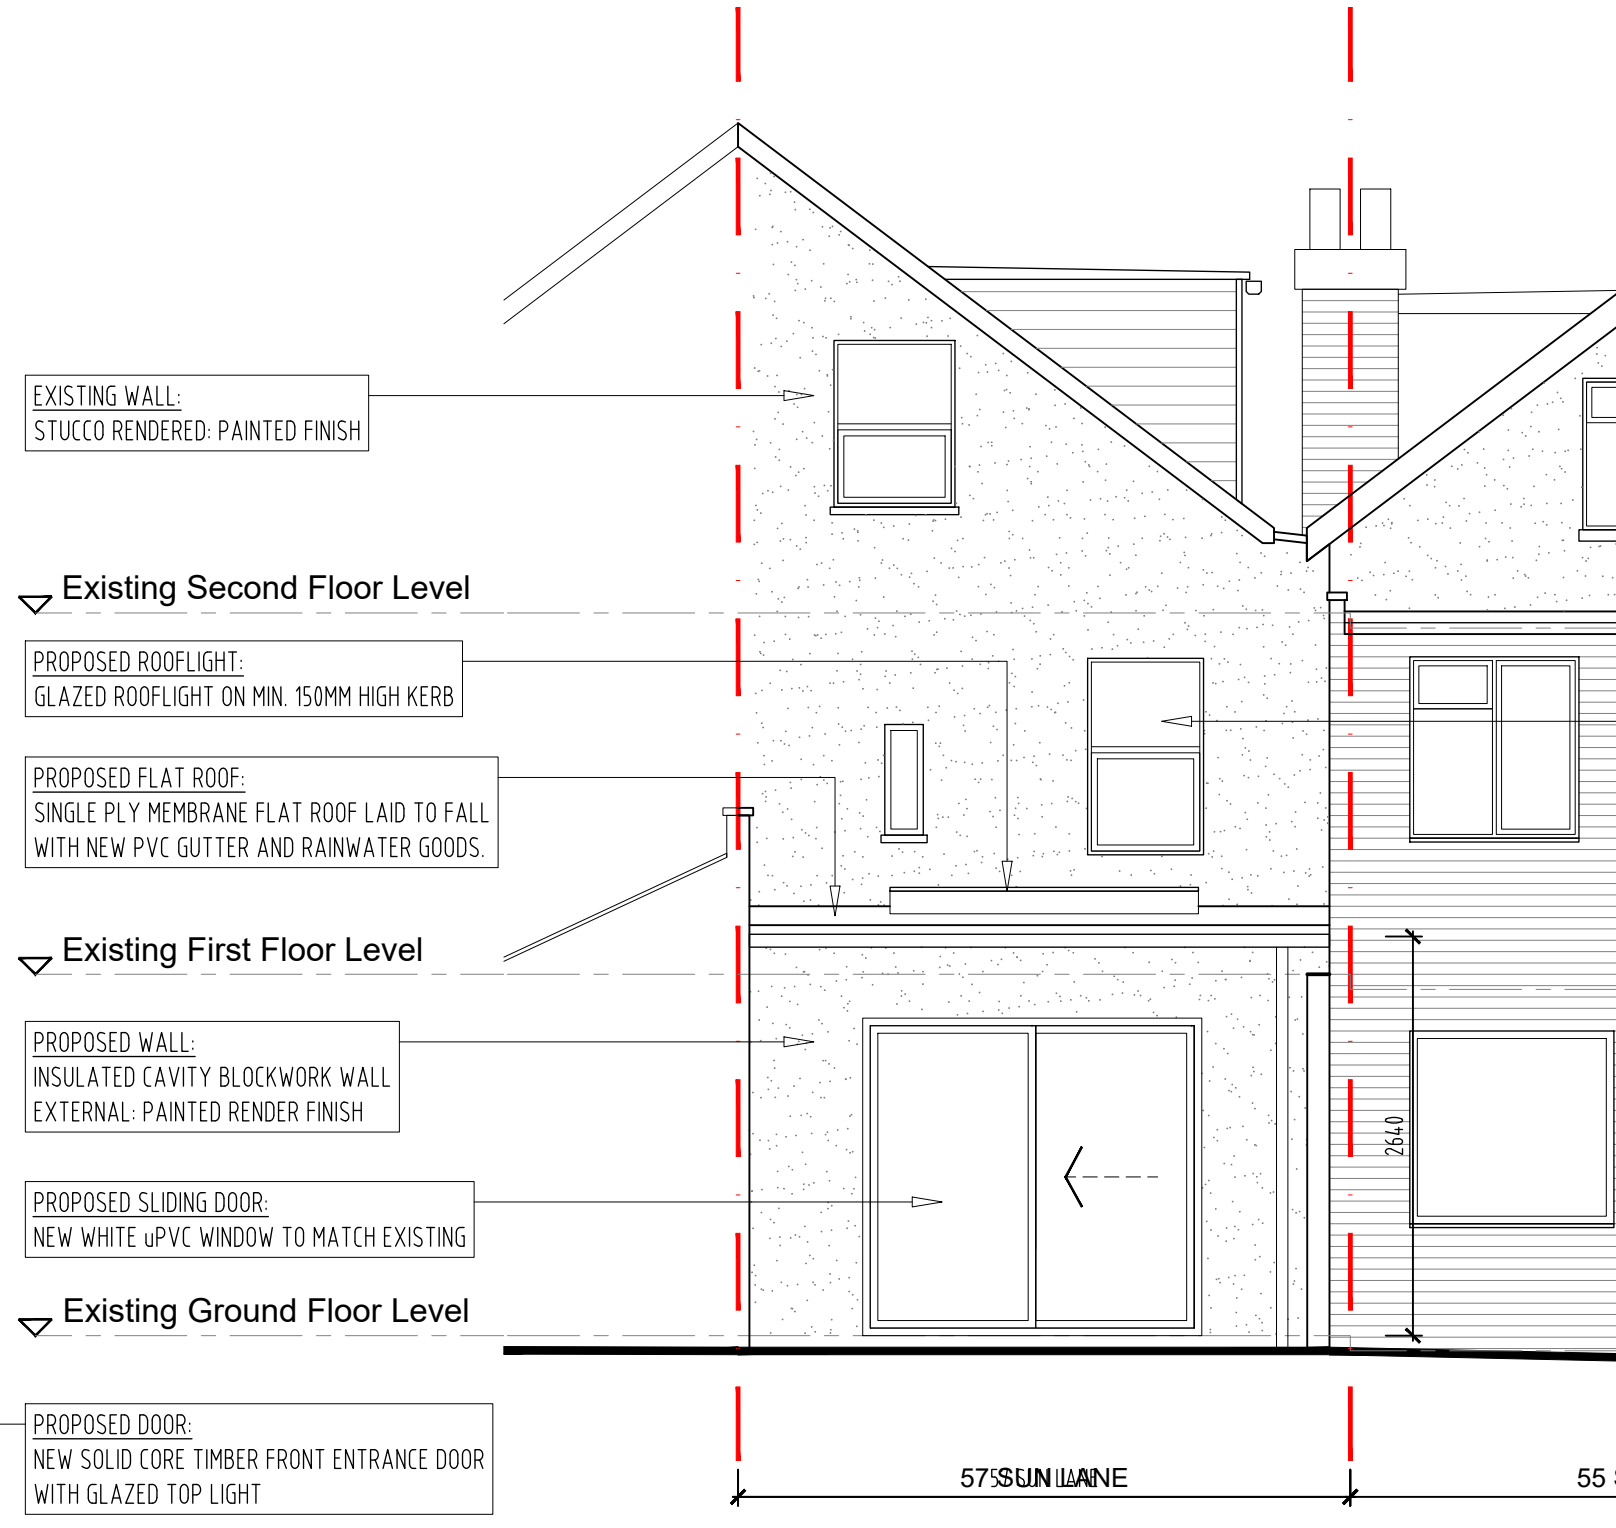


03
(01)700
Rear Elevation - As Proposed
Scale 1:50

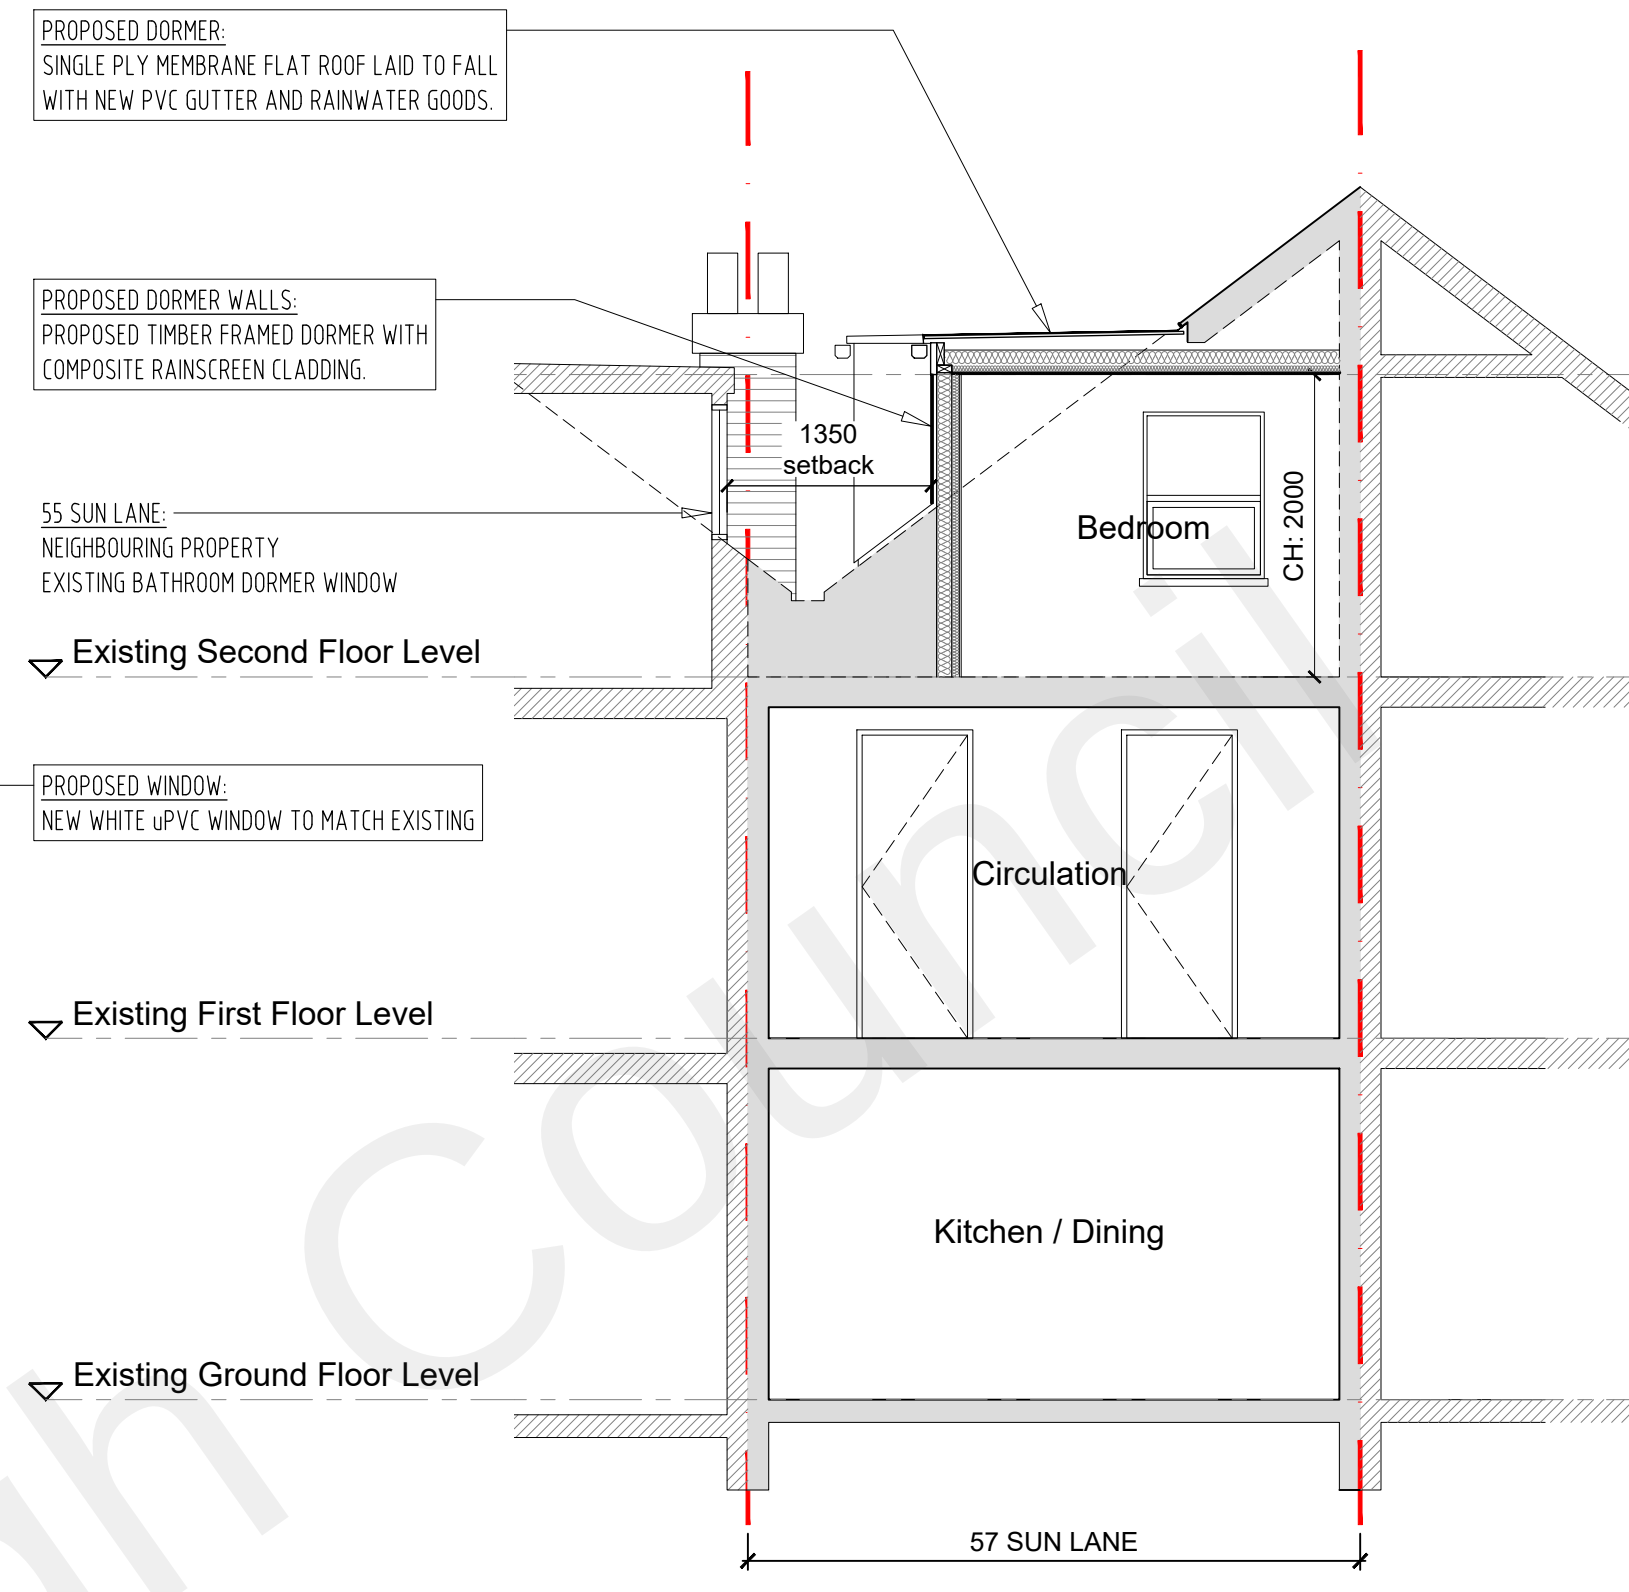

A-A
(01)700
Section A-A - As Proposed
Scale 1:50

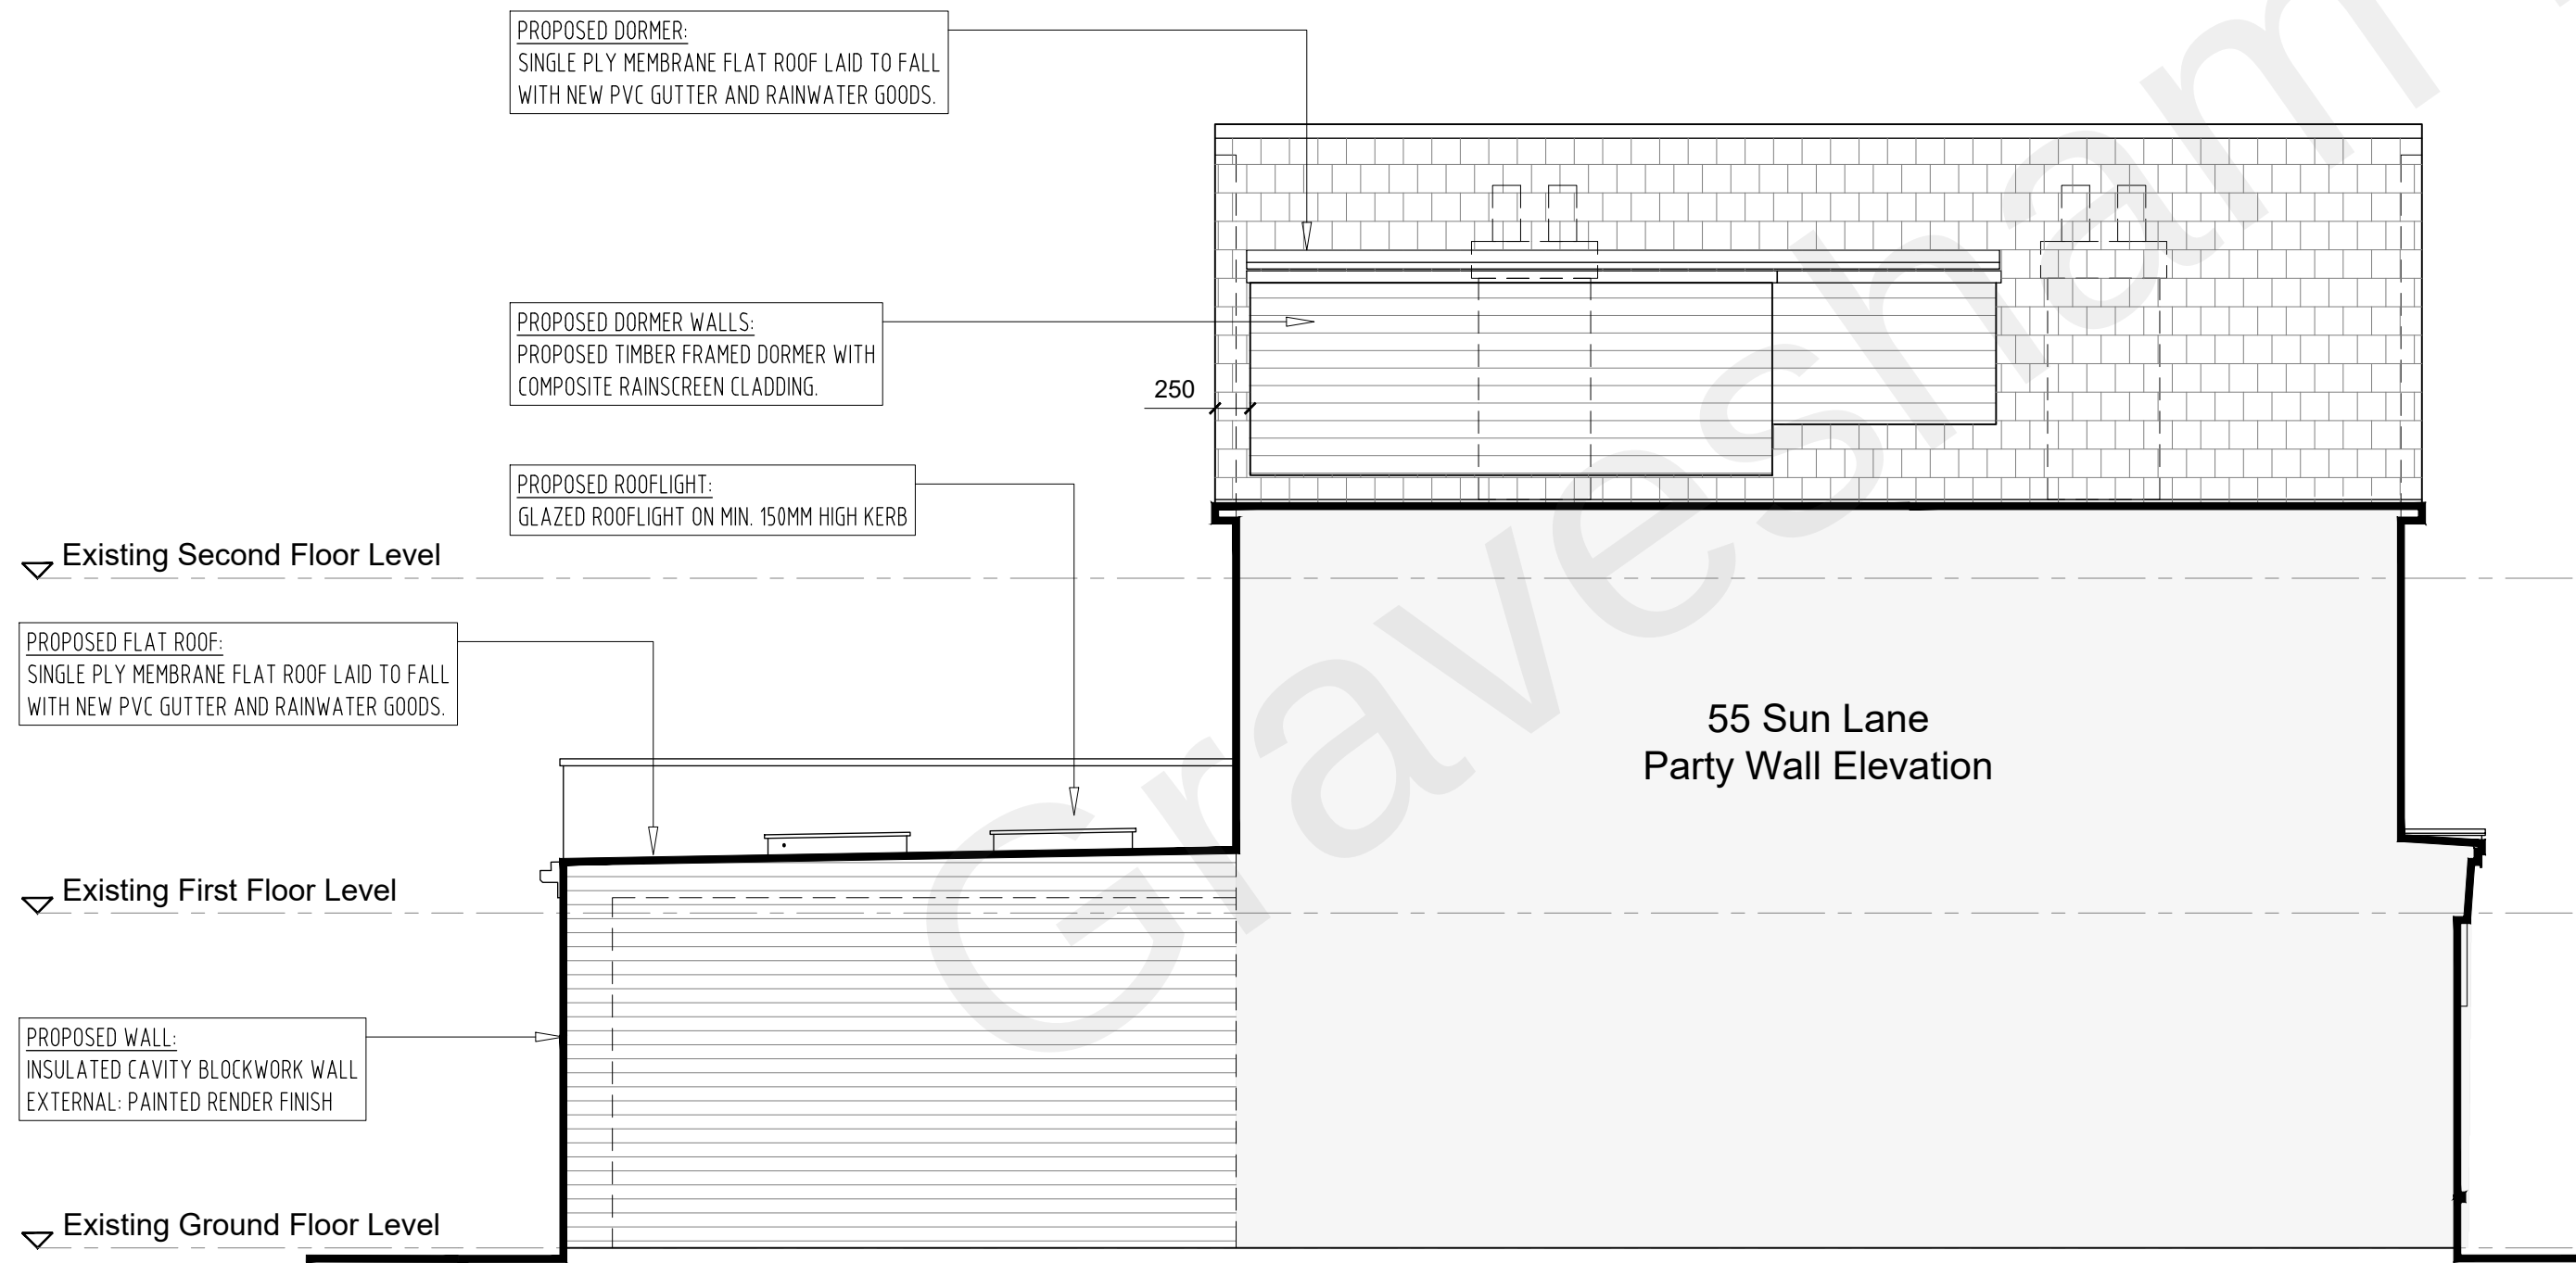

02
(01)700
55 Sun Lane - Party Wall Elevation - As Proposed
Scale 1:50

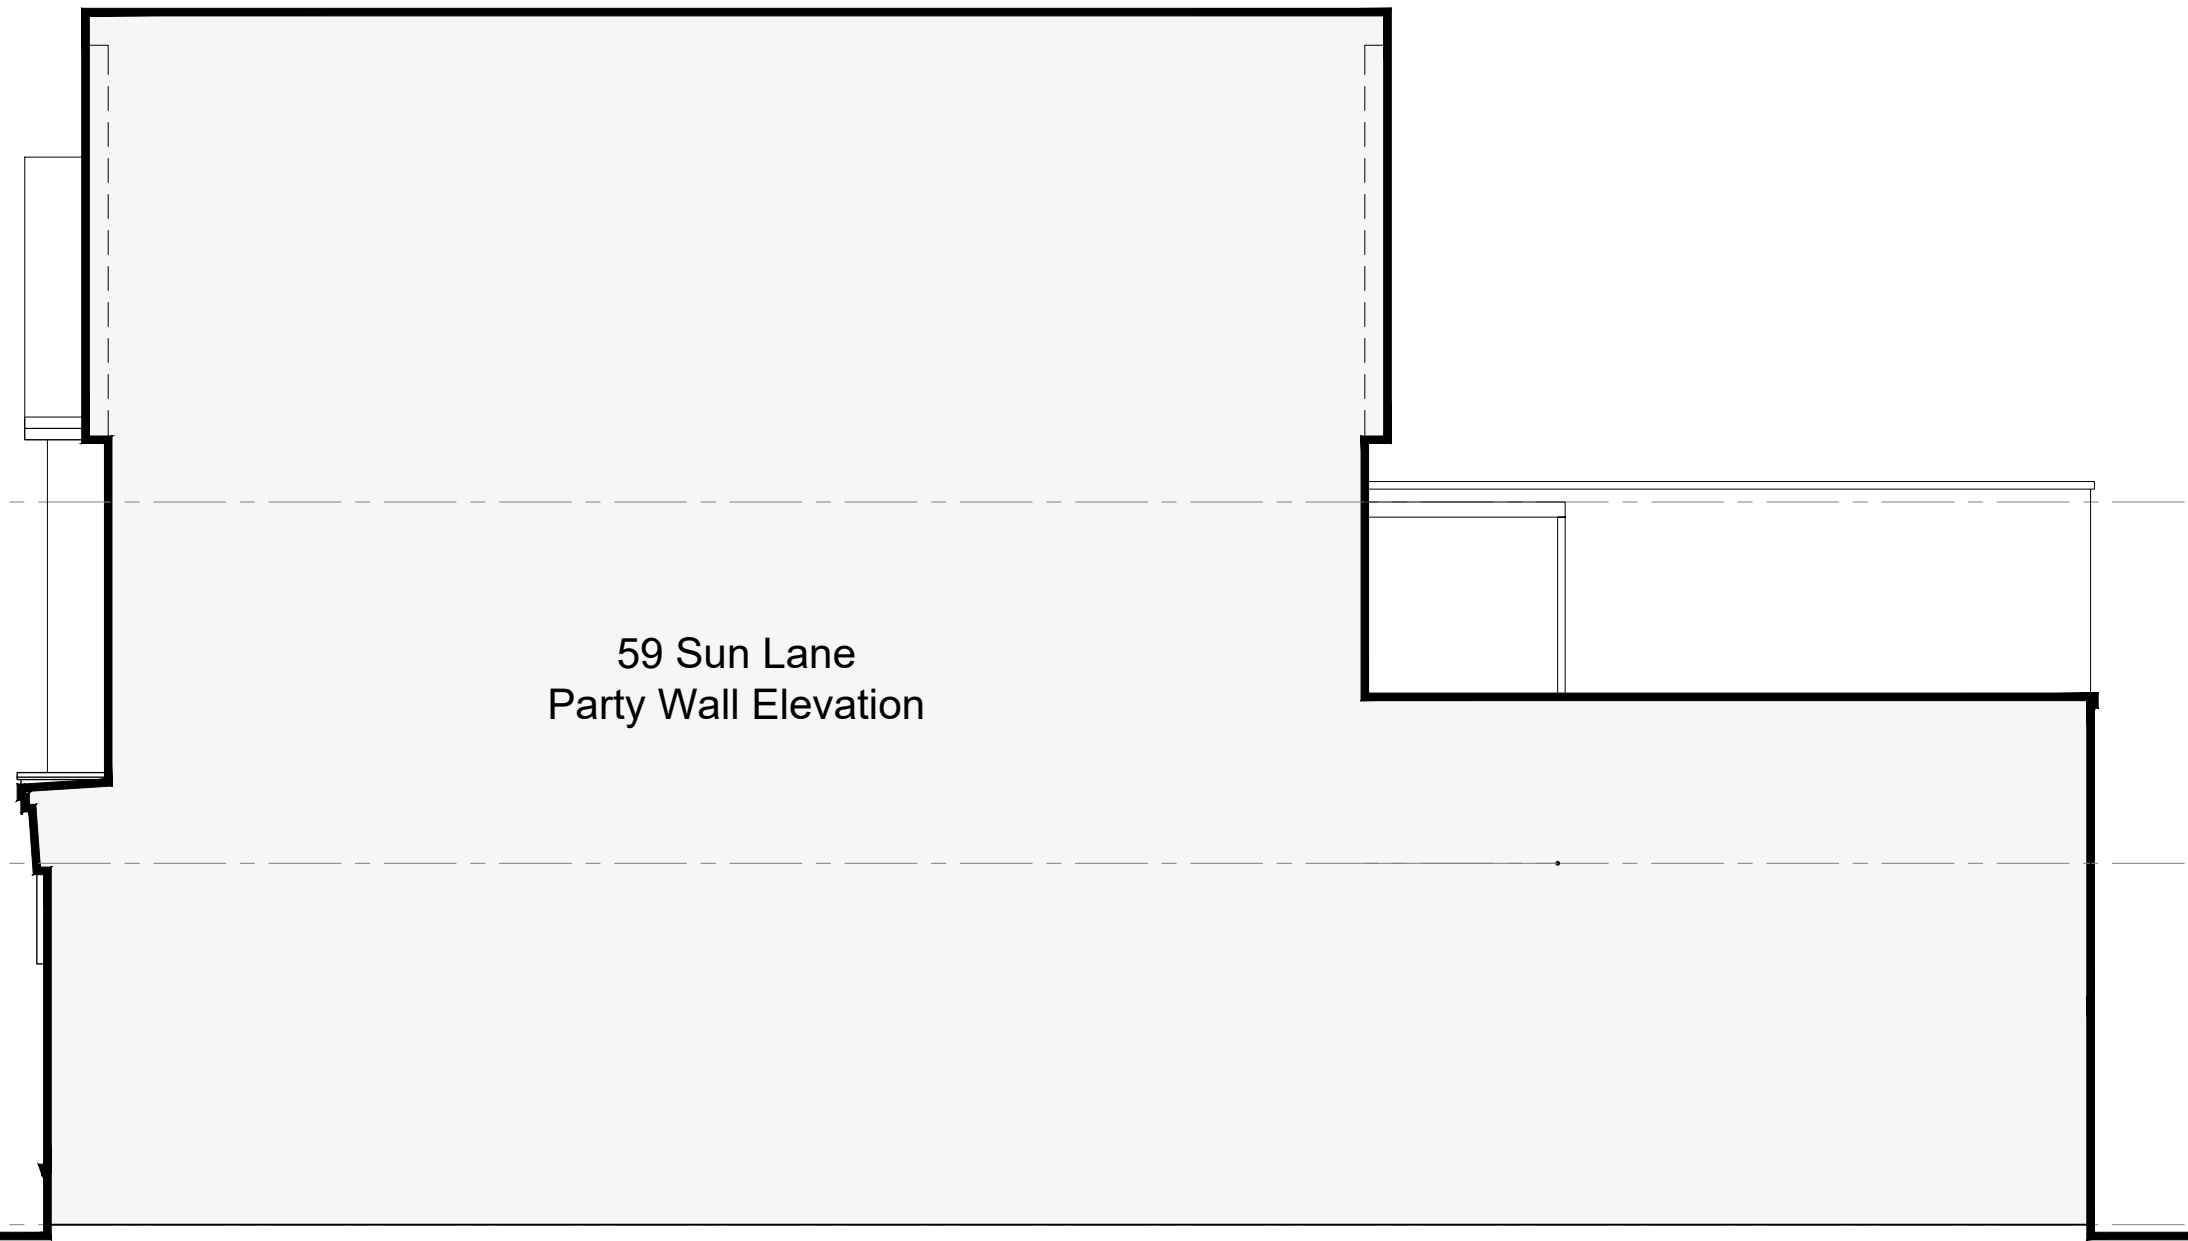

04
(01)700
57 Sun Lane - Party Wall Elevation - As Proposed
Scale 1:50



GENERAL NOTES

Do not scale drawings. All written dimensions must be checked on site before work commences on site or in shop. Figured dimensions take preference over those scaled. Discrepancies, where identified, must be reported immediately.


All work must be carried out in accordance with the Building Regulations and to the satisfaction of the Local Authority.

0 2 4 m

1:50 @ A1
1:100 @ A3

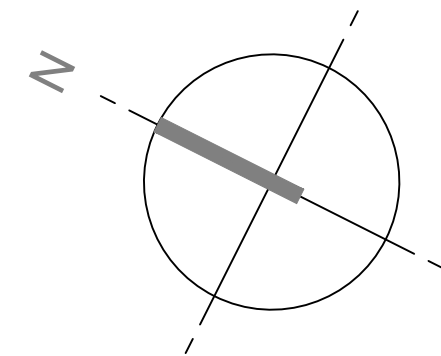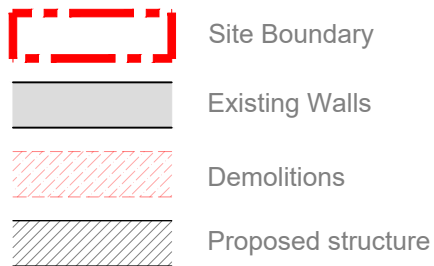

03
(01)700

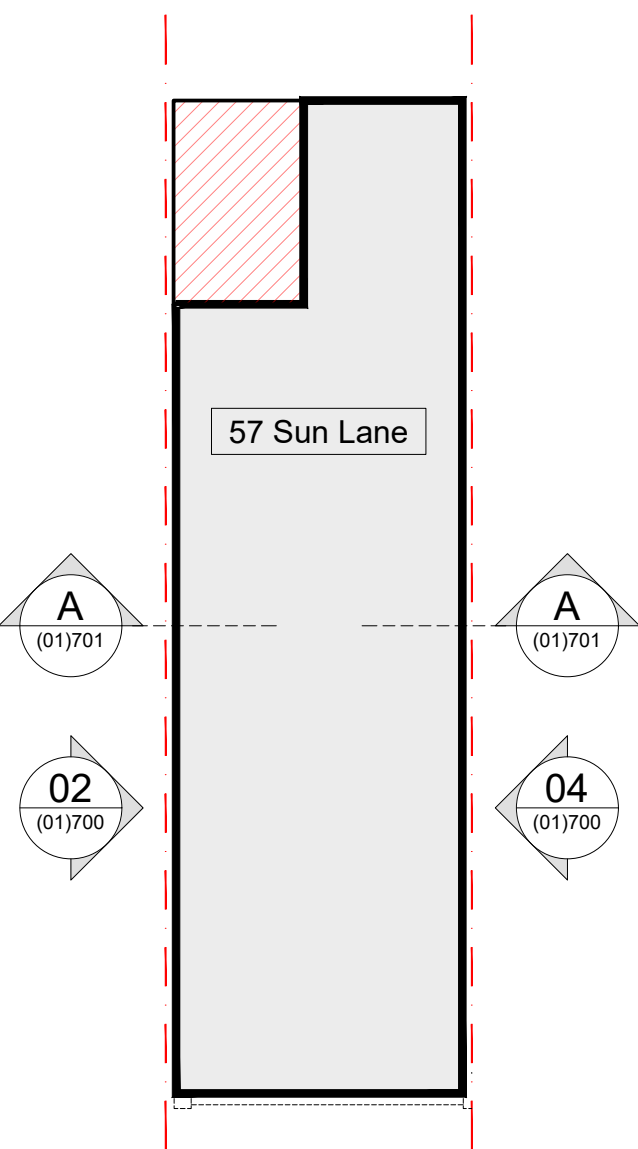

01
(01)700

KEY PLAN

A 02.02.23 Issued for Planning
13.11.22 Issued for Pre Application Advice
REV. ISSUE DATE REVISION NOTES

TECHNICAL DESIGN LTD
152 Fifth Avenue, London, W10 4DU

shane.thomson@live.co.uk
07770 762 566

STATUS
PLANNING
CLIENT
Aberforth Development Limited

PROJECT
**57 Sun Lane,
Gravesend DA12 5HQ**
DRAWING TITLE
**Elevations & Section
- As Proposed**

SCALE
1:50 @ A1 (1:100 @ A3)
DATE
October 2022
JOB NO.
006
DWG NO.
(01)700
REV.
A