


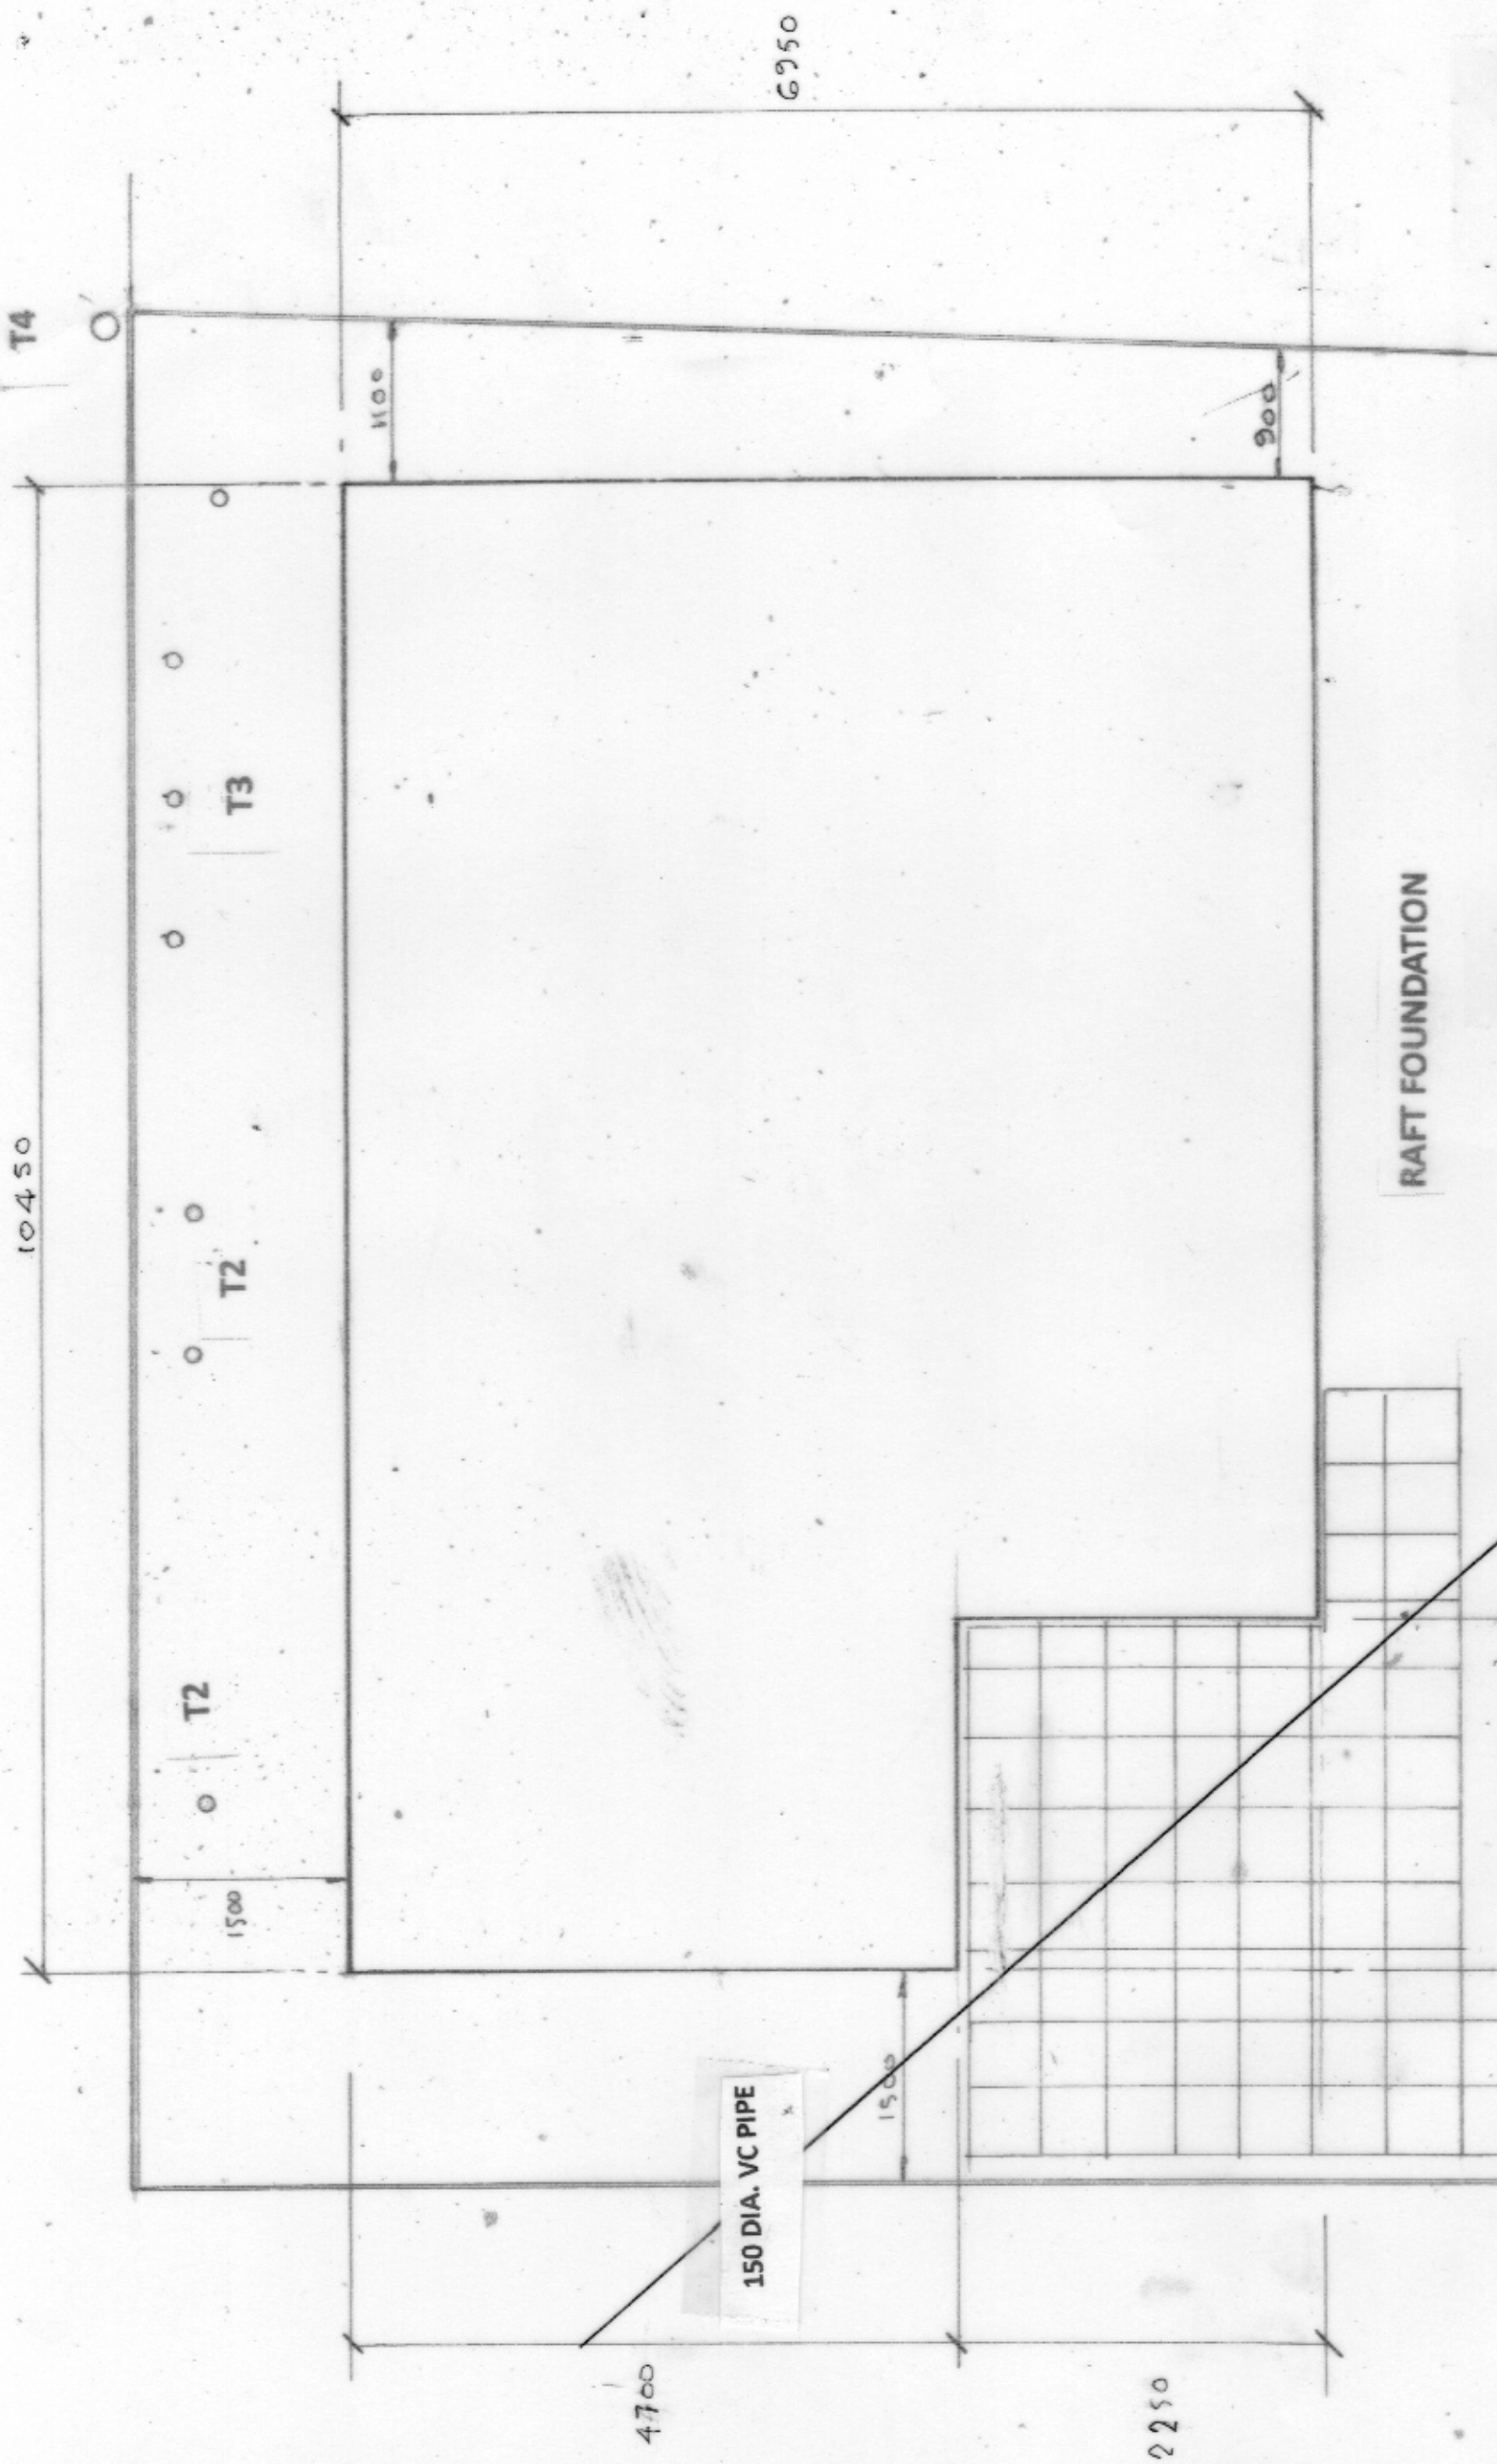

RAFT FOUNDATION

Rev:



PROPOSED GRANNY ANNEX

MRS J FINCH 24A WILLOW WALK CULVERSTONE GREEN MEOPHAM DA13 0QS

1:50 @ A3 010625/1 OF 5 66M² PROPOSED RAFT FOUNDATION PLAN

SCALE 1:50



WESTLEIGH DESIGN