



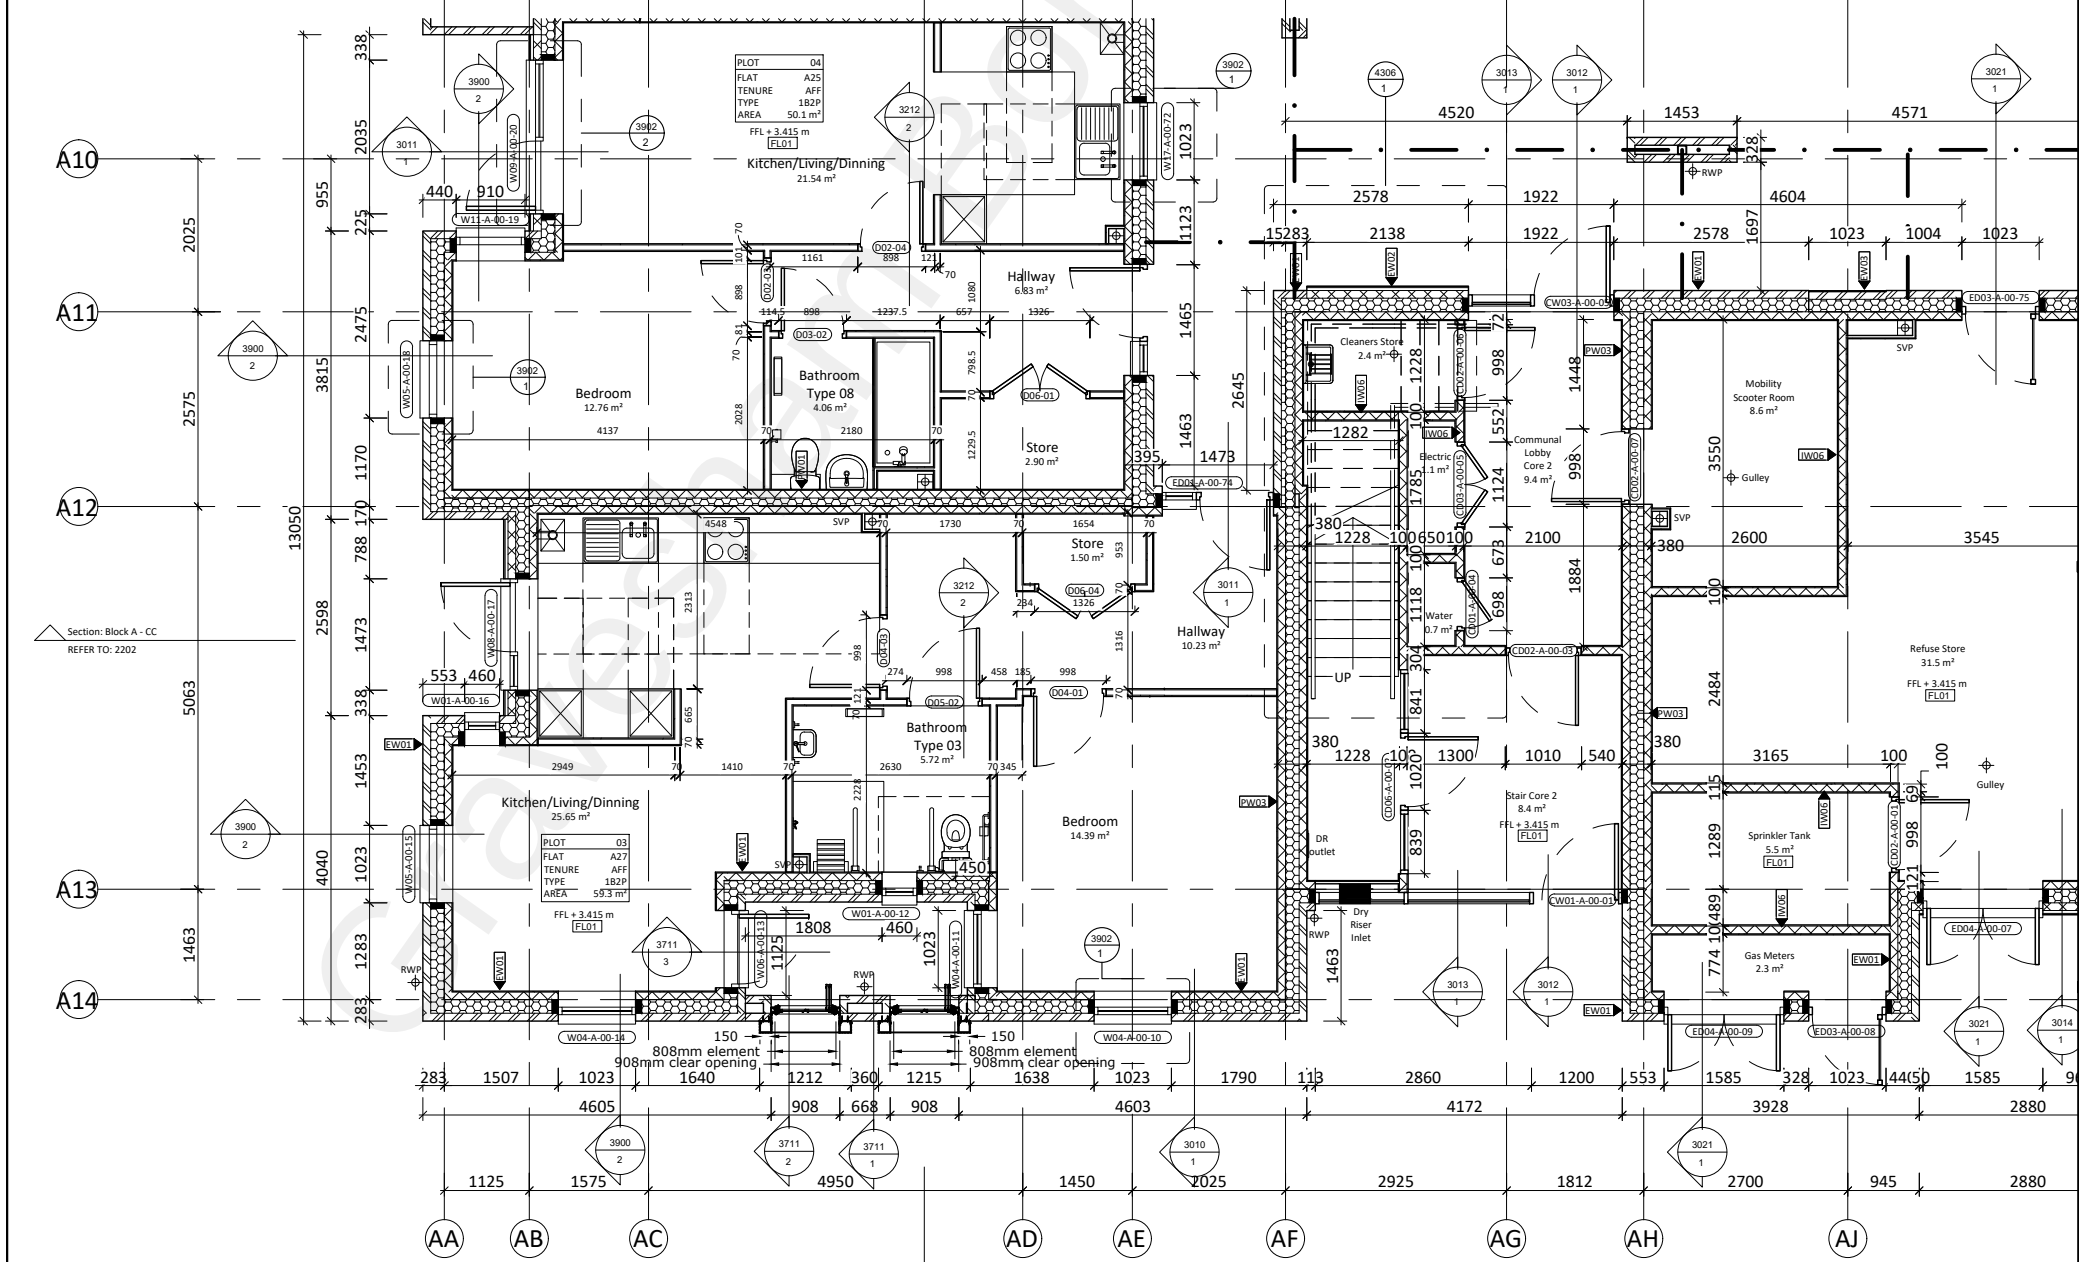

Sunparadise system WD100
RAL 7016 30%
6.8mm opal laminated safety glass balustrade to 1100mm above floor level
6mm clear toughened frameless sliding folding opening glass
Aluminum pressings to the perimeter inside and out RAL 7016 30%
Aluminum picture frame surround RAL 7016 30%


 Sunparadise Systems Limited 12 Newmarket Business Centre 341 Exning Road, Newmarket, SUFFOLK CB8 0AT Phone: 0870 067 88 www.sunparadise.com		Date	Init.:	Unit:	Rev.	Description	Date	Init.:
	Design:	Aug'21	JCB	Scale:	A	Colour added	26-8	JCB
	Checked:				B			
	Order name:	Valley Drive Gravesend Kent			C			
					D			
Subject:	Elevation 1			Business Opp: Valley Project ID: 963-01 Drawing No.: VD_E01				


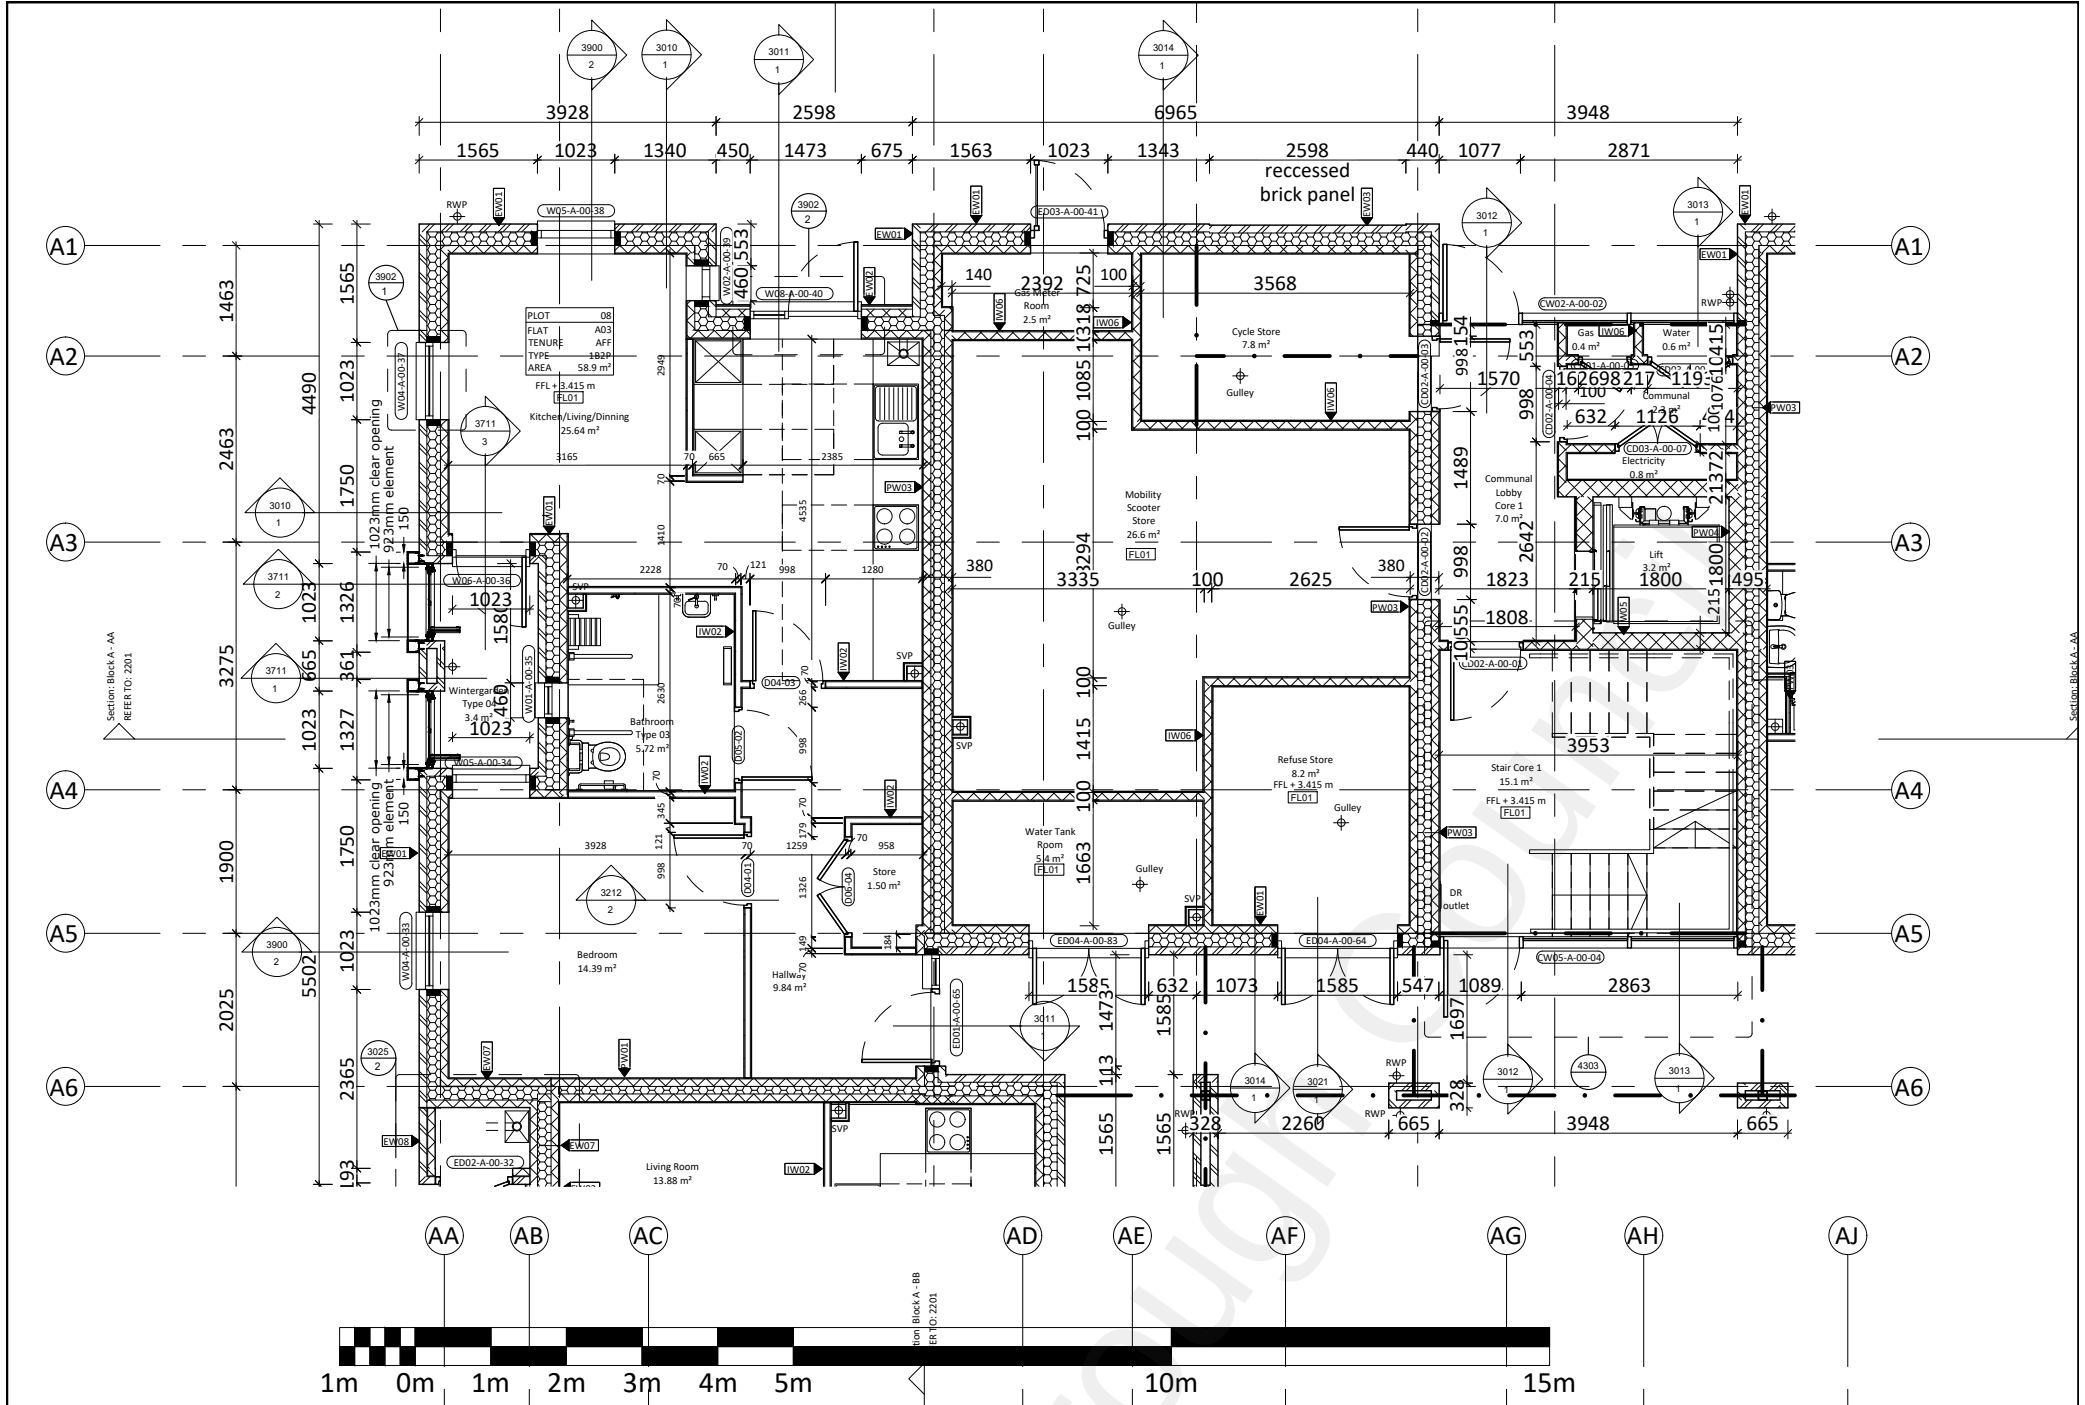


sunparadise

Sunparadise Systems Limited
12 Newmarket Business Centre
341 Exning Road, Newmarket,
SUFFOLK CB8 0AT
Phone: 0870 067 88
www.sunparadise.com

	Date	Init.:	Unit:	mm	Rev.	Description	Date	Init.:
Design:	Aug'21	JCB	Scale:	1:100 (A3)	A	Opening width adjusted	26-8	JCB
Checked:						B		
Order name:	Valley Drive Gravesend Kent				C			
					D			
					Business Opp: Valley Drive Project ID: 963-01 Drawing No.: VD_P00			
Subject:	Ground floor plan Wintergardens							

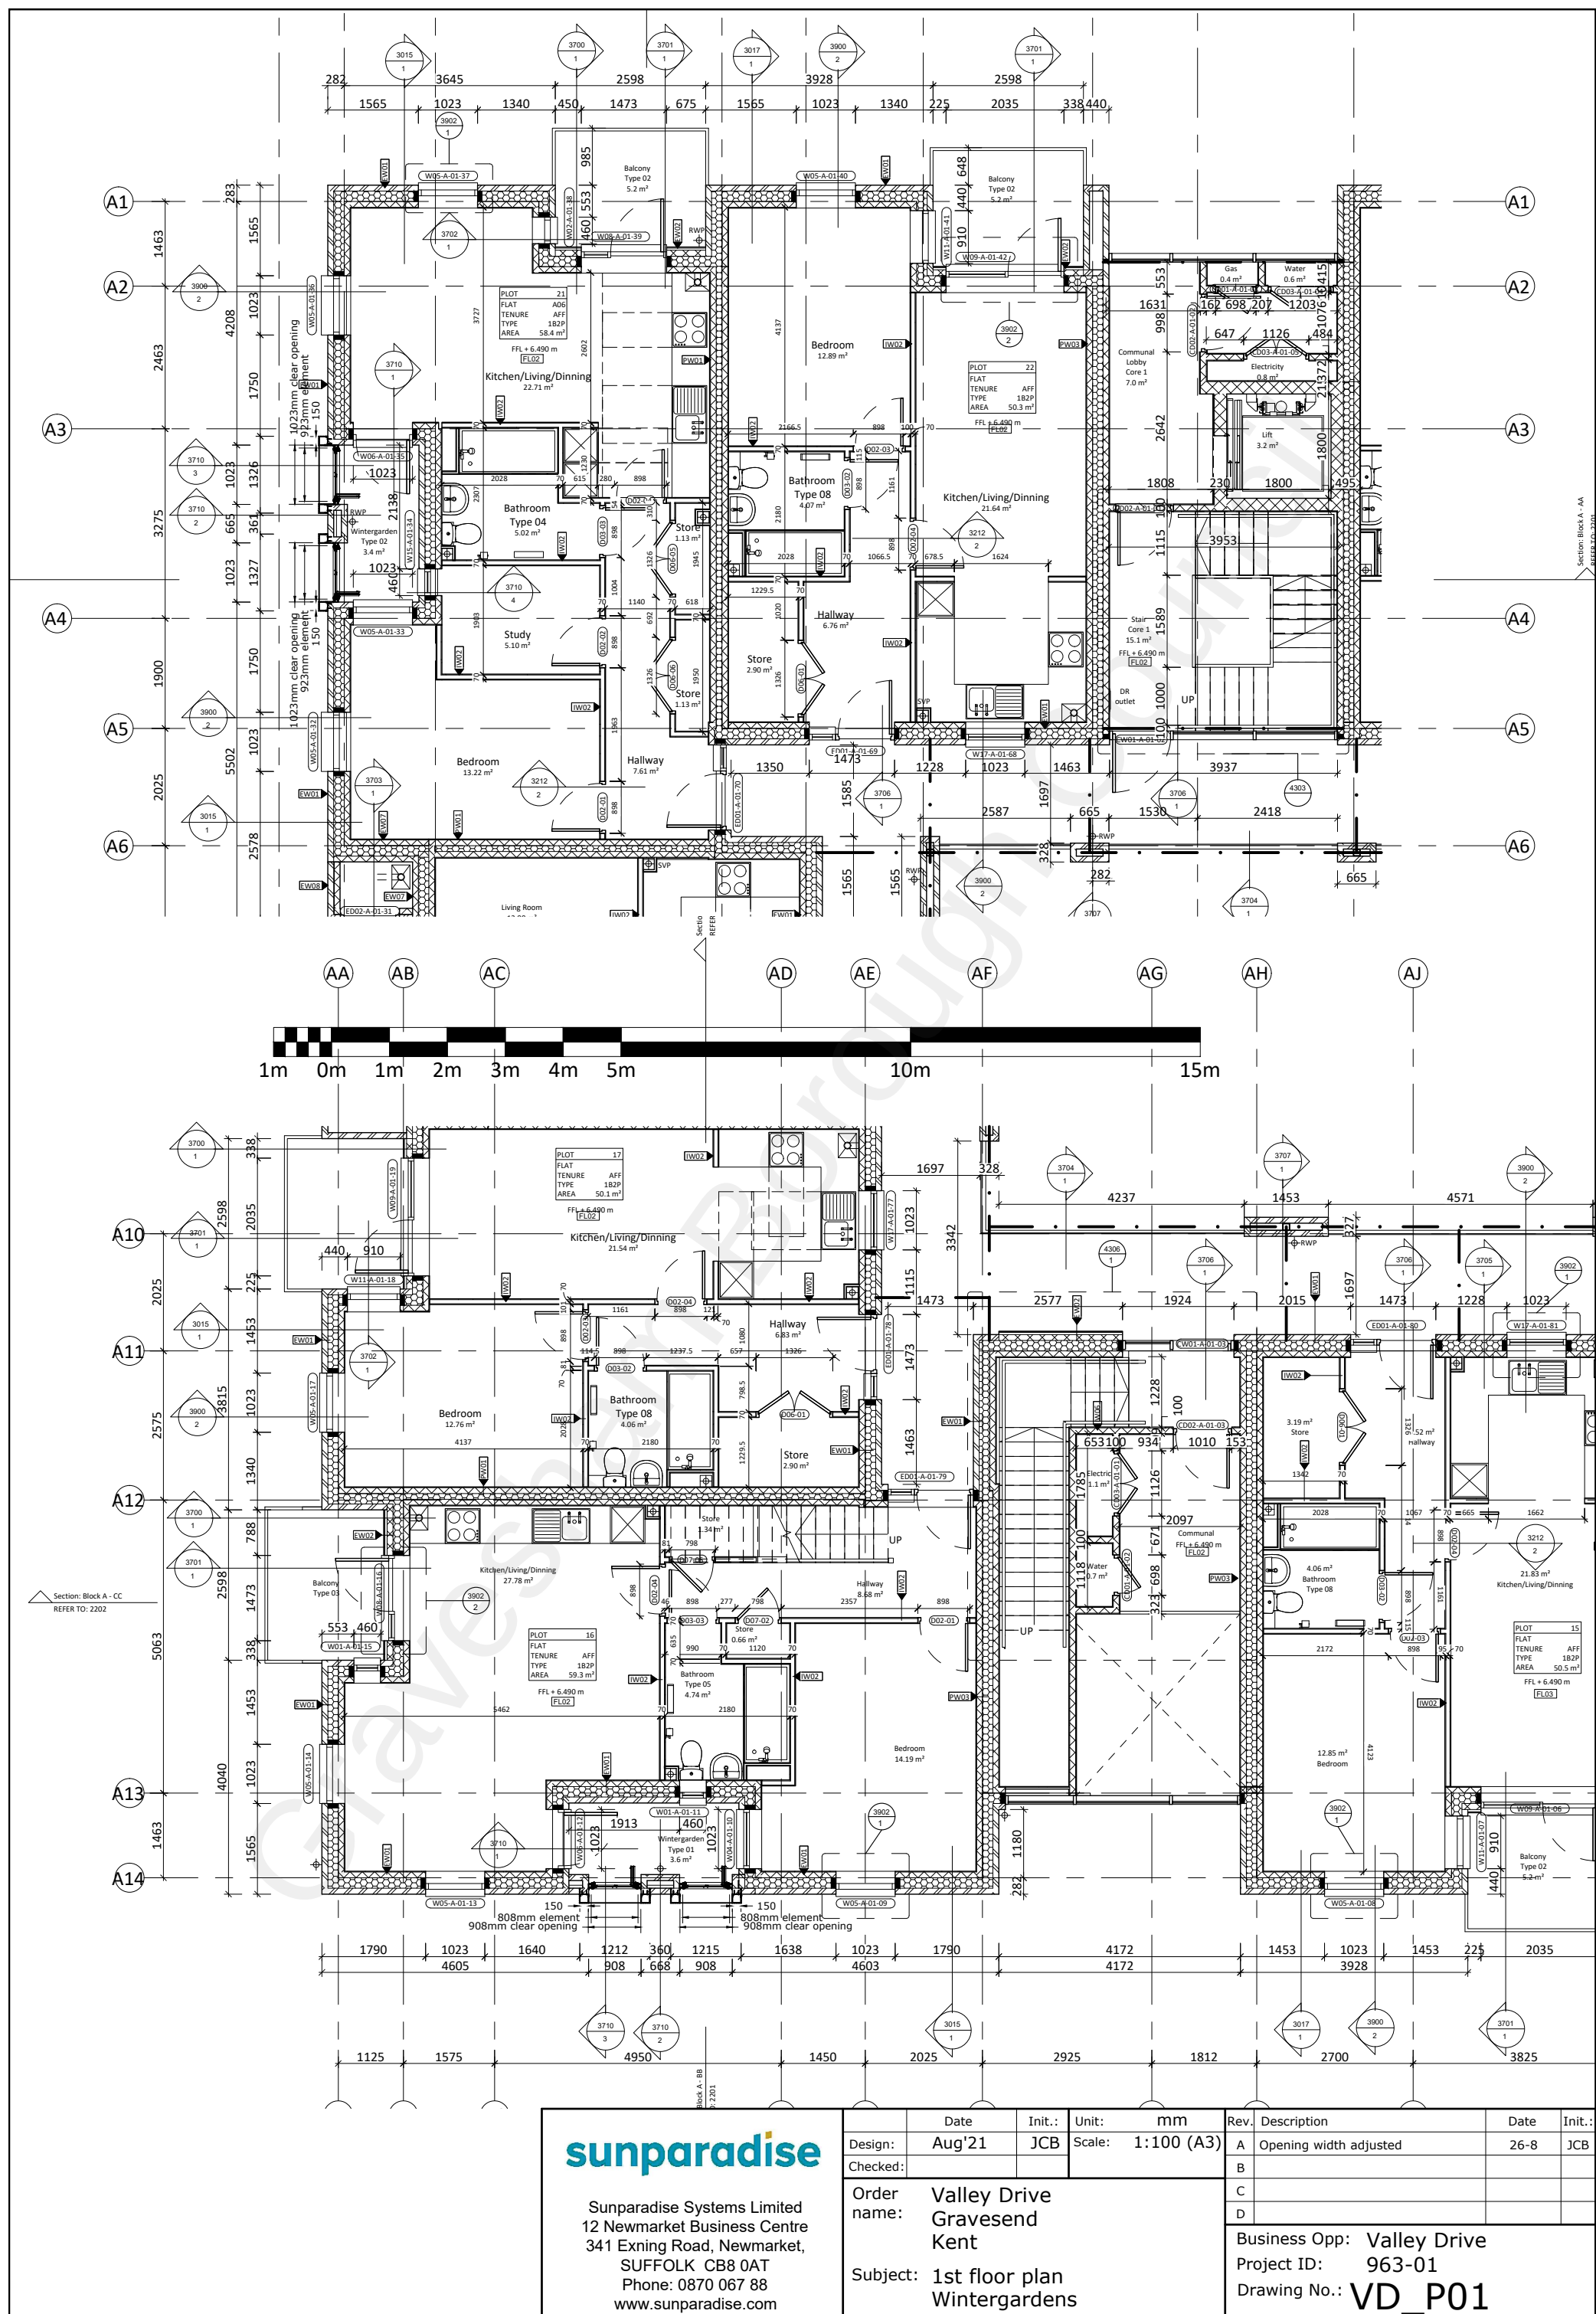

 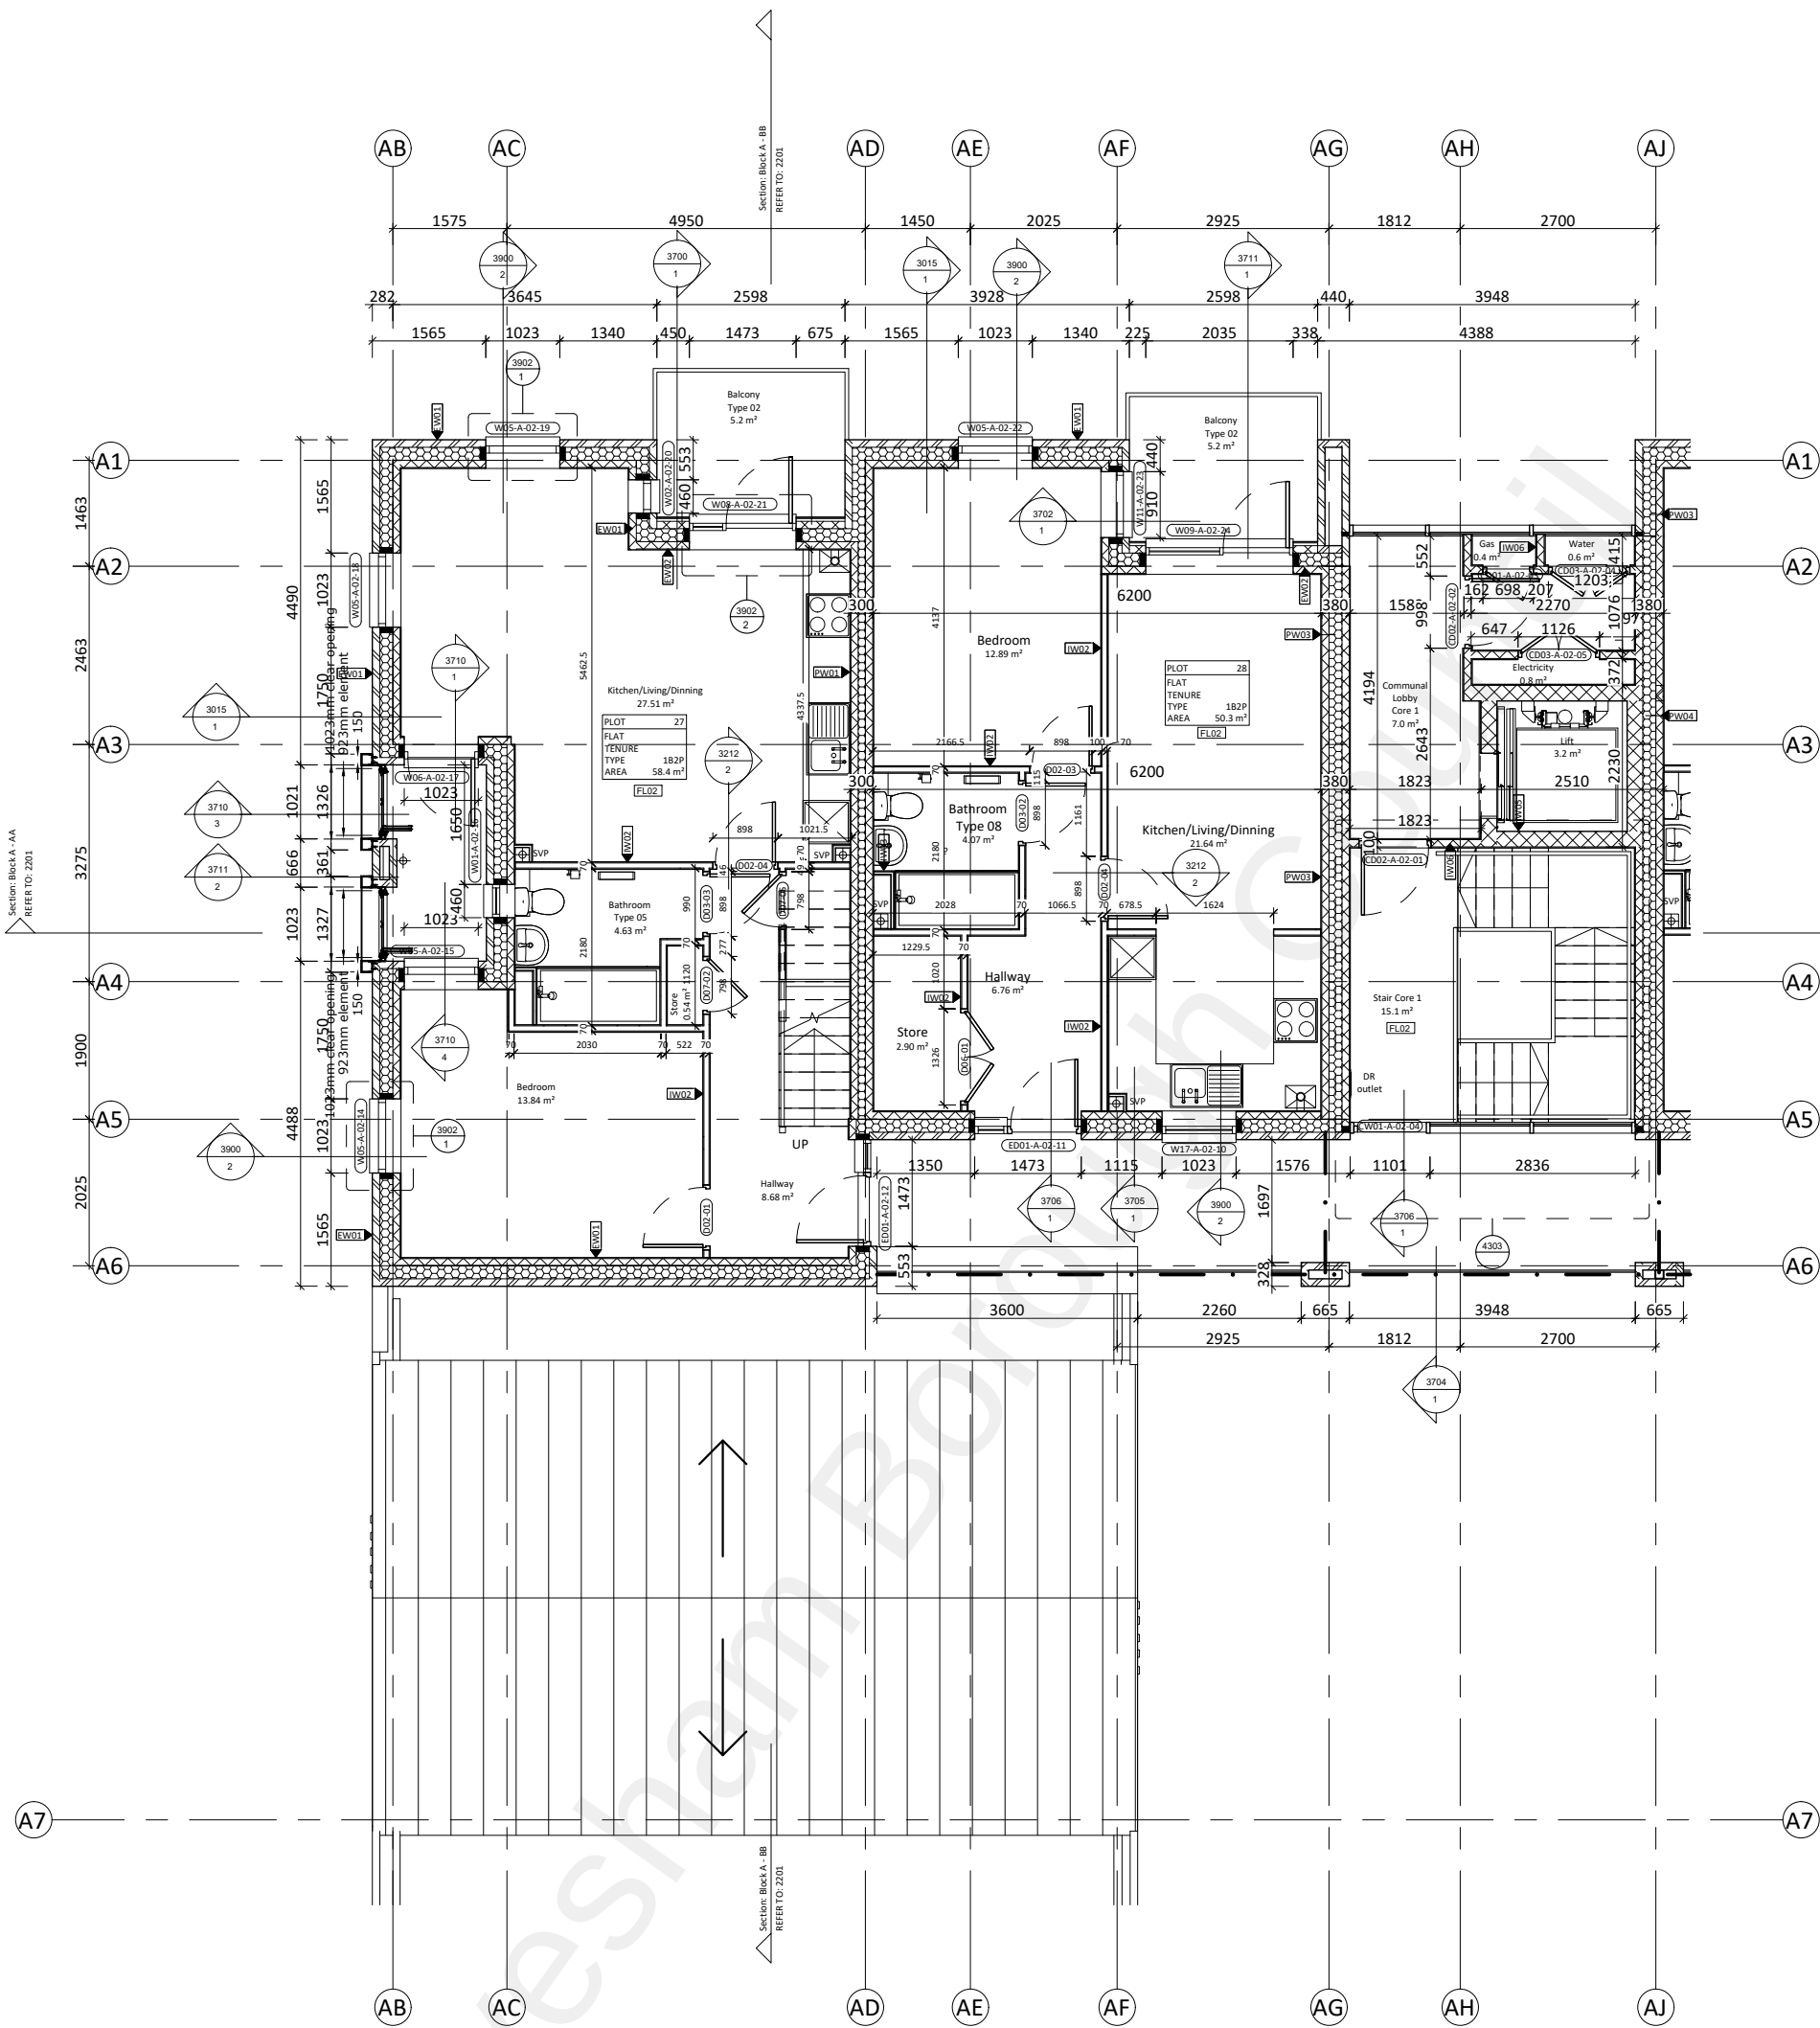


 Sunparadise Systems Limited 12 Newmarket Business Centre 341 Exning Road, Newmarket, SUFFOLK CB8 0AT Phone: 0870 067 88 www.sunparadise.com		Date	Init.:	Unit:	mm	Rev.	Description	Date	Init.:	
	Design:	Aug'21	JCB	Scale:	1:100 (A3)	A	Opening width adjusted	26-8	JCB	
	Checked:					B				
	Order name:	Valley Drive Gravesend Kent					C			
							D			
							Business Opp: Valley Drive Project ID: 963-01 Drawing No.: VD_P02			
Subject:	2nd floor plan Wintergardens									

Detail 31-22

Detail 31-21

Detail 31-20

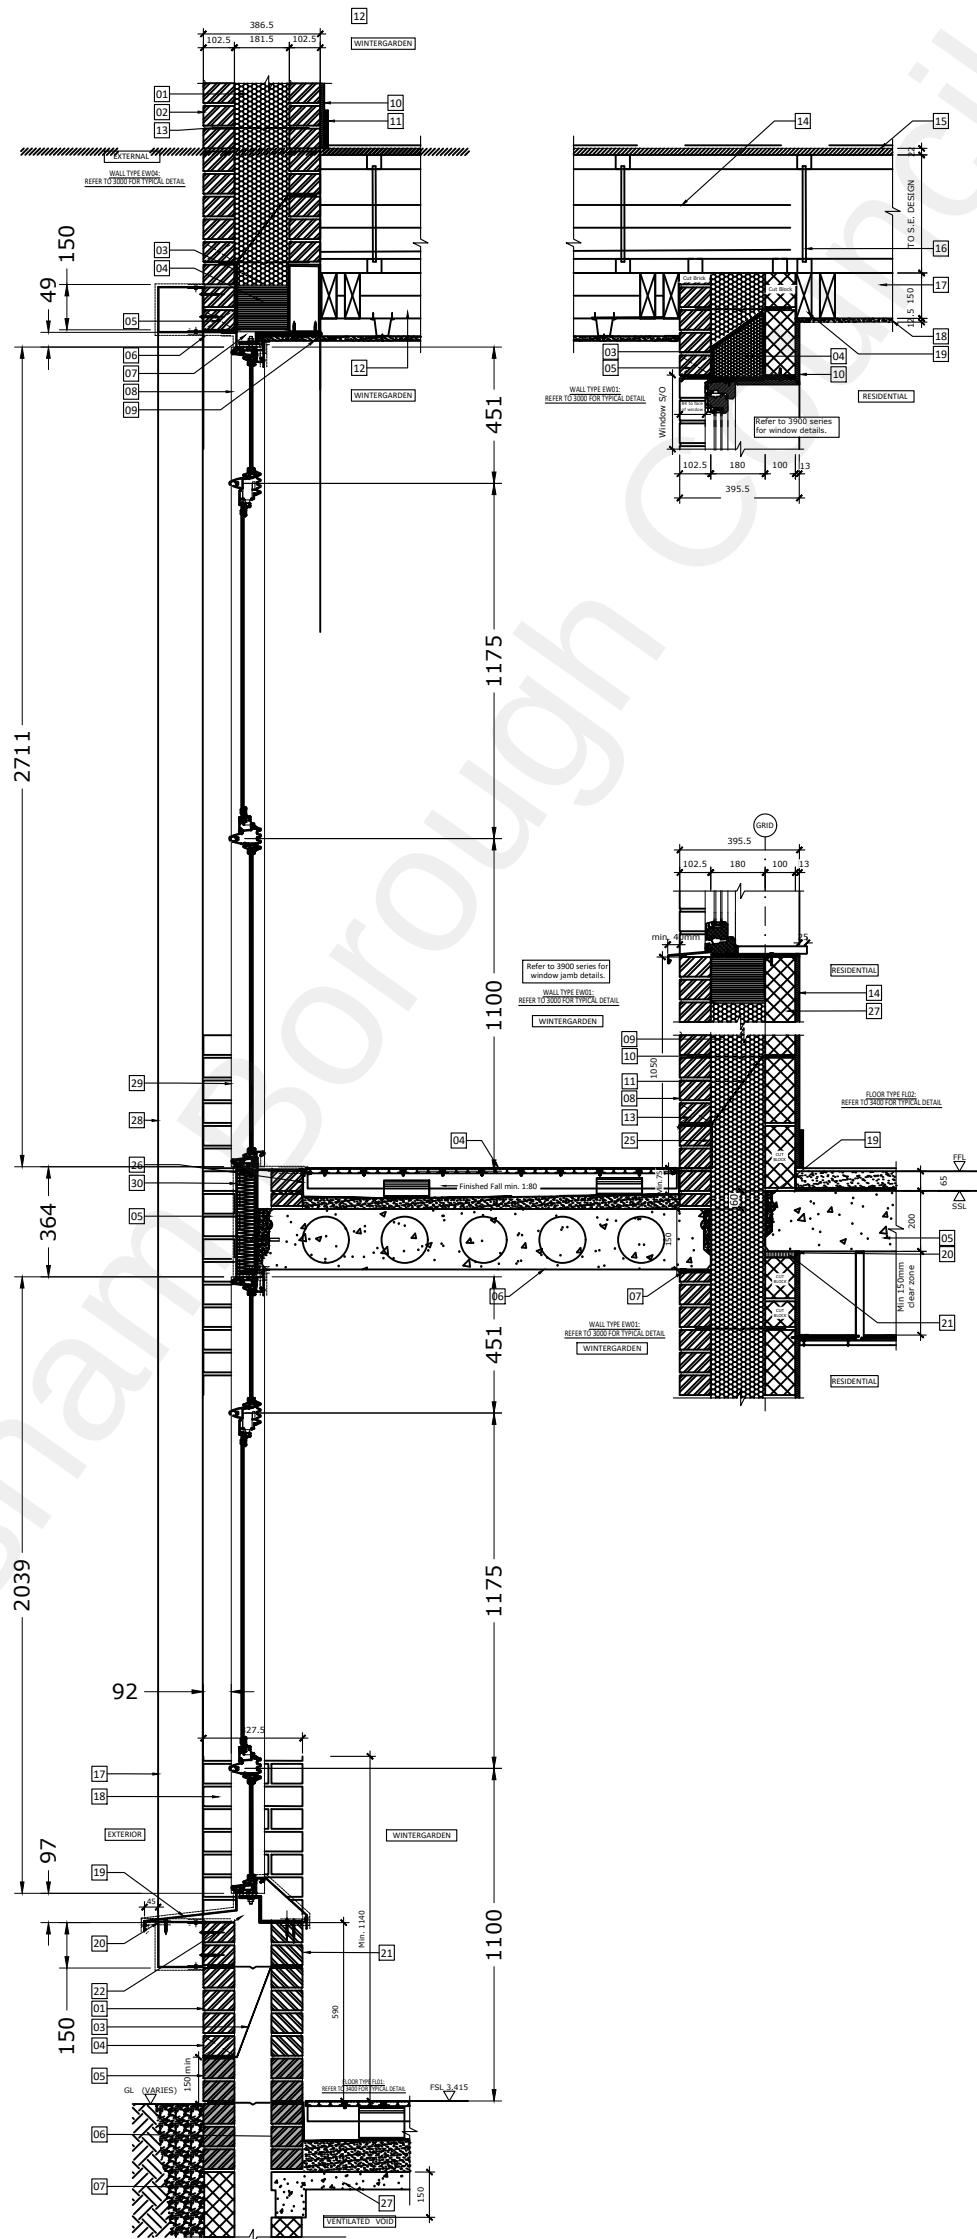


 Sunparadise Systems Limited 12 Newmarket Business Centre 341 Exning Road, Newmarket, SUFFOLK CB8 0AT Phone: 0870 067 88 www.sunparadise.com		Date	Init.:	Unit:	mm	Rev.	Description	Date	Init.:
	Design:	Aug'21	JCB	Scale:		A	Head updated	11-10	JCB
	Checked:					B			
	Order name:	Valley Drive Gravesend Kent				C			
						D			
						Business Opp: Valley Drive Project ID: 963-01 Drawing No.: VD_S01			
Subject:	Section through 2 high wintergarden stack								

Detail 31-23


Detail 31-21

Detail 31-21

Detail 31-20

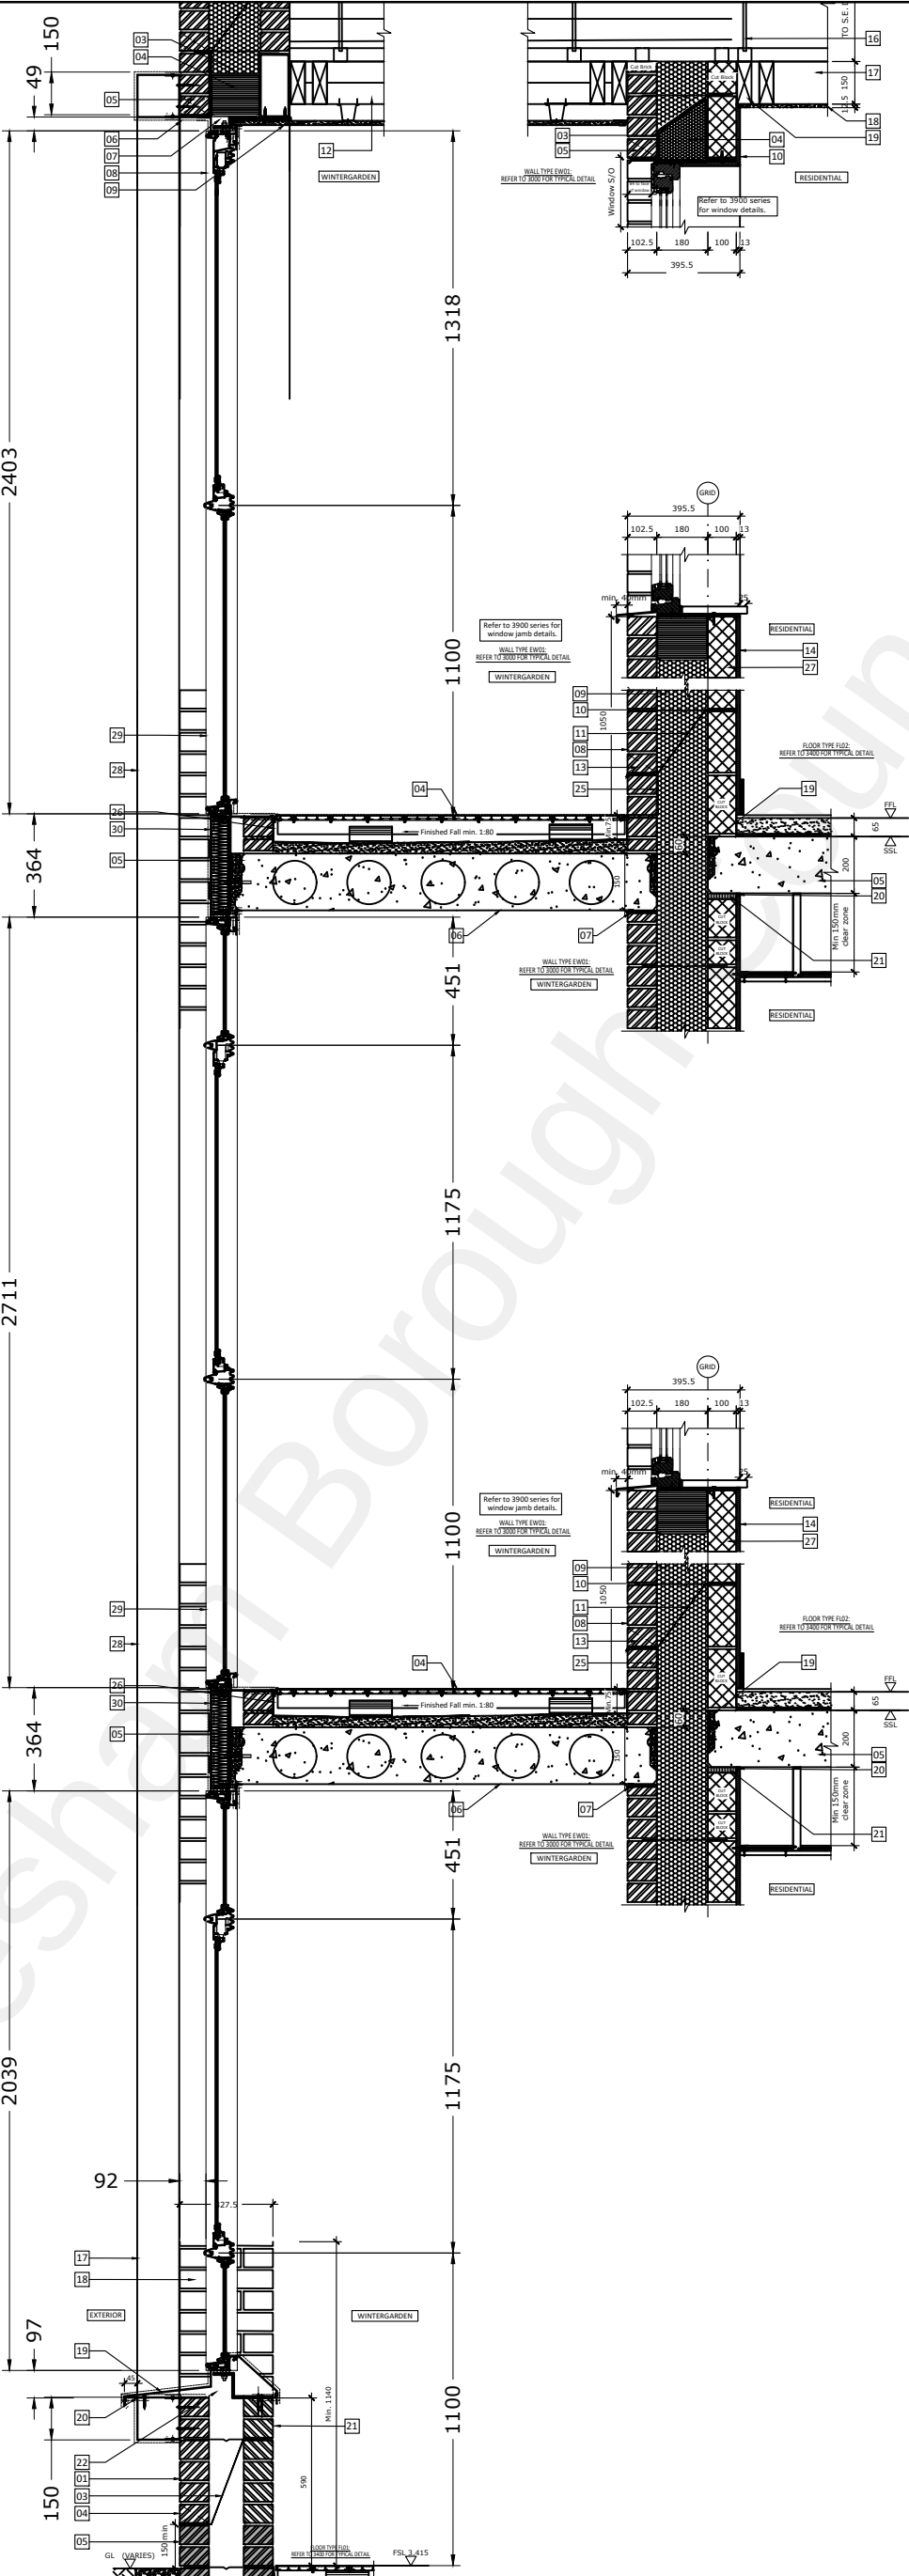

 Sunparadise Systems Limited 12 Newmarket Business Centre 341 Exning Road, Newmarket, SUFFOLK CB8 0AT Phone: 0870 067 88 www.sunparadise.com		Date	Init.:	Unit:	mm	Rev.	Description	Date	Init.:	
	Design:	Aug'21	JCB	Scale:		A	Head updated	11-10	JCB	
	Checked:					B				
	Order name:	Valley Drive Gravesend Kent					C			
							D			
							Business Opp: Valley Drive Project ID: 963-01 Drawing No.: VD_S02			
Subject:	Section through 3 high wintergarden stack									

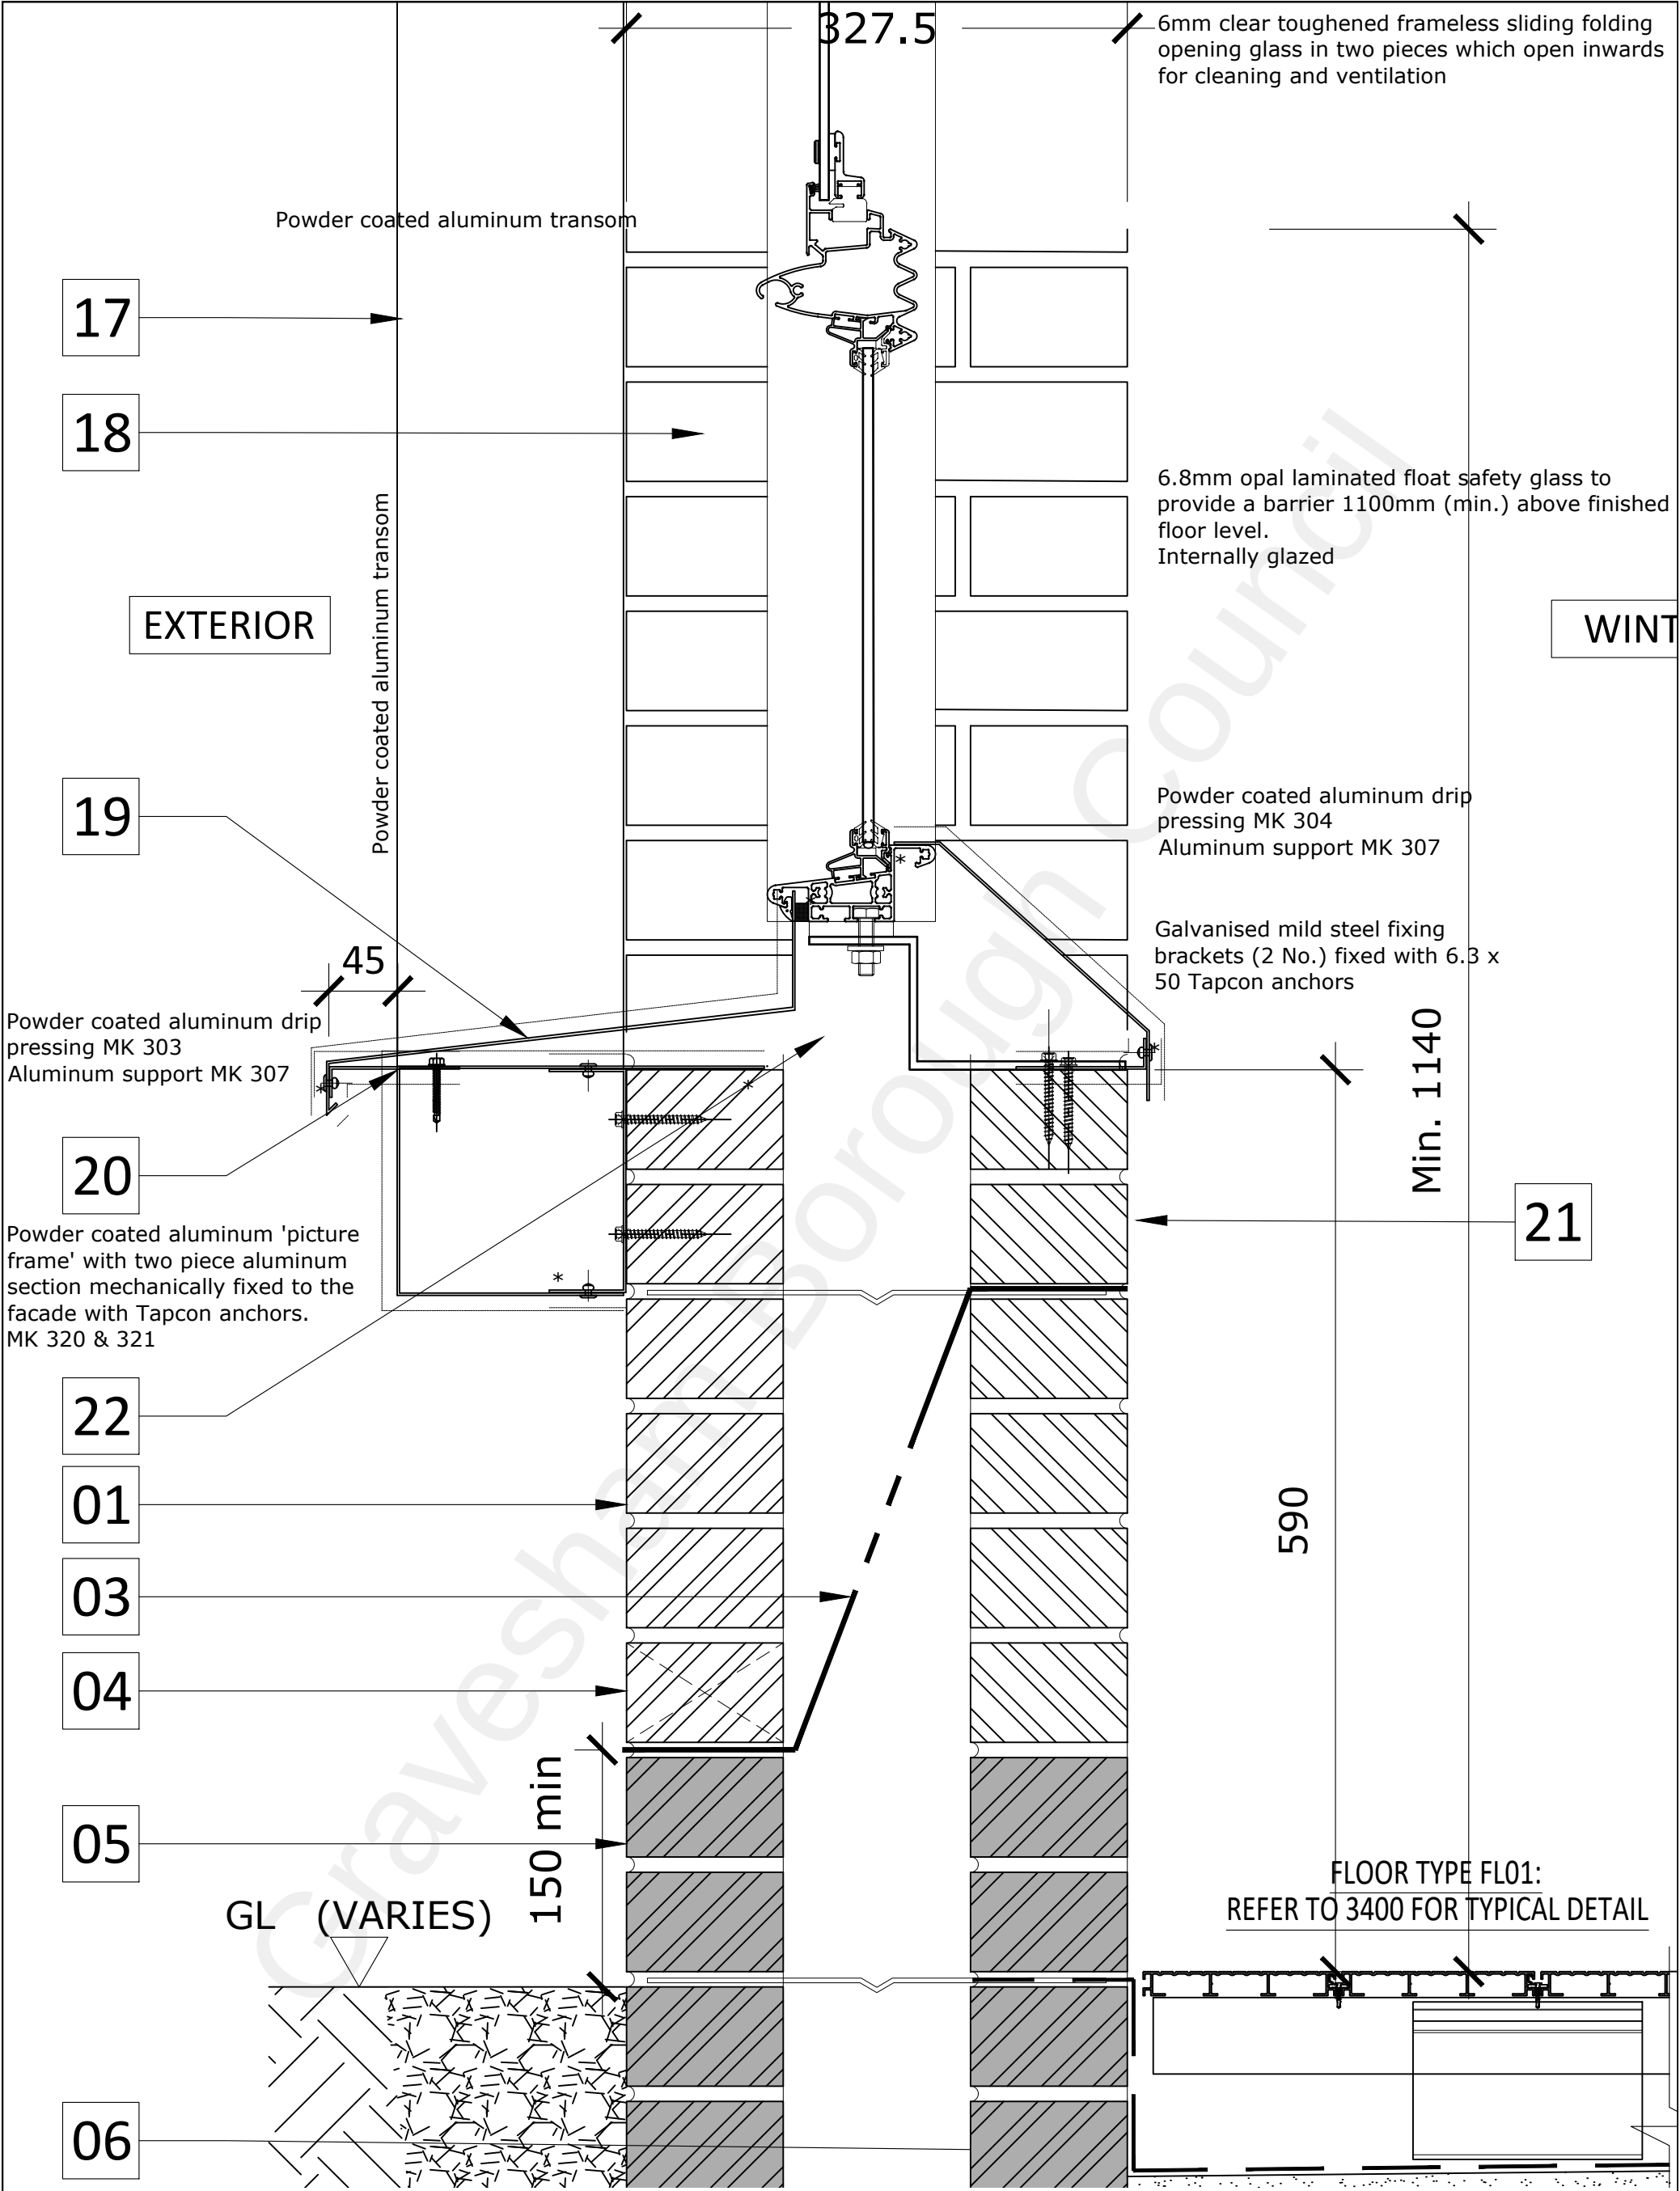


 Sunparadise Systems Limited 12 Newmarket Business Centre 341 Exning Road, Newmarket, SUFFOLK CB8 0AT Phone: 0870 067 88 www.sunparadise.com		Date	Init.:	Unit:	mm	Rev.	Description	Date	Init.:
	Design:	Aug'21	JCB	Scale:	1:4 (A3)	A			
	Checked:					B			
	Order name:	Valley Drive Gravesend Kent				C			
						D			
Subject:	Ground floor detail 31-20				Business Opp: Valley Project ID: 963-01 Drawing No.: 31-20				

Type C

3.6 m


6mm clear toughened frameless sliding folding opening glass in two pieces which open inwards for cleaning and ventilation

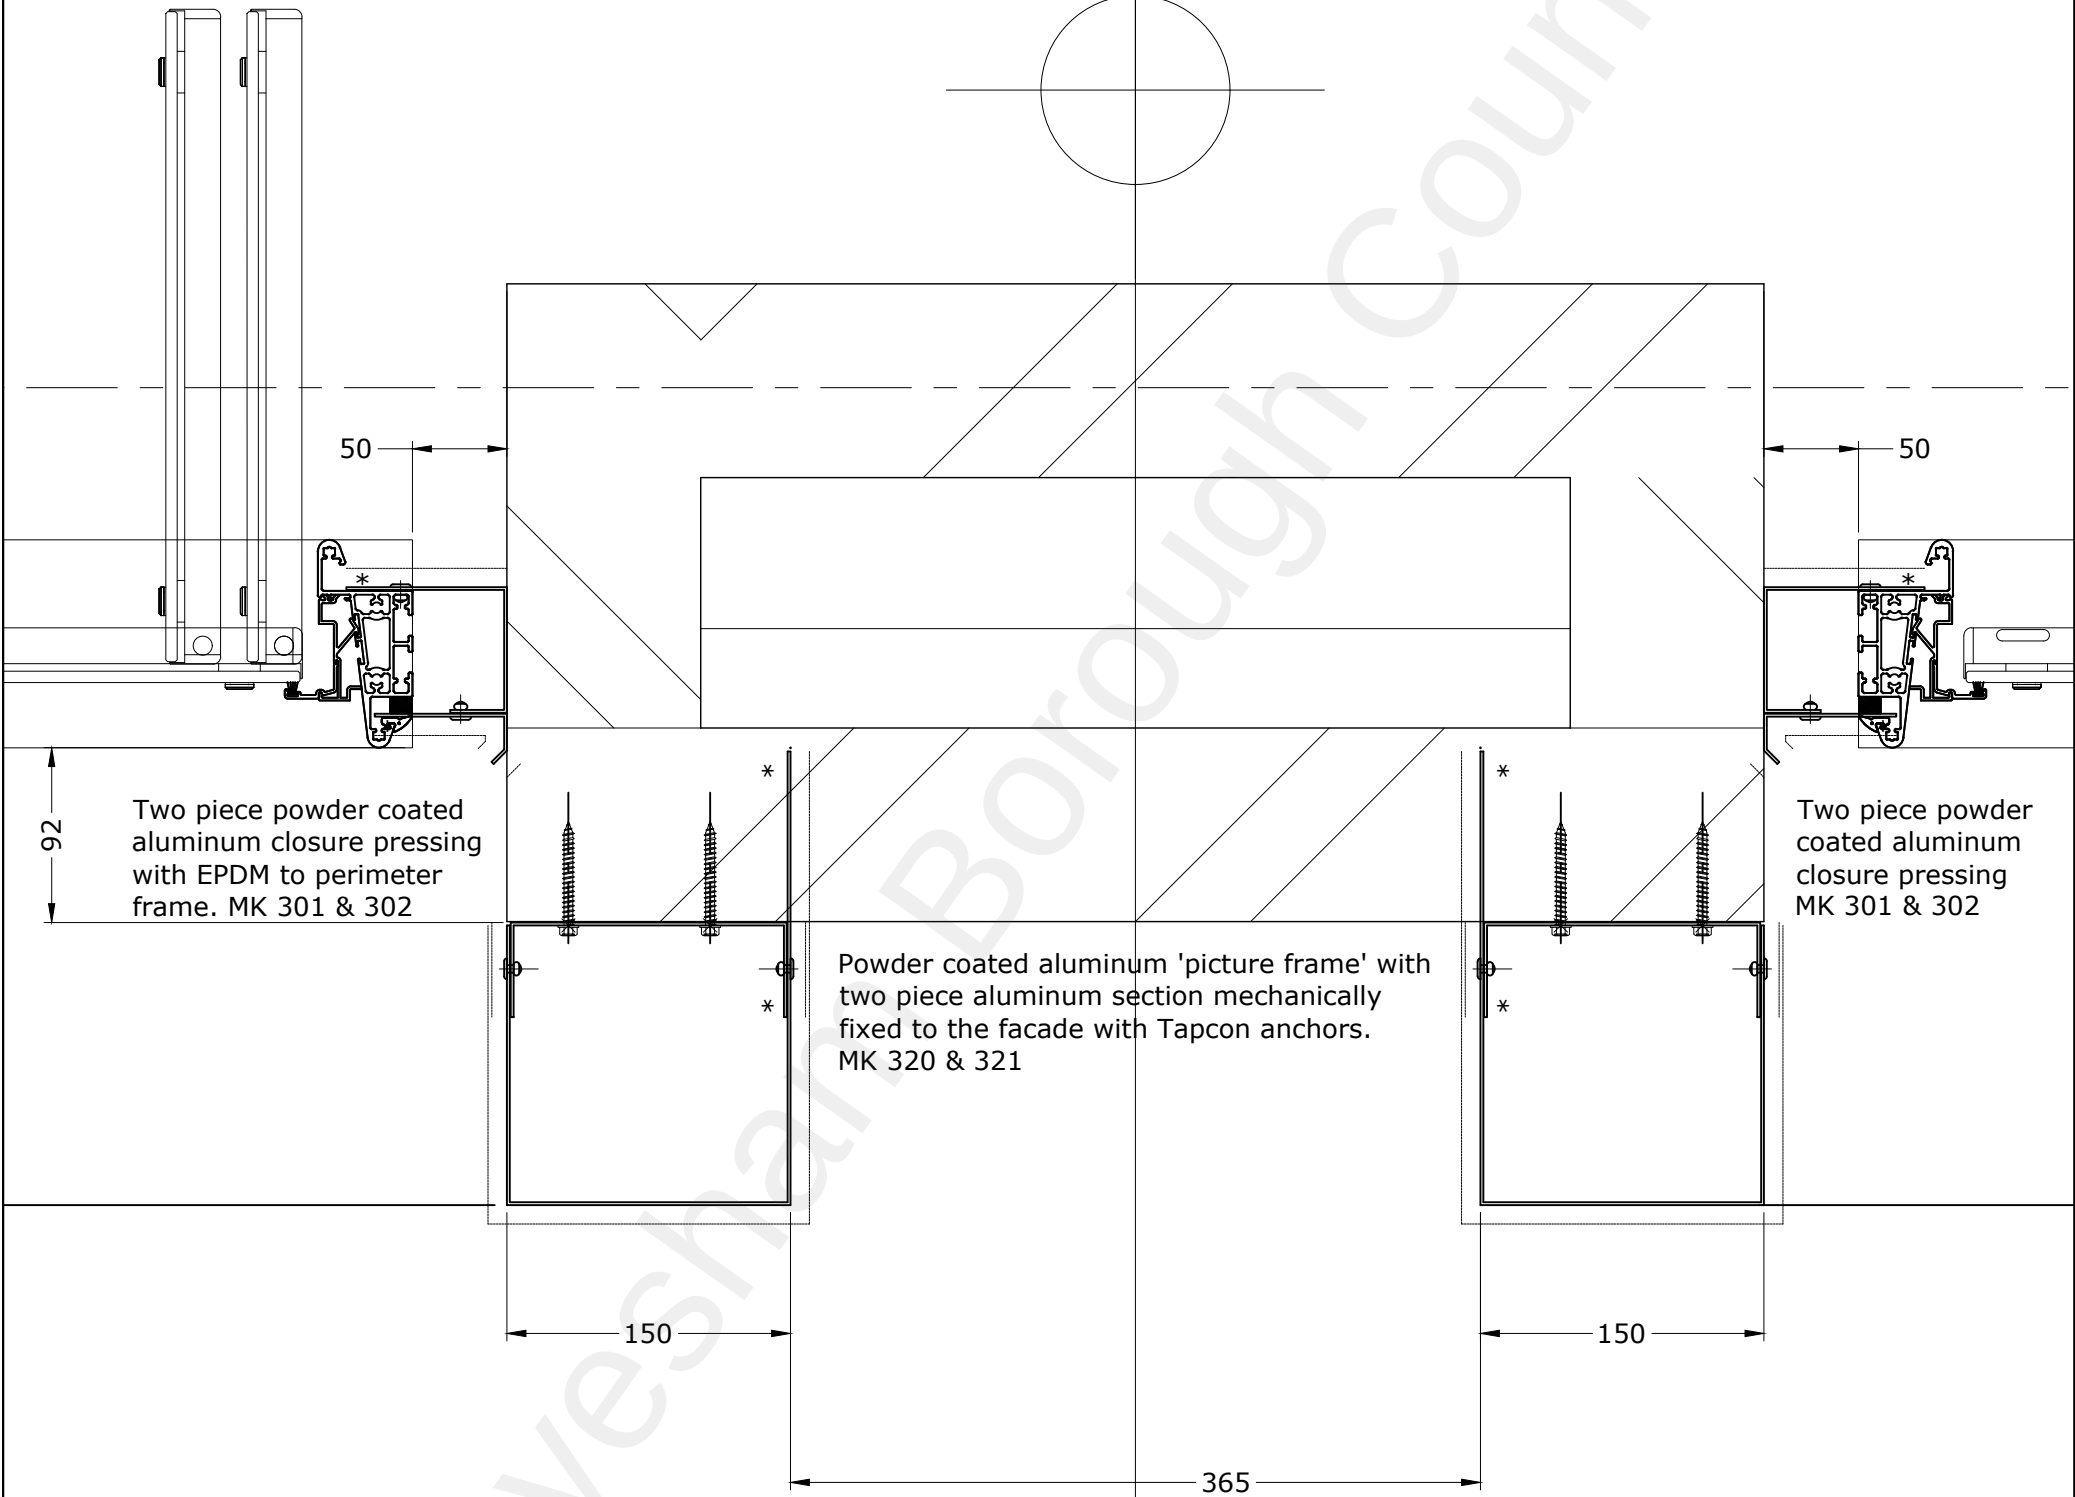





Sunparadise Systems Limited
12 Newmarket Business Centre
341 Exning Road, Newmarket,
SUFFOLK CB8 0AT
Phone: 0870 067 88
www.sunparadise.com

	Date	Init.:	Unit:	mm	Rev.	Description	Date	Init.:
Design:	Aug'21	JCB	Scale:	1:4 (A3)	A			
Checked:					B			
Order name:	Valley Drive Gravesend Kent				C			
					D			
					Business Opp: Valley			
					Project ID: 963-01			
					Drawing No.: 31-75			
Subject:	Verge detail 31-75							

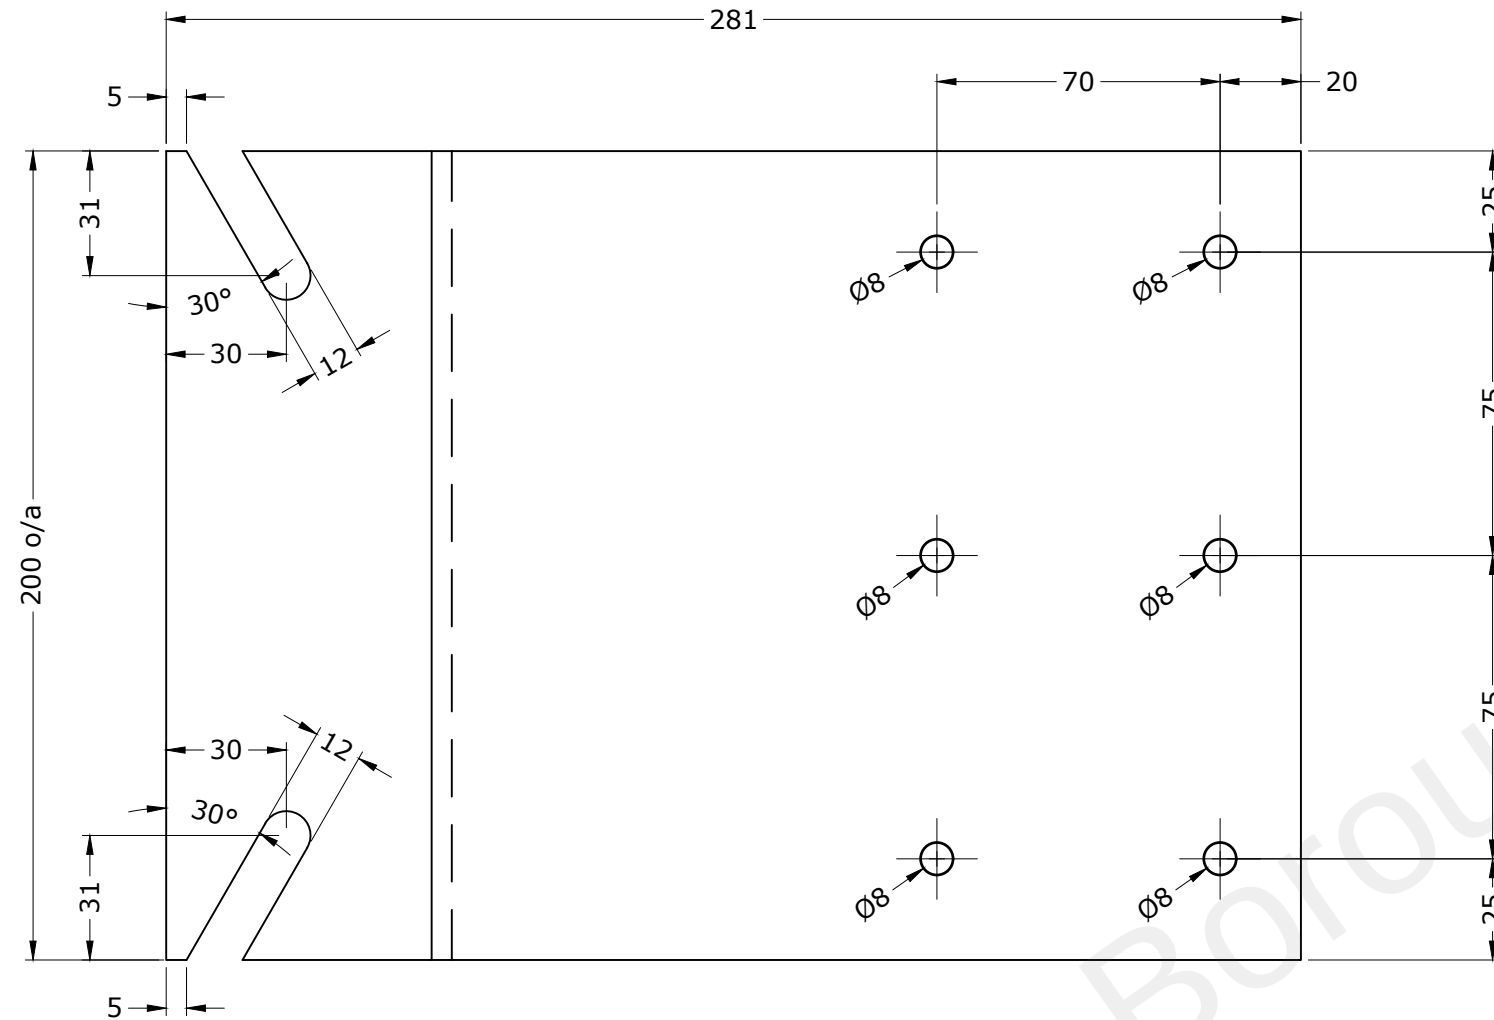


8off as drawn
 61mm x 37mm x 216mm x 5mm
 200mm long
 2 No. 12Ø diagonal slots
 6 No. 8Ø holes @ 75mm CRS
 S275 Hot dip galvanised finish

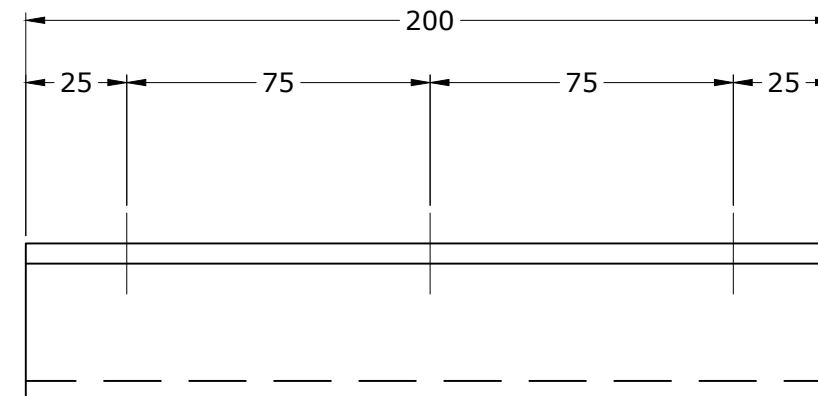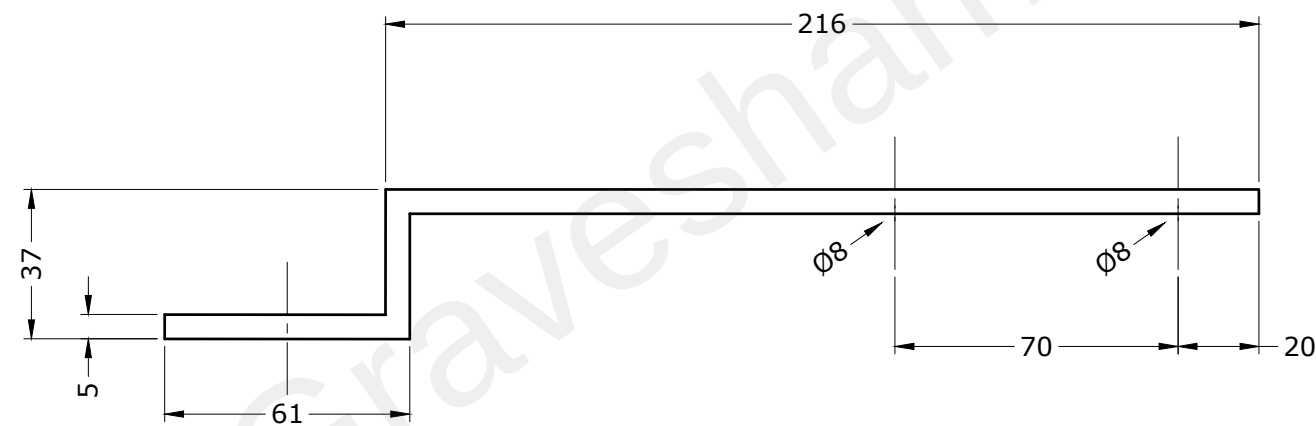



sunparadise

Sunparadise Systems Limited
 12 Newmarket Business Centre
 341 Exning Road, Newmarket,
 SUFFOLK CB8 0AT
 Phone: 0870 067 88
 www.sunparadise.com

	Date	Init.:	Unit:	Rev.	Description	Date	Init.:
Design:	Aug' 21	GRO	Scale:	A	Bracket updated	11-10	JCB
Checked:				B			
Order name:	Valley Drive Gravesend Kent			C			
				D			
				Business Opp: Valley Project ID: 963-01 Drawing No.: 451			
Subject:	Head bracket 451						

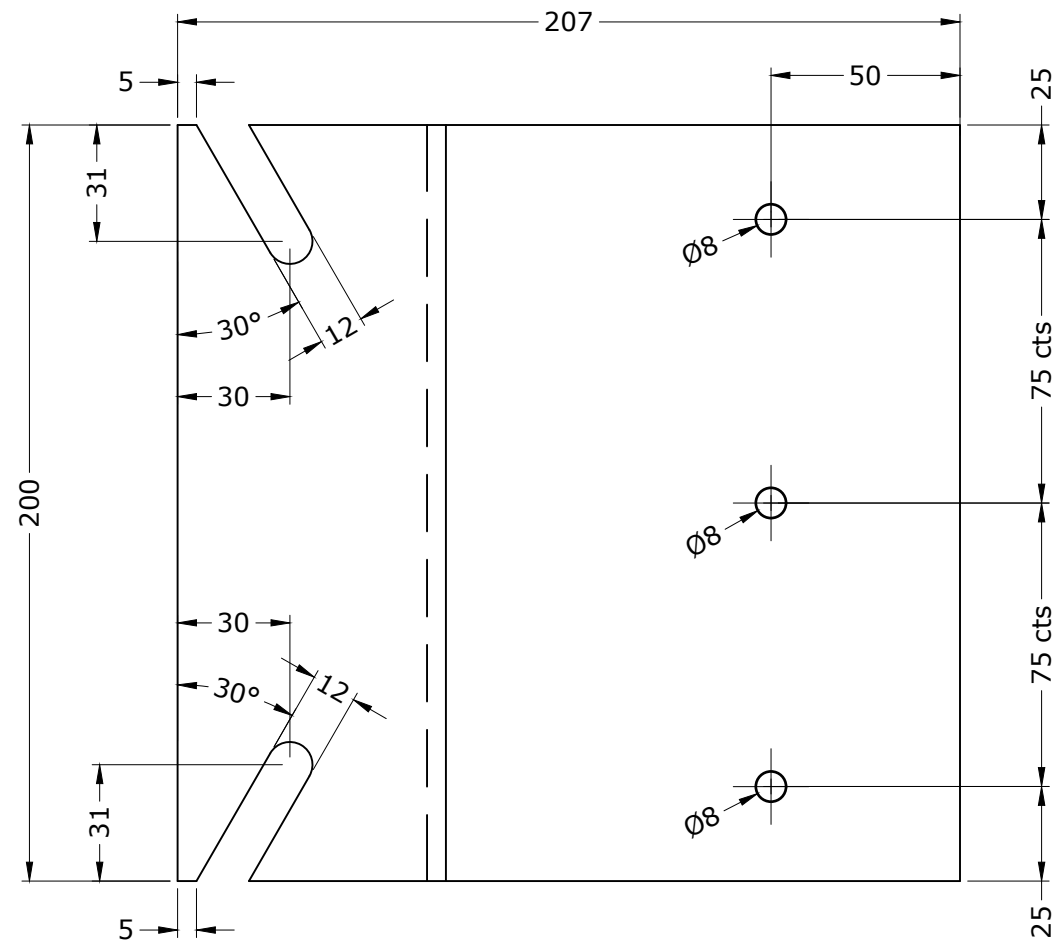

8off as drawn
 71mm x 87mm x 141mm x 5mm
 200mm long
 2 No. 12Ø diagonal slots
 3 No. 8Ø holes @ 75mm CRS
 S275 Hot dip galvanised finish

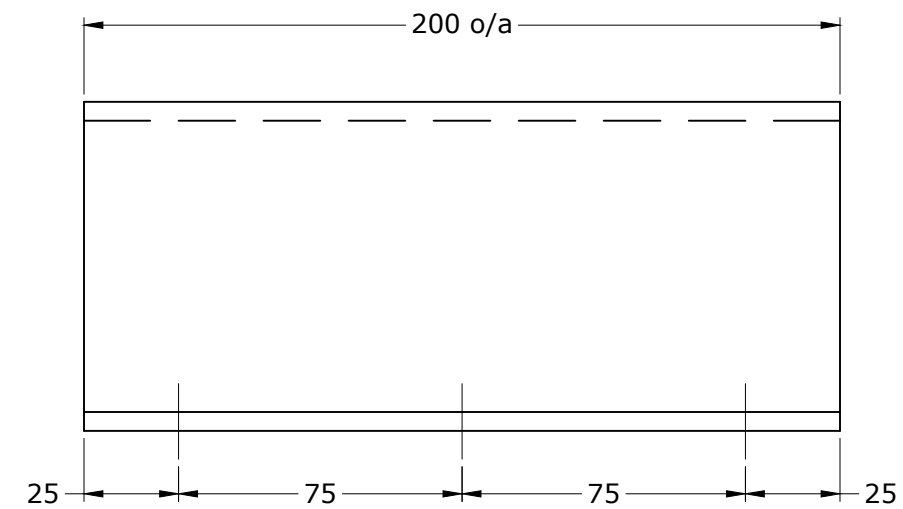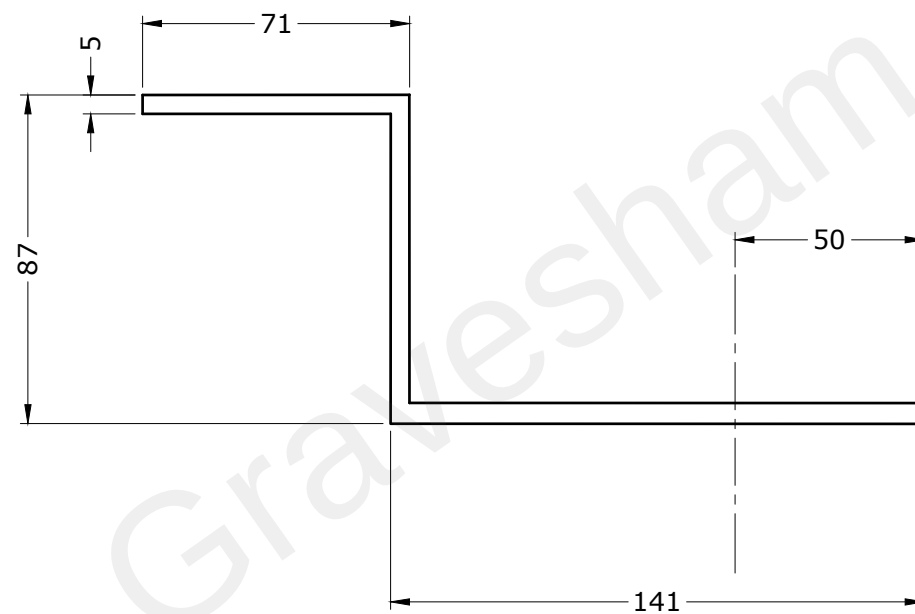

sunparadise


Sunparadise Systems Limited
 12 Newmarket Business Centre
 341 Exning Road, Newmarket,
 SUFFOLK CB8 0AT
 Phone: 0870 067 88
 www.sunparadise.com

Rev.	Description	Date	Init.:
A			
B			
C			
D			



Design:	Aug' 21	Init.:	GRO	Unit:	Scale:
Checked:					

Order name:	Valley Drive Gravesend Kent
Subject:	Cill bracket 452

Business Opp:	Valley
Project ID:	963-01
Drawing No.:	452

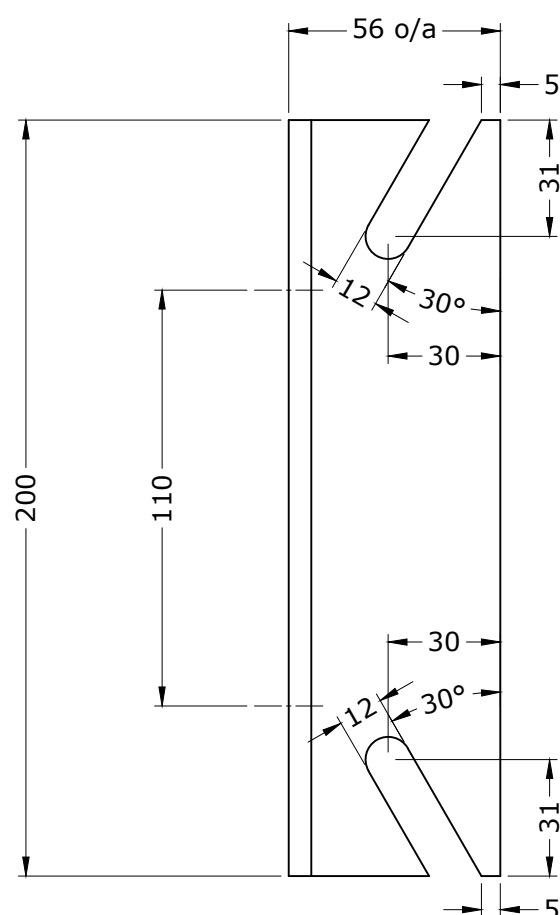


120mm as drawn
6mm thick folded angle
344mm x 56mm
200mm long
2 No. 12Ø diagonal slots
4 No. 12mm diagonal slots - open
ended (top & bottom flange)
S275 Hot dip galvanised finish

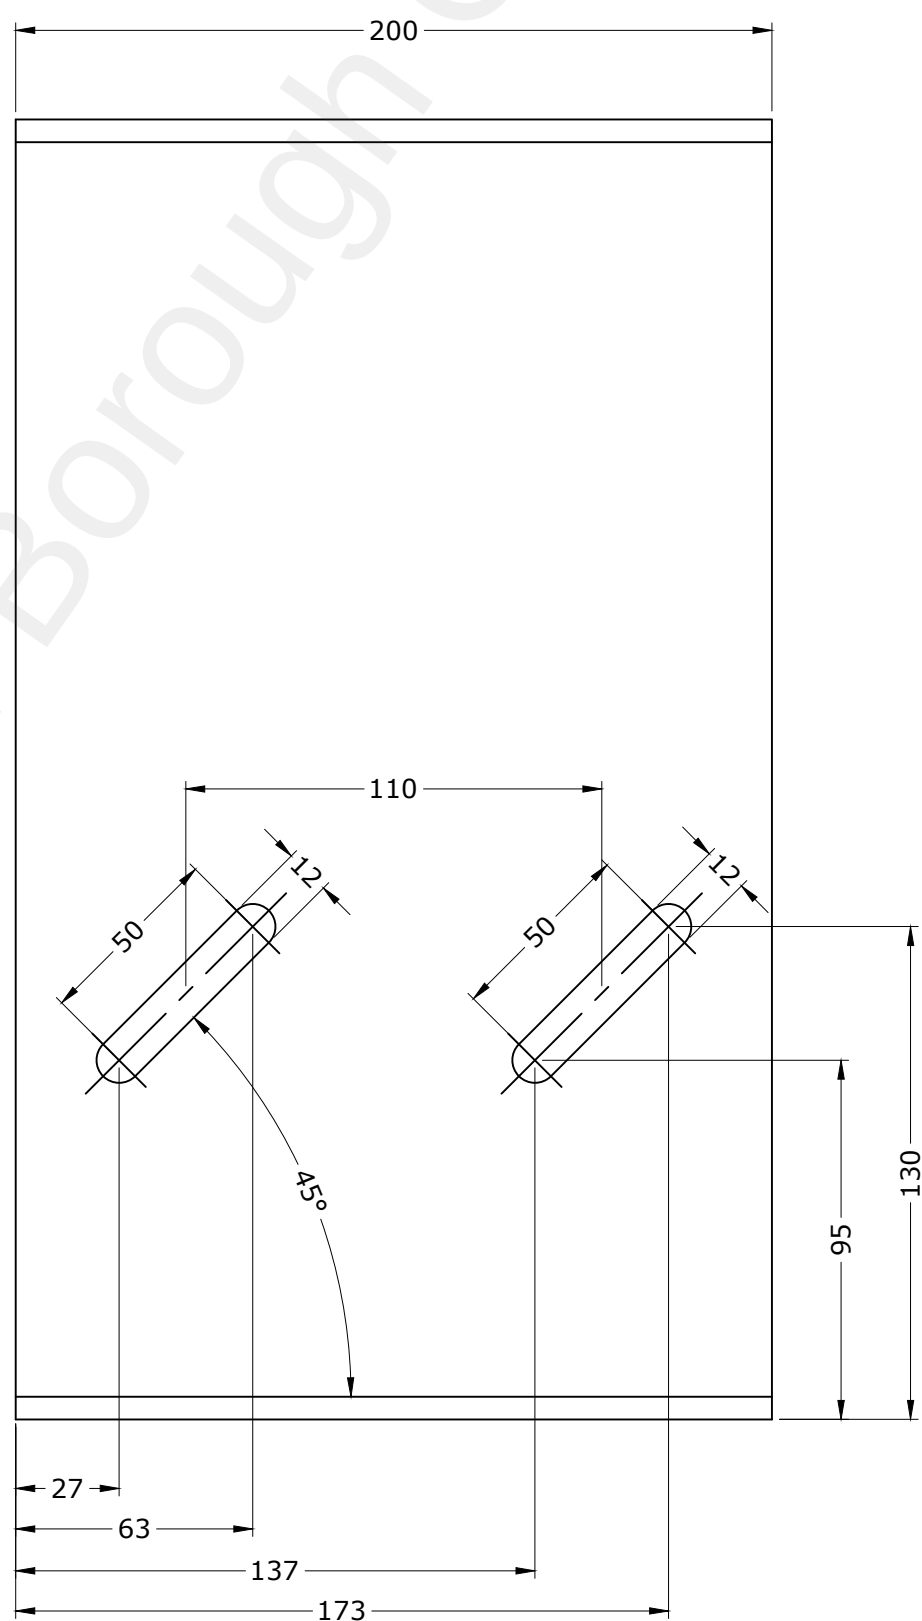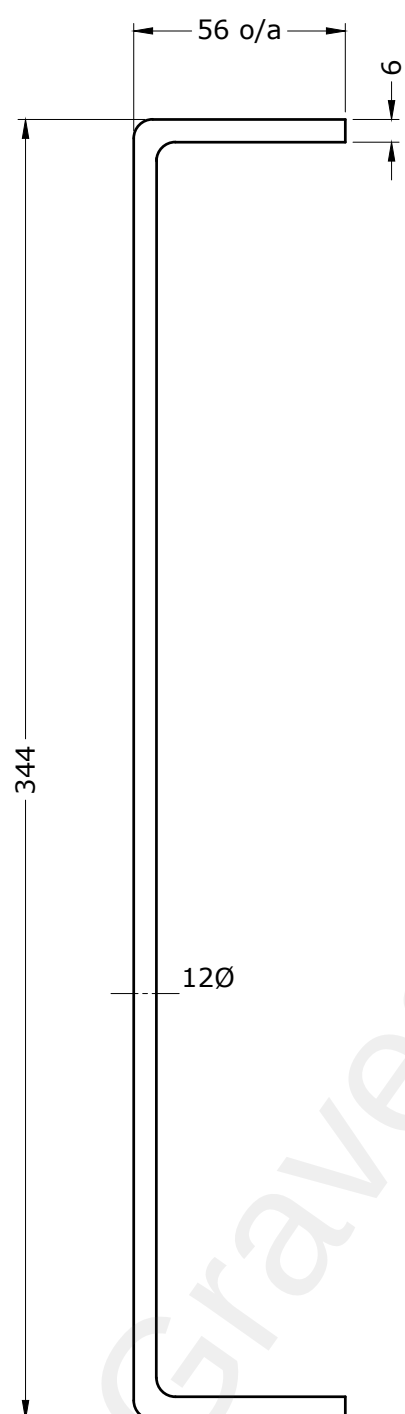

 Sunparadise Systems Limited 12 Newmarket Business Centre 341 Exning Road, Newmarket, SUFFOLK CB8 0AT Phone: 0870 067 88 www.sunparadise.com		Date	Init.:	Unit:	mm	Rev.	Description	Date	Init.:
	Design:	Aug'21	JCB	Scale:	1:4 (A3)	A			
	Checked:					B			
	Order name:	Valley Drive Gravesend Kent				C			
	Subject:	C bracket 453				D			
						Business Opp: Valley Project ID: 963-01 Drawing No.: 453			

No. of panel:	Opening side (seen from inside)	Panel type:			Panel mounted in	Setelement: Packaging:
2	Left ☒ Right ☐	<u>Light</u> 6 mm hard. ☒ 8 mm hard. ☐ 10 mm hard. ☐	<u>Silhuett</u> 6 mm float ☐ 6 mm hard. ☐	<u>Shadow</u> 20 mm insu. ☐	Yes ☒ No ☐	Assembled ☒ Knock-down ☐

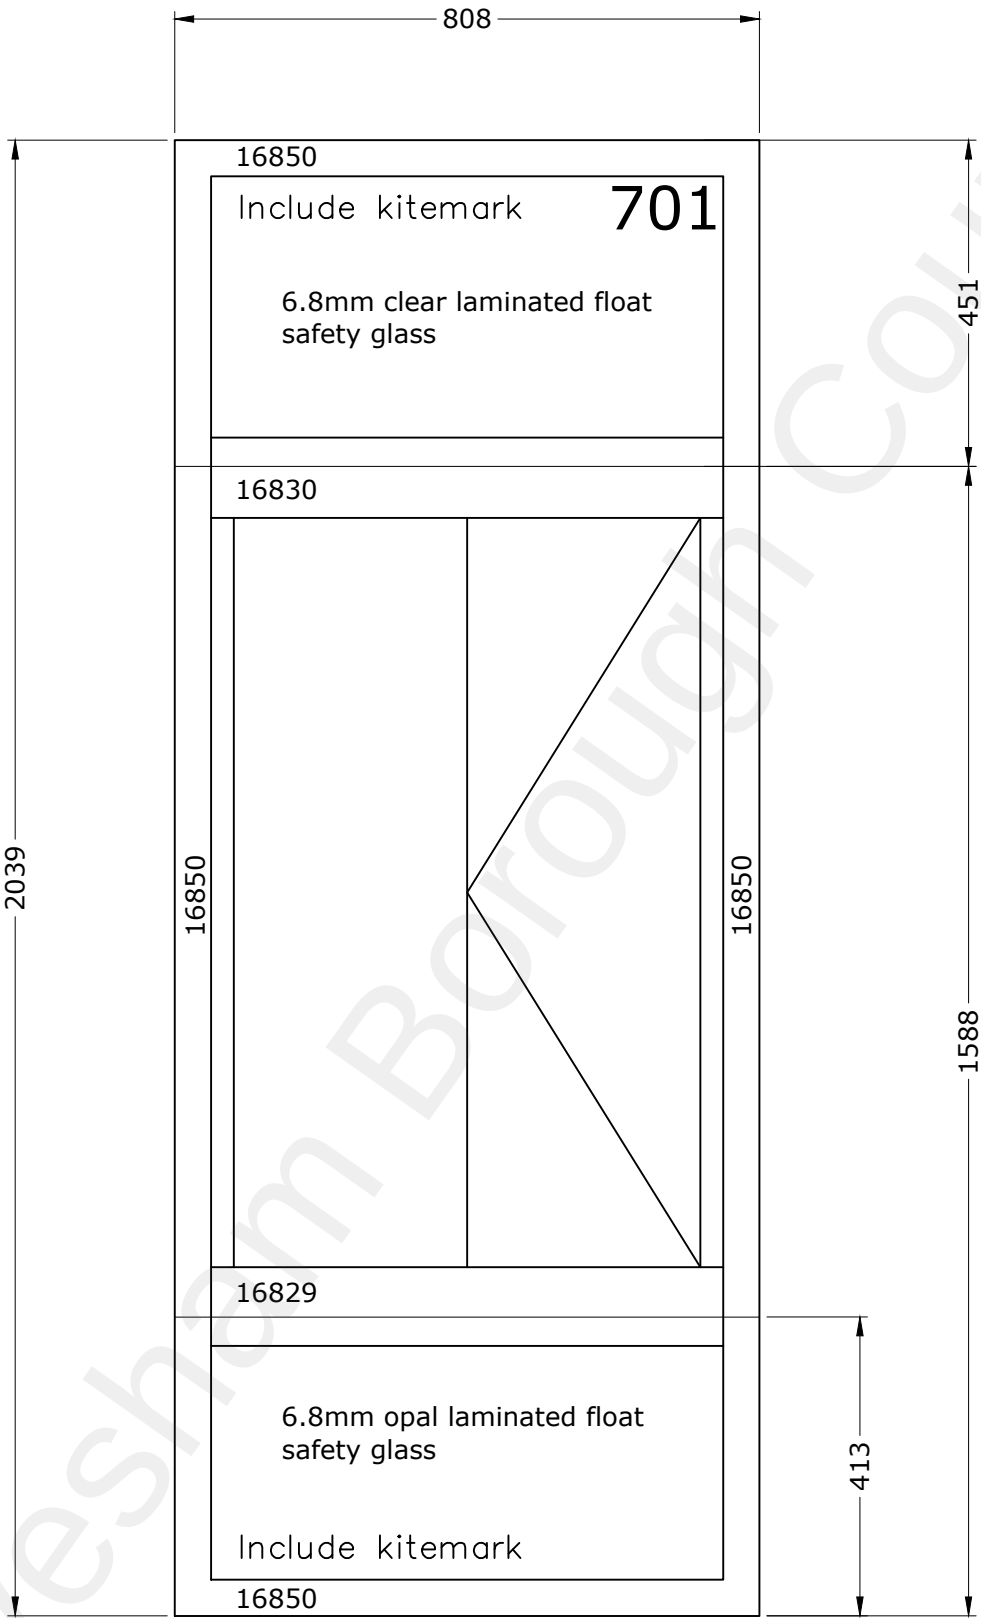


Element seen from outside

Description: (UK)	Colour	Add. info
Profiles, element:	RAL 7016, GI.30	
Profiles, hatches:	RAL 7016, GI.30	
Glazing profiles:	RAL 7016, GI.30	Indv./internal
Alveolit:	Black	10x12 mm on all 4 sides

 Sunparadise Systems Limited 12 Newmarket Business Centre 341 Exning Road, Newmarket, SUFFOLK CB8 0AT Phone: 0870 067 88 www.sunparadise.com	Design:	Date	Init.:	Unit:	mm	Rev.	Description	Date	Init.:
	Checked:	Aug'21	GRO	Scale:		A			
	Order name:	Valley Drive Gravesend Kent				B			
	Subject:	Element 701				C			
						D			
						Business Opp: Valley Project ID: 963-01 Drawing No.: 701			

No. of panel: 2	Opening side (seen from inside) Left ☒ Right ☐	Panel type: Light 6 mm hard. ☒ 8 mm hard. ☐ 10 mm hard. ☐ Silhuett 6 mm float ☐ 6 mm hard. ☐ Shadow 20 mm insu. ☐	Panel mounted in Yes ☒ No ☐	Setelement: Packaging: Assembled ☒ Knock-down ☐
------------------------	--	---	--	---

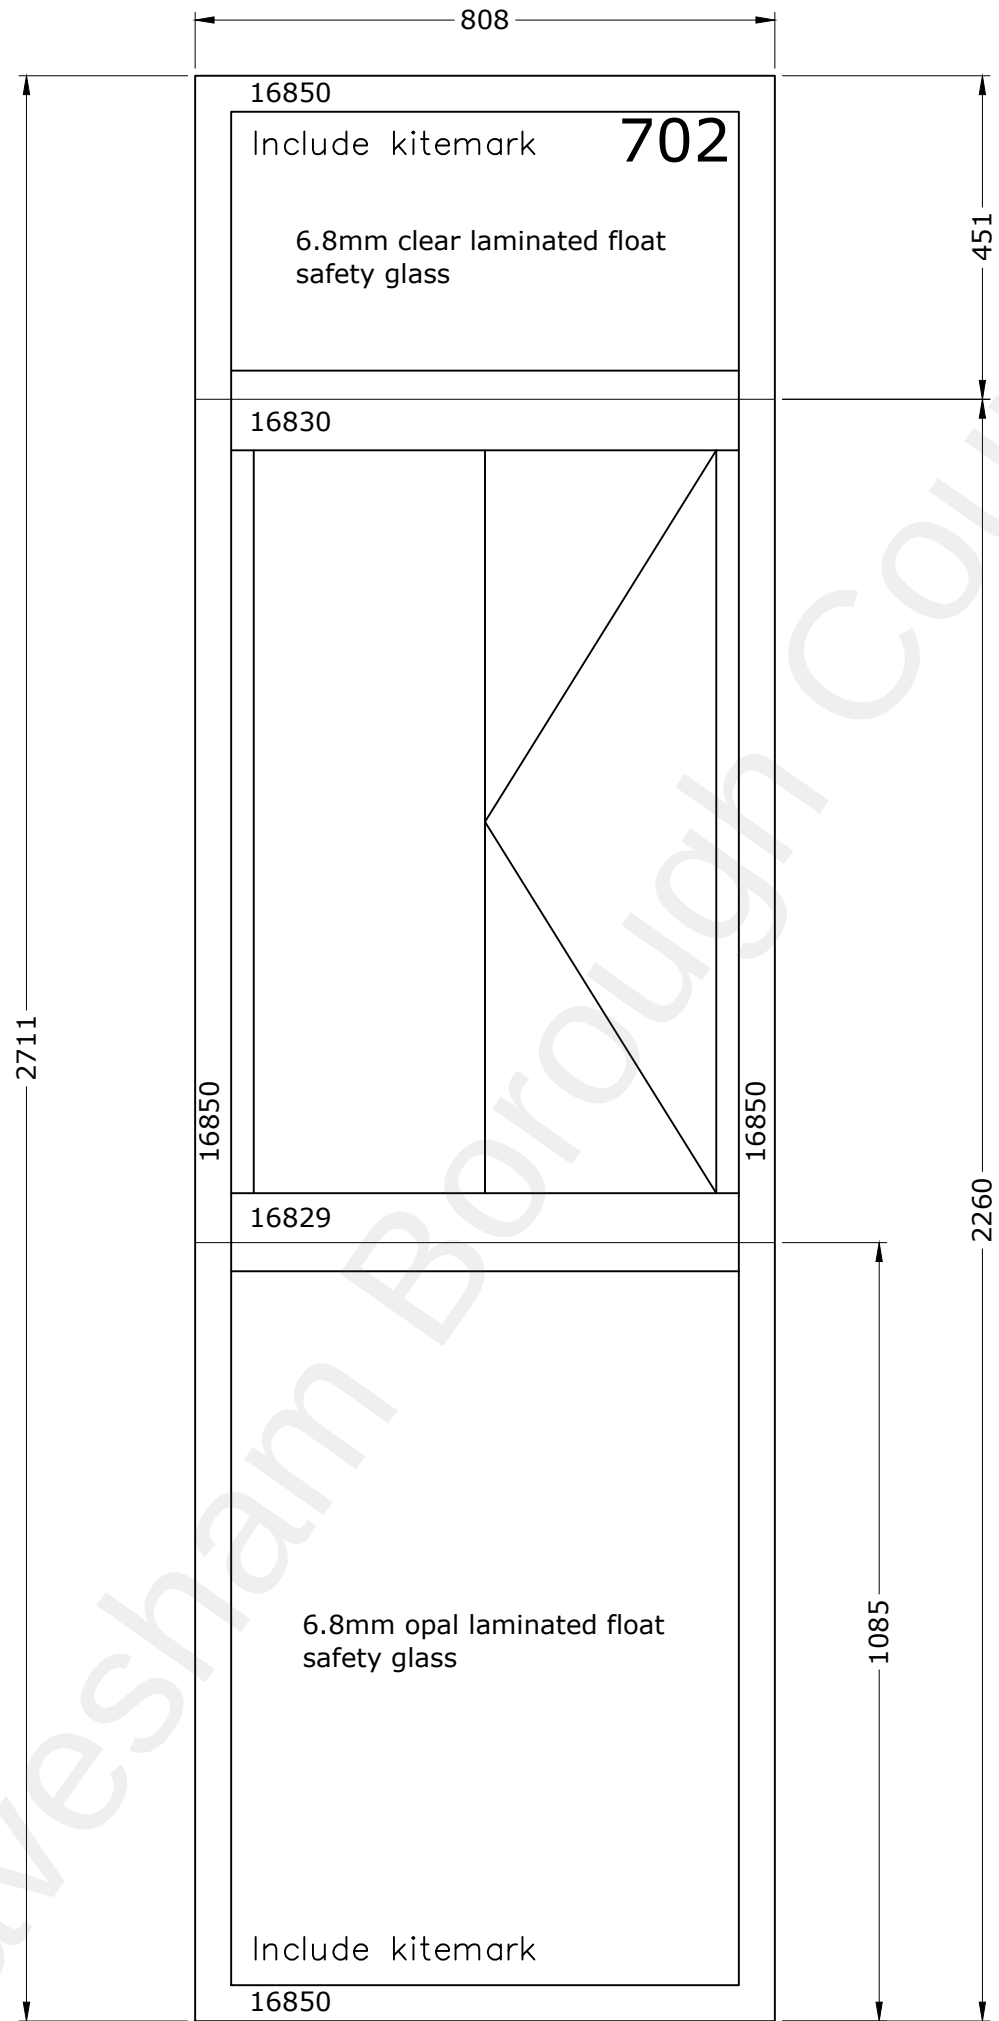


Element seen from outside

Description: (UK)	Colour	Add. info
Profiles, element:	RAL 7016, Gl.30	
Profiles, hatches:	RAL 7016, Gl.30	
Glazing profiles:	RAL 7016, Gl.30	Indv./internal
Alveolit:	Black	10x12 mm on all 4 sides

 Sunparadise Systems Limited 12 Newmarket Business Centre 341 Exning Road, Newmarket, SUFFOLK CB8 0AT Phone: 0870 067 88 www.sunparadise.com	Design:	Date	Init.:	Unit:	mm	Rev.	Description	Date	Init.:
	Checked:	Aug'21	GRO	Scale:		A			
	Order name:	Valley Drive Gravesend Kent				B			
	Subject:	Element 702				C			
					D				
					Business Opp: Valley Project ID: 963-01 Drawing No.: 702				

No. of panel:	Opening side (seen from inside)	Panel type:			Panel mounted in	Setelement: Packaging:
2	Left ☒ Right ☐	<u>Light</u> 6 mm hard. ☒ 8 mm hard. ☐ 10 mm hard. ☐	<u>Silhuett</u> 6 mm float ☐ 6 mm hard. ☐	<u>Shadow</u> 20 mm insu. ☐	Yes ☒ No ☐	Assembled ☒ Knock-down ☐

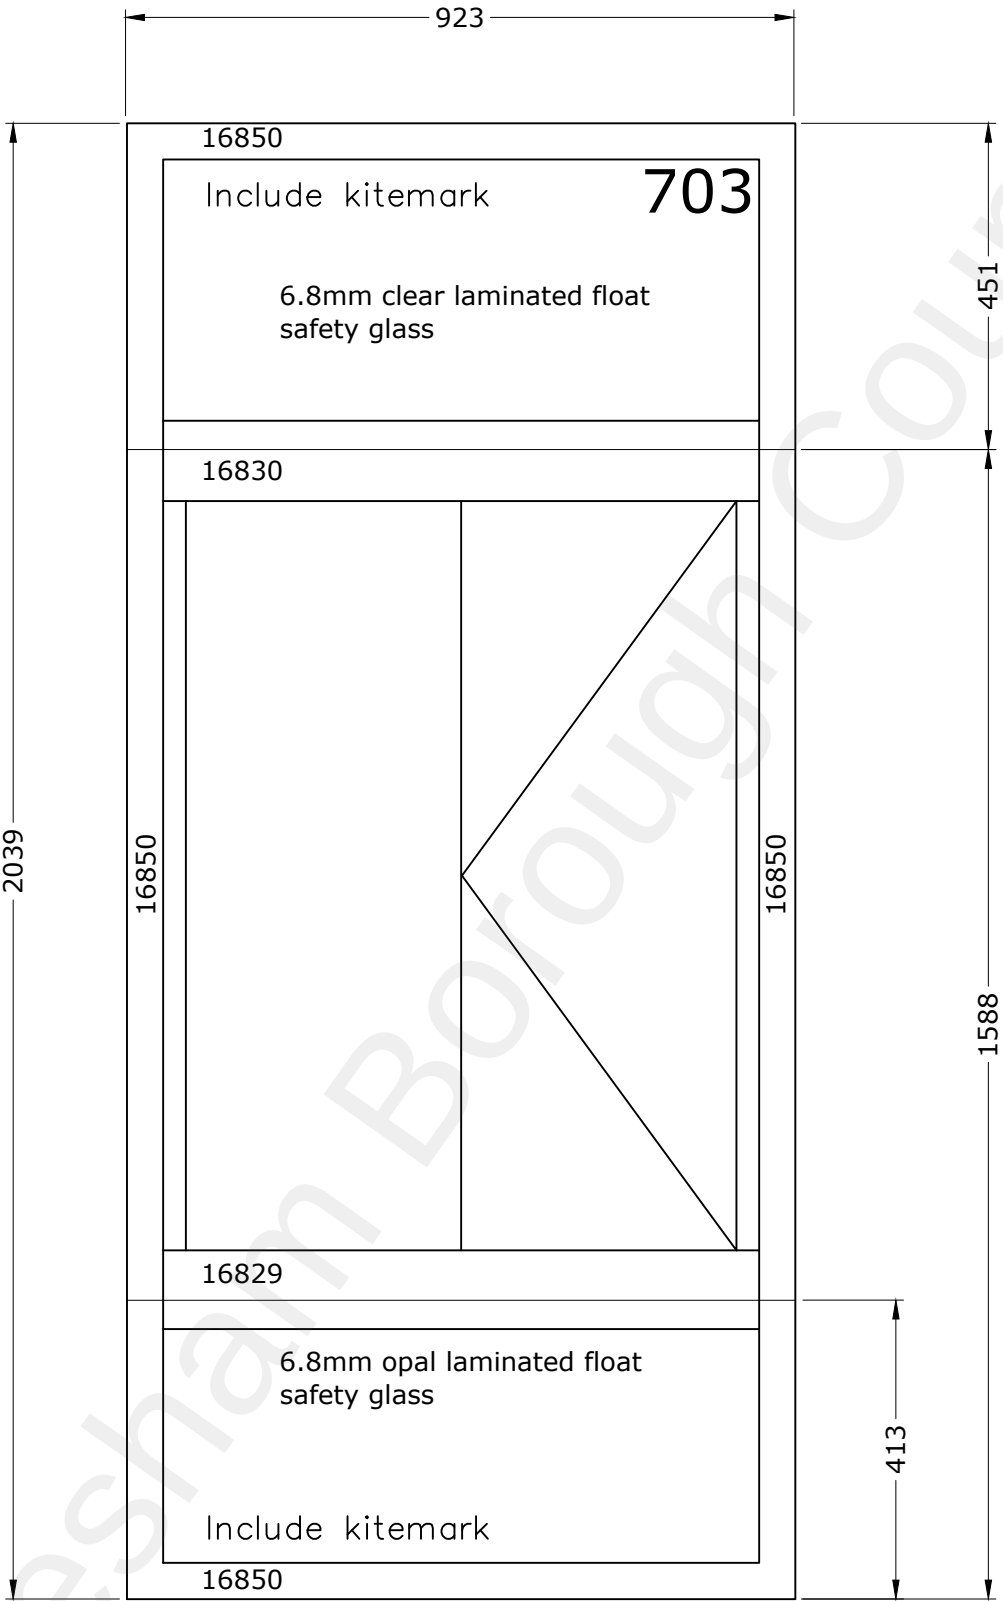


Element seen from outside

Description: (UK)	Colour	Add. info
Profiles, element:	RAL 7016, GI.30	
Profiles, hatches:	RAL 7016, GI.30	
Glazing profiles:	RAL 7016, GI.30	Indv./internal
Alveolit:	Black	10x12 mm on all 4 sides

 Sunparadise Systems Limited 12 Newmarket Business Centre 341 Exning Road, Newmarket, SUFFOLK CB8 0AT Phone: 0870 067 88 www.sunparadise.com	Design:	Date	Init.:	Unit:	mm	Rev.	Description	Date	Init.:
	Checked:	Aug'21	GRO	Scale:		A			
	Order name:	Valley Drive Gravesend Kent				B			
	Subject:	Element 703				C			
						D			
						Business Opp: Valley Project ID: 963-01 Drawing No.: 703			

No. of panel: 2	Opening side (seen from inside) Left ☒ Right ☐	Panel type: Light 6 mm hard. ☒ 8 mm hard. ☐ 10 mm hard. ☐ Silhuett 6 mm float ☐ 6 mm hard. ☐ Shadow 20 mm insu. ☐	Panel mounted in Yes ☒ No ☐	Setelement: Packaging: Assembled ☒ Knock-down ☐
------------------------	--	---	--	---

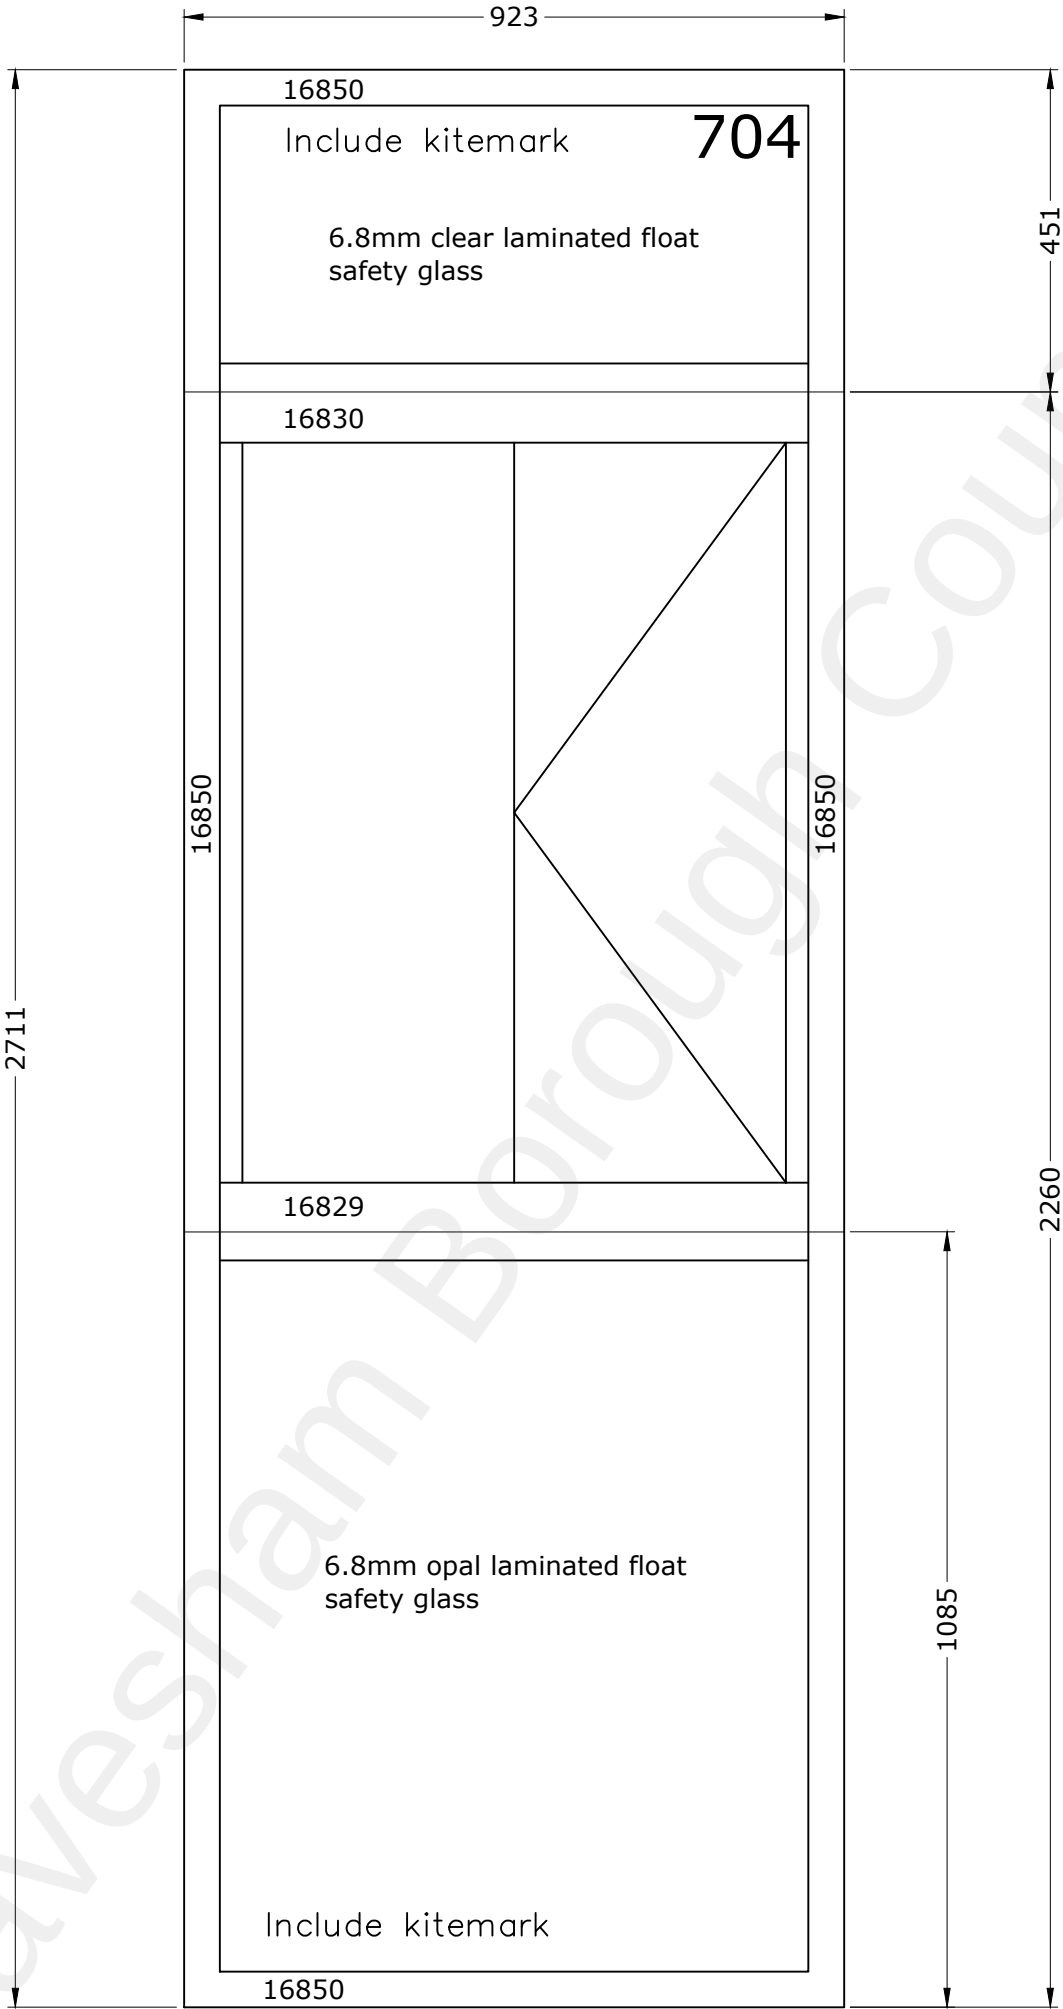


Element seen from outside

Description: (UK)	Colour	Add. info
Profiles, element:	RAL 7016, Gl.30	
Profiles, hatches:	RAL 7016, Gl.30	
Glazing profiles:	RAL 7016, Gl.30	Indv./internal
Alveolit:	Black	10x12 mm on all 4 sides

Sunparadise Systems Limited
12 Newmarket Business Centre
341 Exning Road, Newmarket,
SUFFOLK CB8 0AT
Phone: 0870 067 88
www.sunparadise.com

Design:	Date	Init.:	Unit:	mm	Rev.	Description	Date	Init.:
Checked:	Aug'21	GRO	Scale:		A			
Order name:	Valley Drive Gravesend Kent				B			
Subject:	Element 704				C			
					D			
					Business Opp: Valley Project ID: 963-01 Drawing No.: 704			

No. of panel: 2	Opening side (seen from inside) Left ☒ Right ☐	Panel type: Light 6 mm hard. ☒ 8 mm hard. ☐ 10 mm hard. ☐ Silhuett 6 mm float ☐ 6 mm hard. ☐ Shadow 20 mm insu. ☐	Panel mounted in Yes ☒ No ☐	Setelement: Packaging: Assembled ☒ Knock-down ☐
------------------------	--	---	--	---

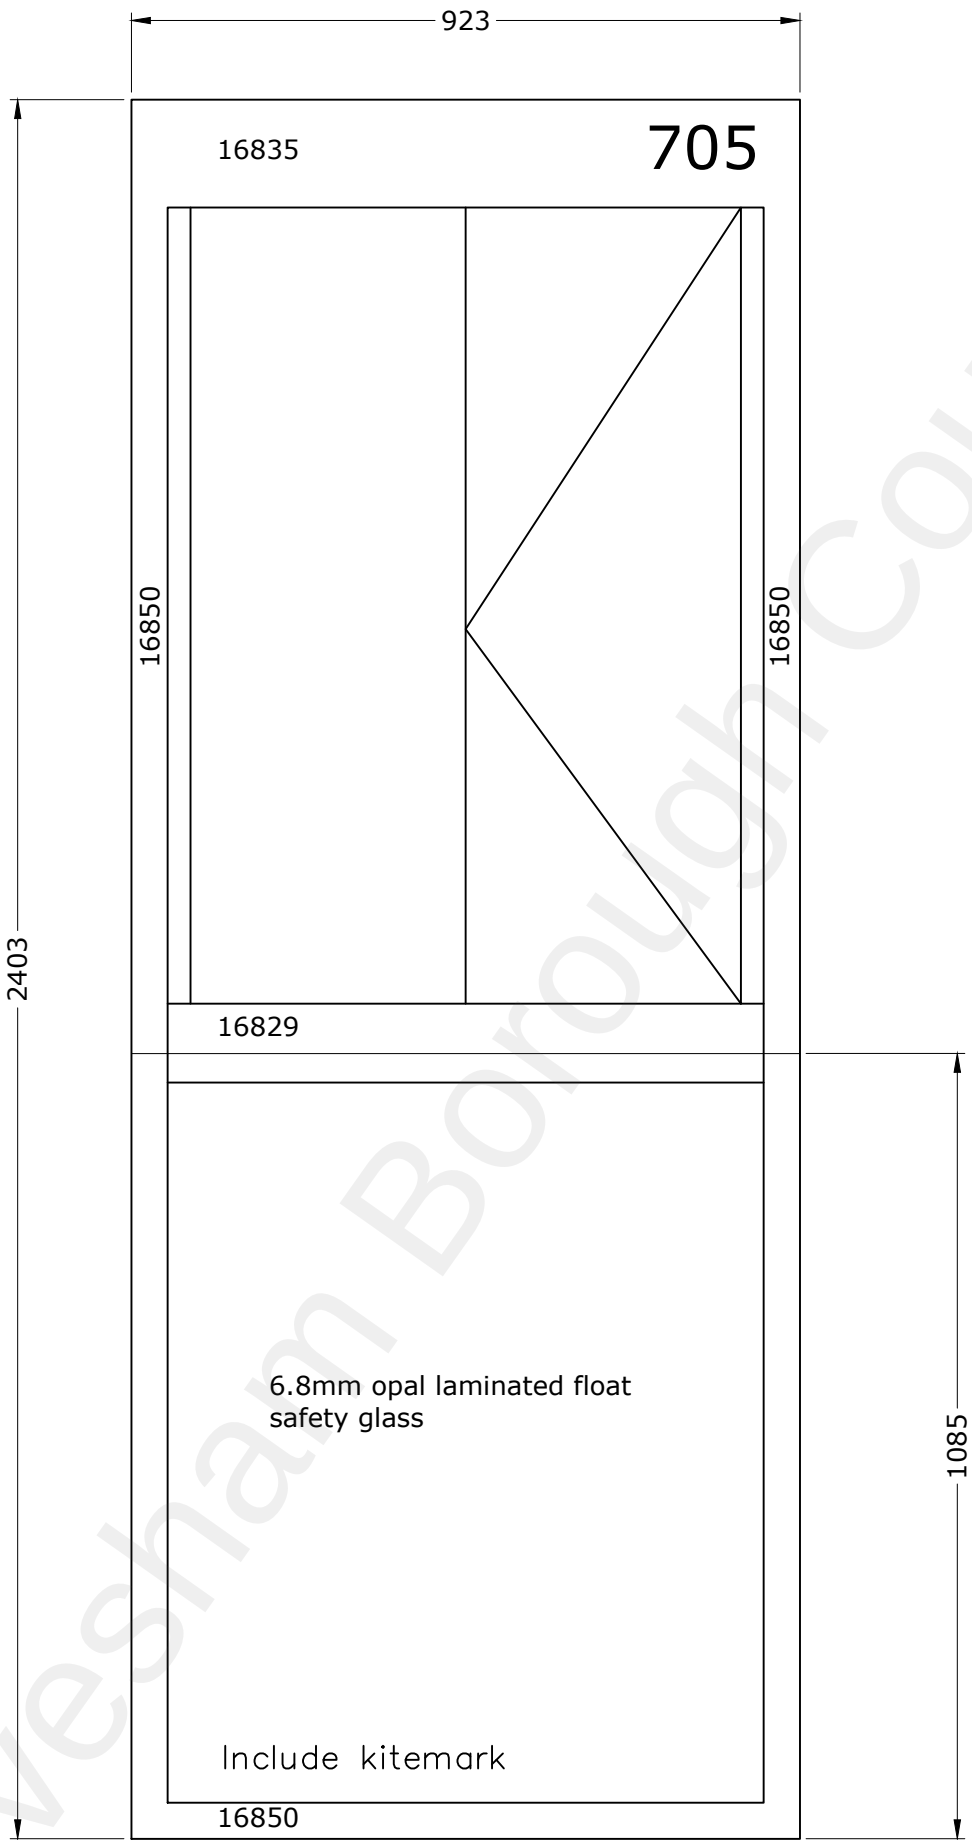

Element seen from outside

Description: (UK)	Colour	Add. info
Profiles, element:	RAL 7016, GI.30	
Profiles, hatches:	RAL 7016, GI.30	
Glazing profiles:	RAL 7016, GI.30	Indv./internal
Alveolit:	Black	10x12 mm on all 4 sides



Sunparadise Systems Limited
12 Newmarket Business Centre
341 Exning Road, Newmarket,
SUFFOLK CB8 0AT
Phone: 0870 067 88
www.sunparadise.com

Design:	Date	Init.:	Unit:	mm
Checked:	Aug'21	GRO	Scale:	
Order name:	Valley Drive Gravesend Kent			
Subject:	Element 705			

Rev.	Description	Date	Init.:
A	Dimension updated	11-10	JCB
B			
C			
D			

Business Opp: Valley
Project ID: 963-01
Drawing No.: 705