




PROPOSED BASEMENT PLAN

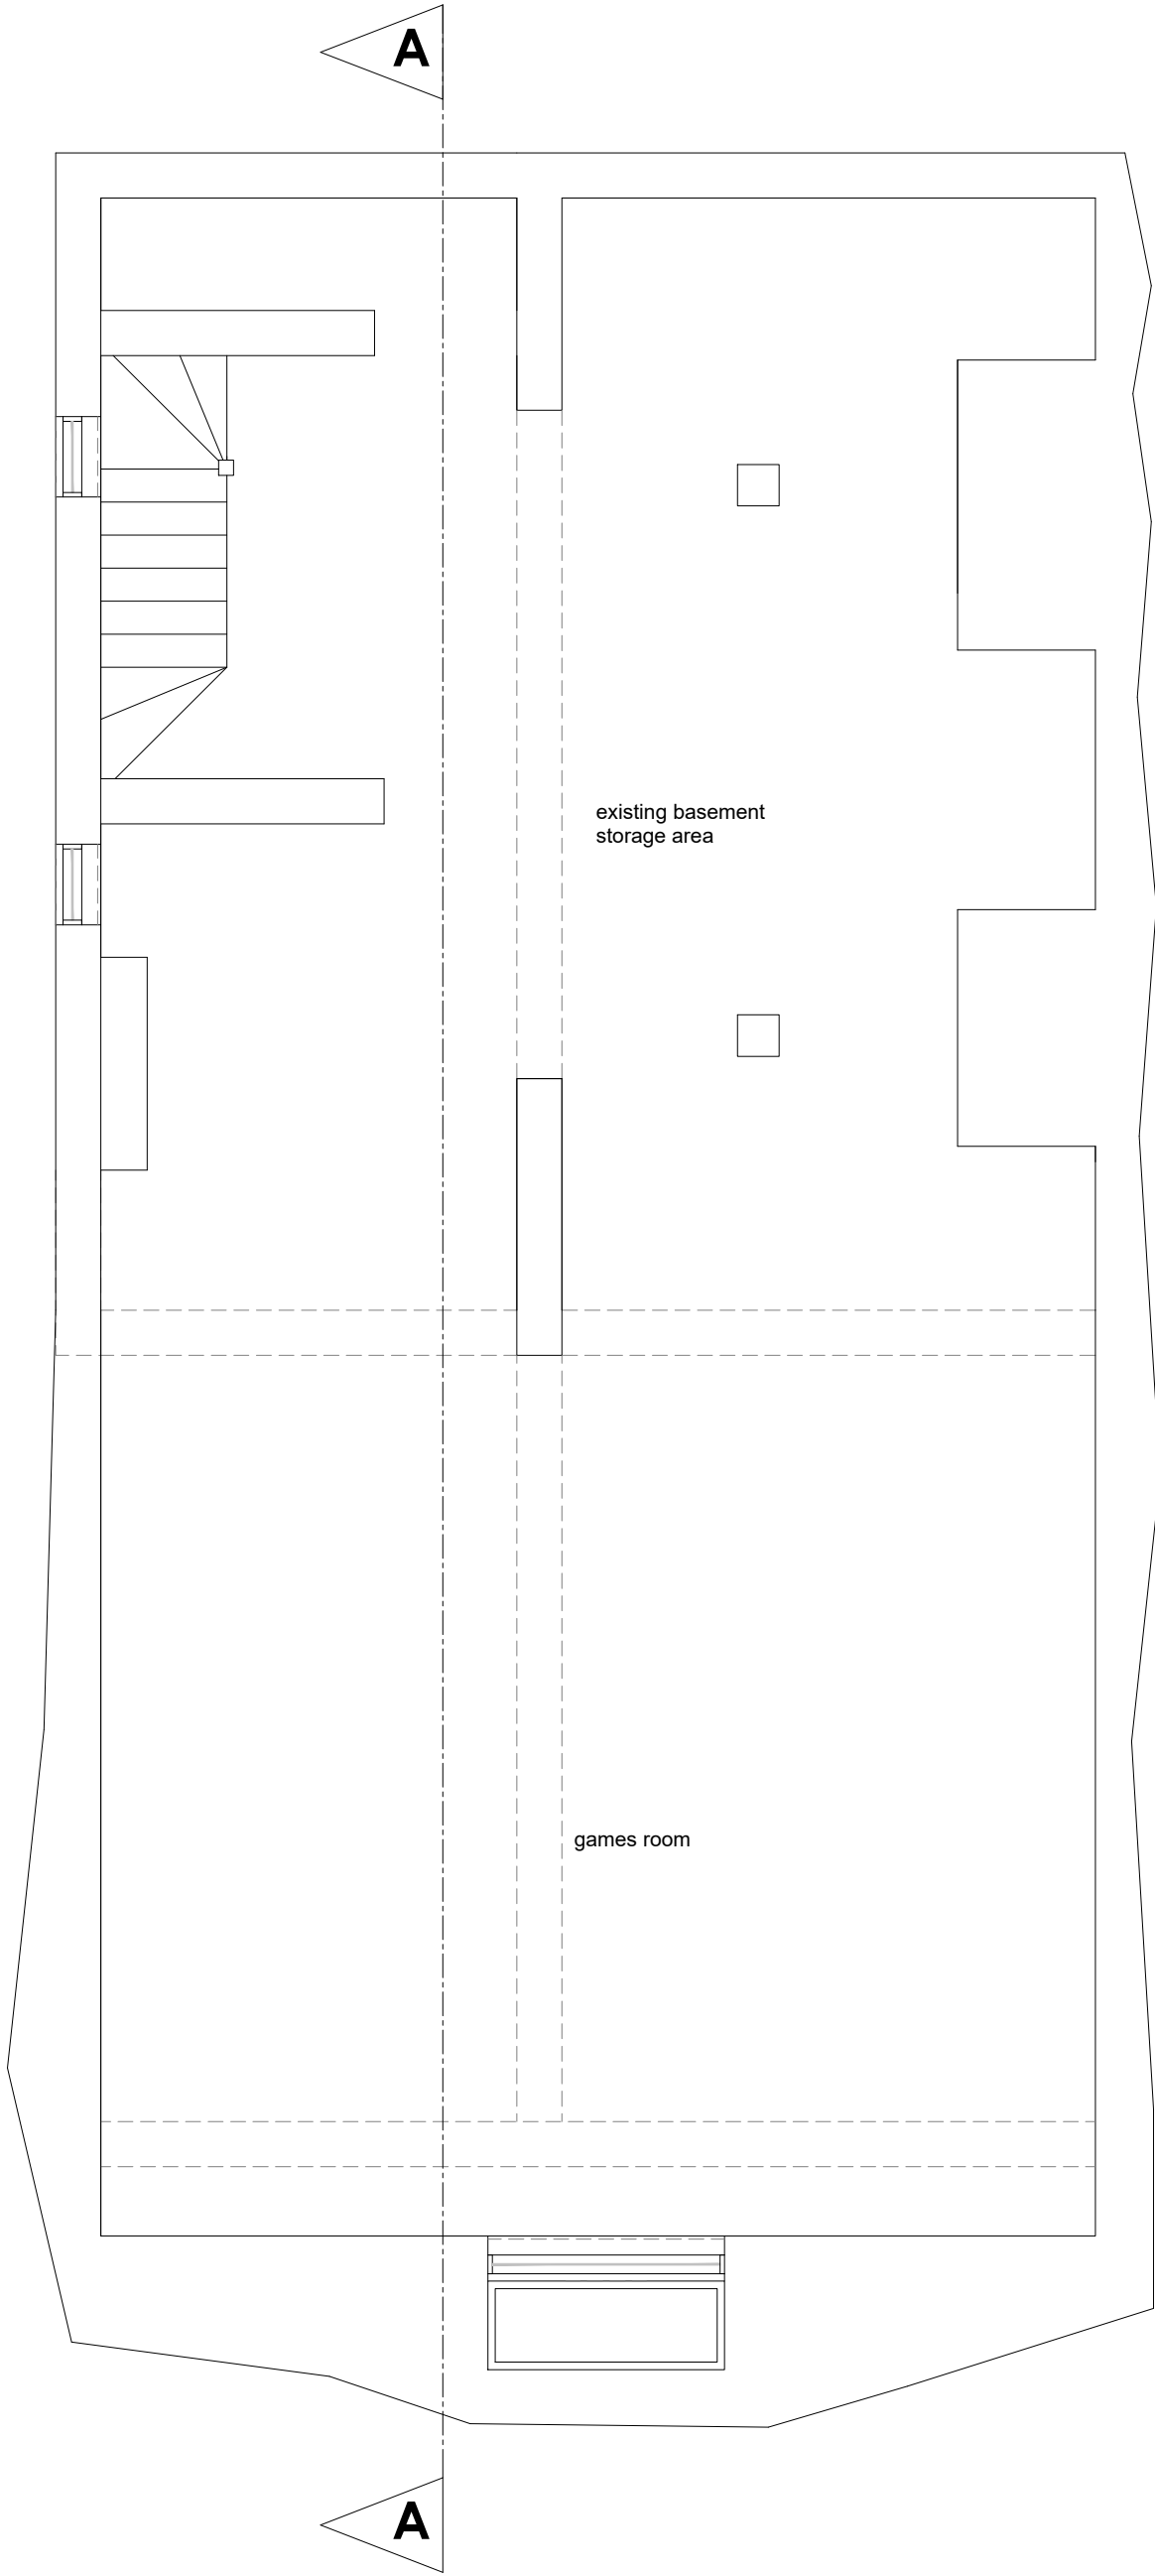



PROPOSED GROUND FLOOR PLAN

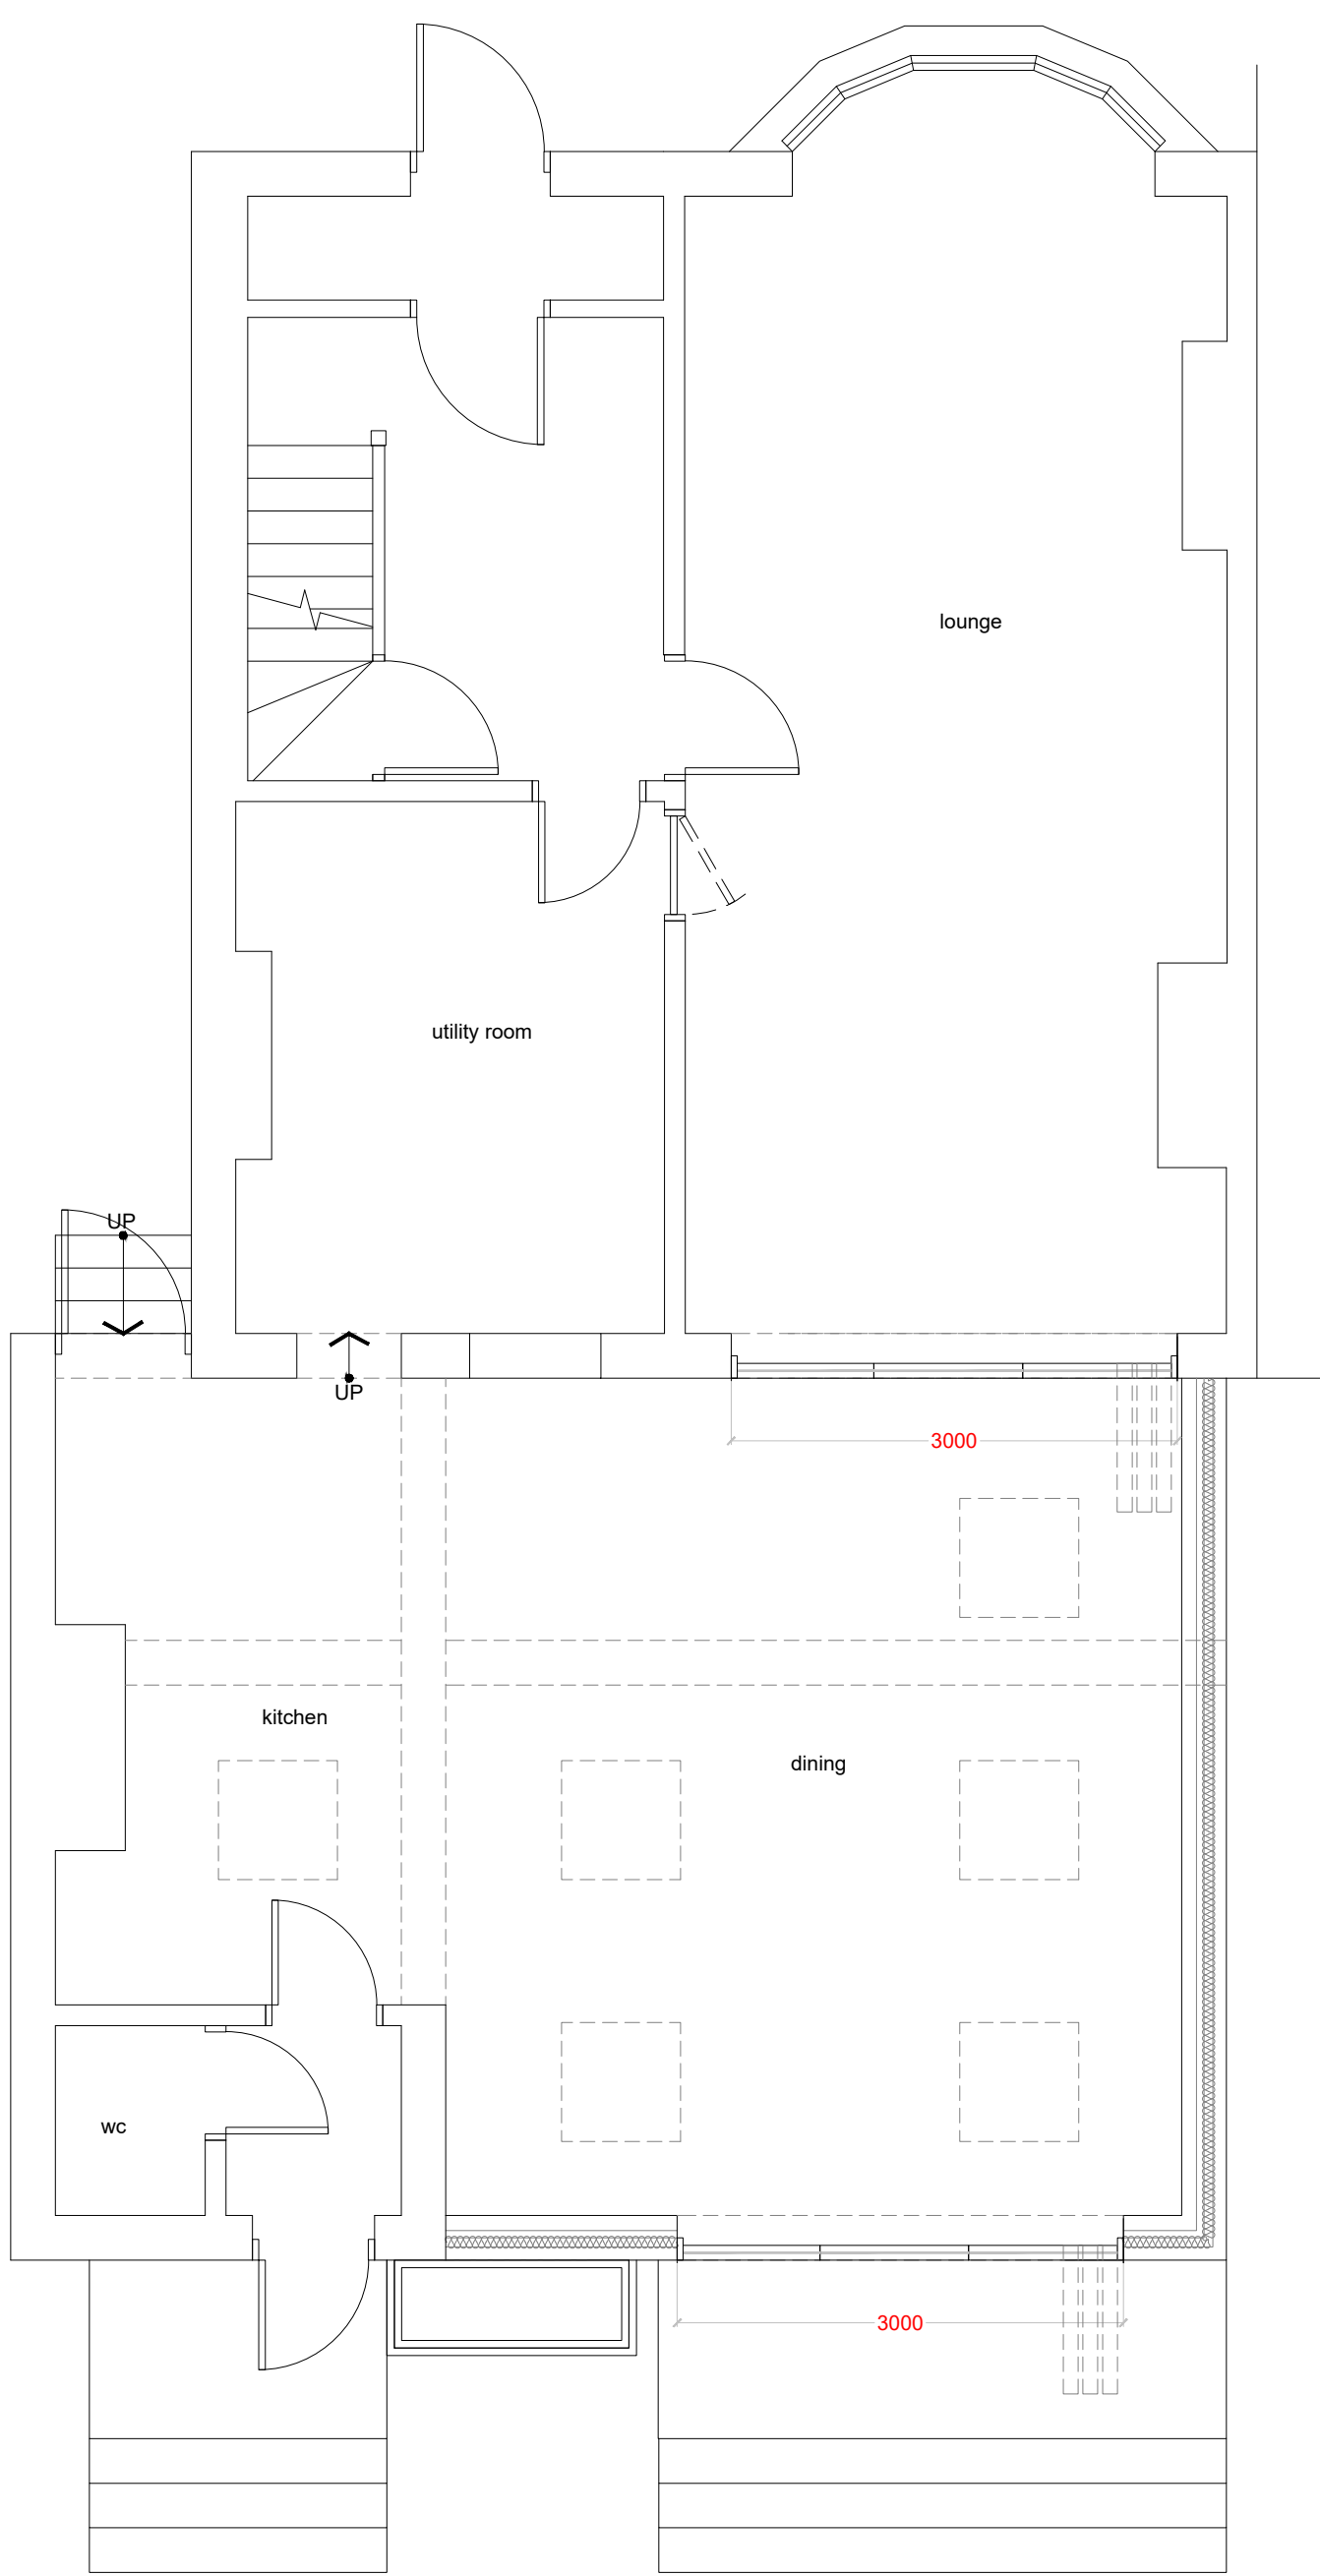



PROPOSED 1ST FLOOR PLAN

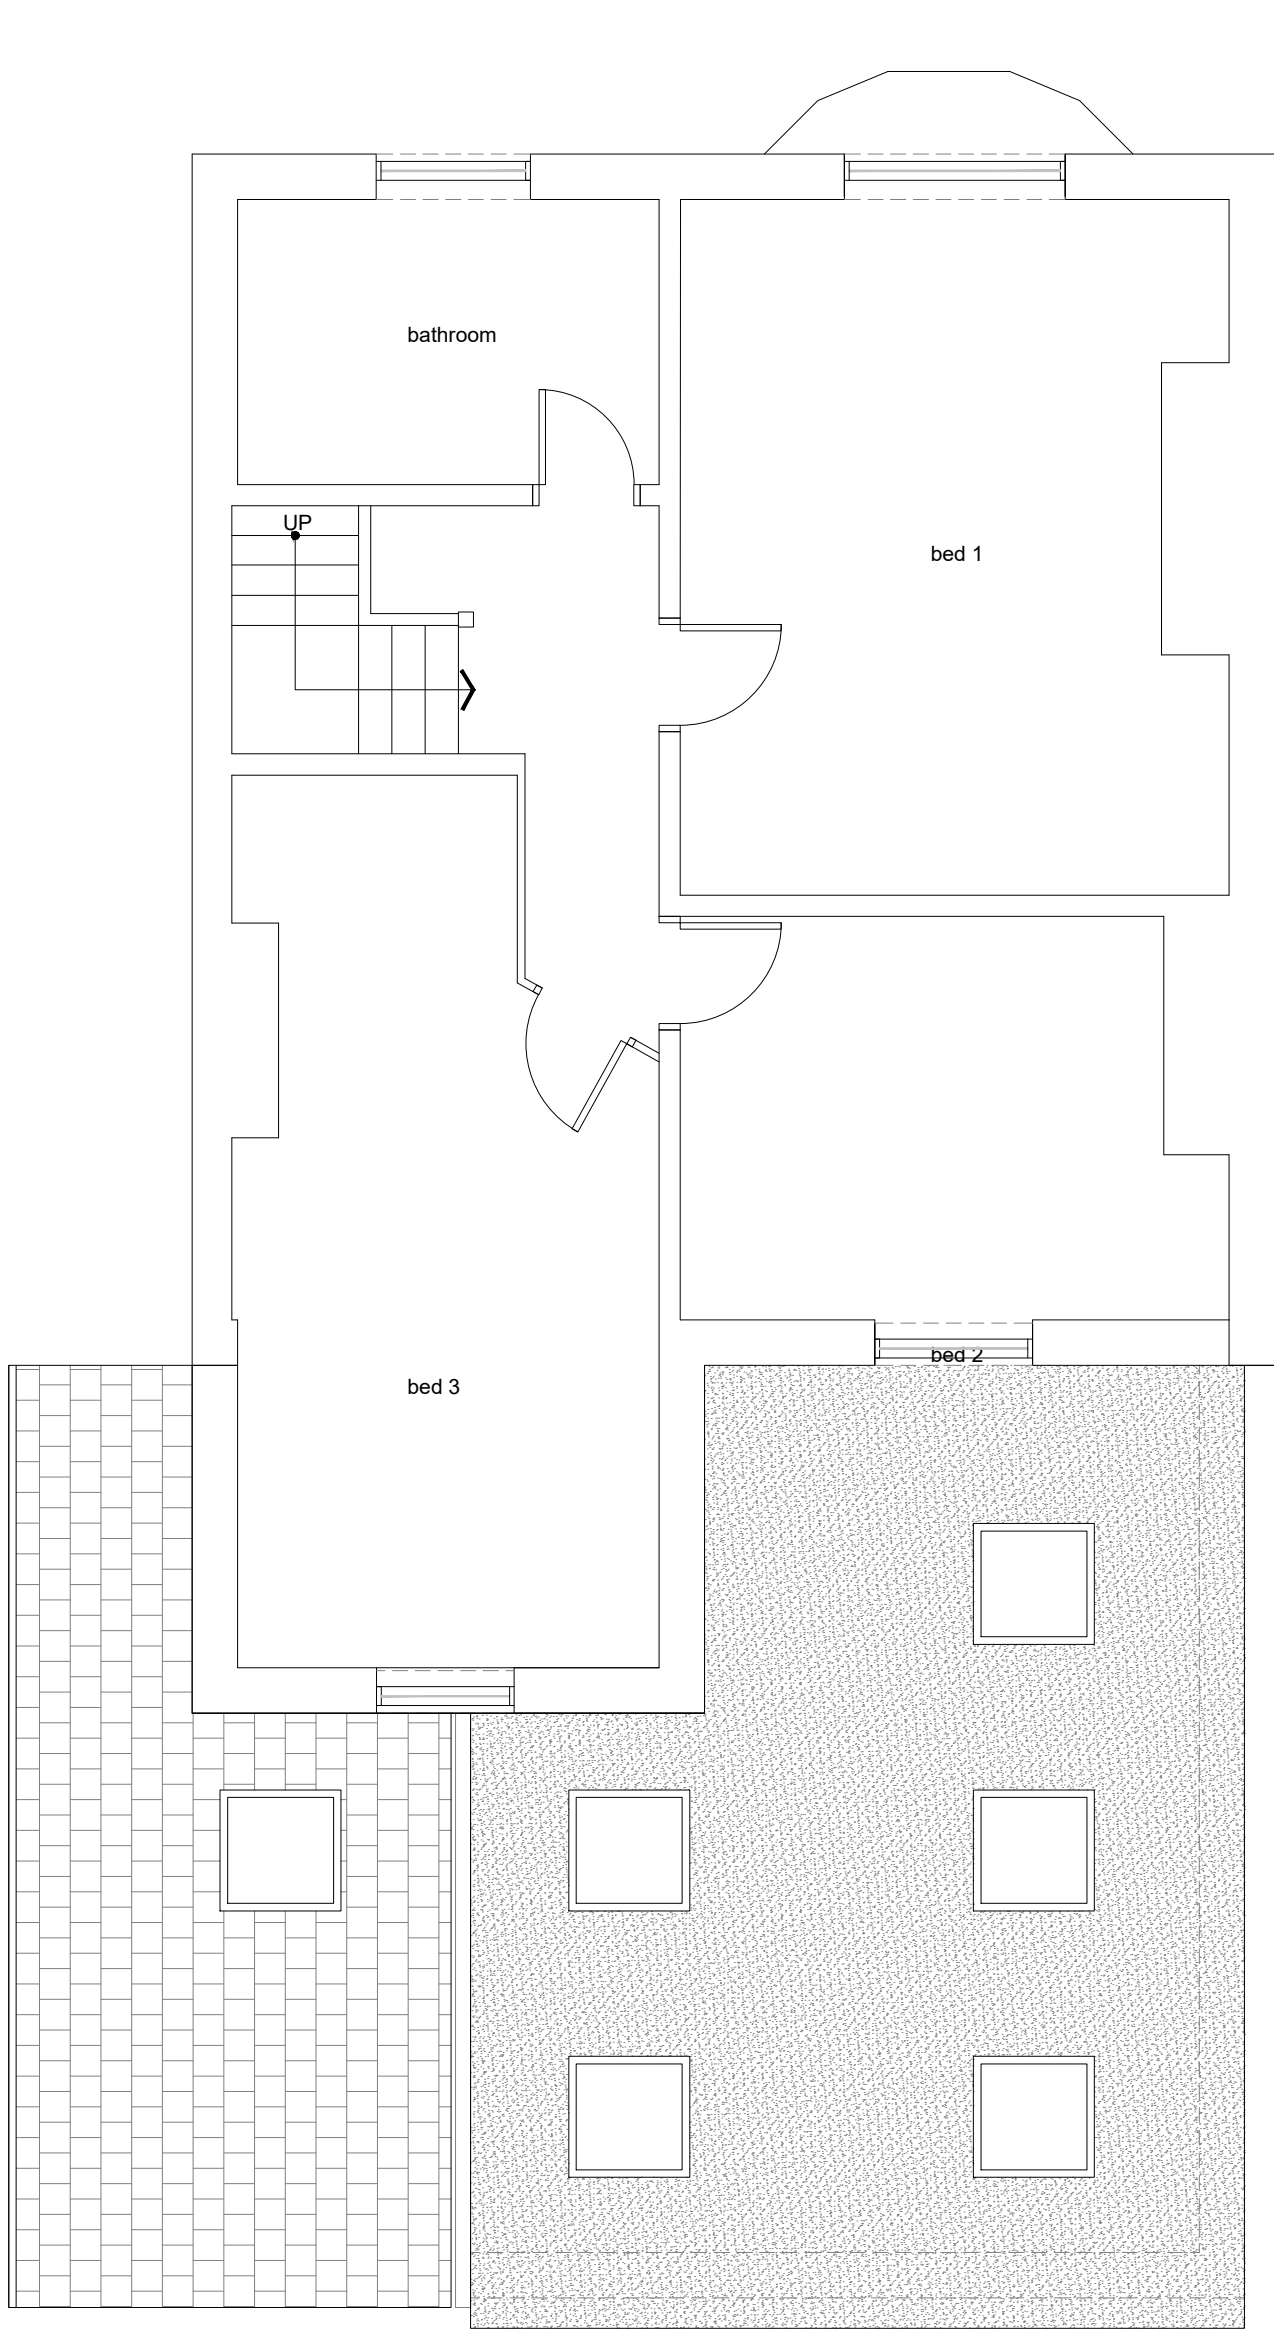


PROPOSED ROOF PLAN

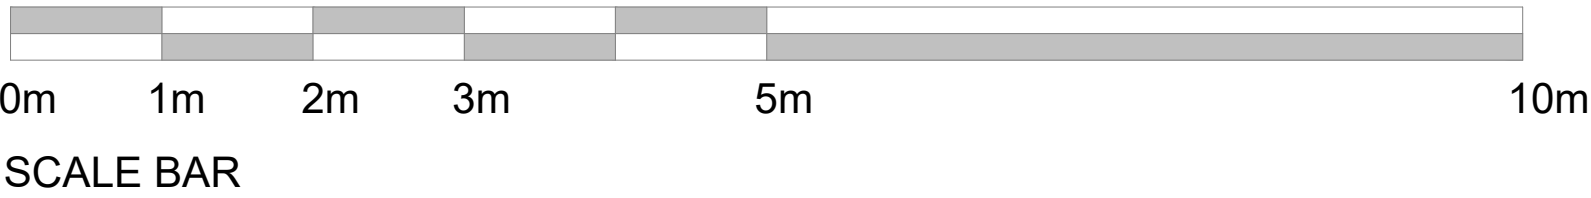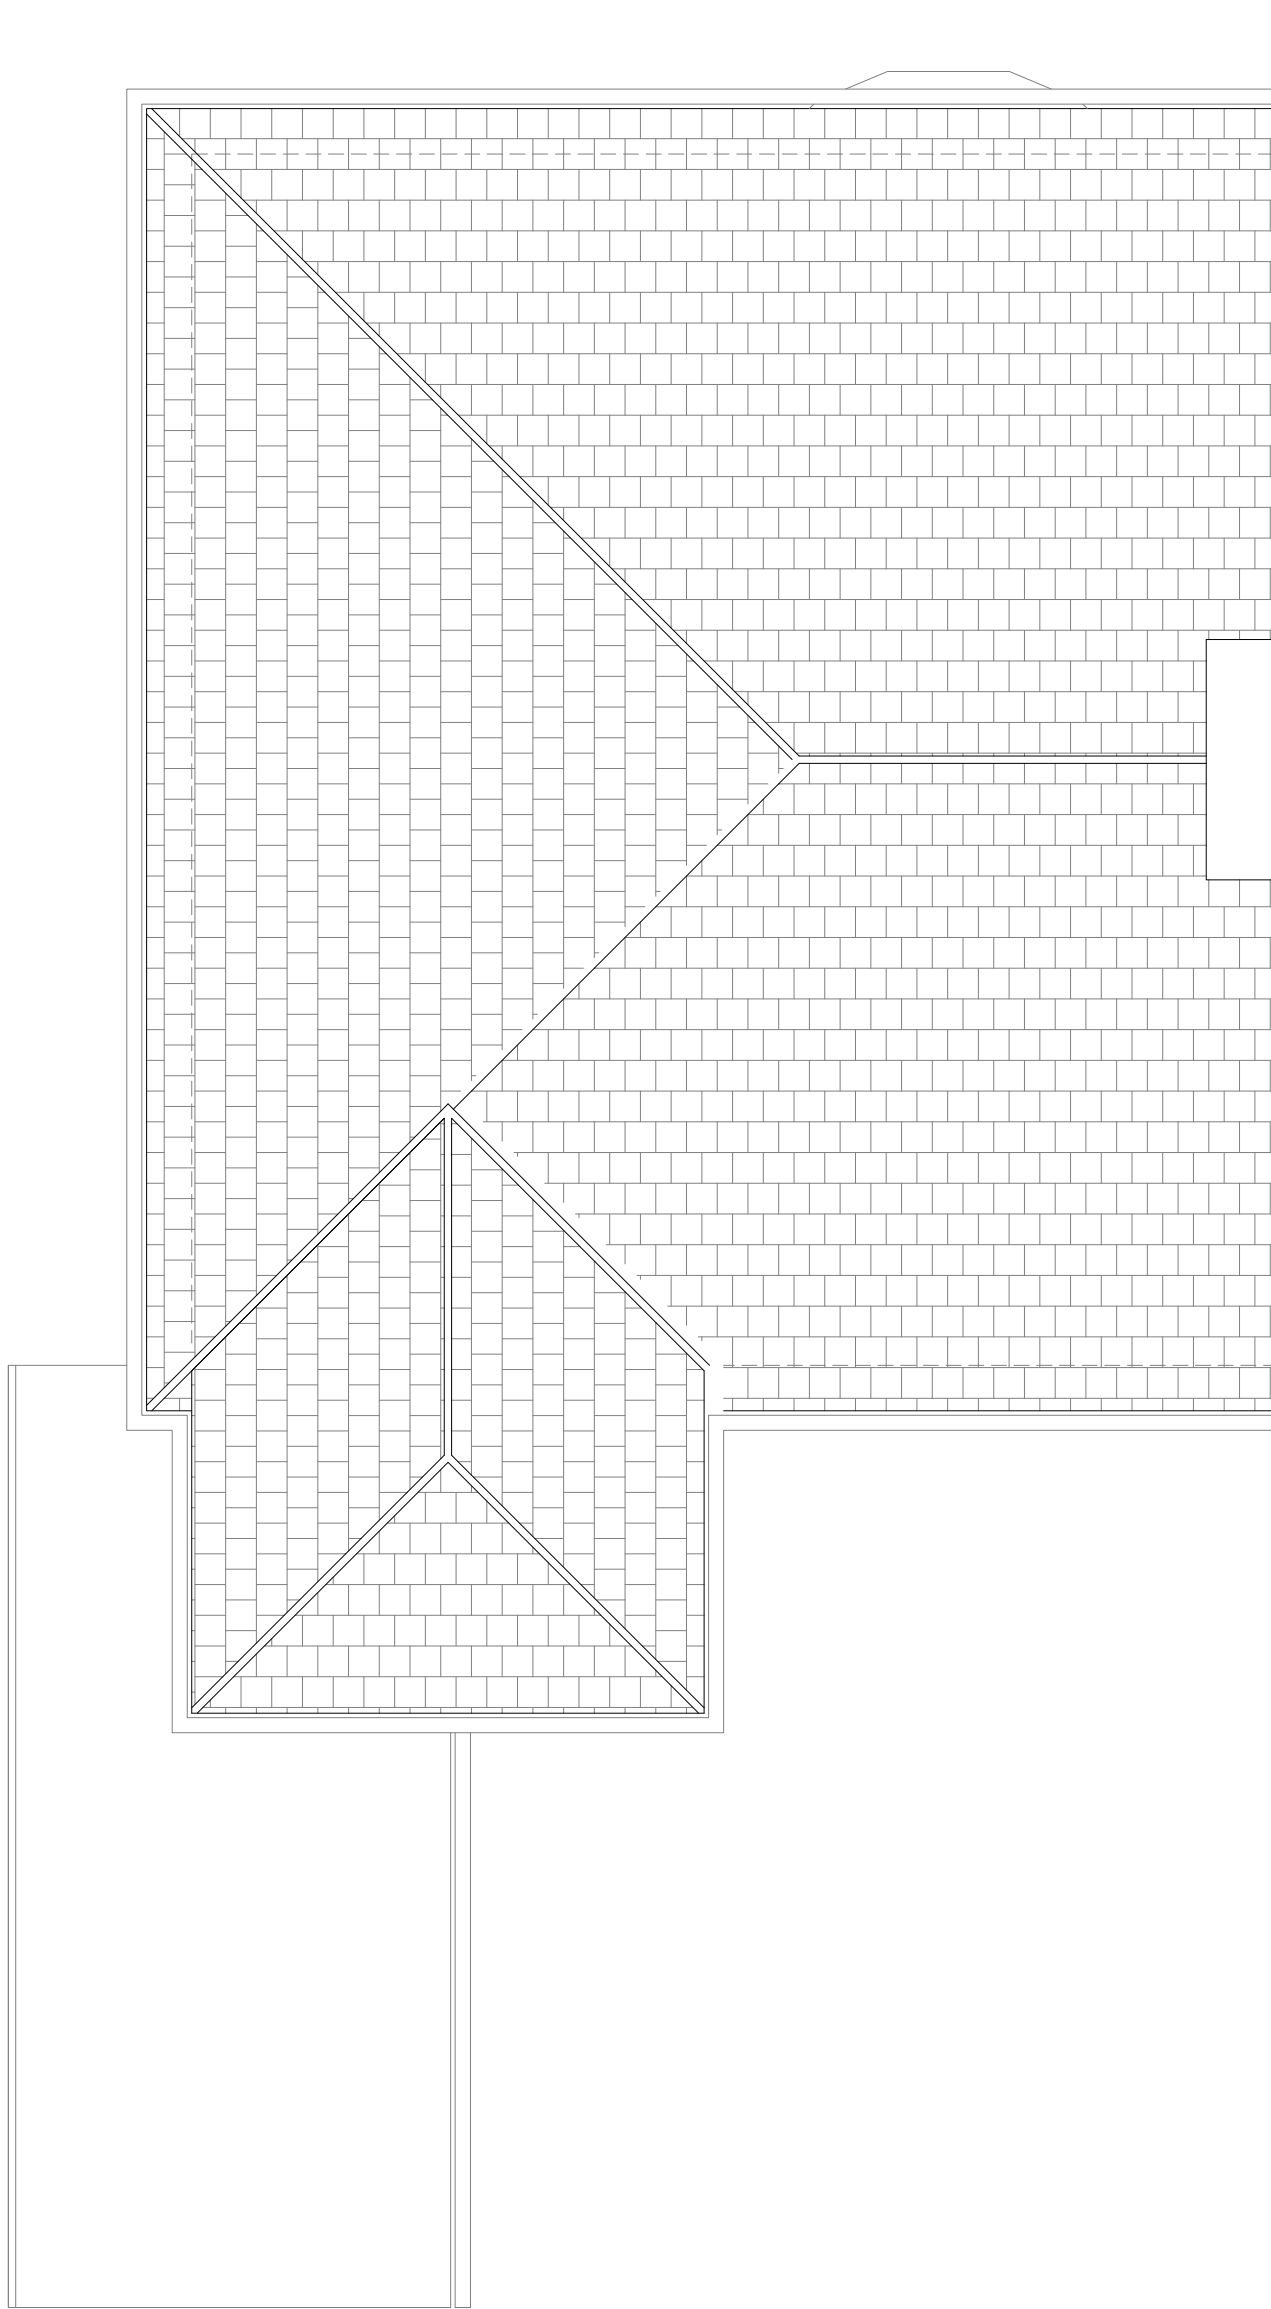

SITE BLOCK PLAN
@1:200 SCALE

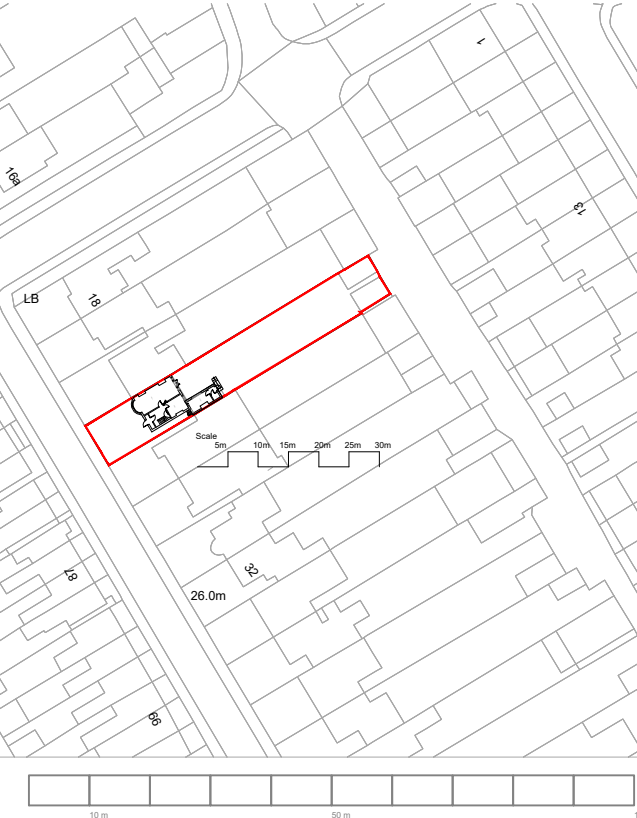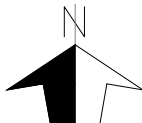

SITE LOCATION PLAN
@1:1250 SCALE

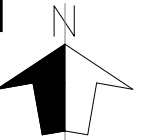

NOTES			
- DO NOT SCALE FROM THIS DRAWING. - ALL DIMENSIONS MUST BE CHECKED ON SITE. - ALL RIGHTS RESERVED. NO REPRODUCTION IN ANY MATERIAL FORM IS PERMITTED WITHOUT CONSENT. - THIS DRAWING IS COPYRIGHT OF KENT ARCHITECTURAL SERVICES.			
client			
MR N NERIJUS			
project			
24 DOVER ROAD, NORTHFLEET, KENT, DA11 9QD			
title			
PROPOSED FLOOR PLANS			
scales			
1:50 @A1			
date	27.04.22	drawn mss	size A1
drawing no.	SL-001-200		revision P3