



Studio Charrette will not be responsible for any principal designer duties under CDM 2015.
No site work is to be carried out until permissions are in place. Site searches to carried out before any works to site.
All structural elemental/associated calculations to be confirmed and provided by structural engineer.


NOTES:
This drawing is not a working drawing, and is only for the purpose of the following:-
A- Planning Submission
The main contractor is responsible for informing the lead designer of any discrepancy on, or between, this drawing and any other relevant document.
All existing walls, foundations and lintels or other structural items are to be confirmed load bearing and adequate for increased loading where relevant prior to work commencing.
Any existing walls to be removed are to be confirmed non - loadbearing prior to removal.
Boundaries, angles, and dimensions are to be checked by the main contractor prior to work commencing.
Written dimensions only to be used from this drawing. If in doubt consult the lead designer for clarification.

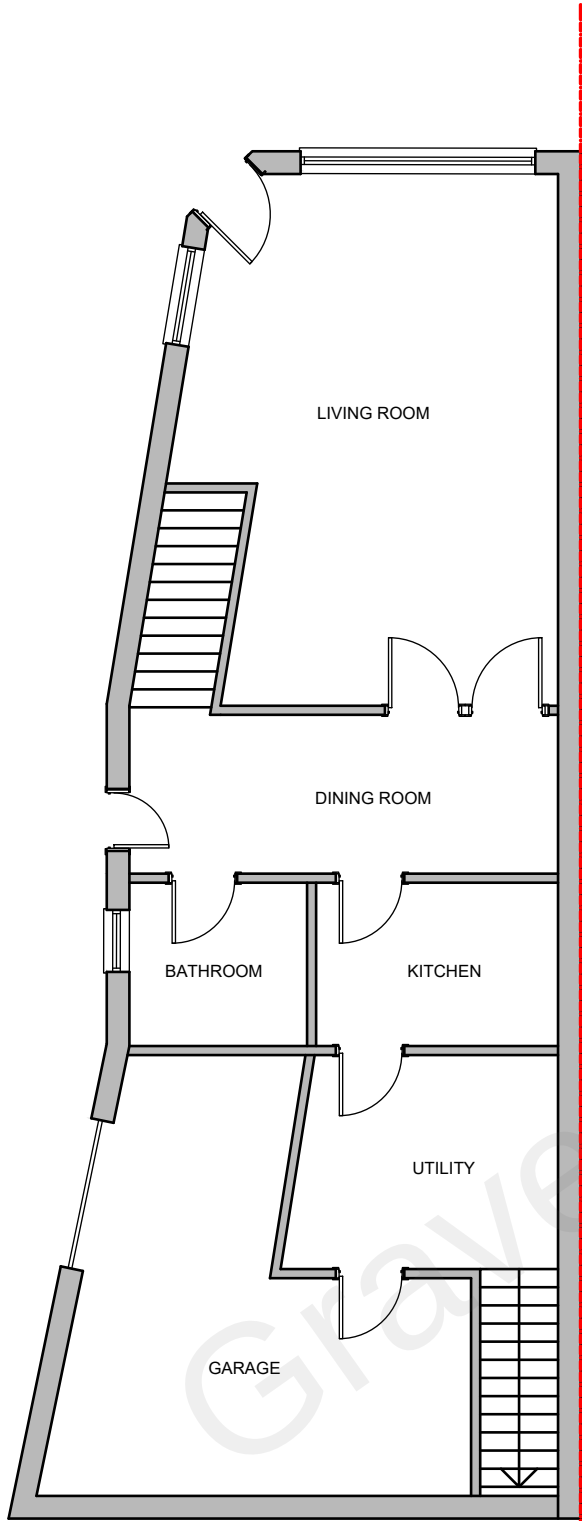

EXISTING GROUND FLOOR PLAN

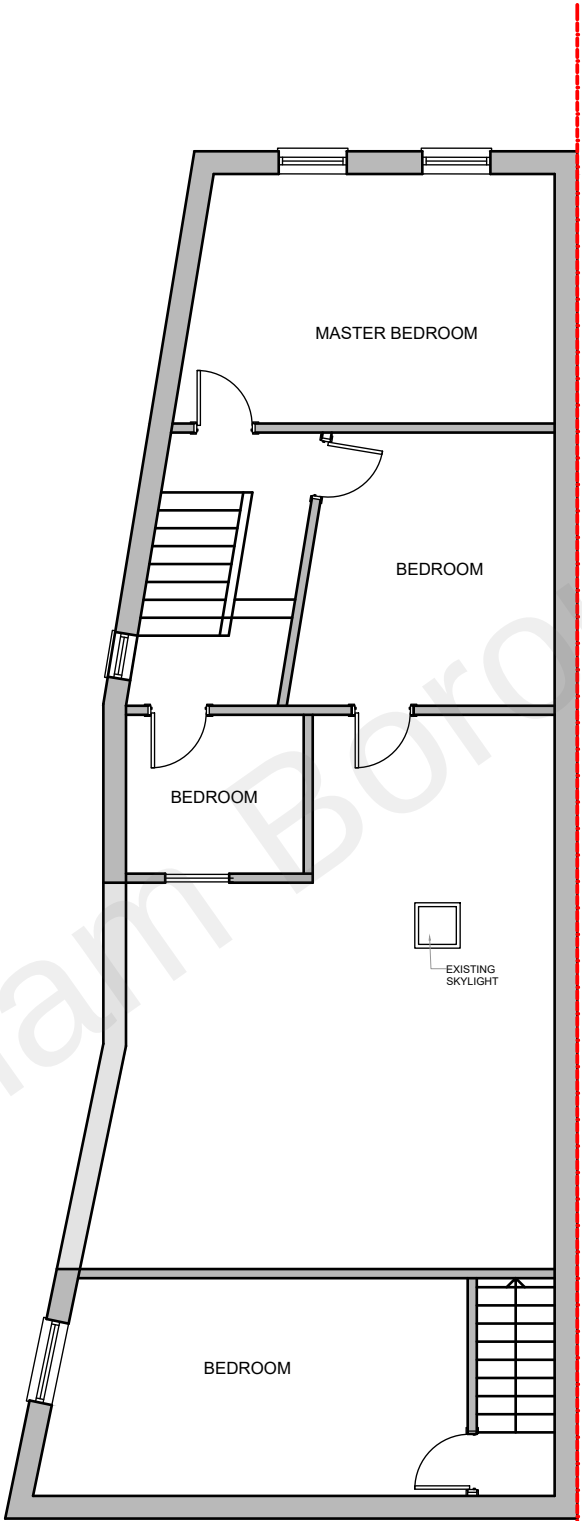

EXISTING FIRST FLOOR PLAN

 

SC

STUDIO
CHARRETTE

A: The Oldhouse, 62 Grosvenor Hill, London, W1K 3QT

W: www.studiocharrette.co.uk

Client

Khalisha D'Souza

Project Title

66 Granville Road, Gravesend, DA11 0JT

Drawing Title

Existing Plans A3

Drawing No.

P2

Scale @ A3

1 : 100

Date

18.07.2022

Created By

SC

Check By

SC

Rev

Planning	
Building Control	
Other	
Issue	
Revision	

This drawing and the copyright, design rights and all other intellectual property rights in it belong to Studio Charrette Ltd. No licence or assignment of any such rights is granted hereunder. This drawing is not to be used or adapted in a third party without written permission.