






EXISTING FRONT ELEVATION

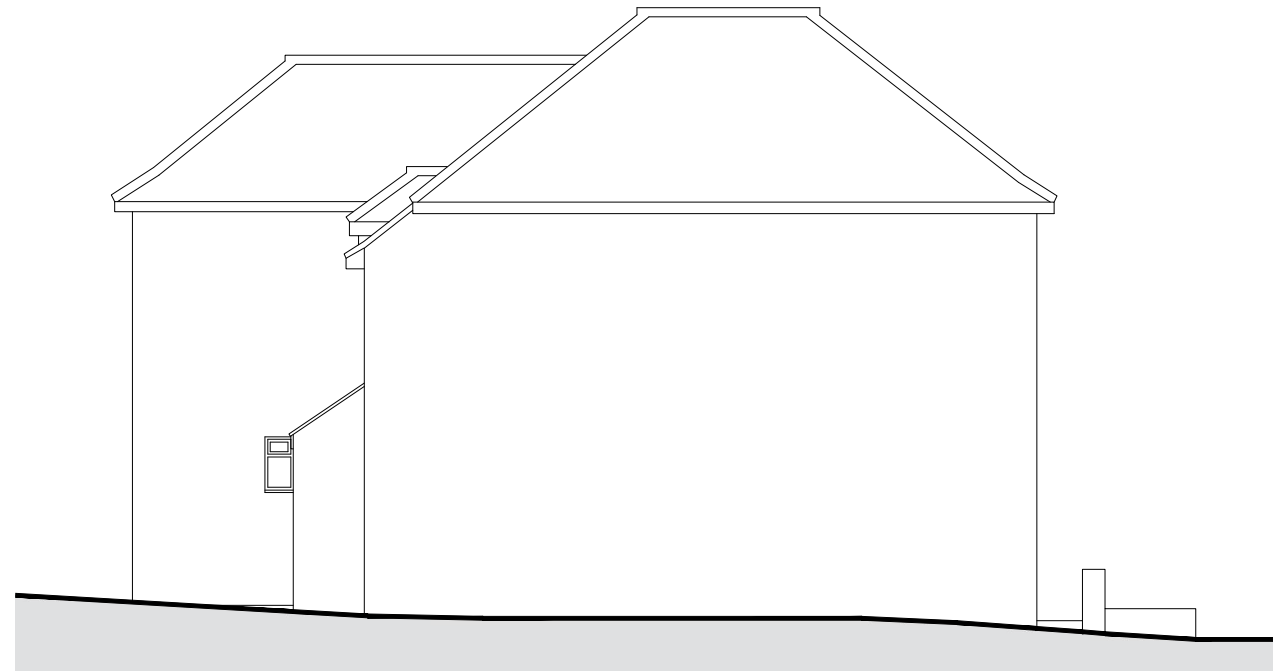

EXISTING SIDE ELEVATION

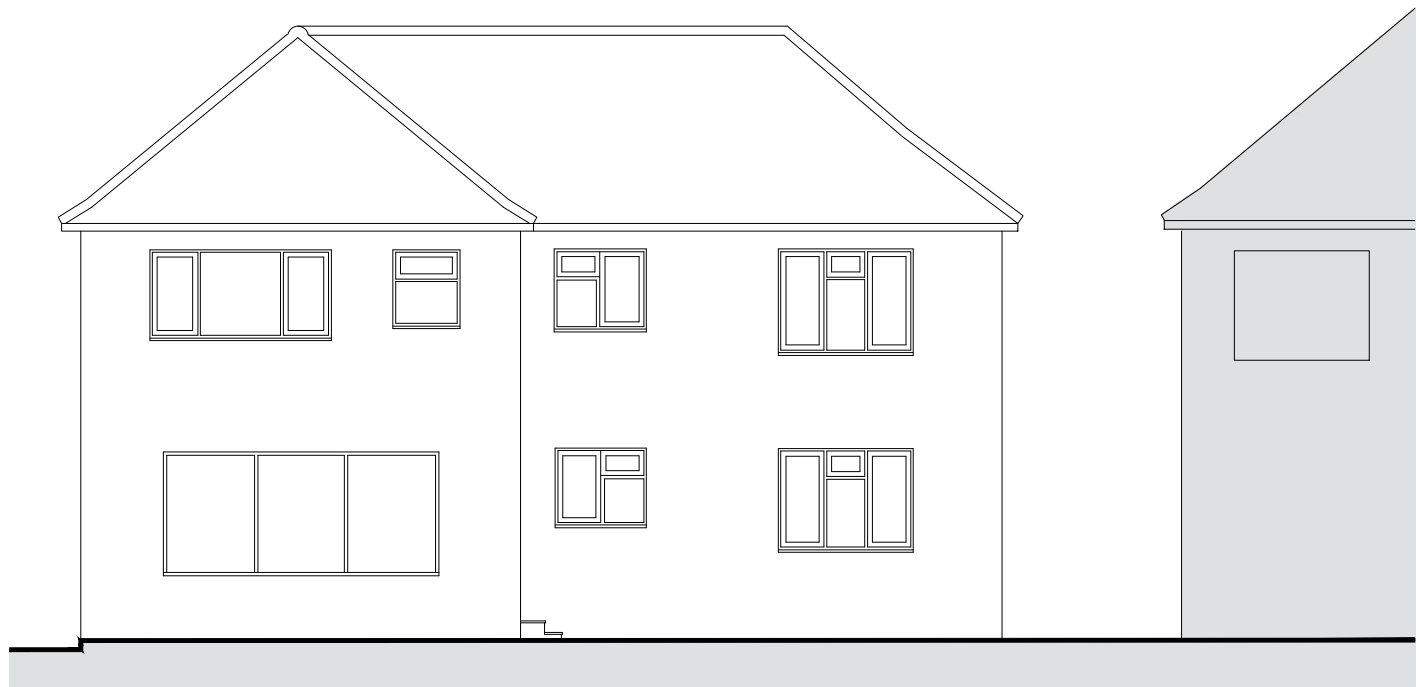


EXISTING REAR ELEVATION

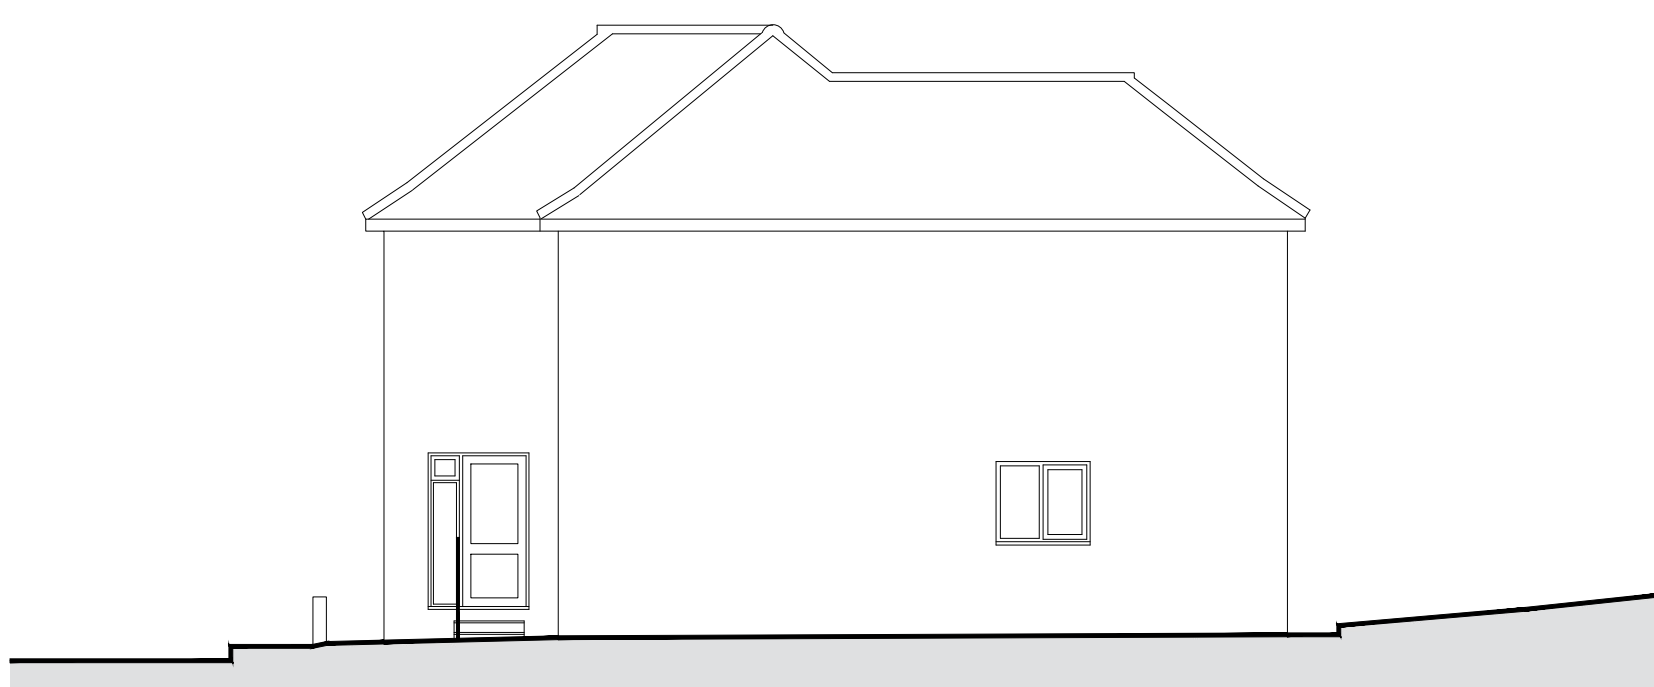

EXISTING SIDE ELEVATION




PROPOSED FRONT ELEVATION

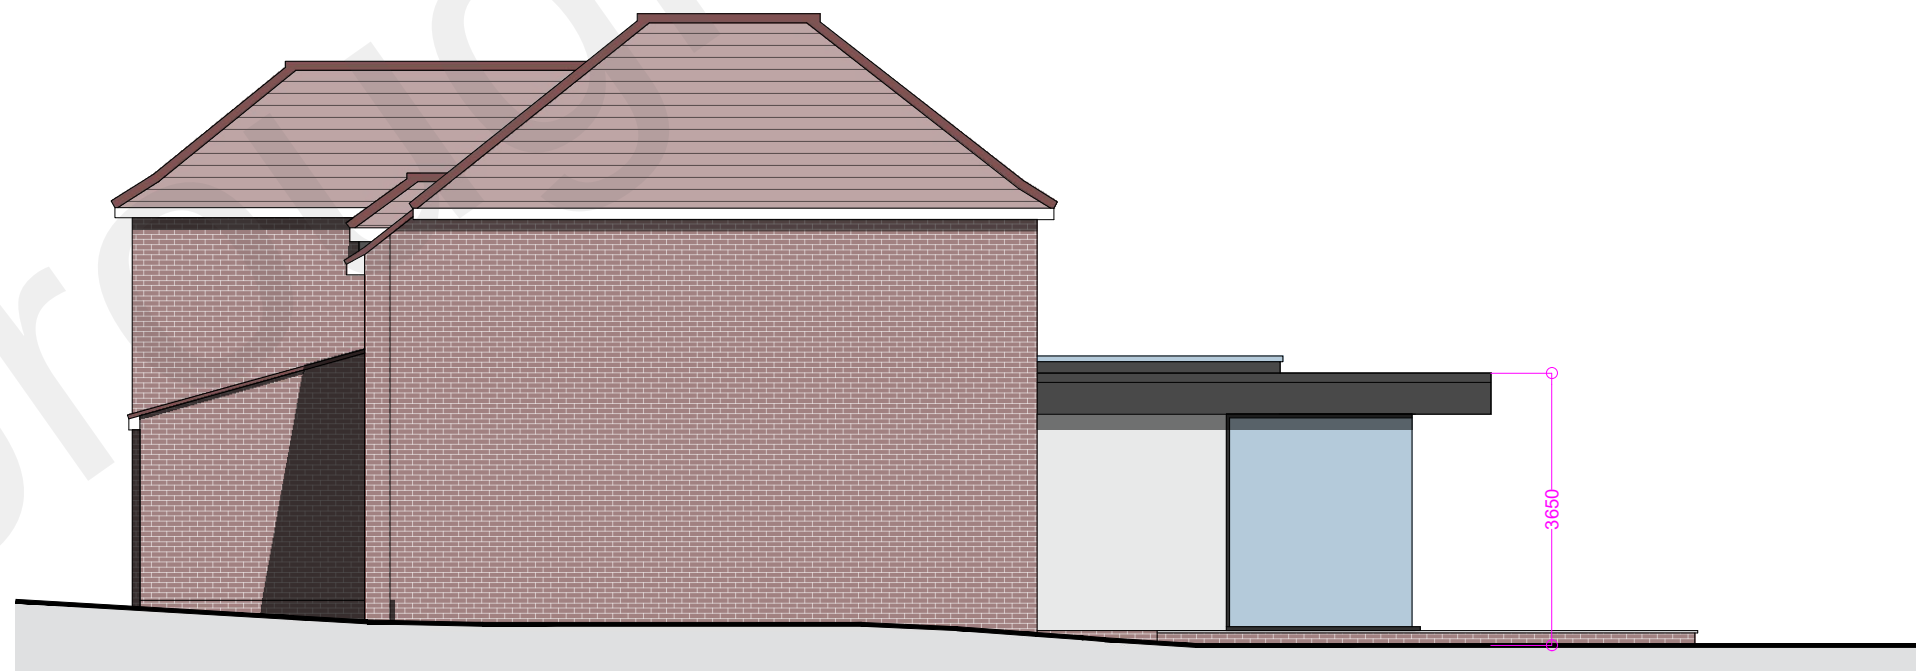


PROPOSED SIDE ELEVATION



PROPOSED REAR ELEVATION

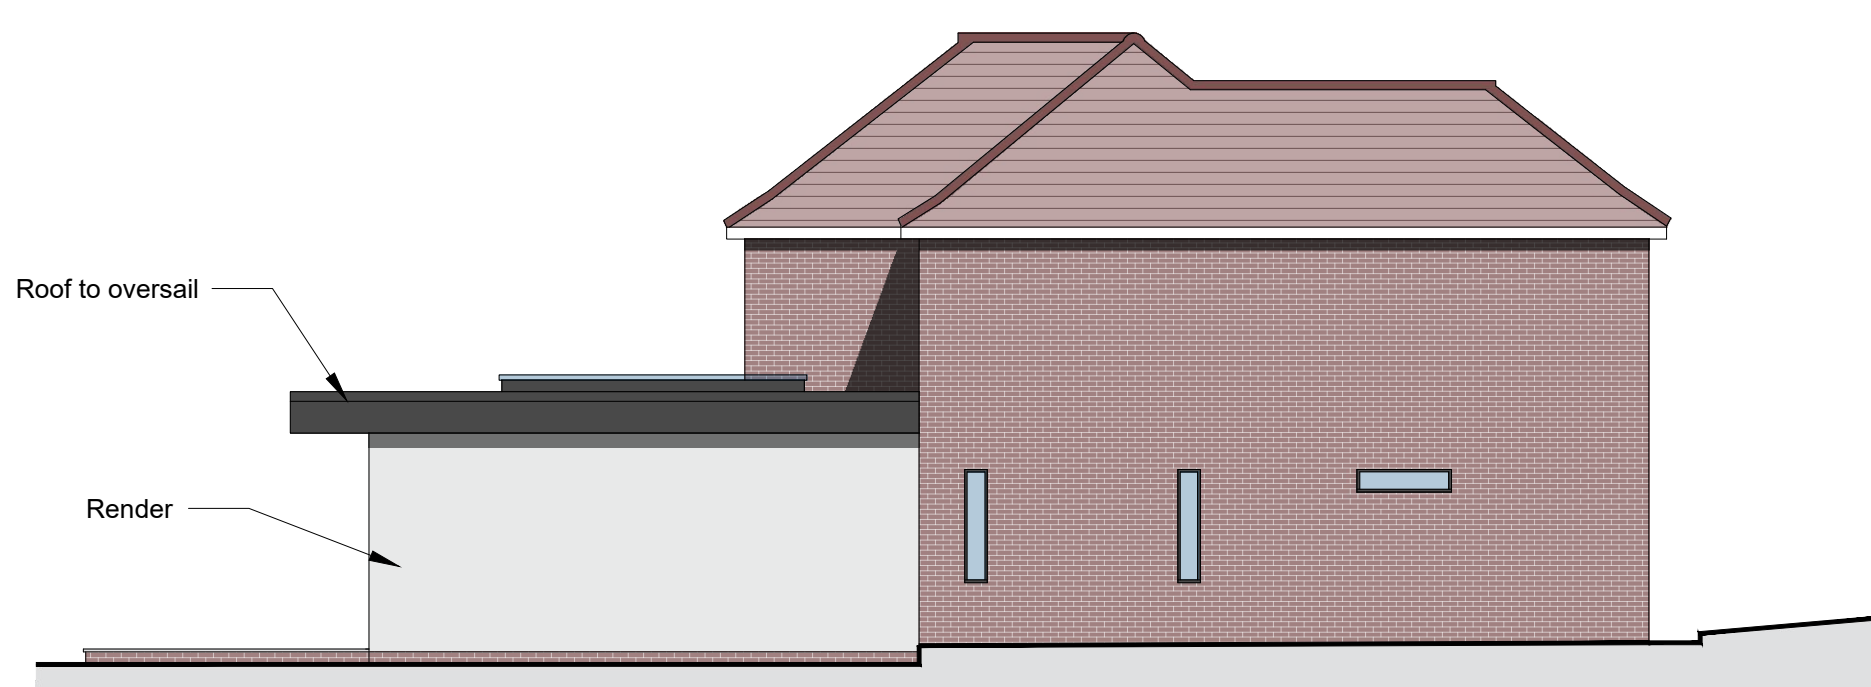


PROPOSED SIDE ELEVATION

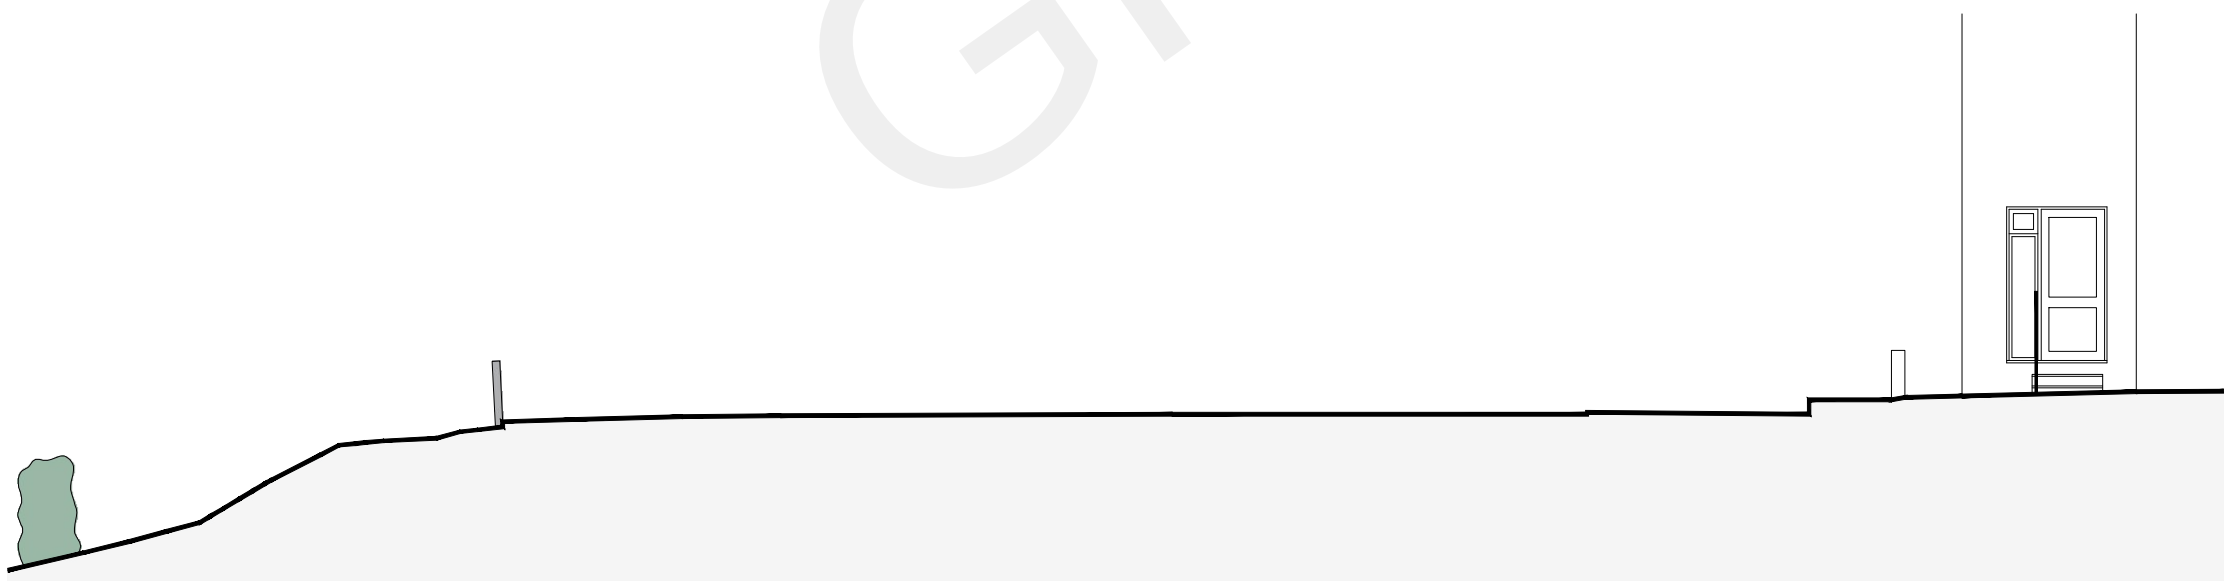

EXISTING SITE SECTION



PROPOSED SECTION - RAISING OF GROUND LEVEL

 

Rev	Description	Date

- These drawings have been prepared for the purpose of obtaining planning approval only.
- All dimensions must be checked on site by the client and/or building contractor.
- The client is responsible for all matters relating to Party Wall Act 1996.
- Where existing drain runs are shown these are assumed only.
- The client is responsible for checking that boundaries are correct and proposals do not conflict with any restrictive covenants which may be in title deeds.
- All works to be executed to the satisfaction of the Local Authority and to comply with all current Building Regulations, Planning Requirements, British Standards and Codes of Practice.



Phone: 01206 323603 Email: info@lpsgroup.co.uk

PROJECT
**Rear Extension,
Front Extension
and Alterations**

ADDRESS
**22, Pitfield Drive,
Meopham, DA13 0AY**

TITLE
**Existing and Proposed
Elevations and Site
Section**

CLIENT
Odendaal

DRAWN BY JY	CHECKED BY RY	DATE 30/06/2022
SCALE A1 @ 1:100	PROJECT NUMBER LPS1089	REV 00
DRAWING NUMBER 1.2		