


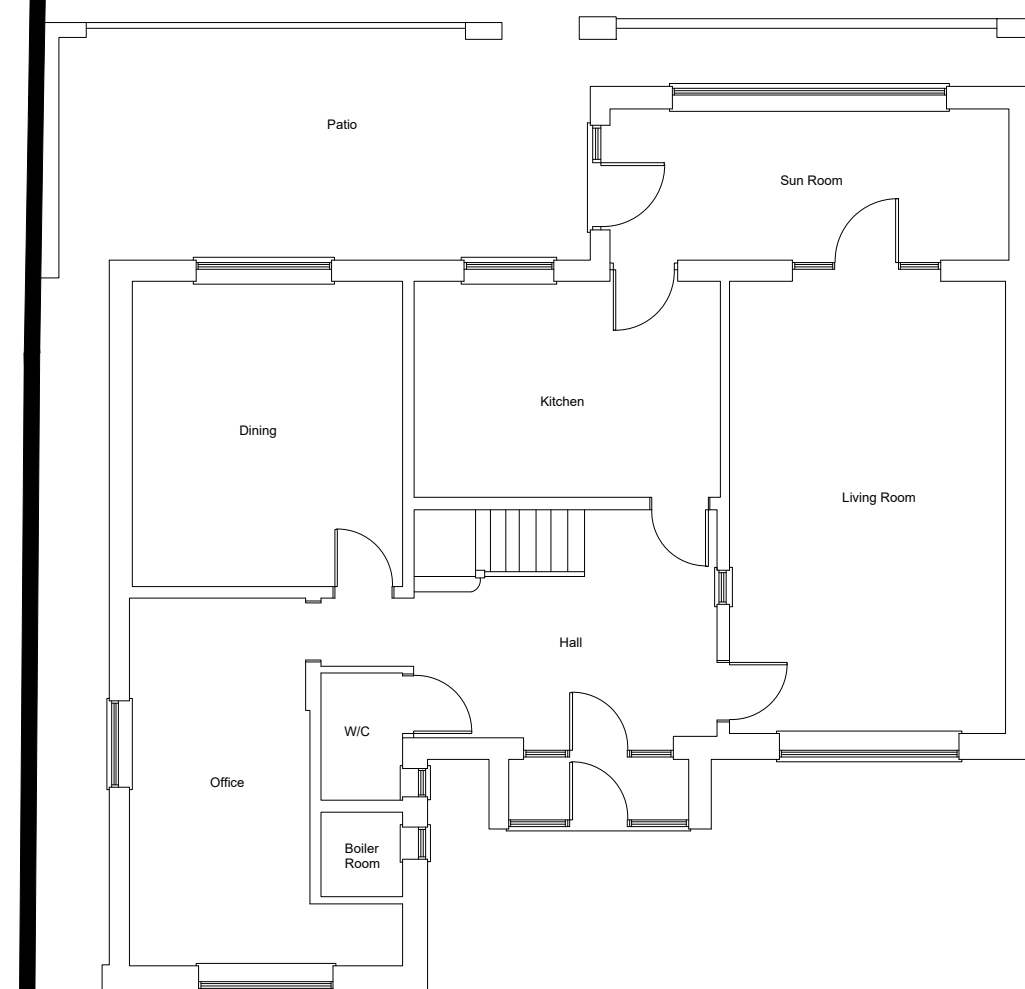


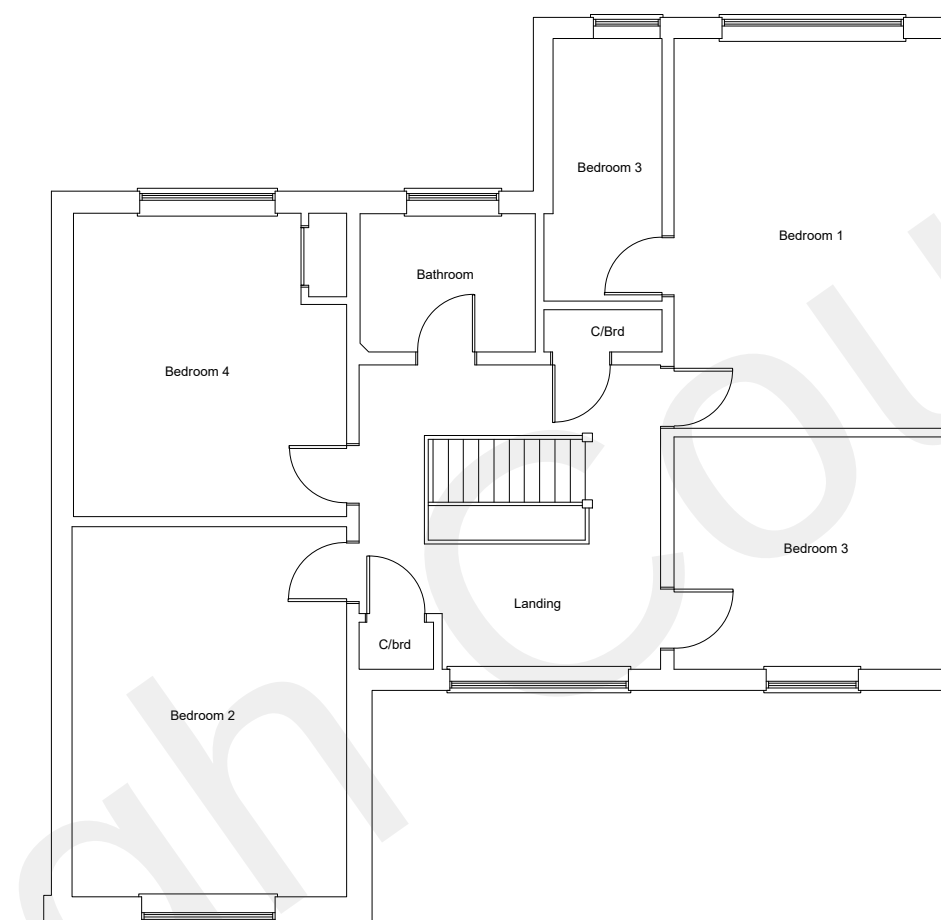



EXISTING GROUND FLOOR PLAN

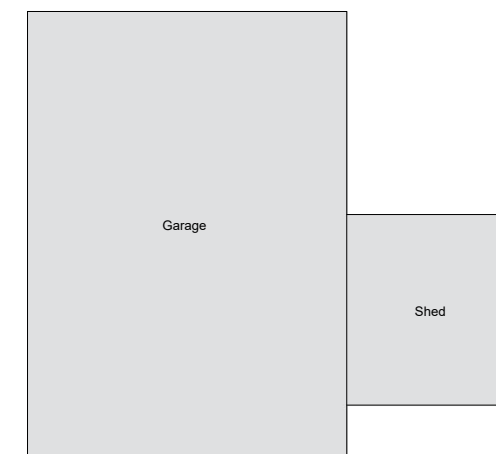

EXISTING FIRST FLOOR PLAN

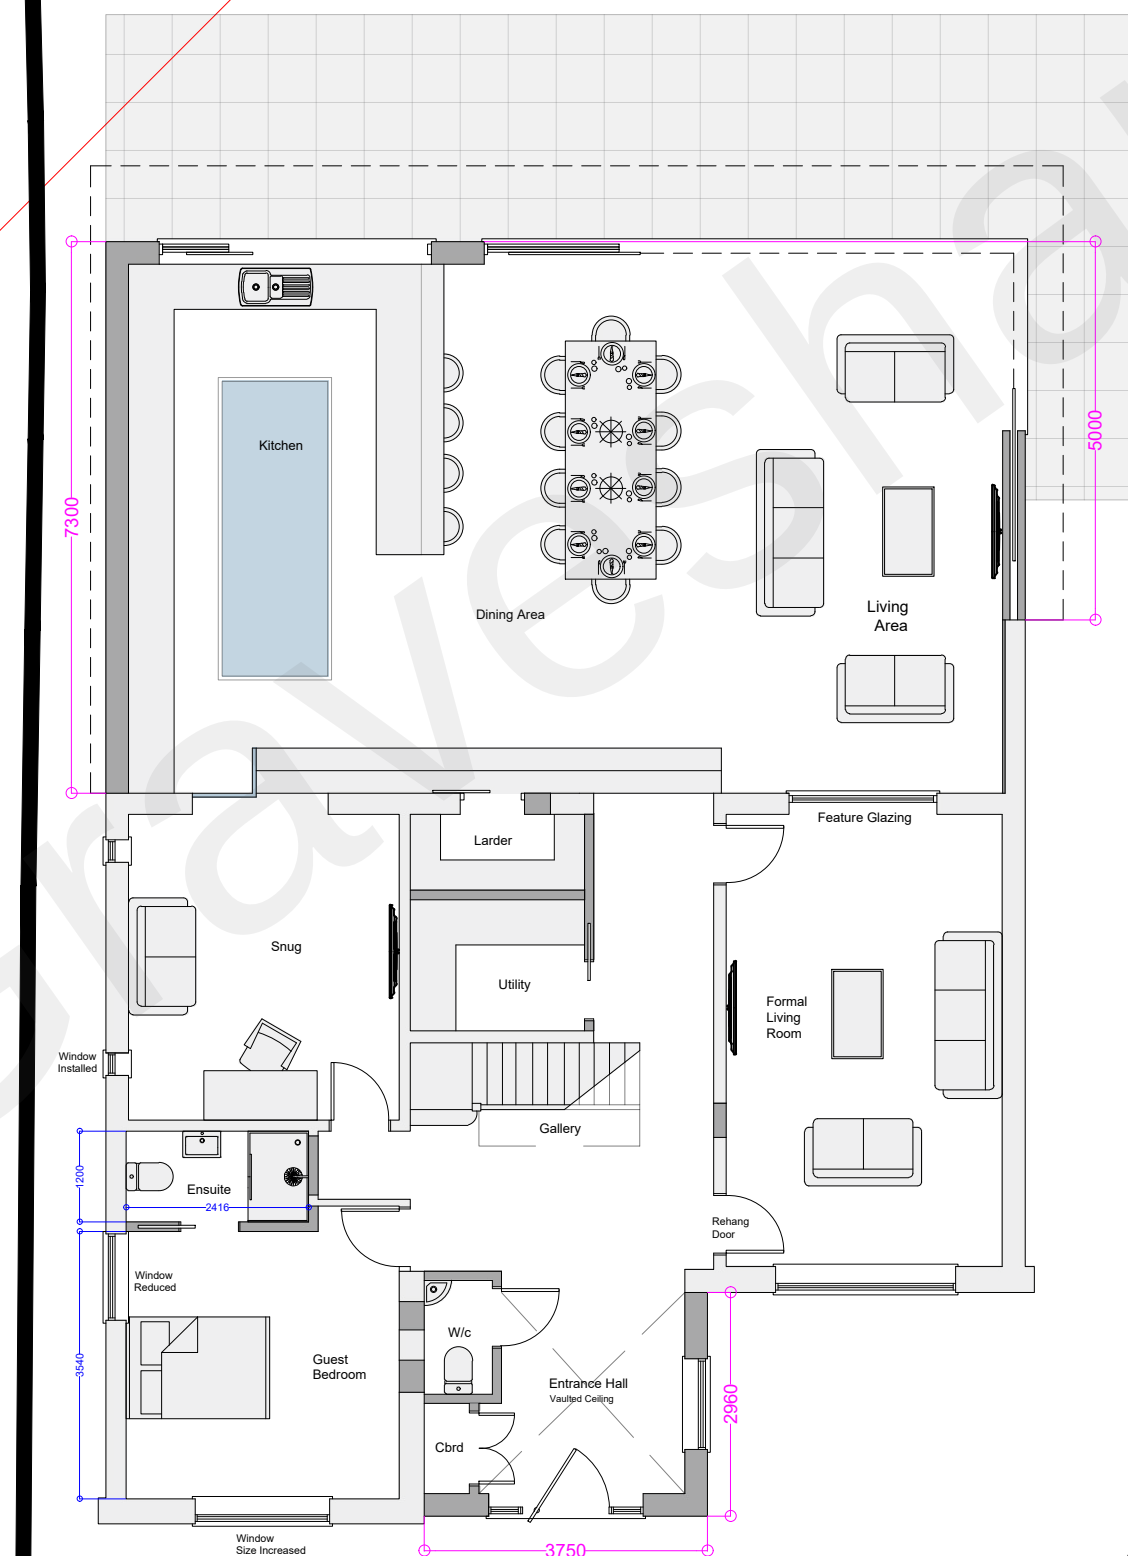

PROPOSED GROUND FLOOR PLAN

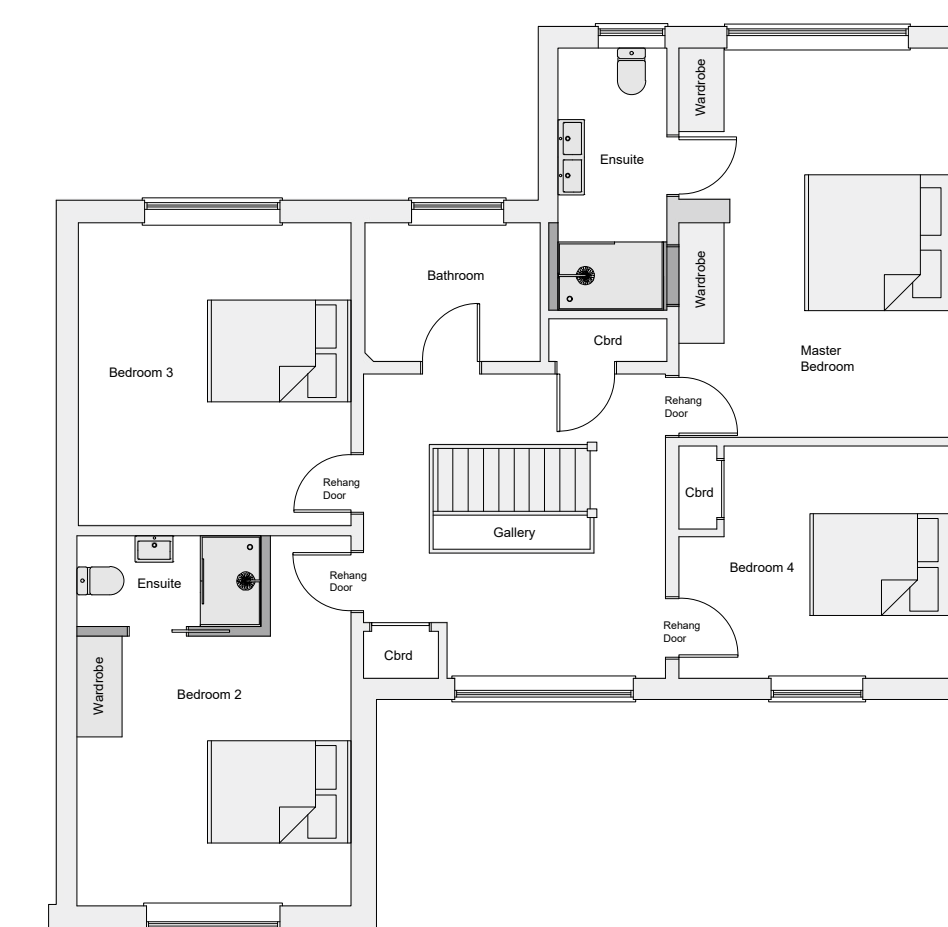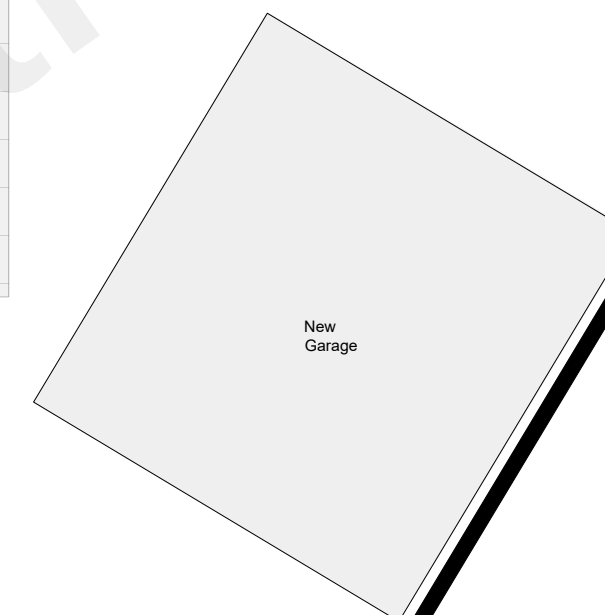

PROPOSED FIRST FLOOR PLAN



| Rev | Description | Date |
|-----|-------------|------|
|     |             |      |
|     |             |      |
|     |             |      |
|     |             |      |

- These drawings have been prepared for the purpose of obtaining planning approval only.
- All dimensions must be checked on site by the client and/or building contractor.
- The client is responsible for all matters relating to Party Wall Act 1996.
- Where existing drain runs are shown these are assumed only.
- The client is responsible for checking that boundaries are correct and proposals do not conflict with any restrictive covenants which may be in title deeds.
- All works to be executed to the satisfaction of the Local Authority and to comply with all current Building Regulations , Planning Requirements, British Standards and Codes of Practice.

**LPS** | Architecture

Phone: 01206 323603      Email: [info@lpsgroup.co.uk](mailto:info@lpsgroup.co.uk)

|  |         |
|--|---------|
|  | PROJECT |
|--|---------|

## Rear Extension, Front Extension and Alterations

| ADDRESS |
|---------|
|---------|

22, Pitfield Drive,  
Meopham, DA13 0AY

|  |       |
|--|-------|
|  | TITLE |
|--|-------|

## Existing and Proposed Floor Plans

|  |        |
|--|--------|
|  | CLIENT |
|--|--------|

## Odendaal

|                |                  |                    |
|----------------|------------------|--------------------|
| DRAWN BY<br>JY | CHECKED BY<br>RY | DATE<br>30/06/2022 |
|----------------|------------------|--------------------|

|            |                |
|------------|----------------|
| SCALE      | PROJECT NUMBER |
| A1 @ 1:100 | LPS1089        |

|                |     |
|----------------|-----|
| DRAWING NUMBER | REV |
| 1.1            | 00  |