



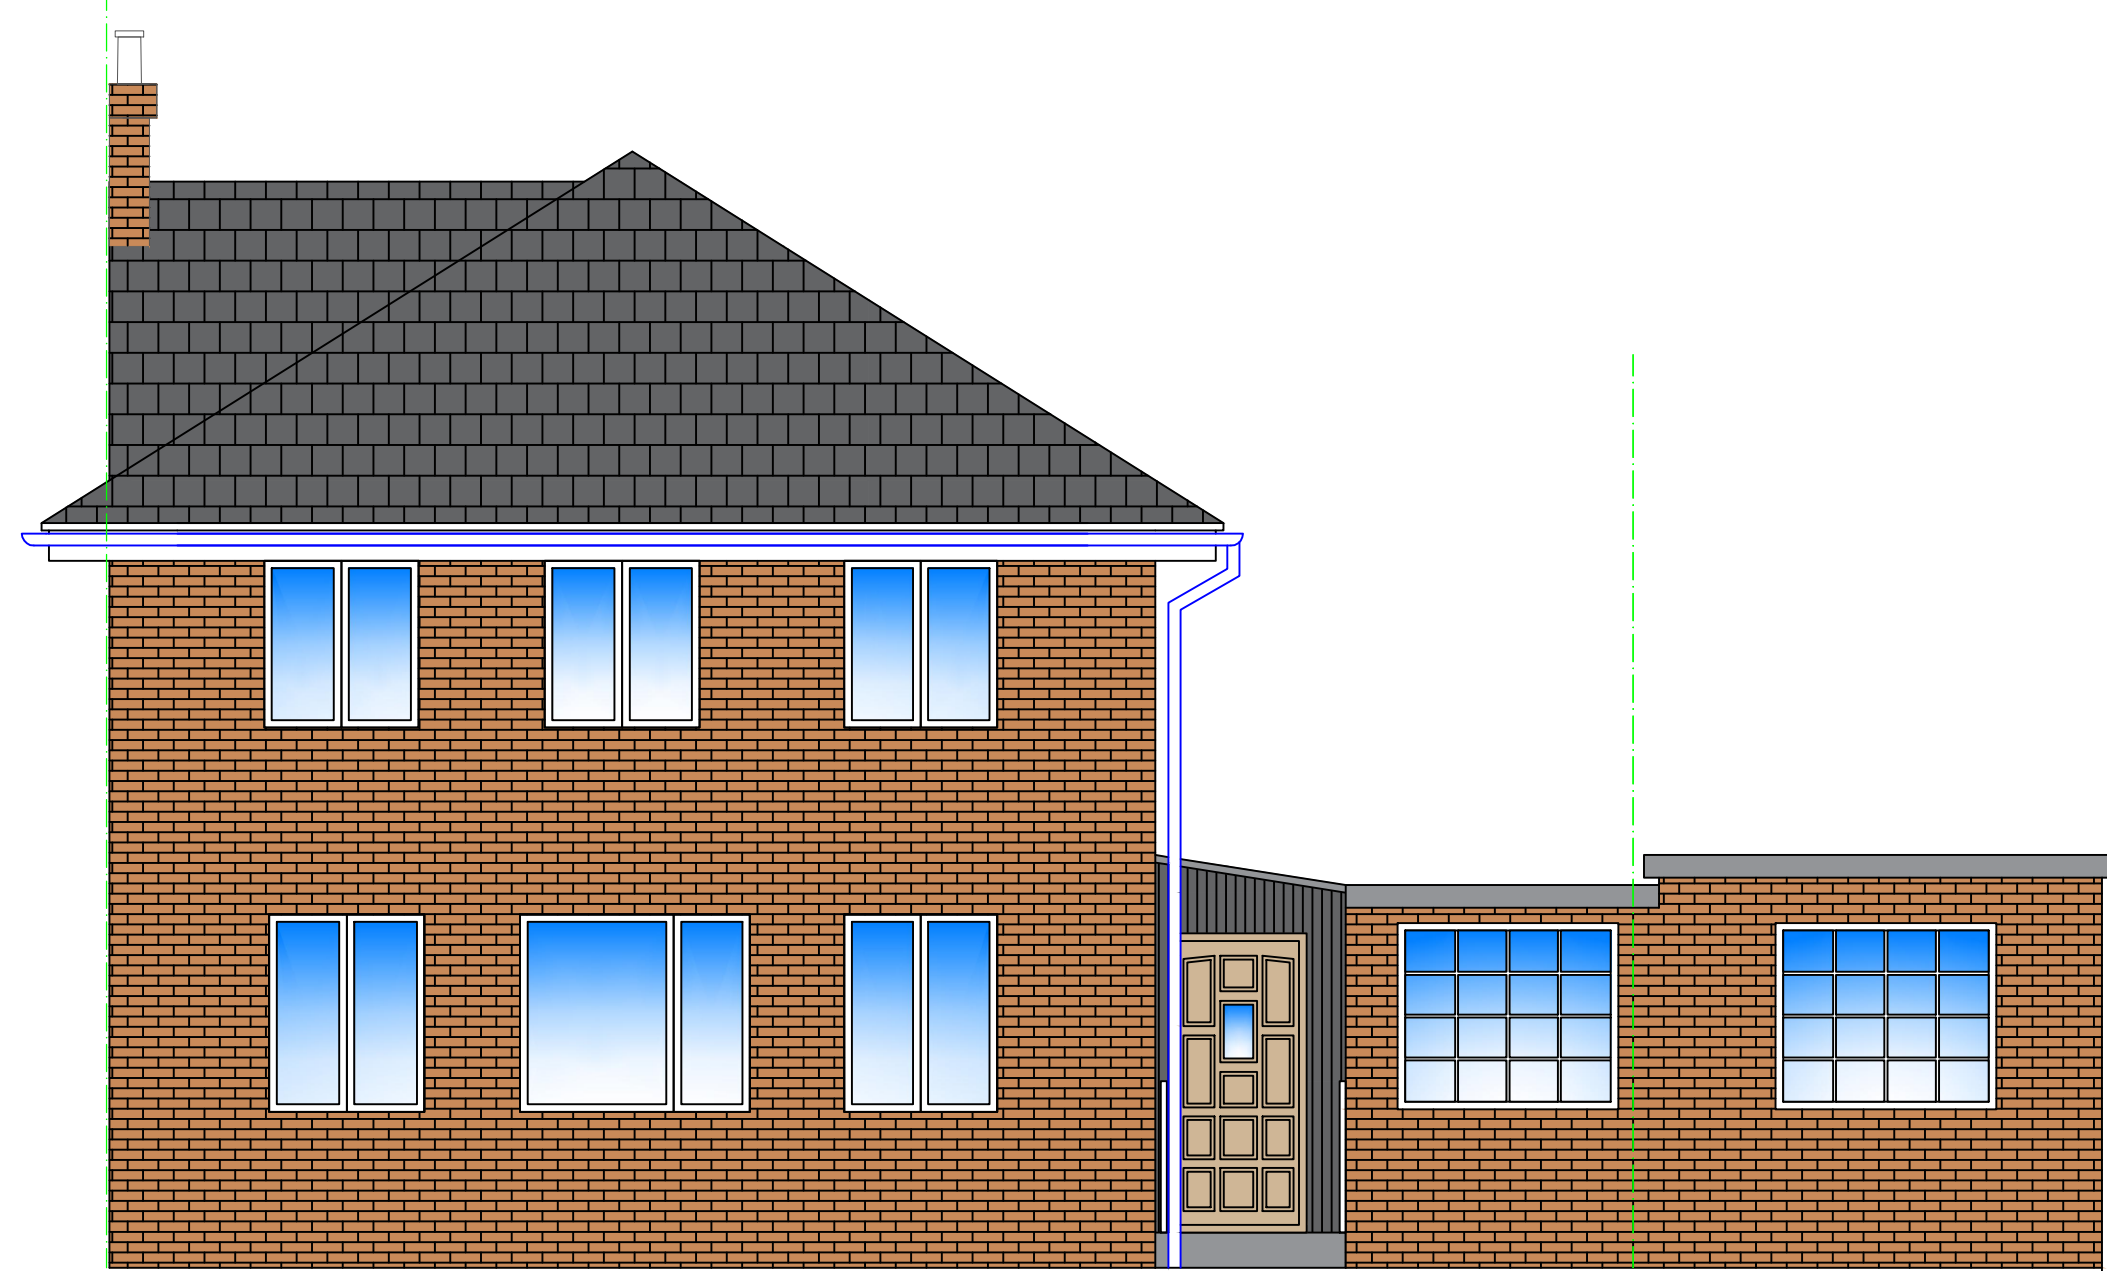


FRONT ELEVATION AS EXISTING
(SCALE: 1:50@A1)



SIDE ELEVATION AS EXISTING
(SCALE: 1:50@A1)

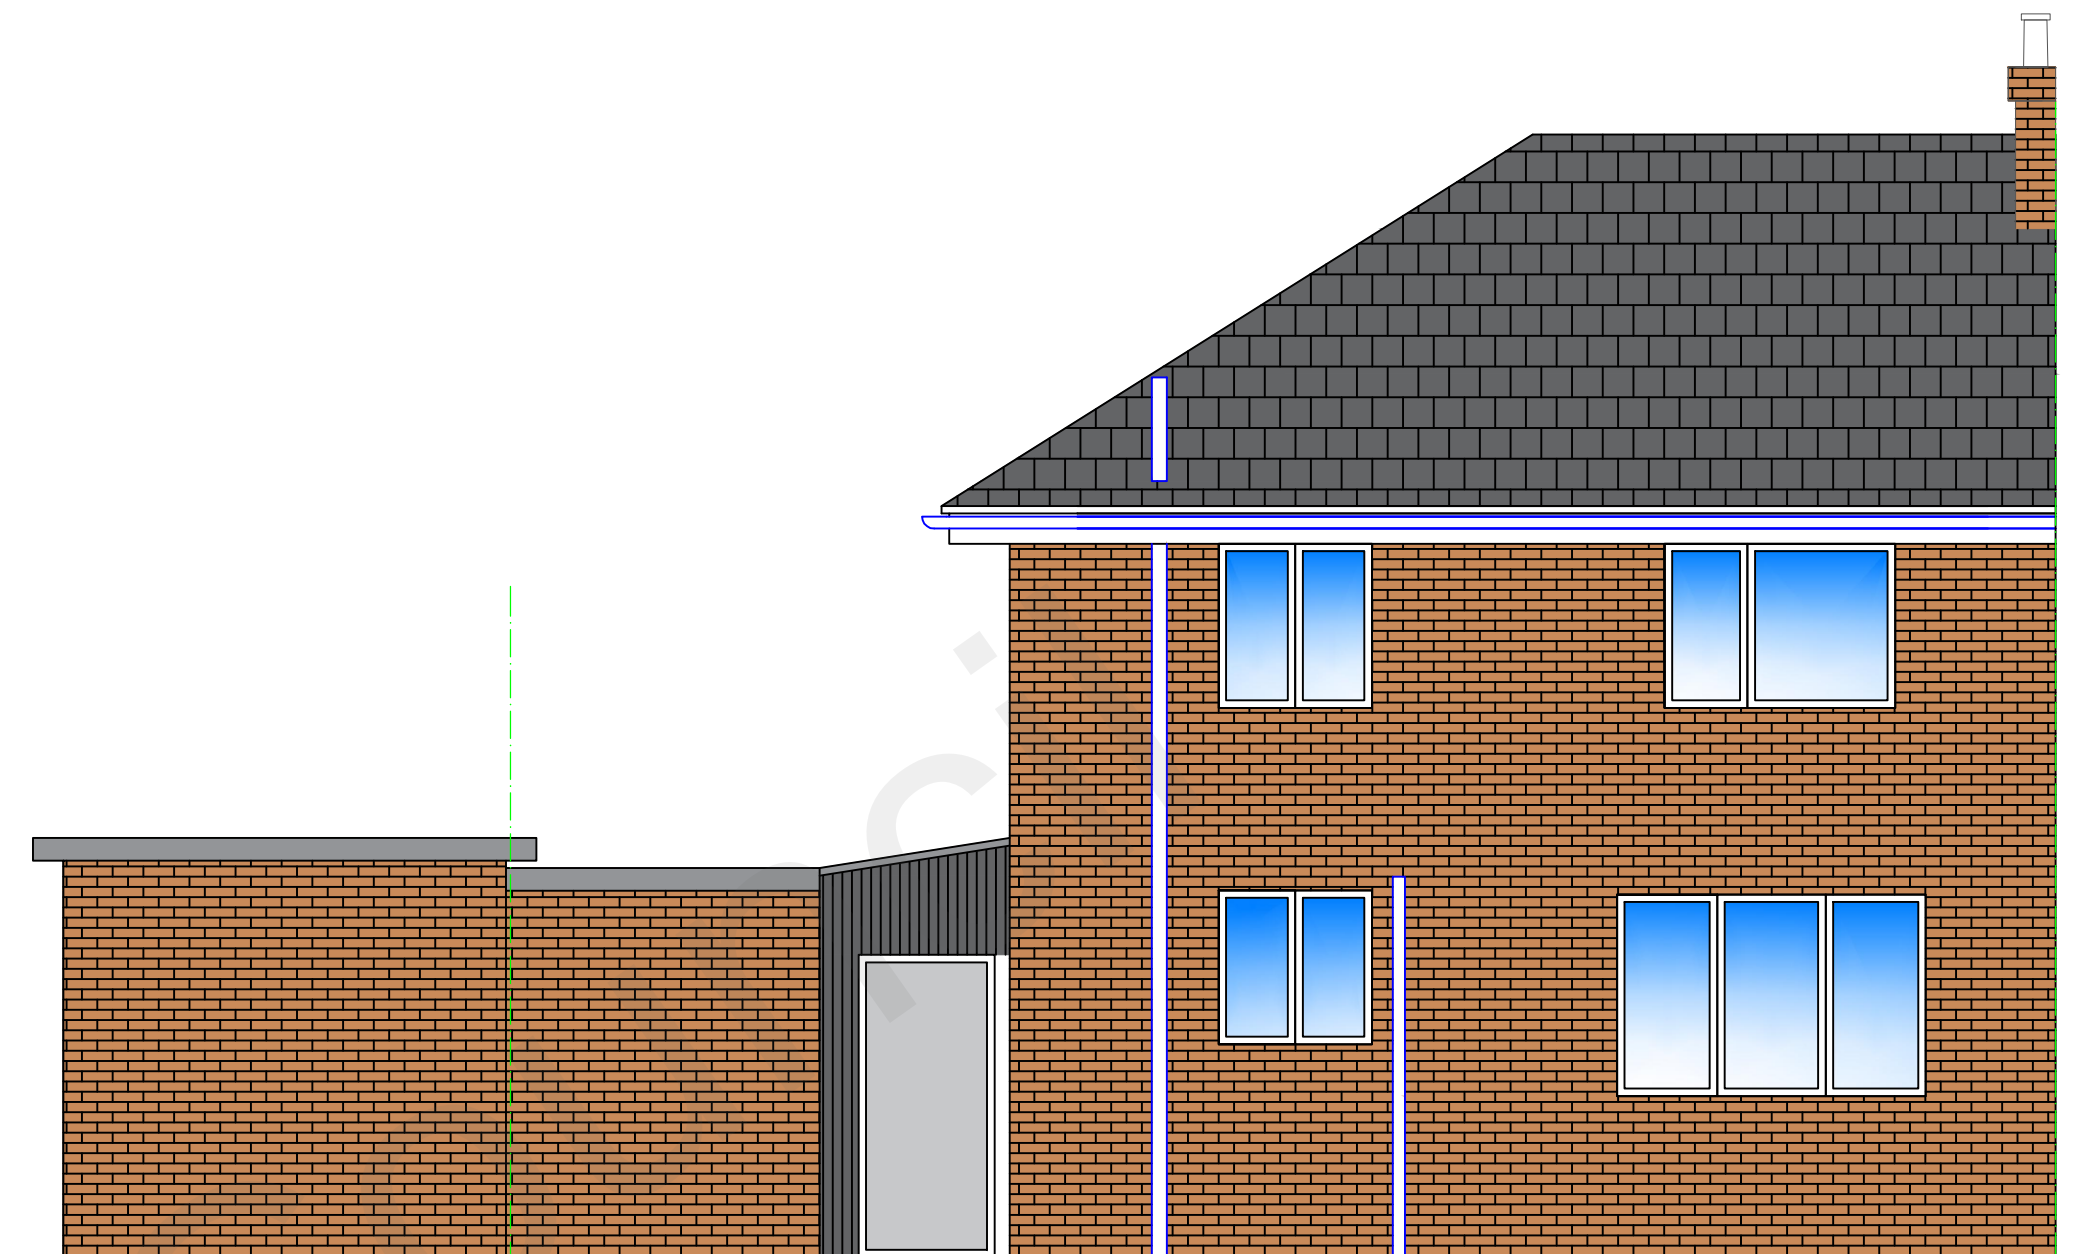


REAR ELEVATION AS EXISTING
(SCALE: 1:50@A1)

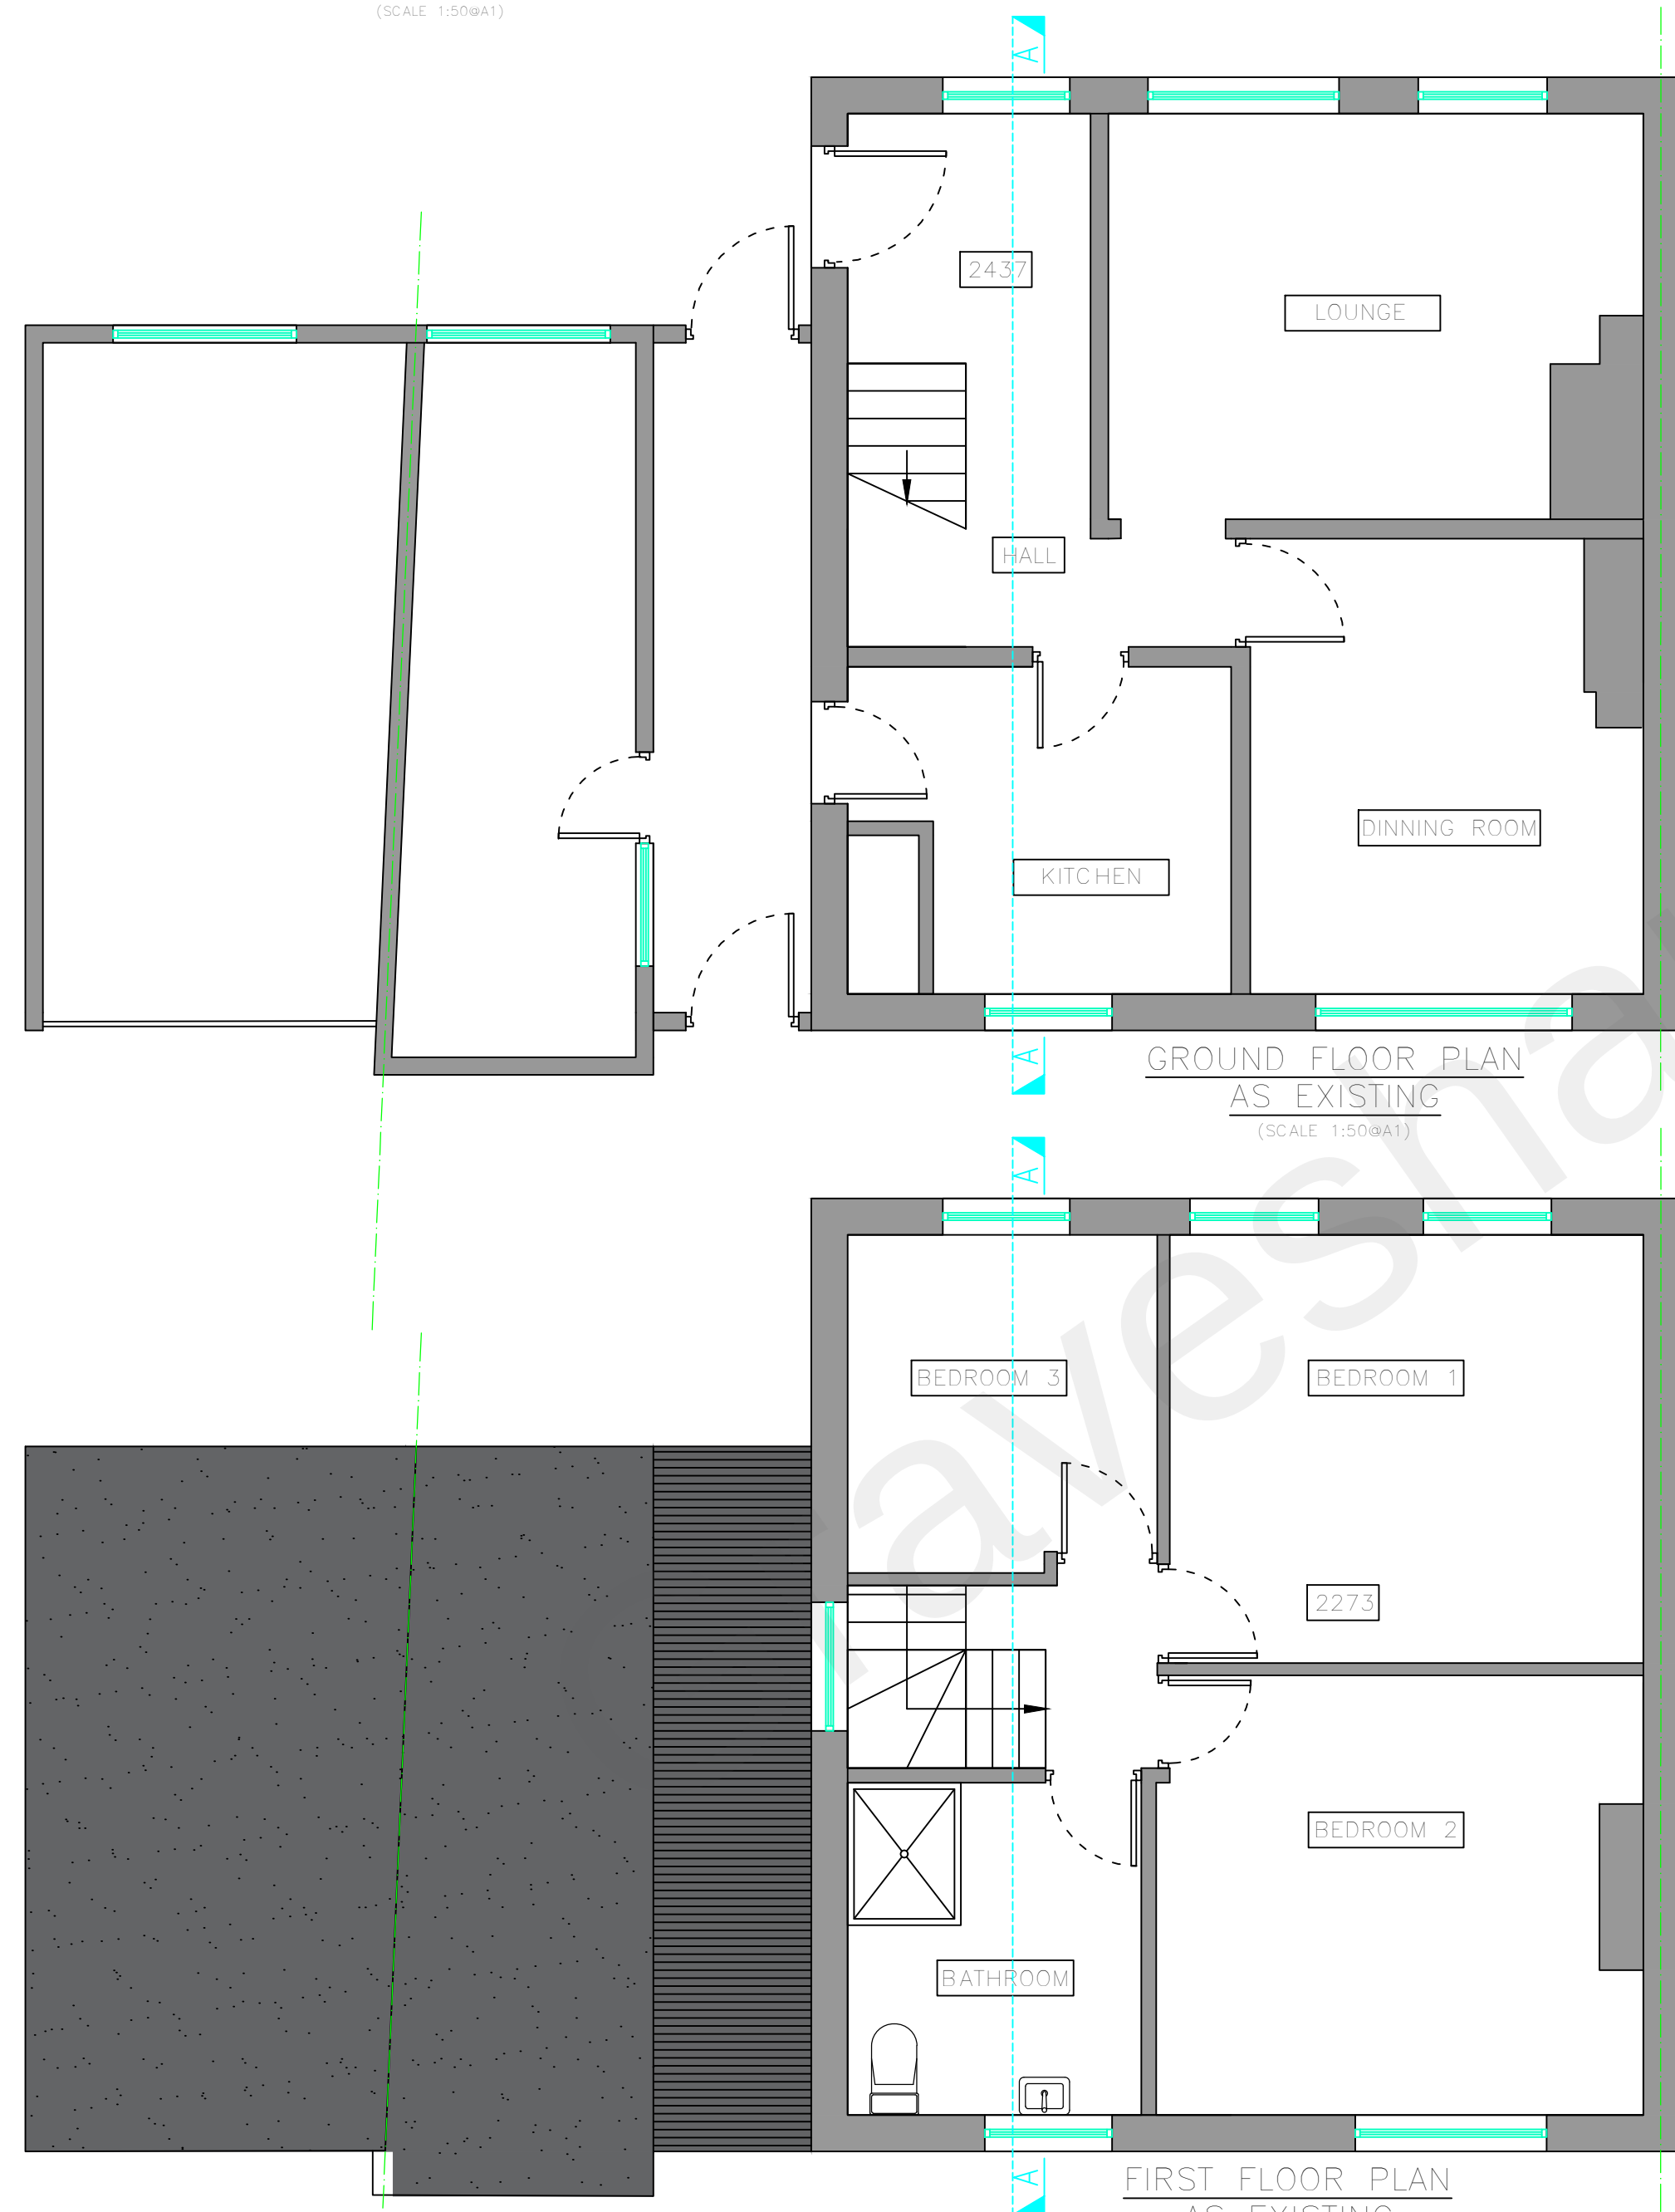


GROUND FLOOR PLAN
AS EXISTING
(SCALE: 1:50@A1)

FIRST FLOOR PLAN
AS EXISTING
(SCALE: 1:50@A1)

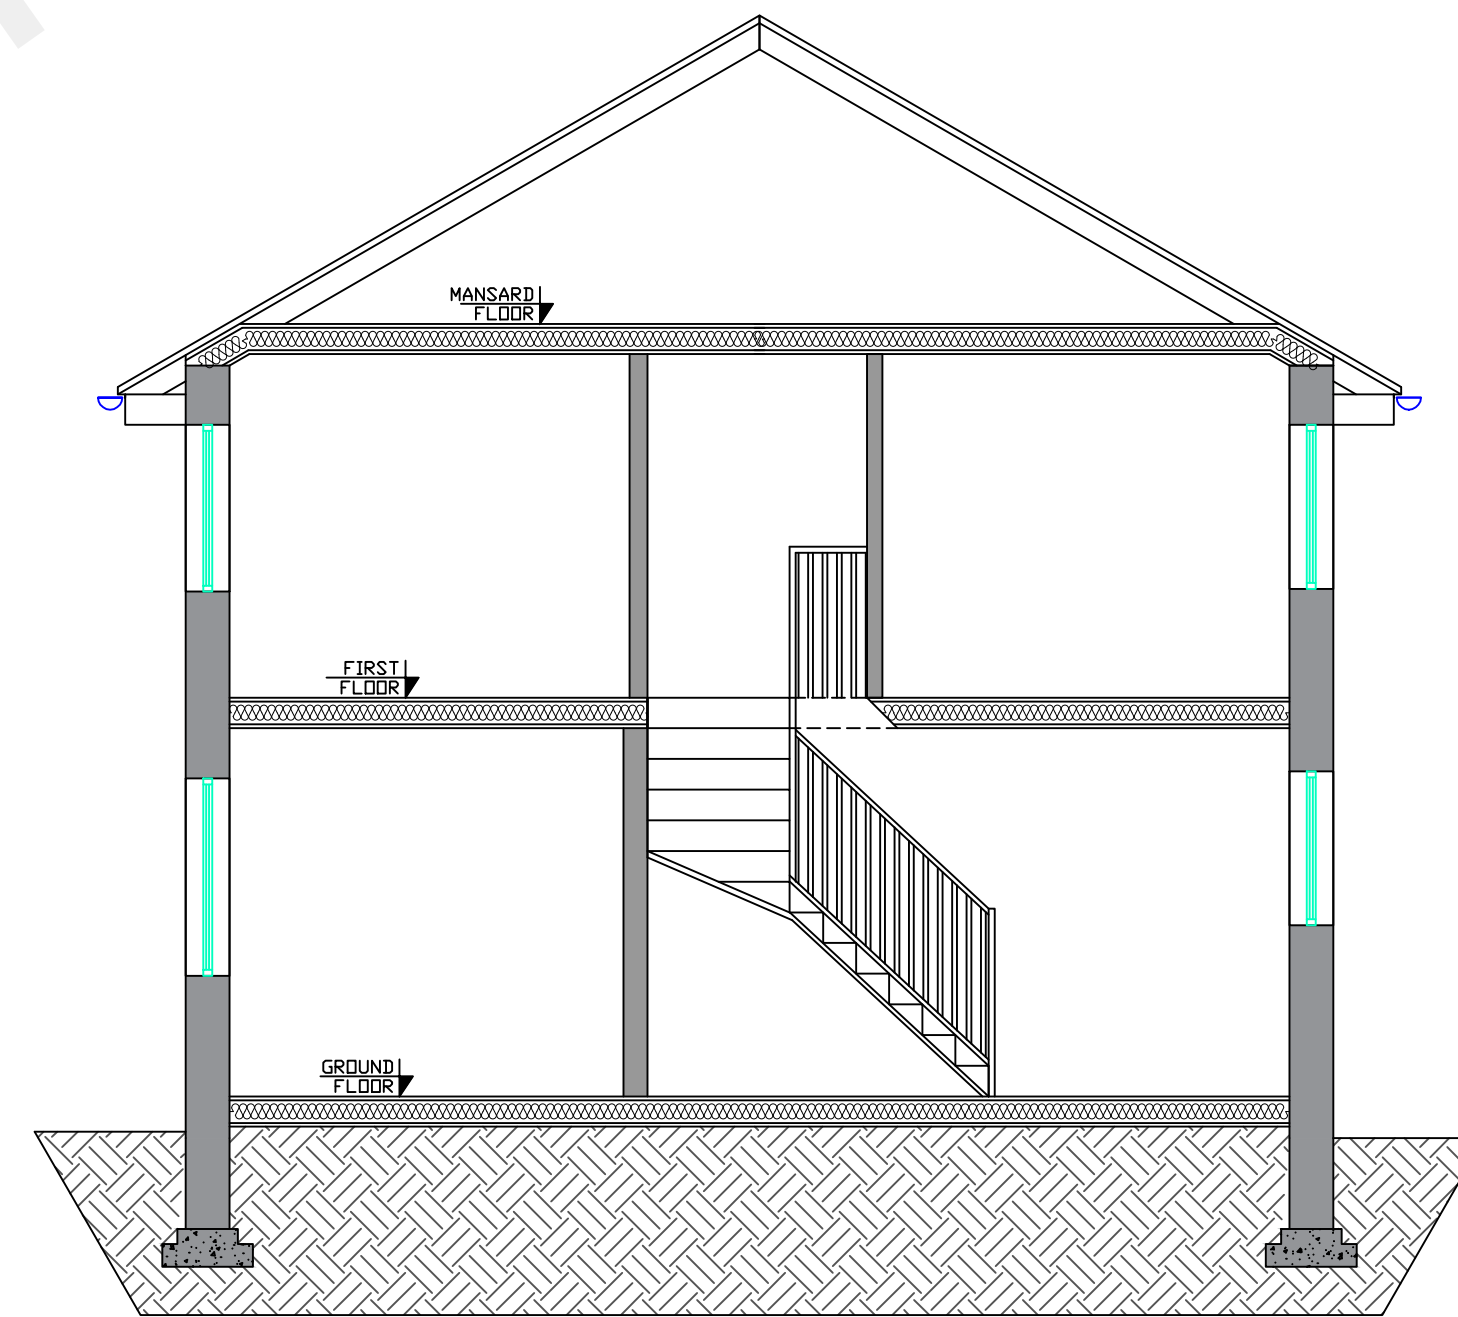

SECTION VIEW A-A AS EXISTING
(SCALE: 1:100@A1)

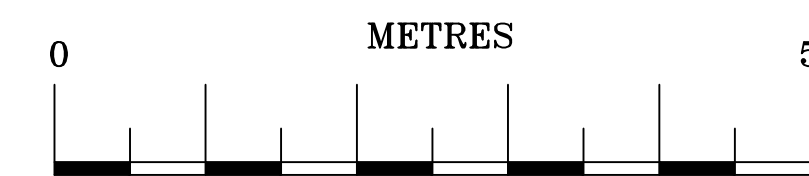

WALL KEY:

- EXISTING BRICK WALLS
- NEW 140MM LIGHT WEIGHT BLOCK 7.3N
- NEW TIMBER STUD PARTITION WALLS
- 100MM NEW INSULATION
- NEW 100MM DENSE BLOCKS 7.3N
- NEW JOIST DIRECTIONS
- EX'G JOIST DIRECTIONS
- EX'G STEEL DIRECTIONS

THIS DRAWING IS THE PROPERTY OF
CADESIGN
AND MUST NOT BE COPIED OR REPRODUCED EXCEPT
WITH THEIR EXPRESS PERMISSION, NOR MAY THE DESIGN
OR ANY INFORMATION SHOWN THEREON
BE DISCLOSED TO ANY THIRD PARTY.
WE WILL NOT BE RESPONSIBLE FOR OTHER CONTRACTUAL
DIMENSIONS.

© THIS DRAWING IS COPYRIGHT

REV:	AMENDMENT:	BY:	DATE:
------	------------	-----	-------

PROJECT:

TITLE:
GROUND, FIRST FLOOR PLANS, FRONT, REAR
AND SIDE ELEVATIONS AS
EXISTING

SITE ADDRESS:

145 VALLEY DRIVE, GRAVESAND ,DA125RU

JOB No. 20101	CLIENT: IEVA BACIANSKIENE
SCALE: 1:50 @ A1	DWG SHEET: A01
DWG No. A01	REV: -
DRAWN BY: AR	DATE: 05/04/2021
APPROVED BY: ***	DATE: **/**/****

ARCHITECTURE,
PLANNING &
ENGINEERING
EMAIL: AR.DESIGN@CONSTRUCTION@
GMAIL.COM
Tel: 074 2955-9396

