



First Floor

Proposed North Elevation

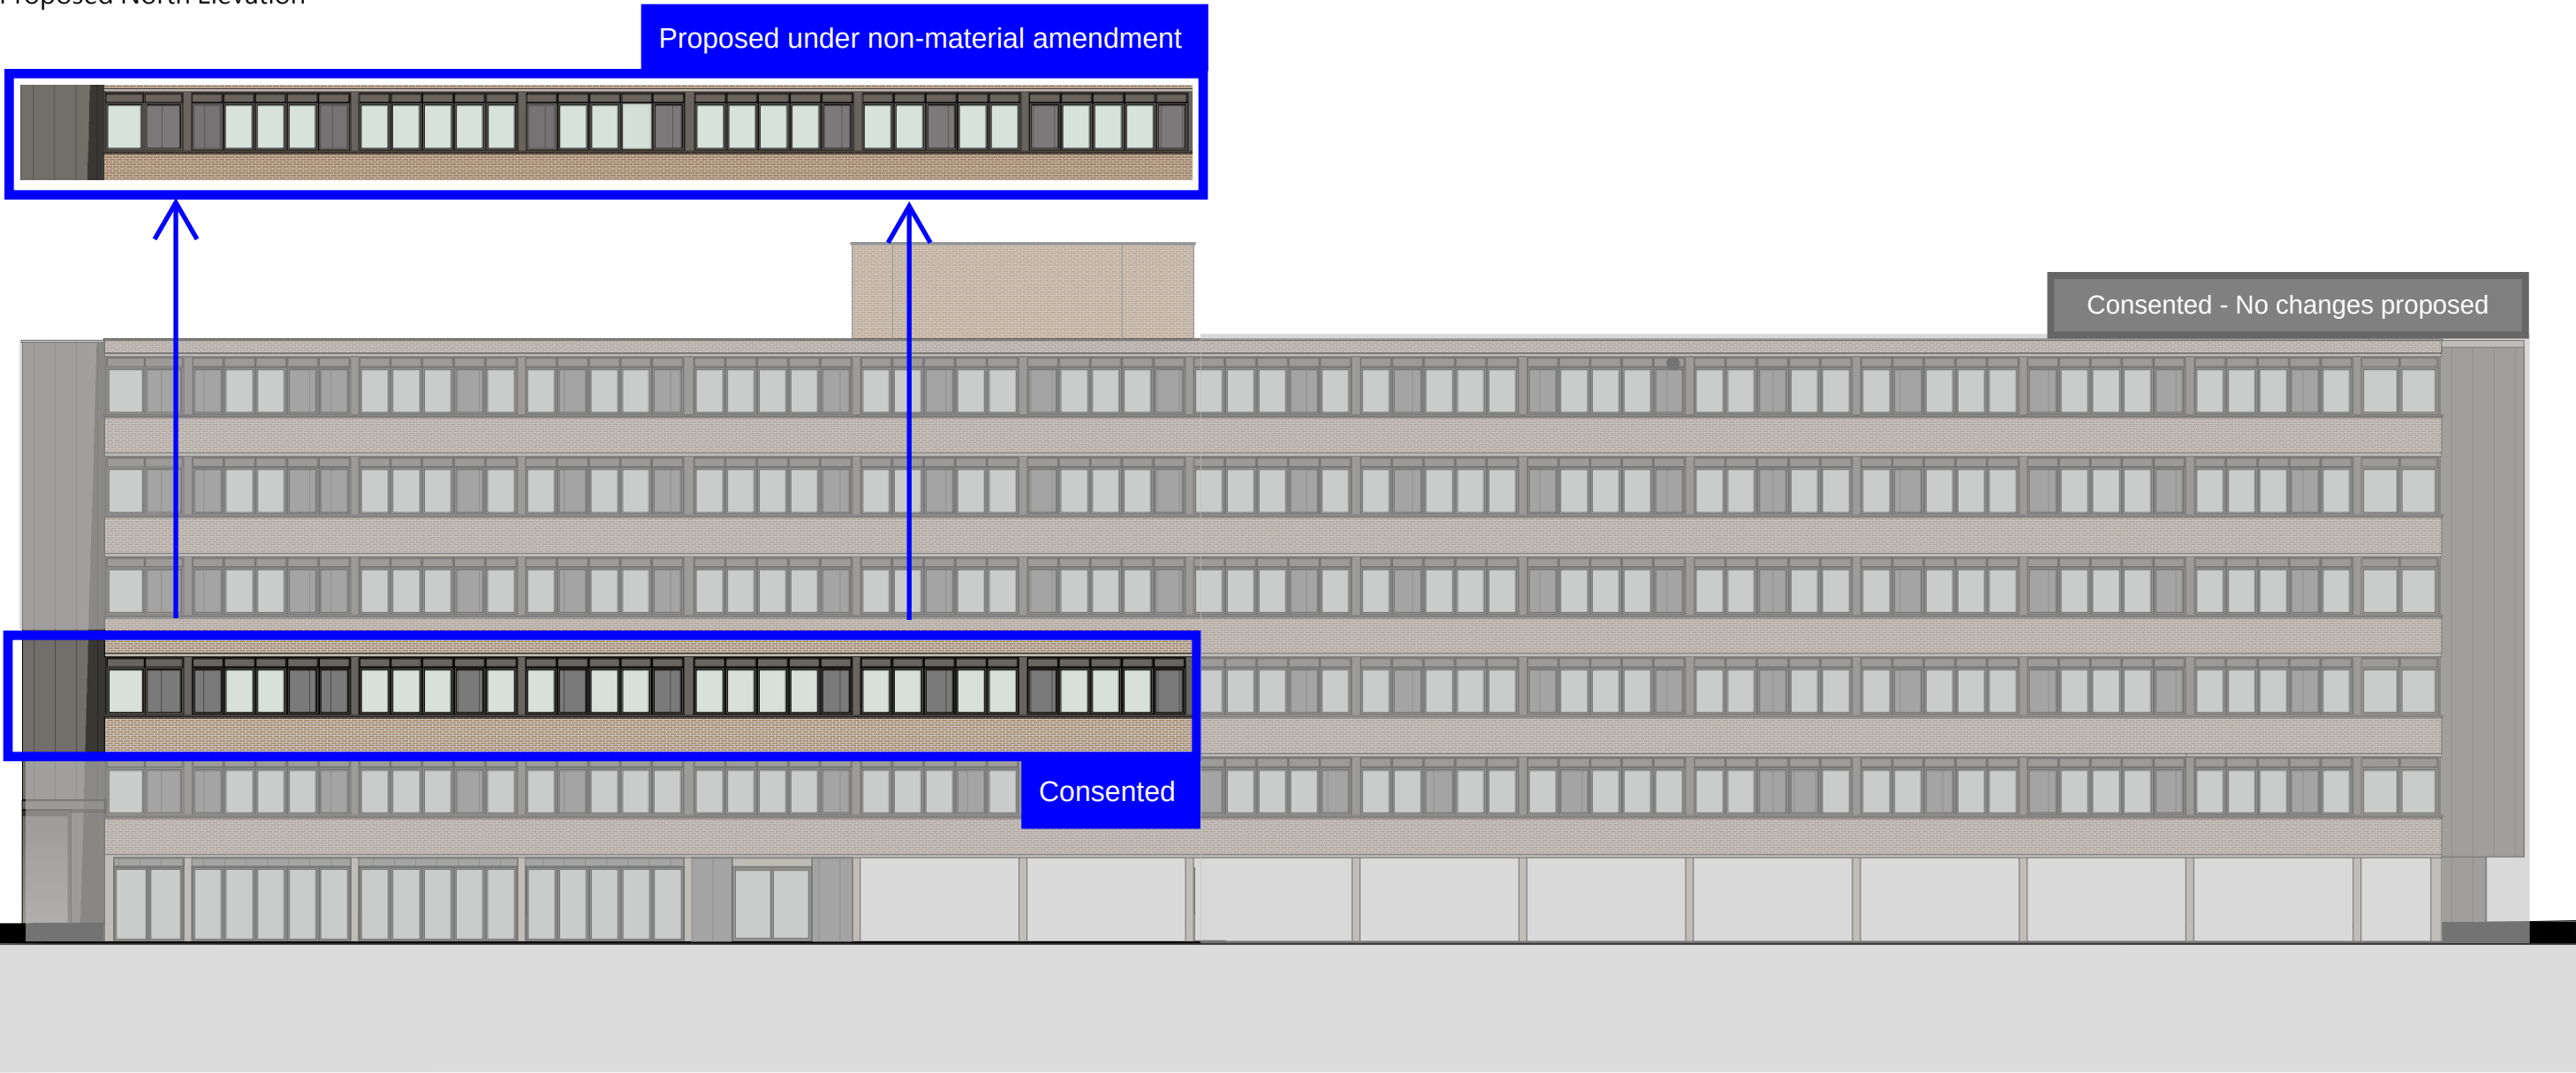

Proposed East Elevation

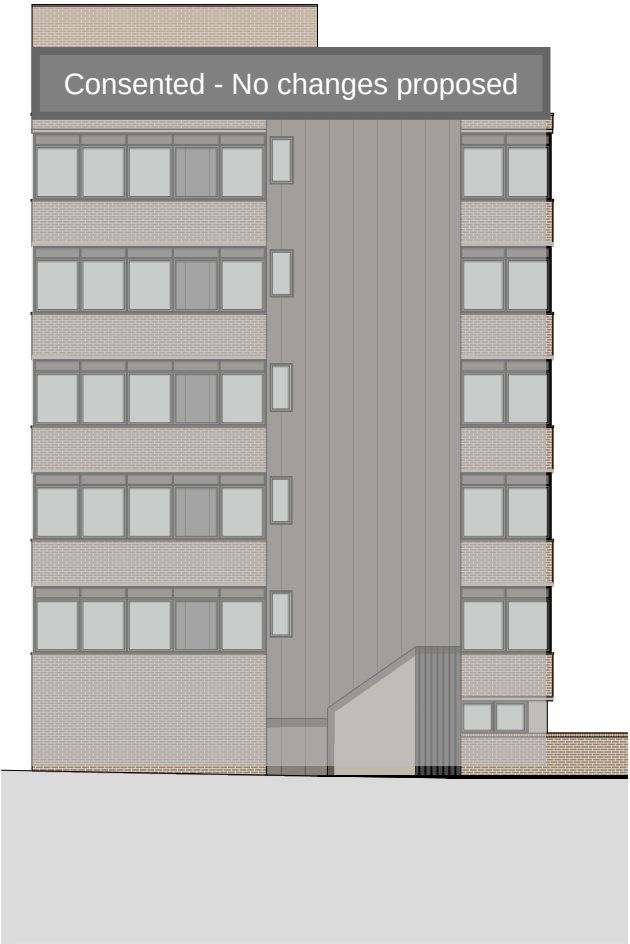

Notes:

- Do not scale from this drawing.
- All dimensions to be verified on site and is in mm.
- Builder to verify all dimensions, heights and levels prior to commencement of work.
- All documents shall be checked to ensure that they are compatible by the contractor before construction commences. In the event of apparent ambiguity or contradiction the engineer and/ or architect shall be notified immediately.
- The contractor in preparing his estimate shall visit the site and acquaint himself with the problems involved .
- The contrator shall issue all statutory notices to the local Authority during progress and completion of works.

REV:	DESCRIPTION:	BY:	DATE:
------	--------------	-----	-------

STATUS: PLANNING

**BARRON
EDWARDS
STERLING**

Whitehall Place
47 The Terrace,
Gravesend, Kent
DA12 2DL
01474 247 787
info@barronedwards.co.uk
www.barronedwards.co.uk

SITE:	Joynes House New Road Gravesend DA11 0AT
-------	---

TITLE:	First floor proposed non-material amendment changes to consented application 20221183
--------	--

SCALE: AT A2: 1:200	DATE: 31.07.2023	DRAWN: BE
PROJECT NO: 220301	DRAWING NO: 012	REVISION: A

Scale 1:200




Notes:


- Do not scale from this drawing.
- All dimensions to be verified on site and is in mm.
- Builder to verify all dimensions, heights and levels prior to commencement of work.
- All documents shall be checked to ensure that they are compatible by the contractor before construction commences. In the event of apparent ambiguity or contradiction the engineer and/ or architect shall be notified immediately.
- The contractor in preparing his estimate shall visit the site and acquaint himself with the problems involved .
- The contractor shall issue all statutory notices to the local Authority during progress and completion of works.

First Floor

Proposed South Elevation

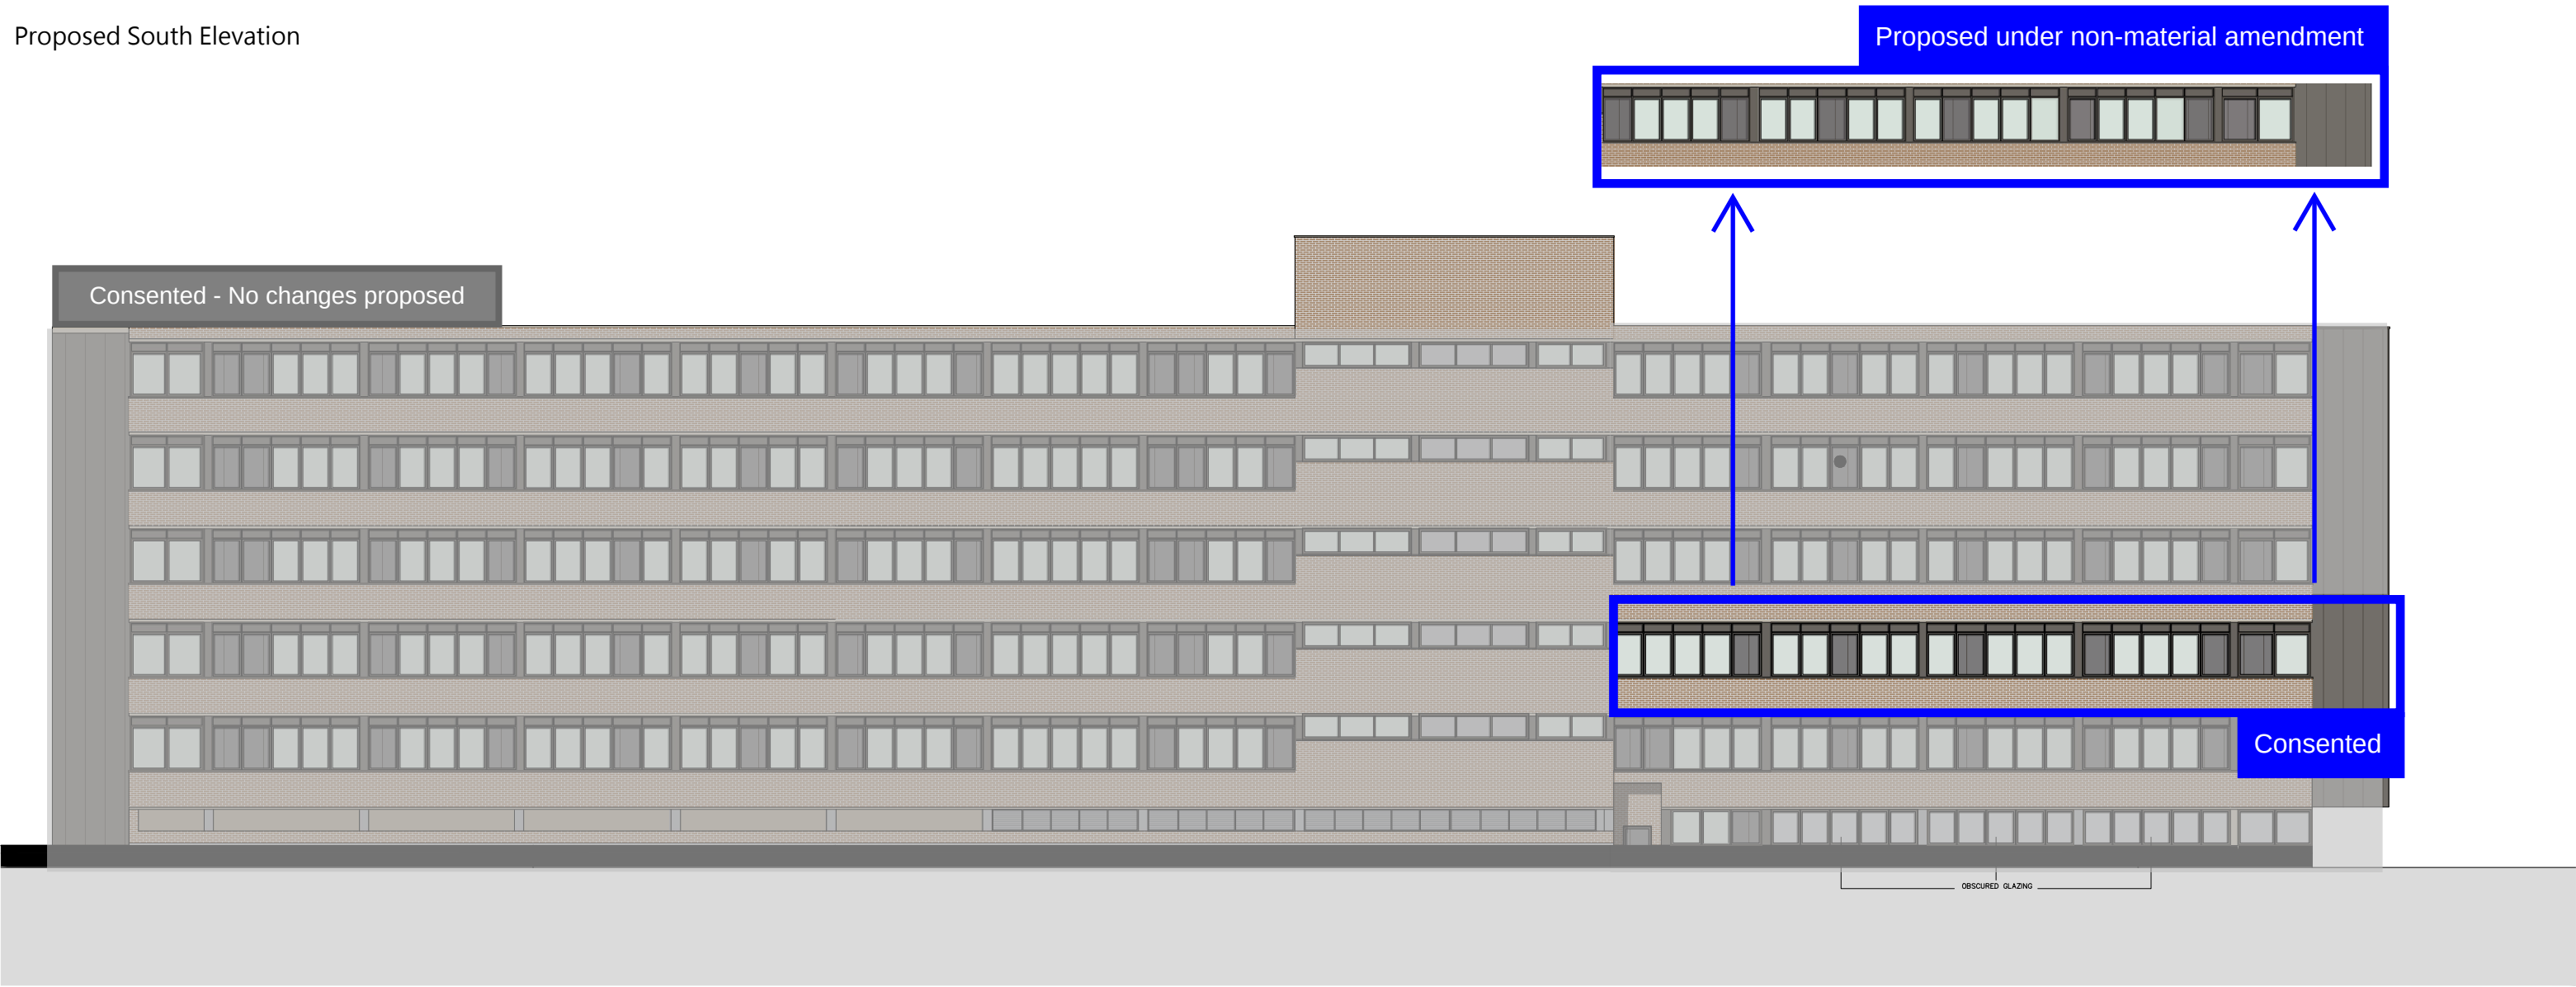

Proposed West Elevation

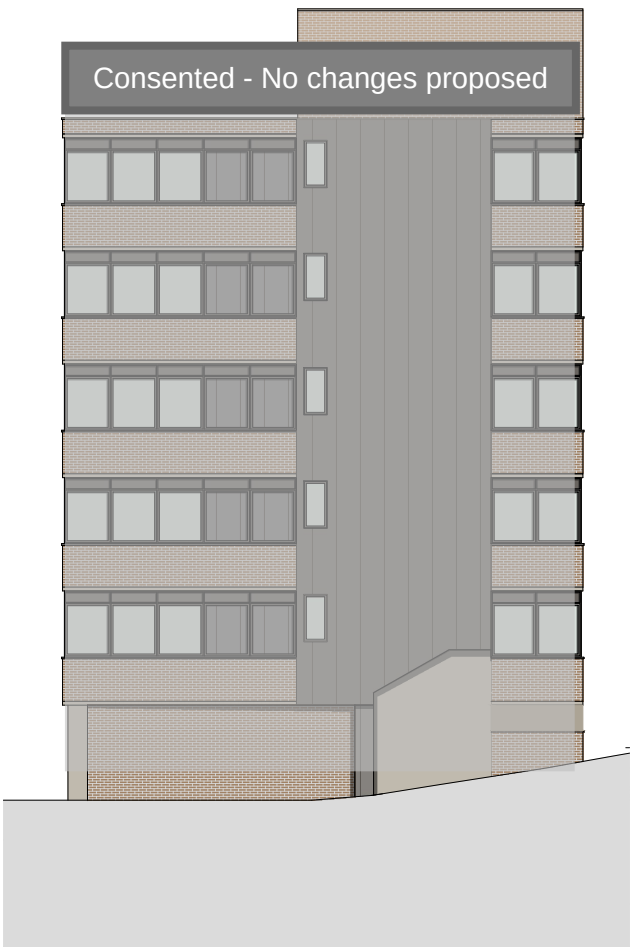

REV:	DESCRIPTION:	BY:	DATE:
------	--------------	-----	-------

STATUS: PLANNING



Whitehall Place
47 The Terrace,
Gravesend, Kent
DA12 2DL
01474 247 787
info@barronedwards.co.uk
www.barronedwards.co.uk

SITE:	Joynes House New Road Gravesend DA11 0AT
-------	---

TITLE:	First floor proposed non-material amendment changes to consented application 20221183
--------	--


SCALE: AT A2: 1:200	DATE: 31.07.2023	DRAWN: BE
PROJECT NO: 220301	DRAWING NO: 012	REVISION: A

Scale 1:200




Second Floor

Proposed North Elevation

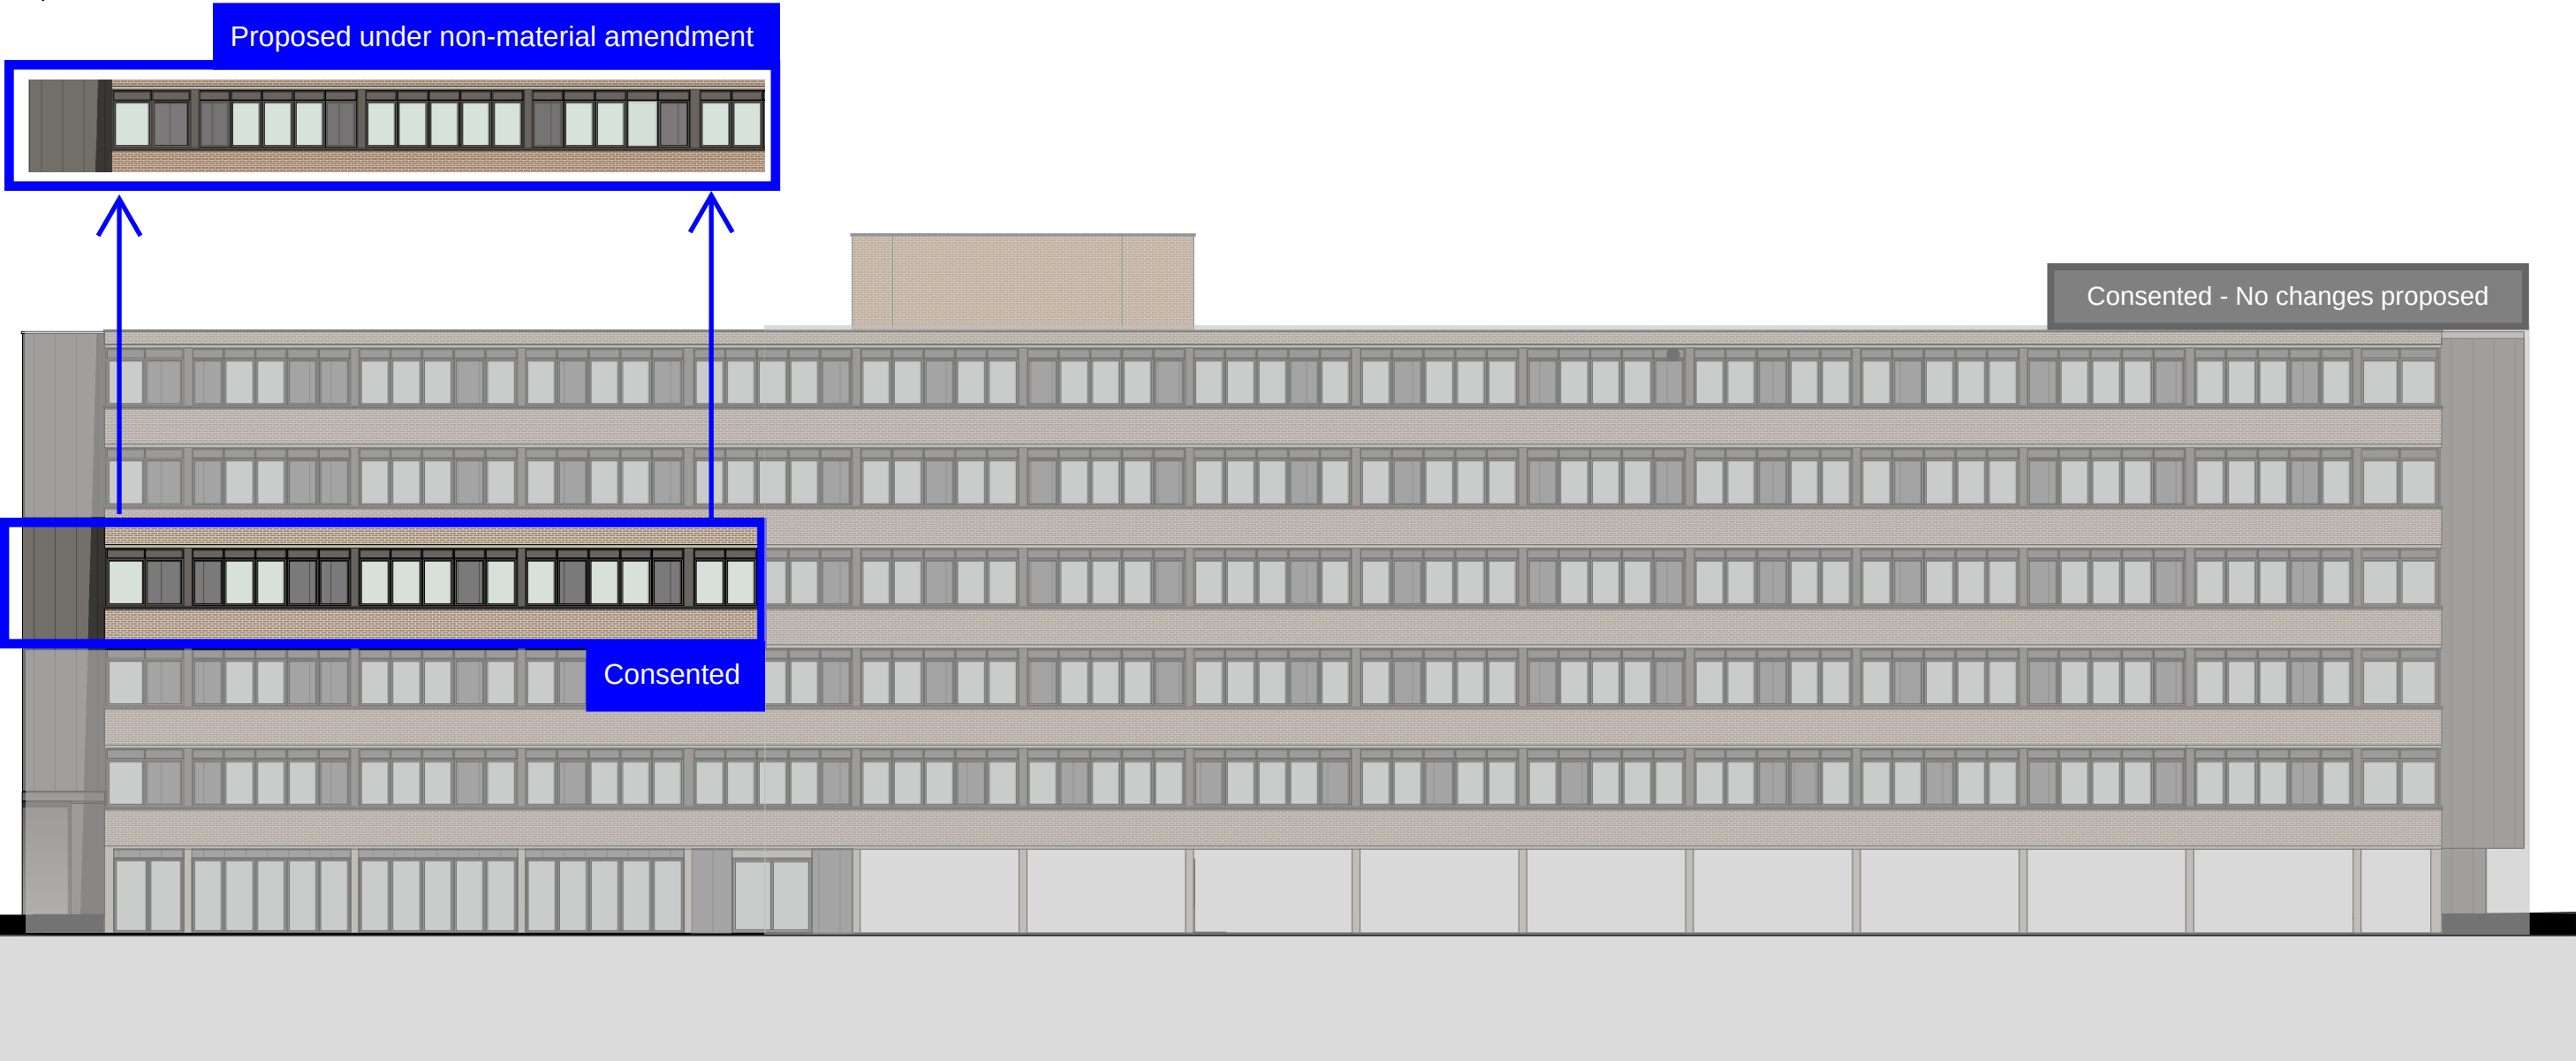

Proposed East Elevation

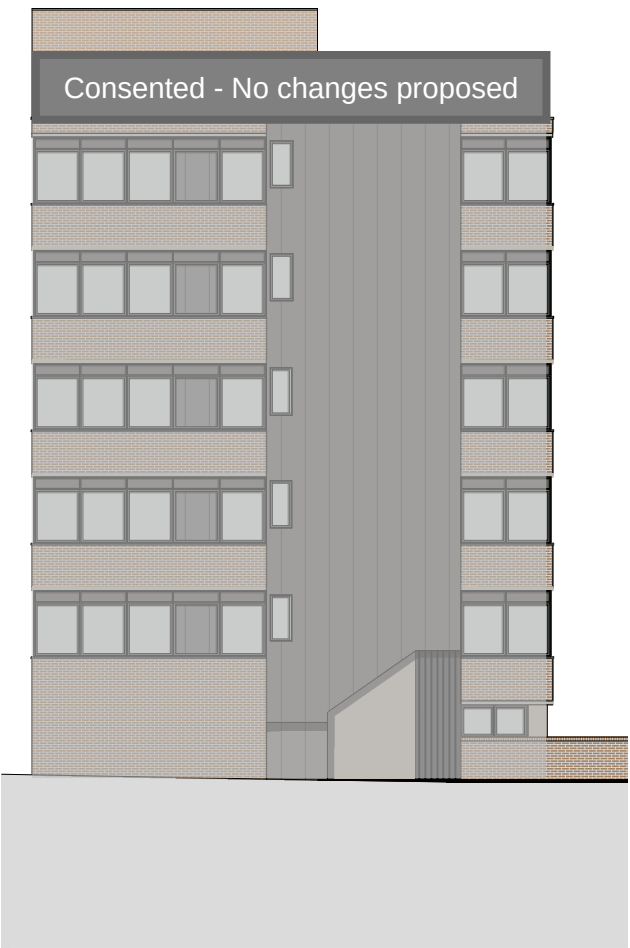

Notes:

- Do not scale from this drawing.
- All dimensions to be verified on site and is in mm.
- Builder to verify all dimensions, heights and levels prior to commencement of work.
- All documents shall be checked to ensure that they are compatible by the contractor before construction commences. In the event of apparent ambiguity or contradiction the engineer and/ or architect shall be notified immediately.
- The contractor in preparing his estimate shall visit the site and acquaint himself with the problems involved .
- The contrator shall issue all statutory notices to the local Authority during progress and completion of works.

REV:	DESCRIPTION:	BY:	DATE:
------	--------------	-----	-------

STATUS: PLANNING

**BARRON
EDWARDS
STERLING**

Whitehall Place
47 The Terrace,
Gravesend, Kent
DA12 2DL
01474 247 787
info@barronedwards.co.uk
www.barronedwards.co.uk

SITE:	Joynes House New Road Gravesend DA11 0AT
-------	---

TITLE:	Second floor proposed non-material amendment changes to consented application 20221183
--------	---


SCALE: AT A2: 1:200	DATE: 31.07.2023	DRAWN: BE
PROJECT NO: 220301	DRAWING NO: 012	REVISION: A

Scale 1:200




Second Floor

Proposed South Elevation

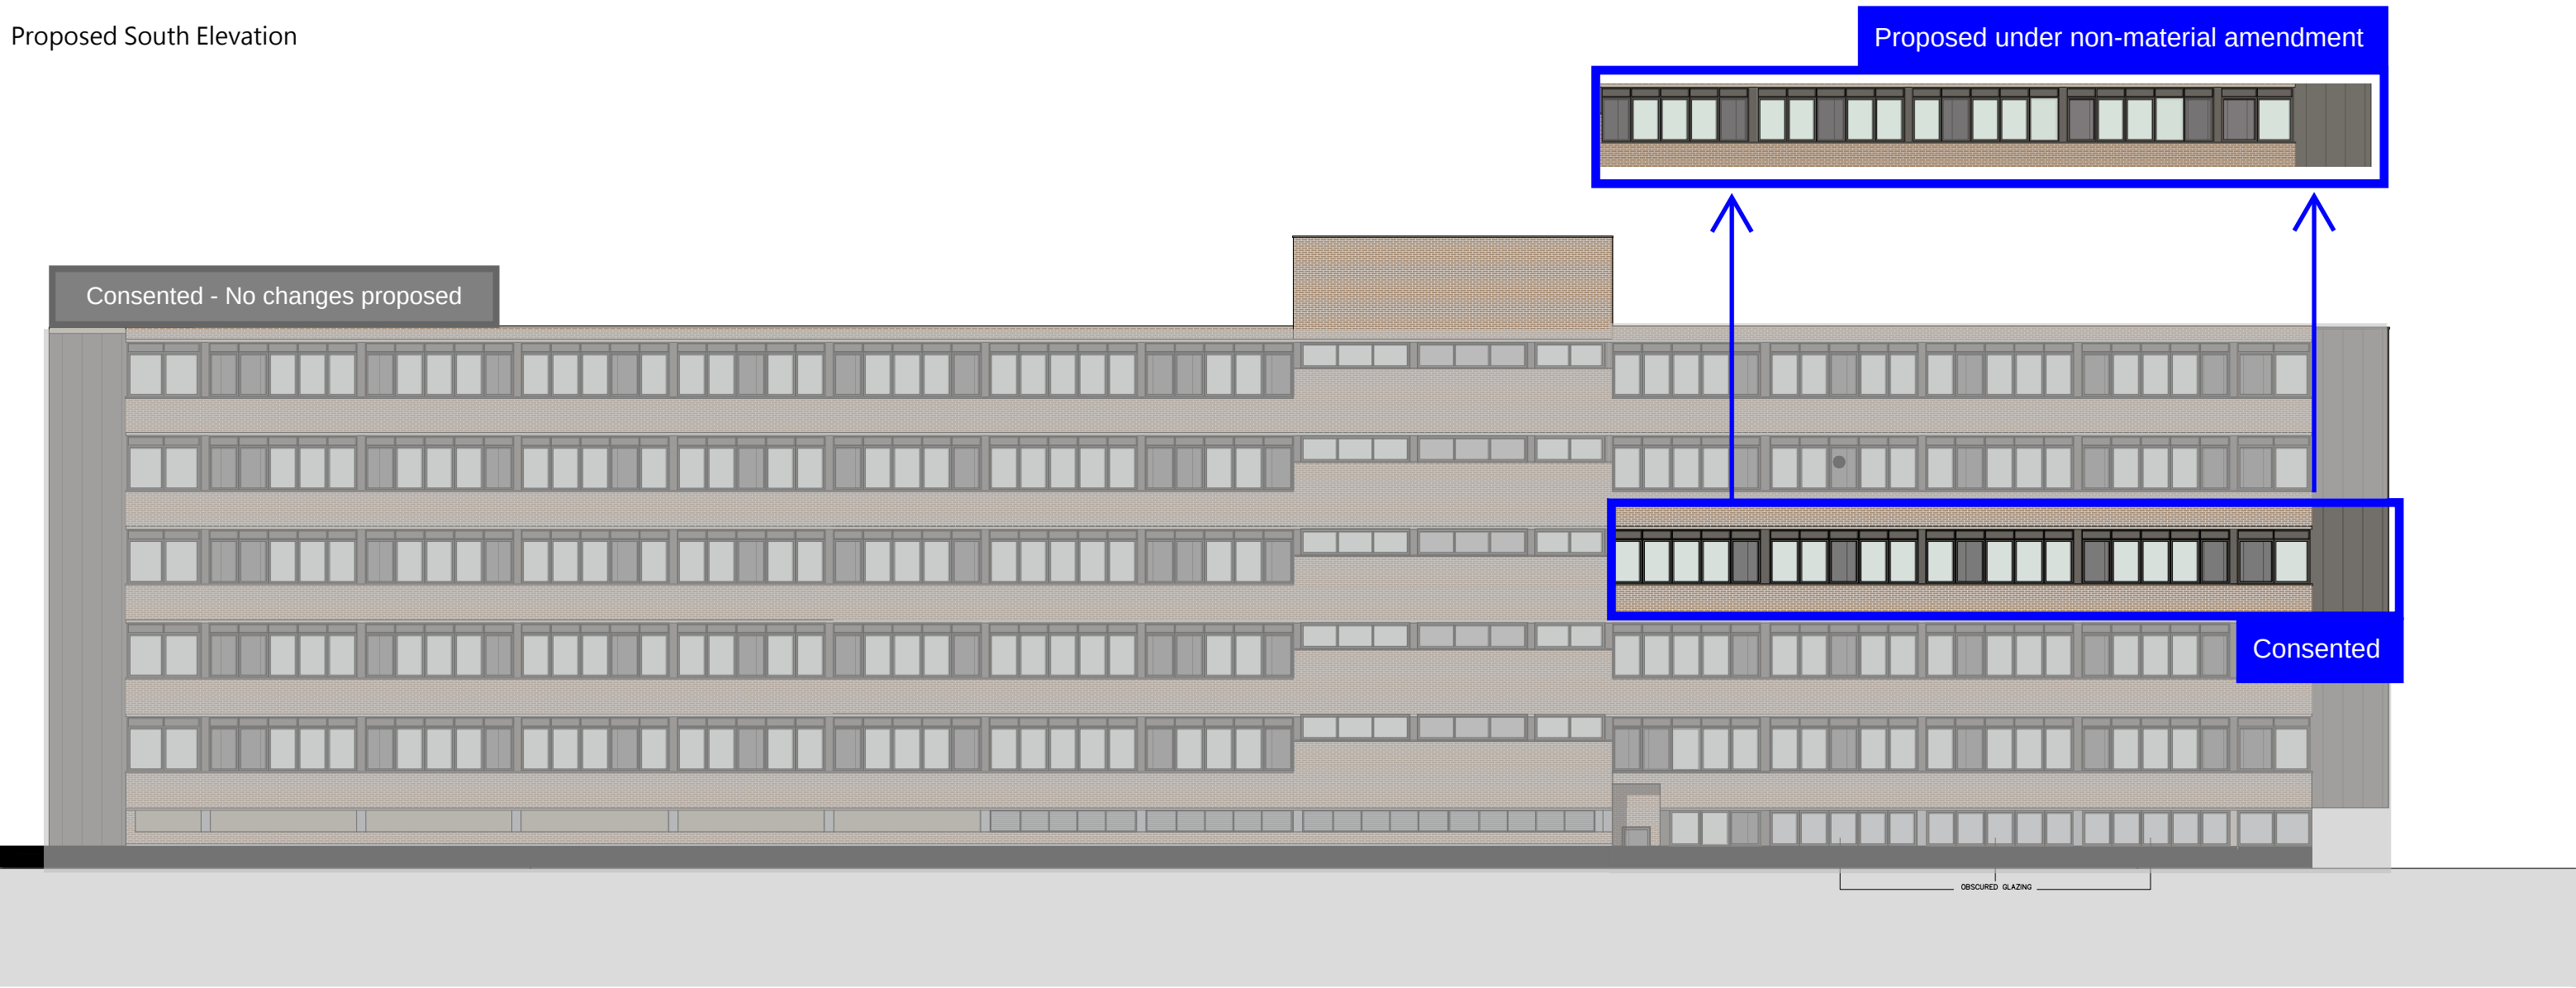

Proposed West Elevation

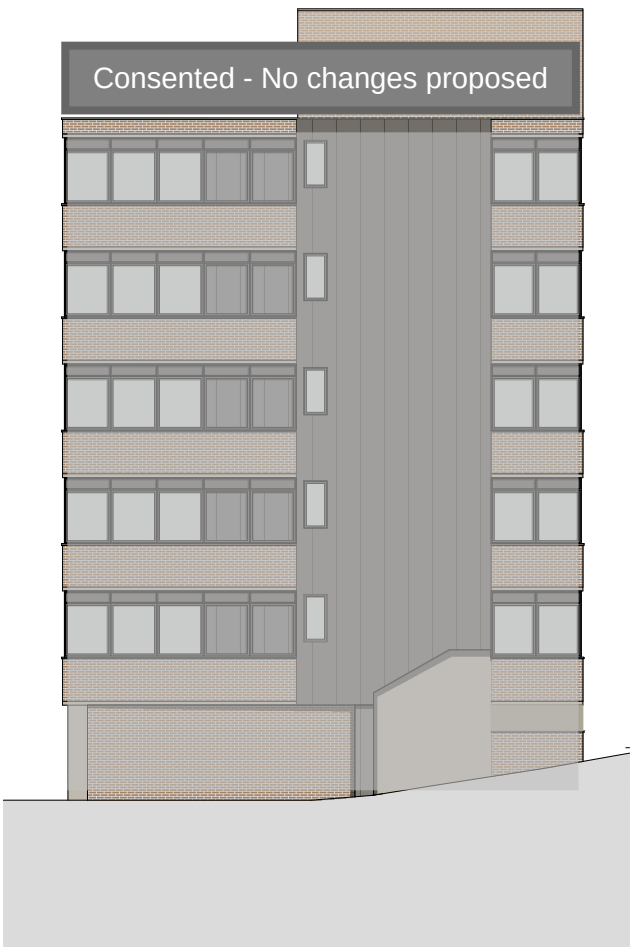

Notes:

- Do not scale from this drawing.
- All dimensions to be verified on site and is in mm.
- Builder to verify all dimensions, heights and levels prior to commencement of work.
- All documents shall be checked to ensure that they are compatible by the contractor before construction commences. In the event of apparent ambiguity or contradiction the engineer and/ or architect shall be notified immediately.
- The contractor in preparing his estimate shall visit the site and acquaint himself with the problems involved.
- The contractor shall issue all statutory notices to the local Authority during progress and completion of works.

REV:	DESCRIPTION:	BY:	DATE:
------	--------------	-----	-------

STATUS: PLANNING



Whitehall Place
47 The Terrace,
Gravesend, Kent
DA12 2DL
01474 247 787
info@barronedwards.co.uk
www.barronedwards.co.uk

SITE:	Joynes House New Road Gravesend DA11 0AT
-------	---

TITLE:	Second floor proposed non-material amendment changes to consented application 20221183
--------	---


SCALE: AT A2: 1:200	DATE: 31.07.2023	DRAWN: BE
PROJECT NO: 220301	DRAWING NO: 012	REVISION: A

Scale 1:200




Fourth Floor

Proposed North Elevation

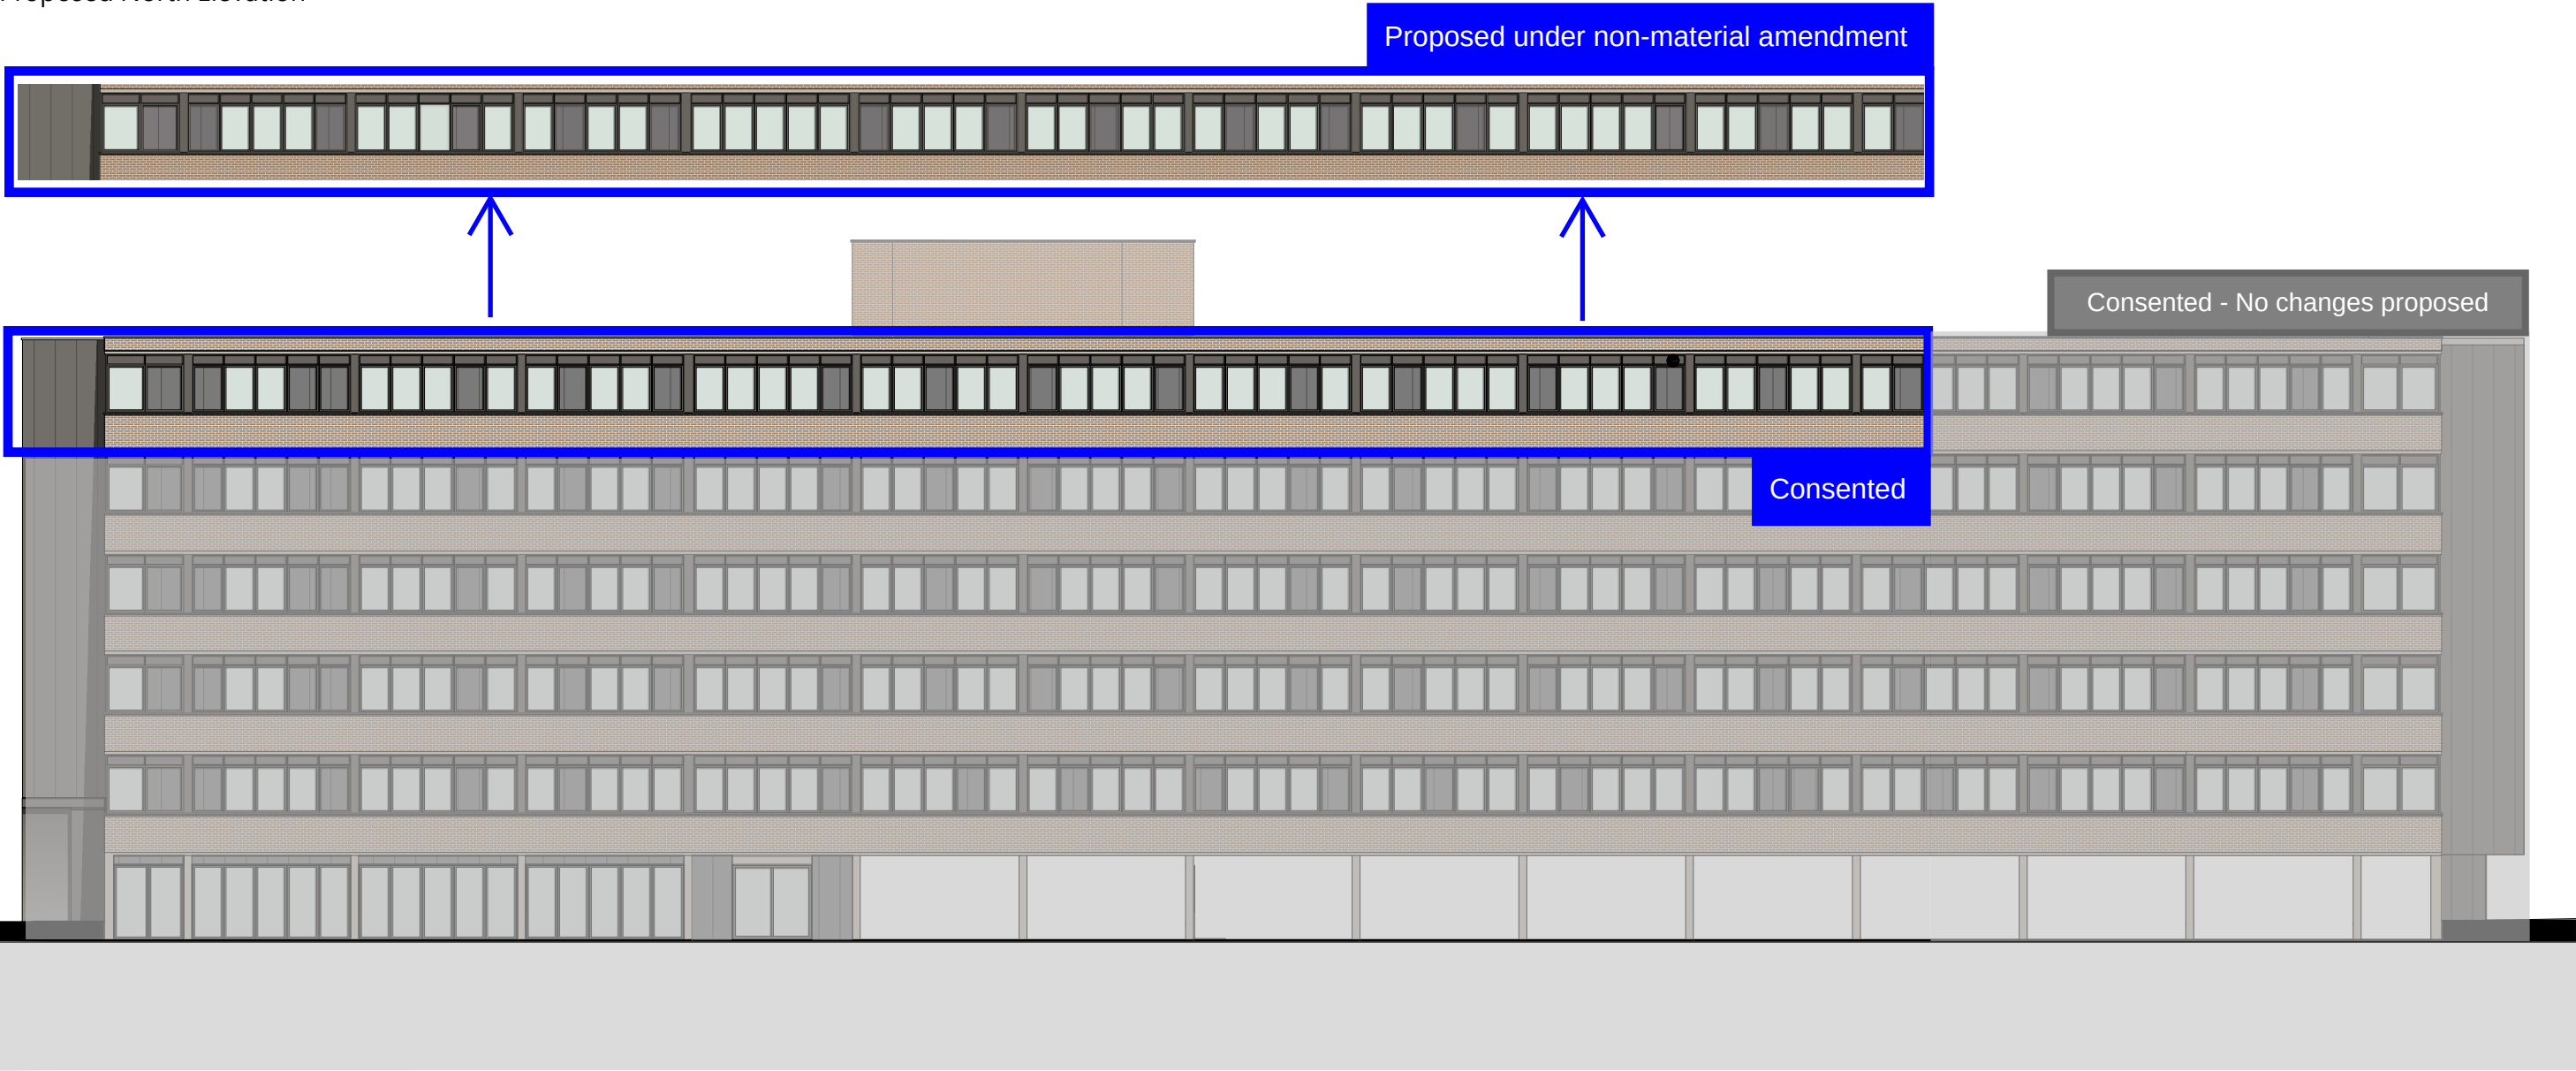

Proposed East Elevation

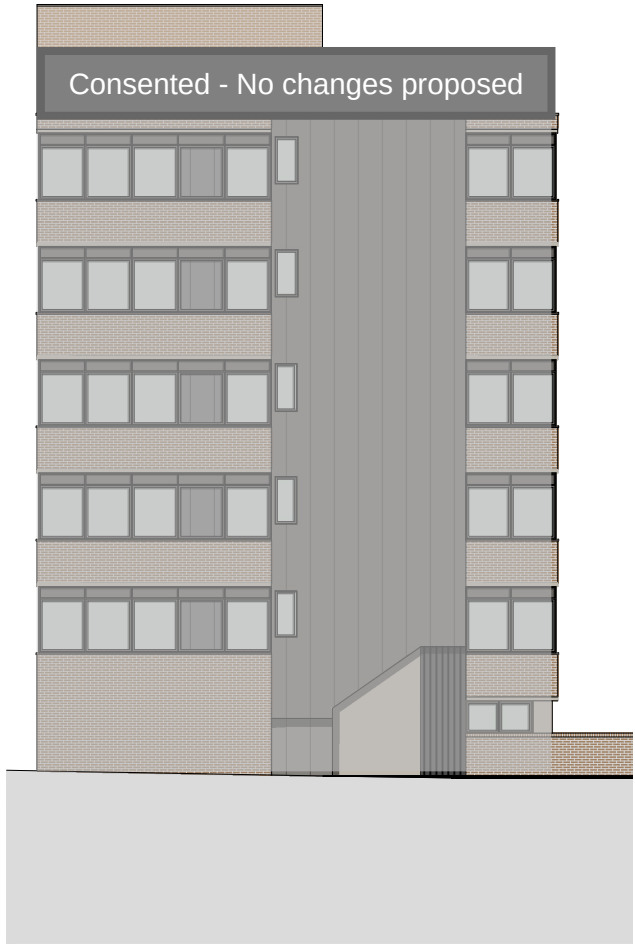

- Notes:
- Do not scale from this drawing.
 - All dimensions to be verified on site and is in mm.
 - Builder to verify all dimensions, heights and levels prior to commencement of work.
 - All documents shall be checked to ensure that they are compatible by the contractor before construction commences. In the event of apparent ambiguity or contradiction the engineer and/ or architect shall be notified immediately.
 - The contractor in preparing his estimate shall visit the site and acquaint himself with the problems involved .
 - The contrator shall issue all statutory notices to the local Authority during progress and completion of works.

REV:	DESCRIPTION:	BY:	DATE:
------	--------------	-----	-------

STATUS: PLANNING

**BARRON
EDWARDS
STERLING**

Whitehall Place
47 The Terrace,
Gravesend, Kent
DA12 2DL
01474 247 787
info@barronedwards.co.uk
www.barronedwards.co.uk

SITE:	Joynes House New Road Gravesend DA11 0AT
-------	---

TITLE:	Fourth floor proposed non-material amendment changes to consented application 20221183
--------	---

SCALE: AT A2: 1:200	DATE: 31.07.2023	DRAWN: BE
PROJECT NO: 220301	DRAWING NO: 012	REVISION: A

Scale 1:200




Notes:


- Do not scale from this drawing.
- All dimensions to be verified on site and is in mm.
- Builder to verify all dimensions, heights and levels prior to commencement of work.
- All documents shall be checked to ensure that they are compatible by the contractor before construction commences. In the event of apparent ambiguity or contradiction the engineer and/ or architect shall be notified immediately.
- The contractor in preparing his estimate shall visit the site and acquaint himself with the problems involved .
- The contractor shall issue all statutory notices to the local Authority during progress and completion of works.

Fourth Floor

Proposed South Elevation

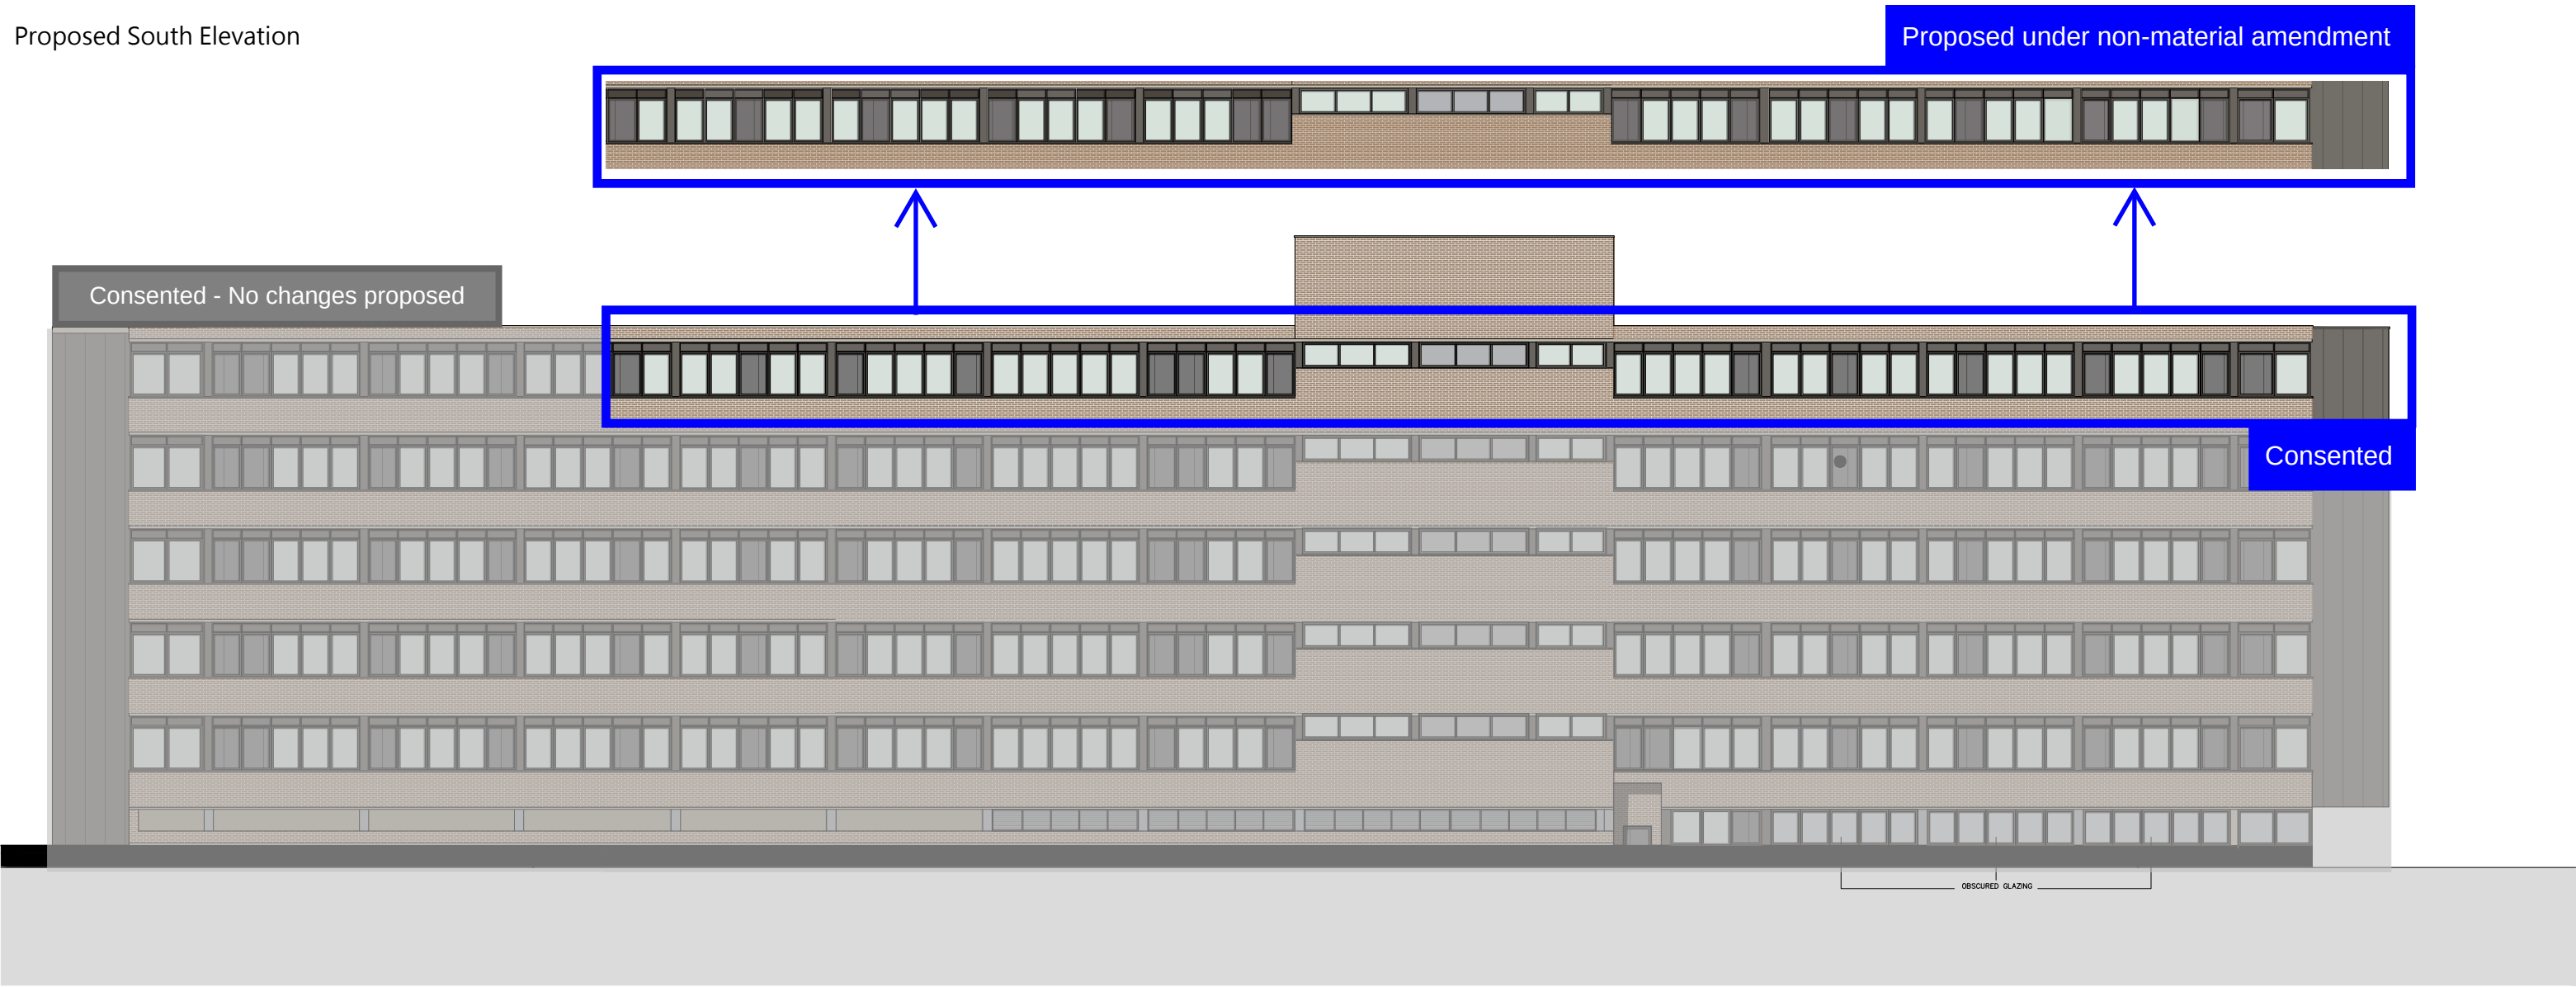

Proposed West Elevation

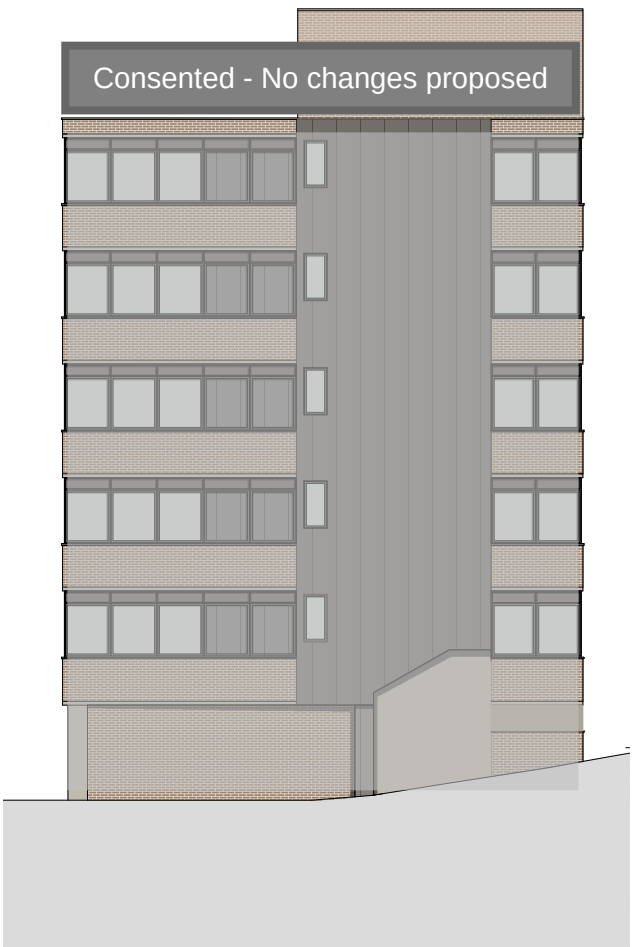

REV:	DESCRIPTION:	BY:	DATE:
------	--------------	-----	-------

STATUS: PLANNING



Whitehall Place
47 The Terrace,
Gravesend, Kent
DA12 2DL
01474 247 787
info@barronedwards.co.uk
www.barronedwards.co.uk

SITE:	Joynes House New Road Gravesend DA11 0AT
-------	---

TITLE:	Fourth floor proposed non-material amendment changes to consented application 20221183
--------	---

SCALE: AT A2: 1:200	DATE: 31.07.2023	DRAWN: BE
PROJECT NO: 220301	DRAWING NO: 012	REVISION: A

Scale 1:200

