




East Elevation (Module Frontages)

1 : 50



North Elevation (From Winchester Crescent)

1 : 50

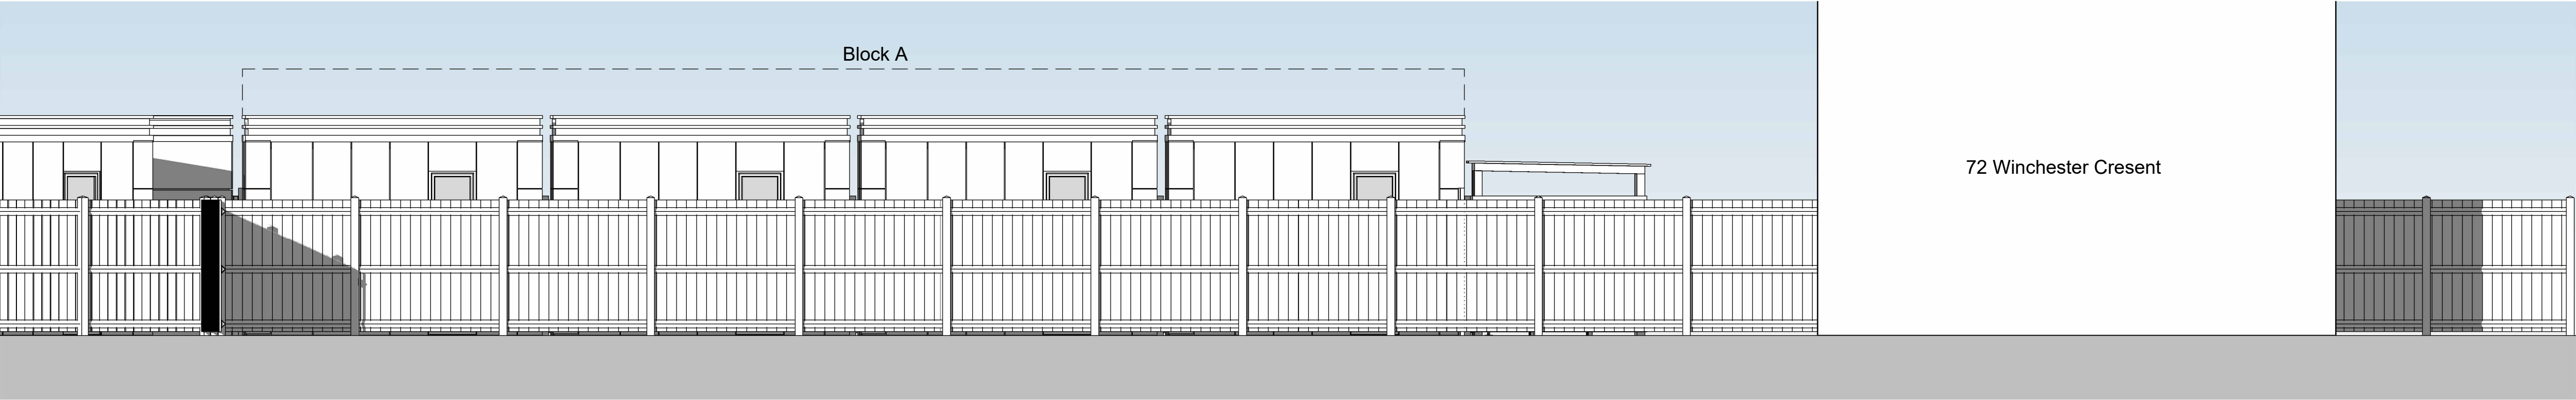


West Elevation

1 : 50



South Elevation (From Central Enclosure)

1 : 50

 

NOTE: PROPOSED RETENTION OF
EXISTING FENCING. REFER TO DRAWING
NO, 109-133-PA-002 FOR DETAIL



Client:
Hill Residential Limited
The Courtyard, Abbey Barns,
Ickleton, CB10 1SX

Project:
St Albans Close, Gravesend,
Gravesham

Drawing:
Block A Elevations

Scale:	Date:		
1 : 50 @A1	October 2024		
Drawn By:	Checked By:	Revision:	
BB			
Drawing No:			
109-133-PA-008			

© Hill Group Ltd 2023
All dimensions to be checked on site or in the workshop before work commences.
Only figured dimensions to be worked to. Any discrepancies to be reported to the
Architect.