



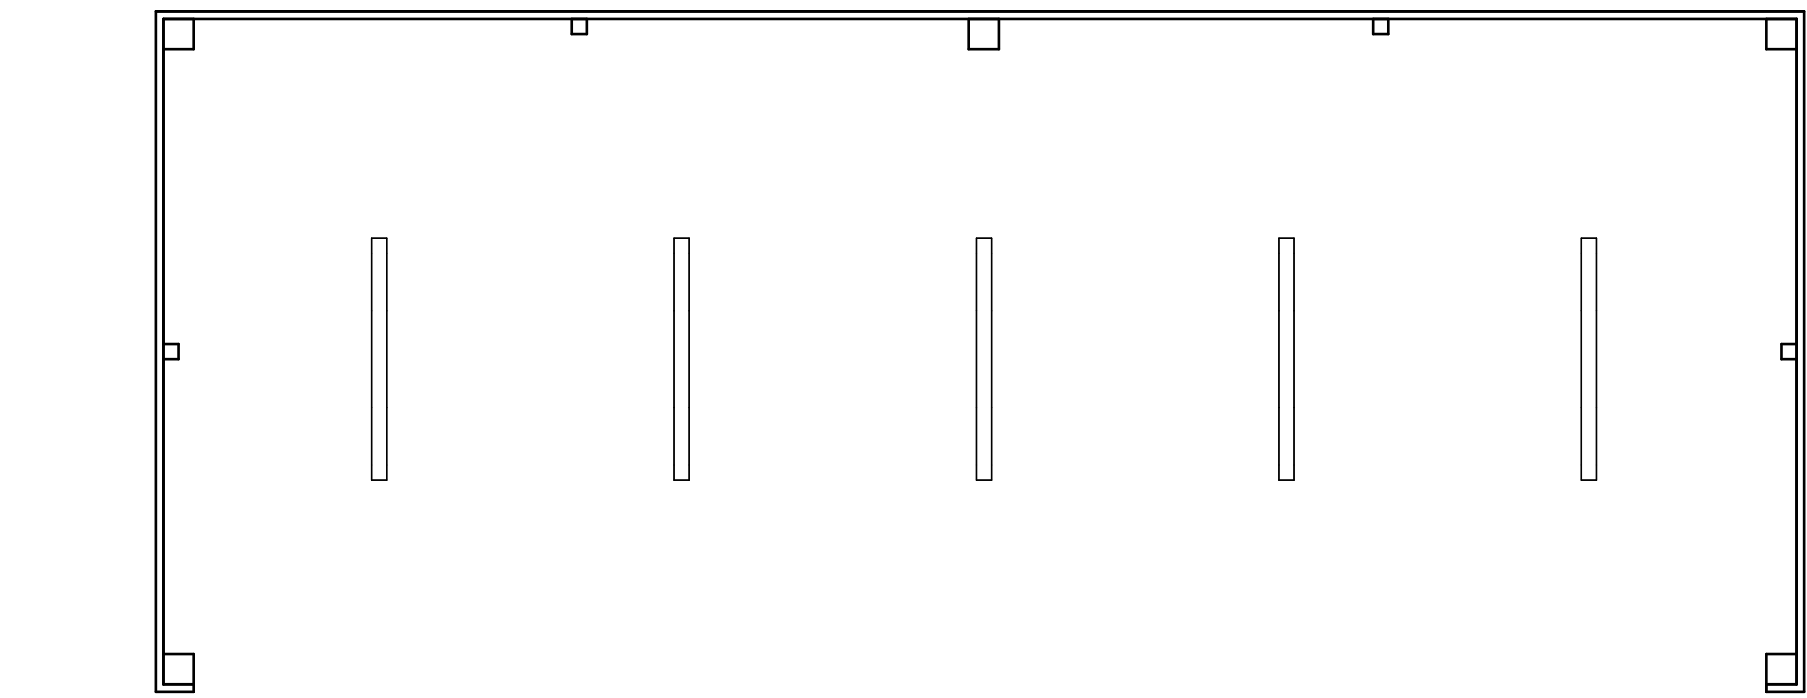


Plan
1 : 25


Cycle Enclosure - Design Intent
1.8m High Timber battened Enclosure:
100 x 100mm Posts; 20 x 68-94mm battens
Post to extend up to support monopitch flat roof
Roof to cycle shelter to be designed to a loading of 0.75kn/m2 to avoid issues with fragile roofs and persons standing on it.
Timber Colour: Natural - Treated / Planed & Chamfered Edges
Sheffield Cycle Stands: 4 No. Stainless Steel
Hoops to take 8 Cycles. Size 750mm (h) x 48mm dia

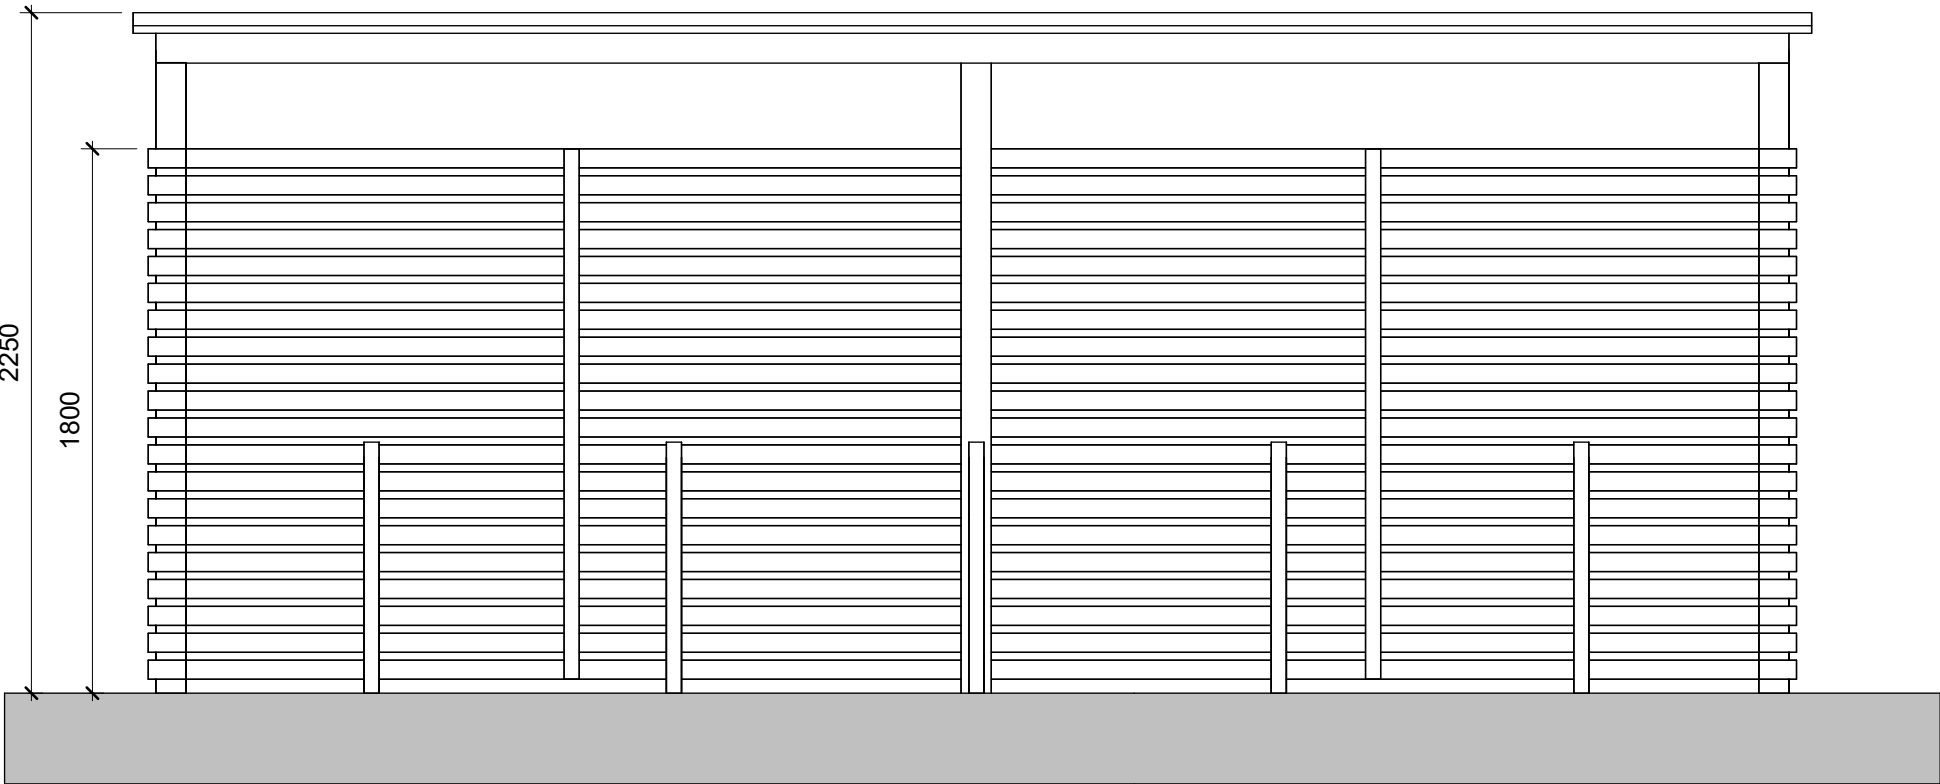


Front Elevation
1 : 25

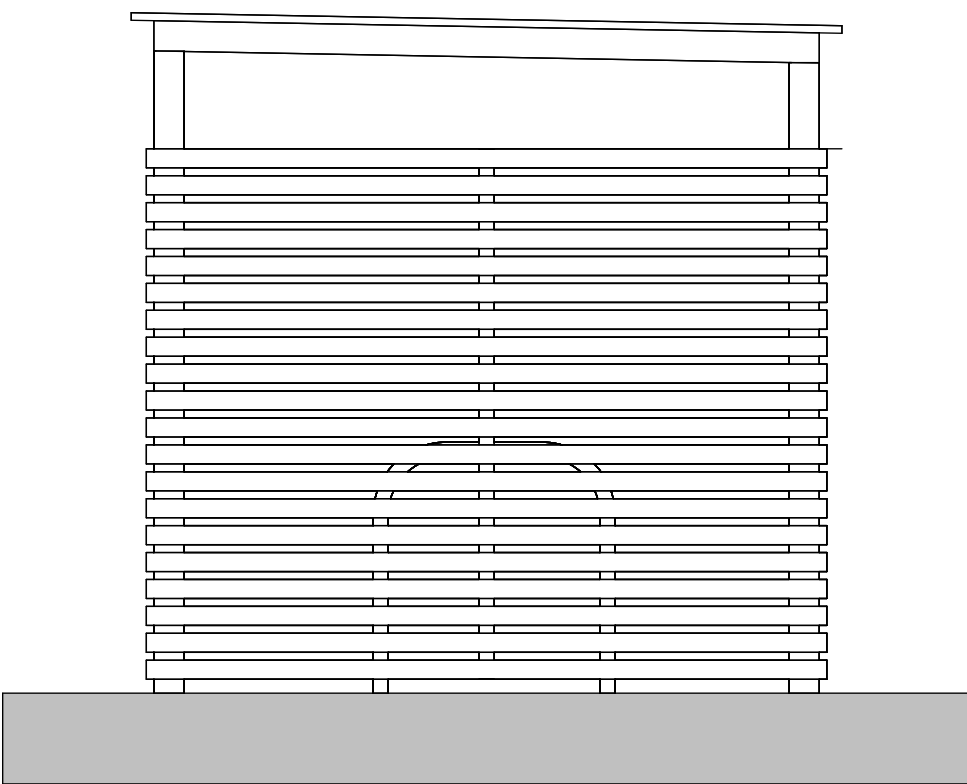

Left Elevation
1 : 25

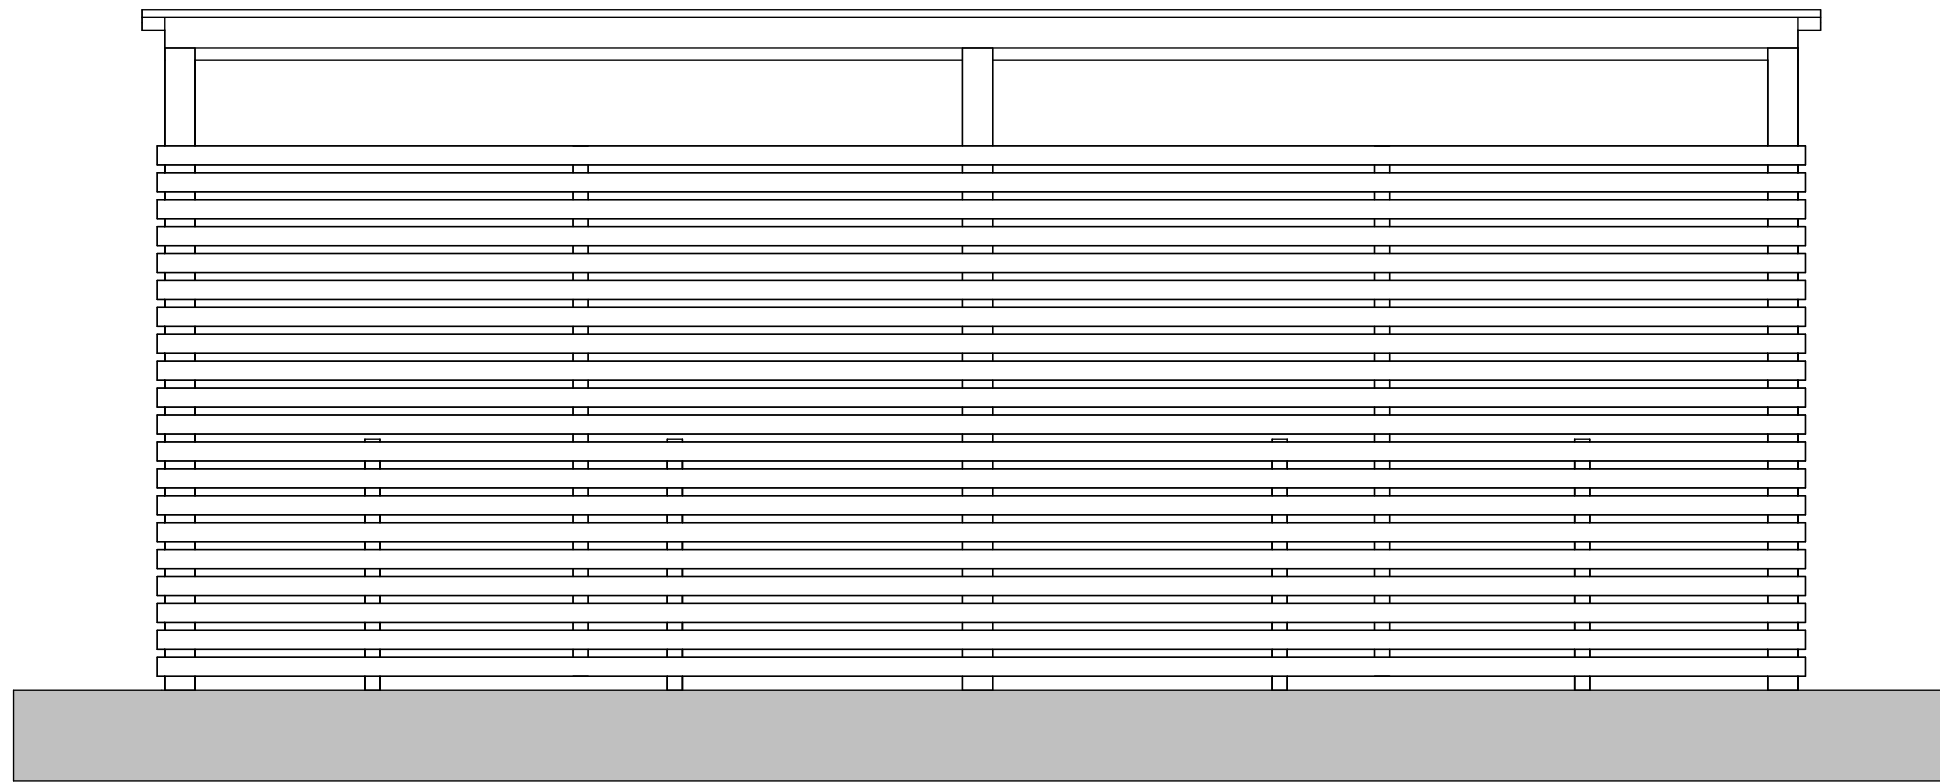

Rear Elevation
1 : 25

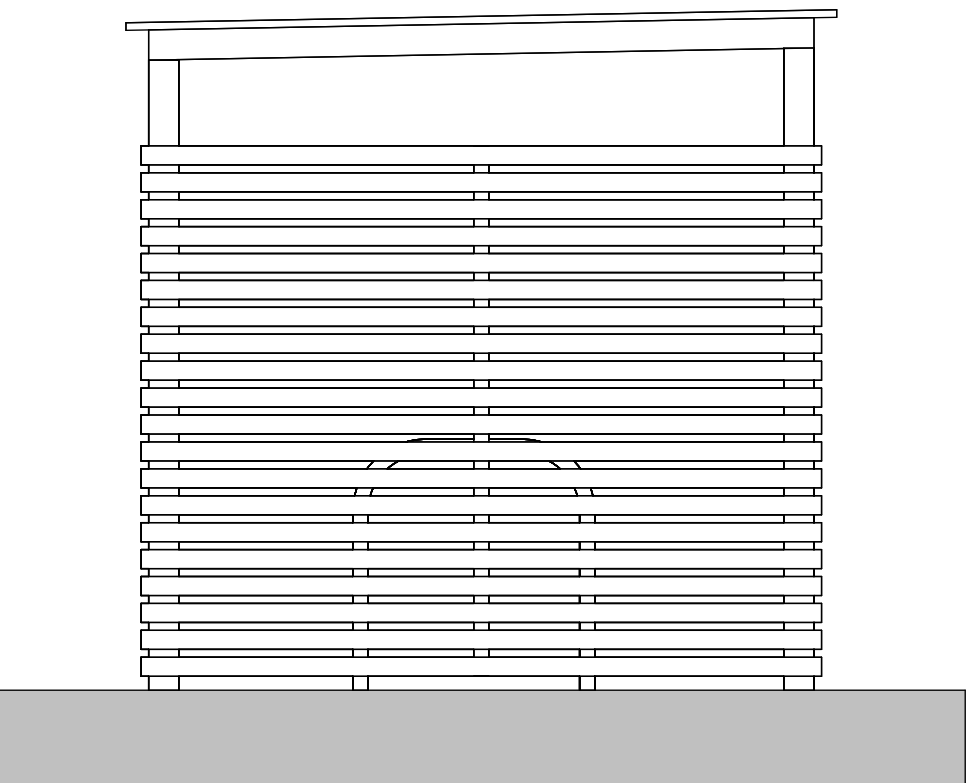

Right Elevation
1 : 25



Client:
Hill Residential Limited
The Courtyard, Abbey Barns,
Ickleton, CB10 1SX

Project:
St Albans Close, Gravesend,
Gravesham

Drawing:
Cycle Store - Plans & Elevations

Scale: 1 : 25 @A1	Date: October 2024	Revision:
Drawn By: BB	Checked By:	
Drawing No: 109-133-PA-006		

© Hill Group Ltd 2023
All dimensions to be checked on site or in the workshop before work commences.
Only figured dimensions to be worked to. Any discrepancies to be reported to the Architect.