




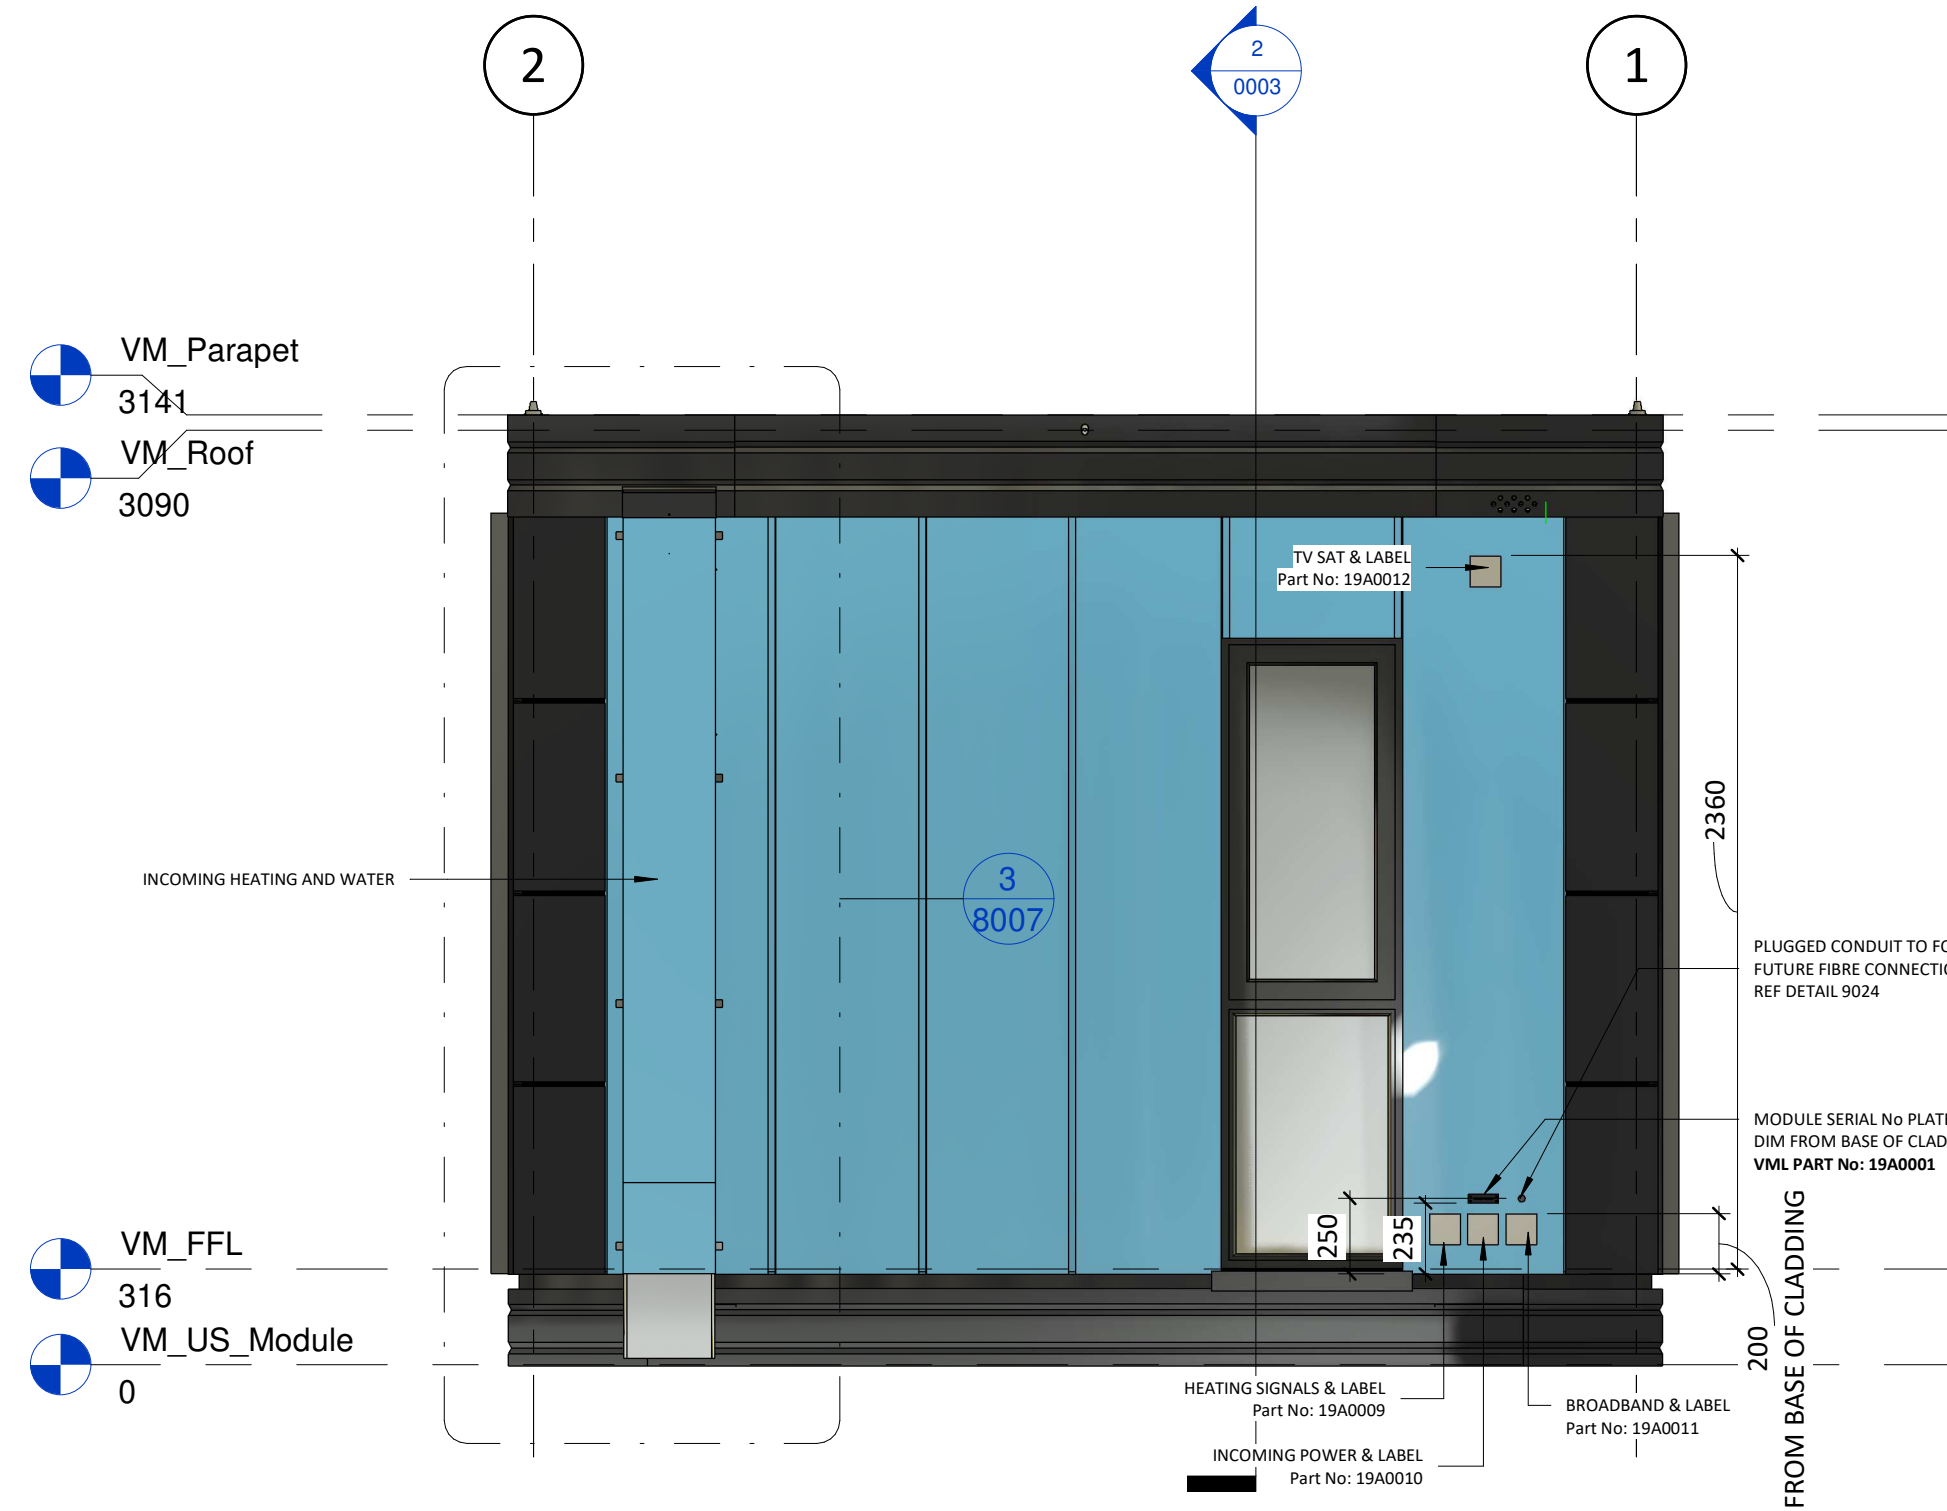


Rear Elevation
1 : 25

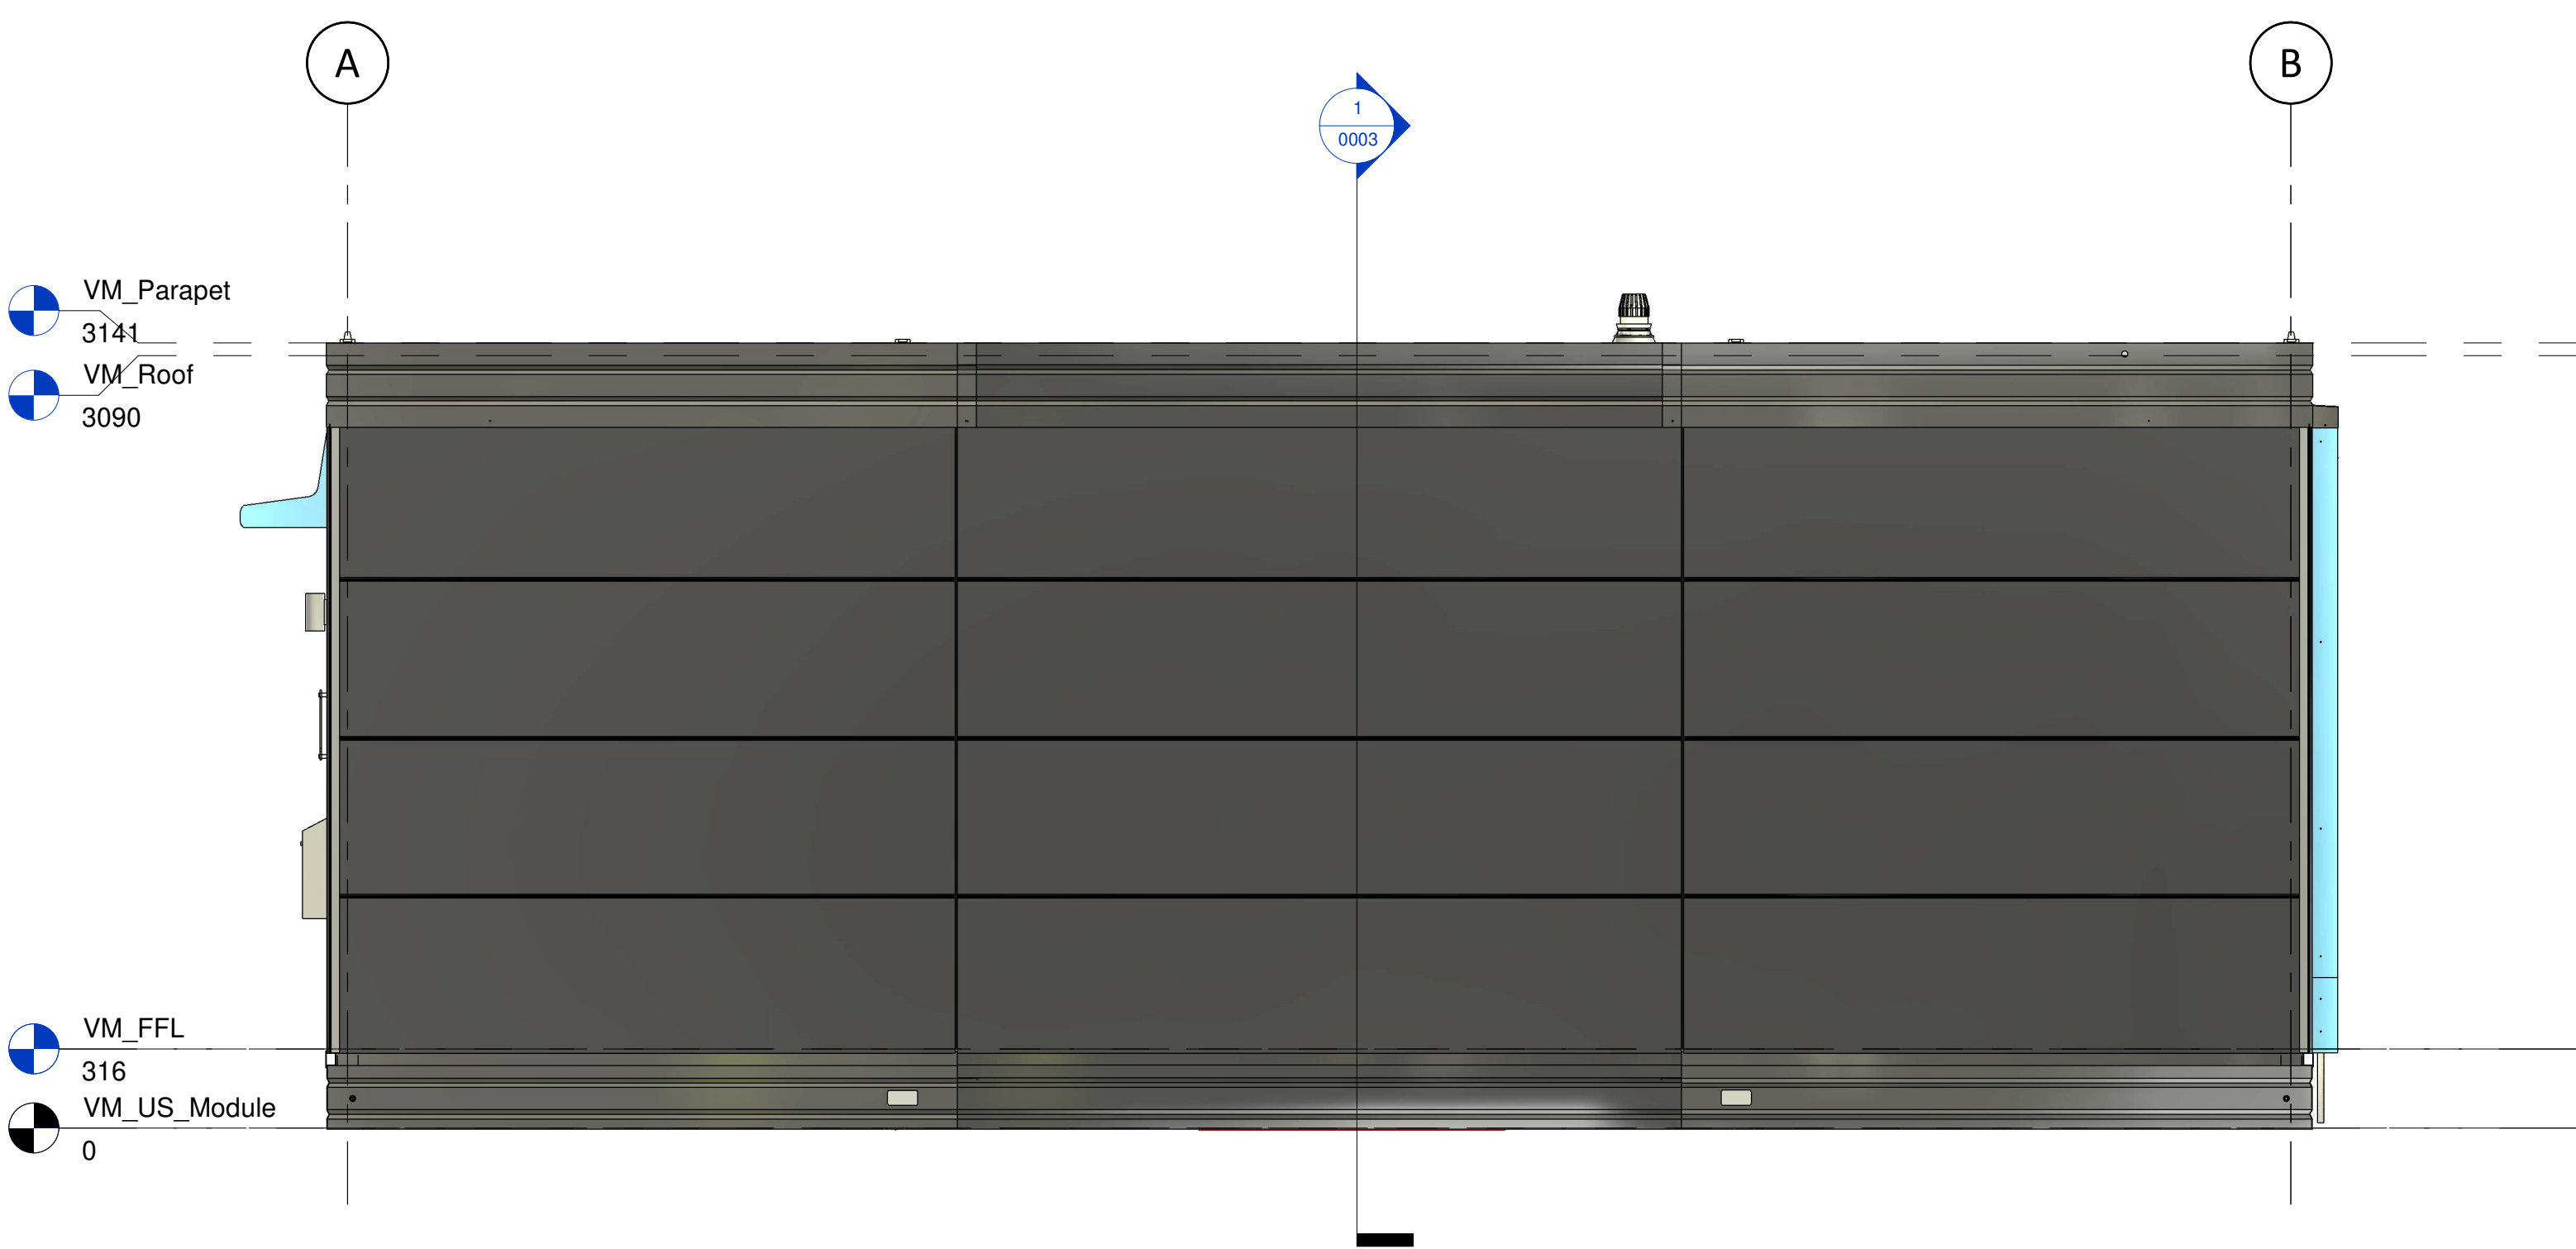


Side Elevation 1
1 : 25

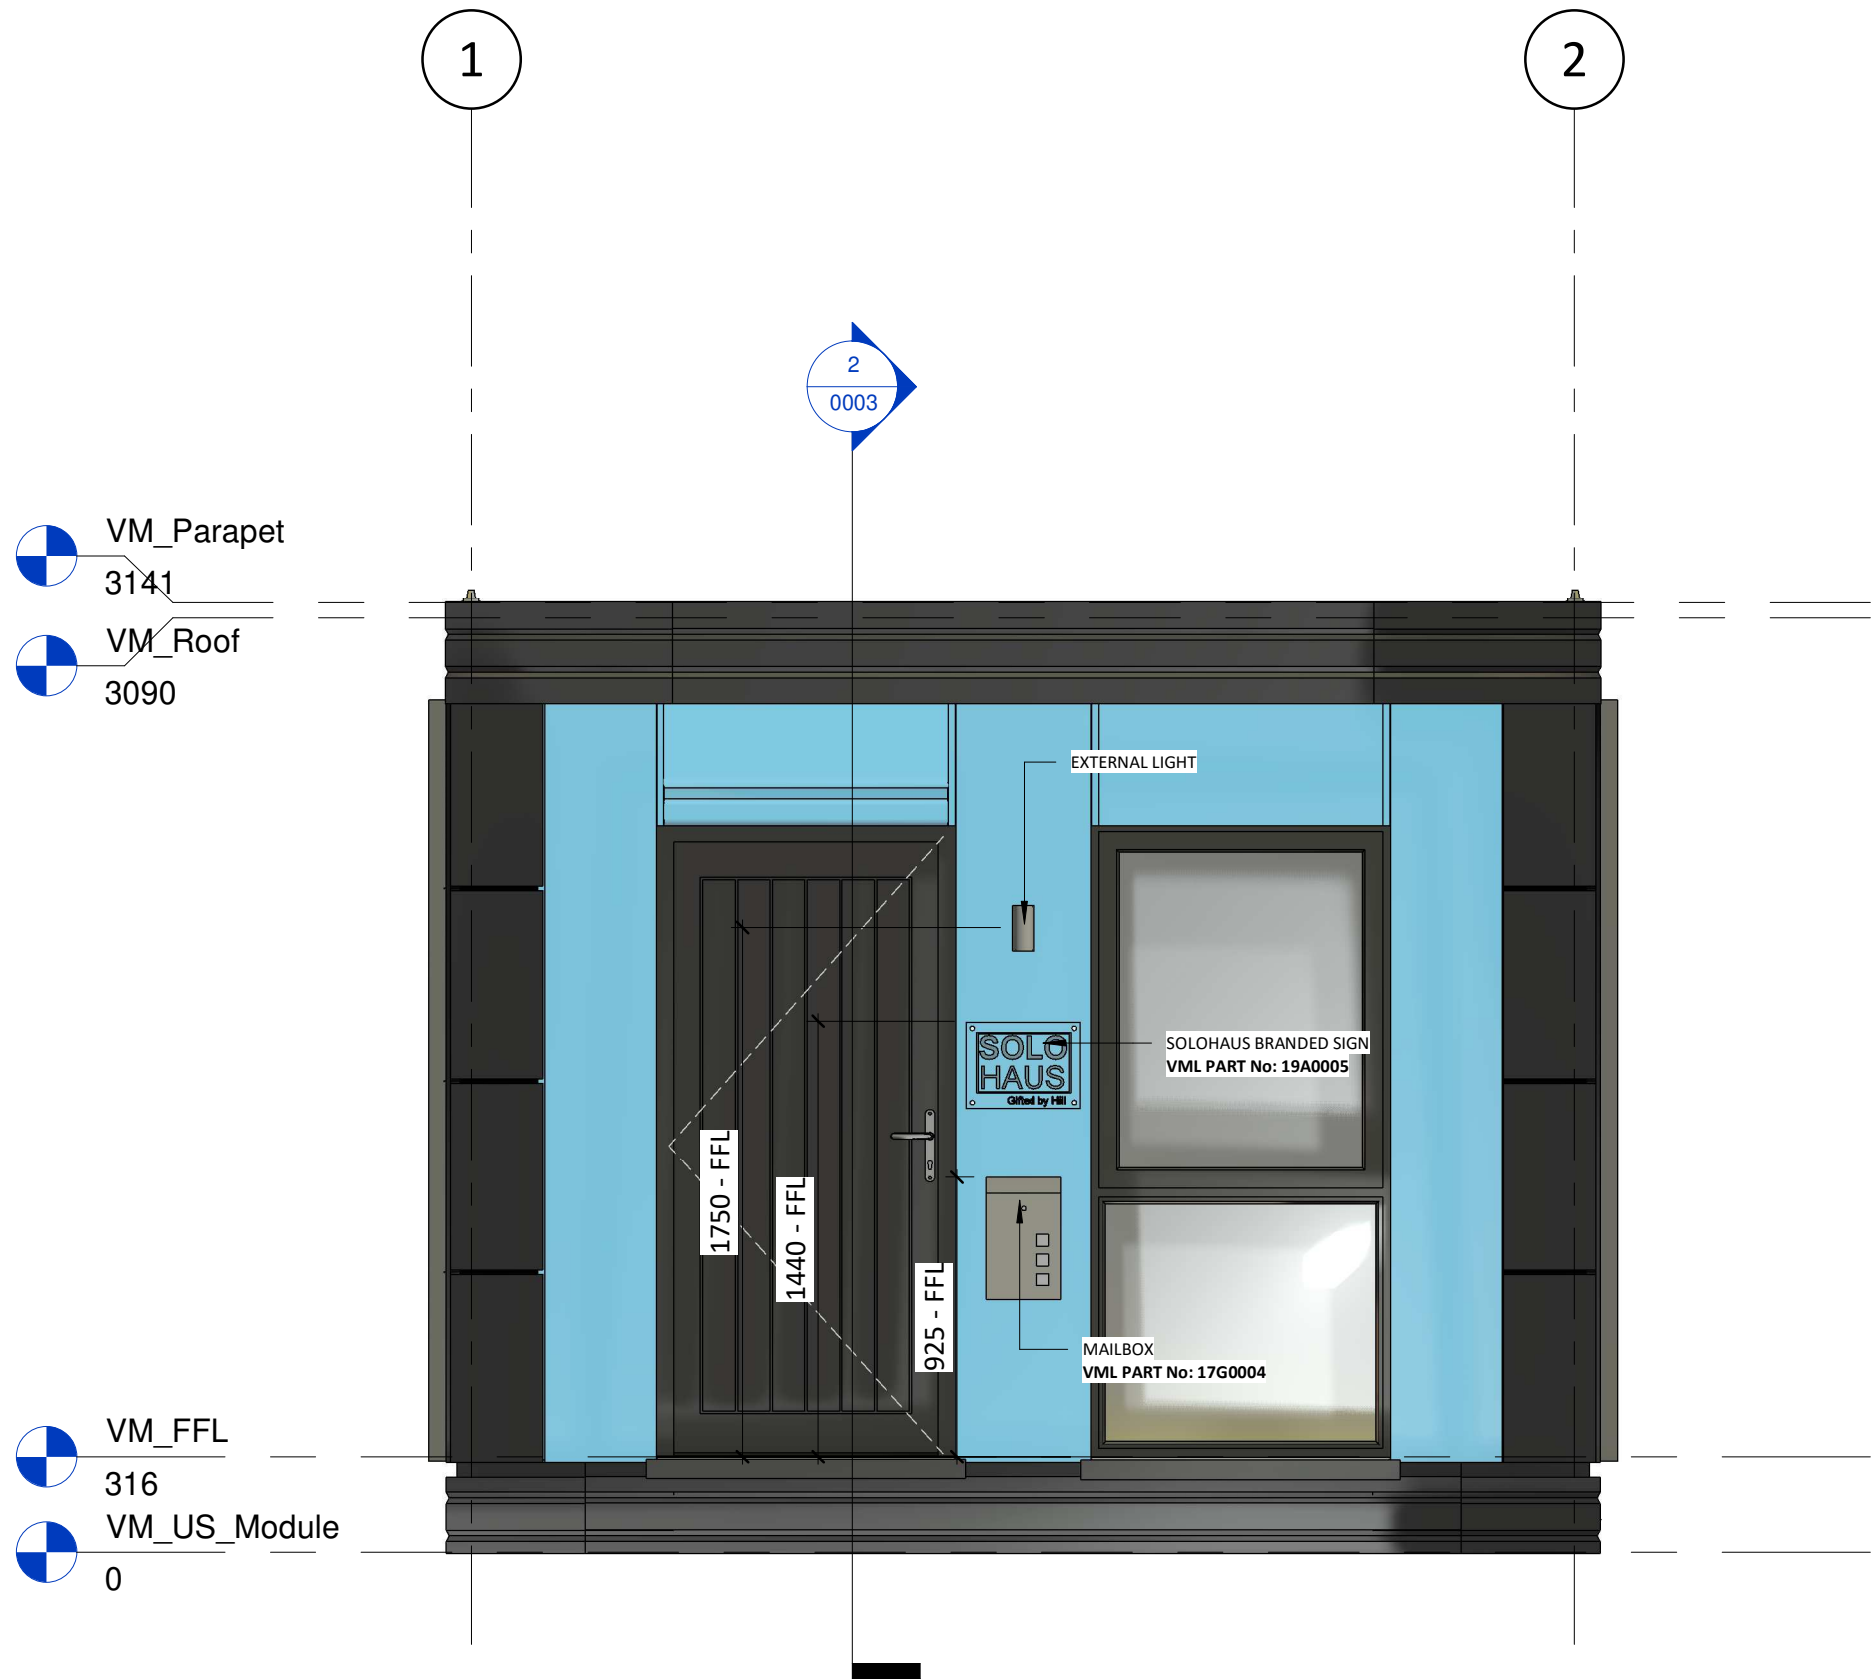

Front Elevation
1 : 25

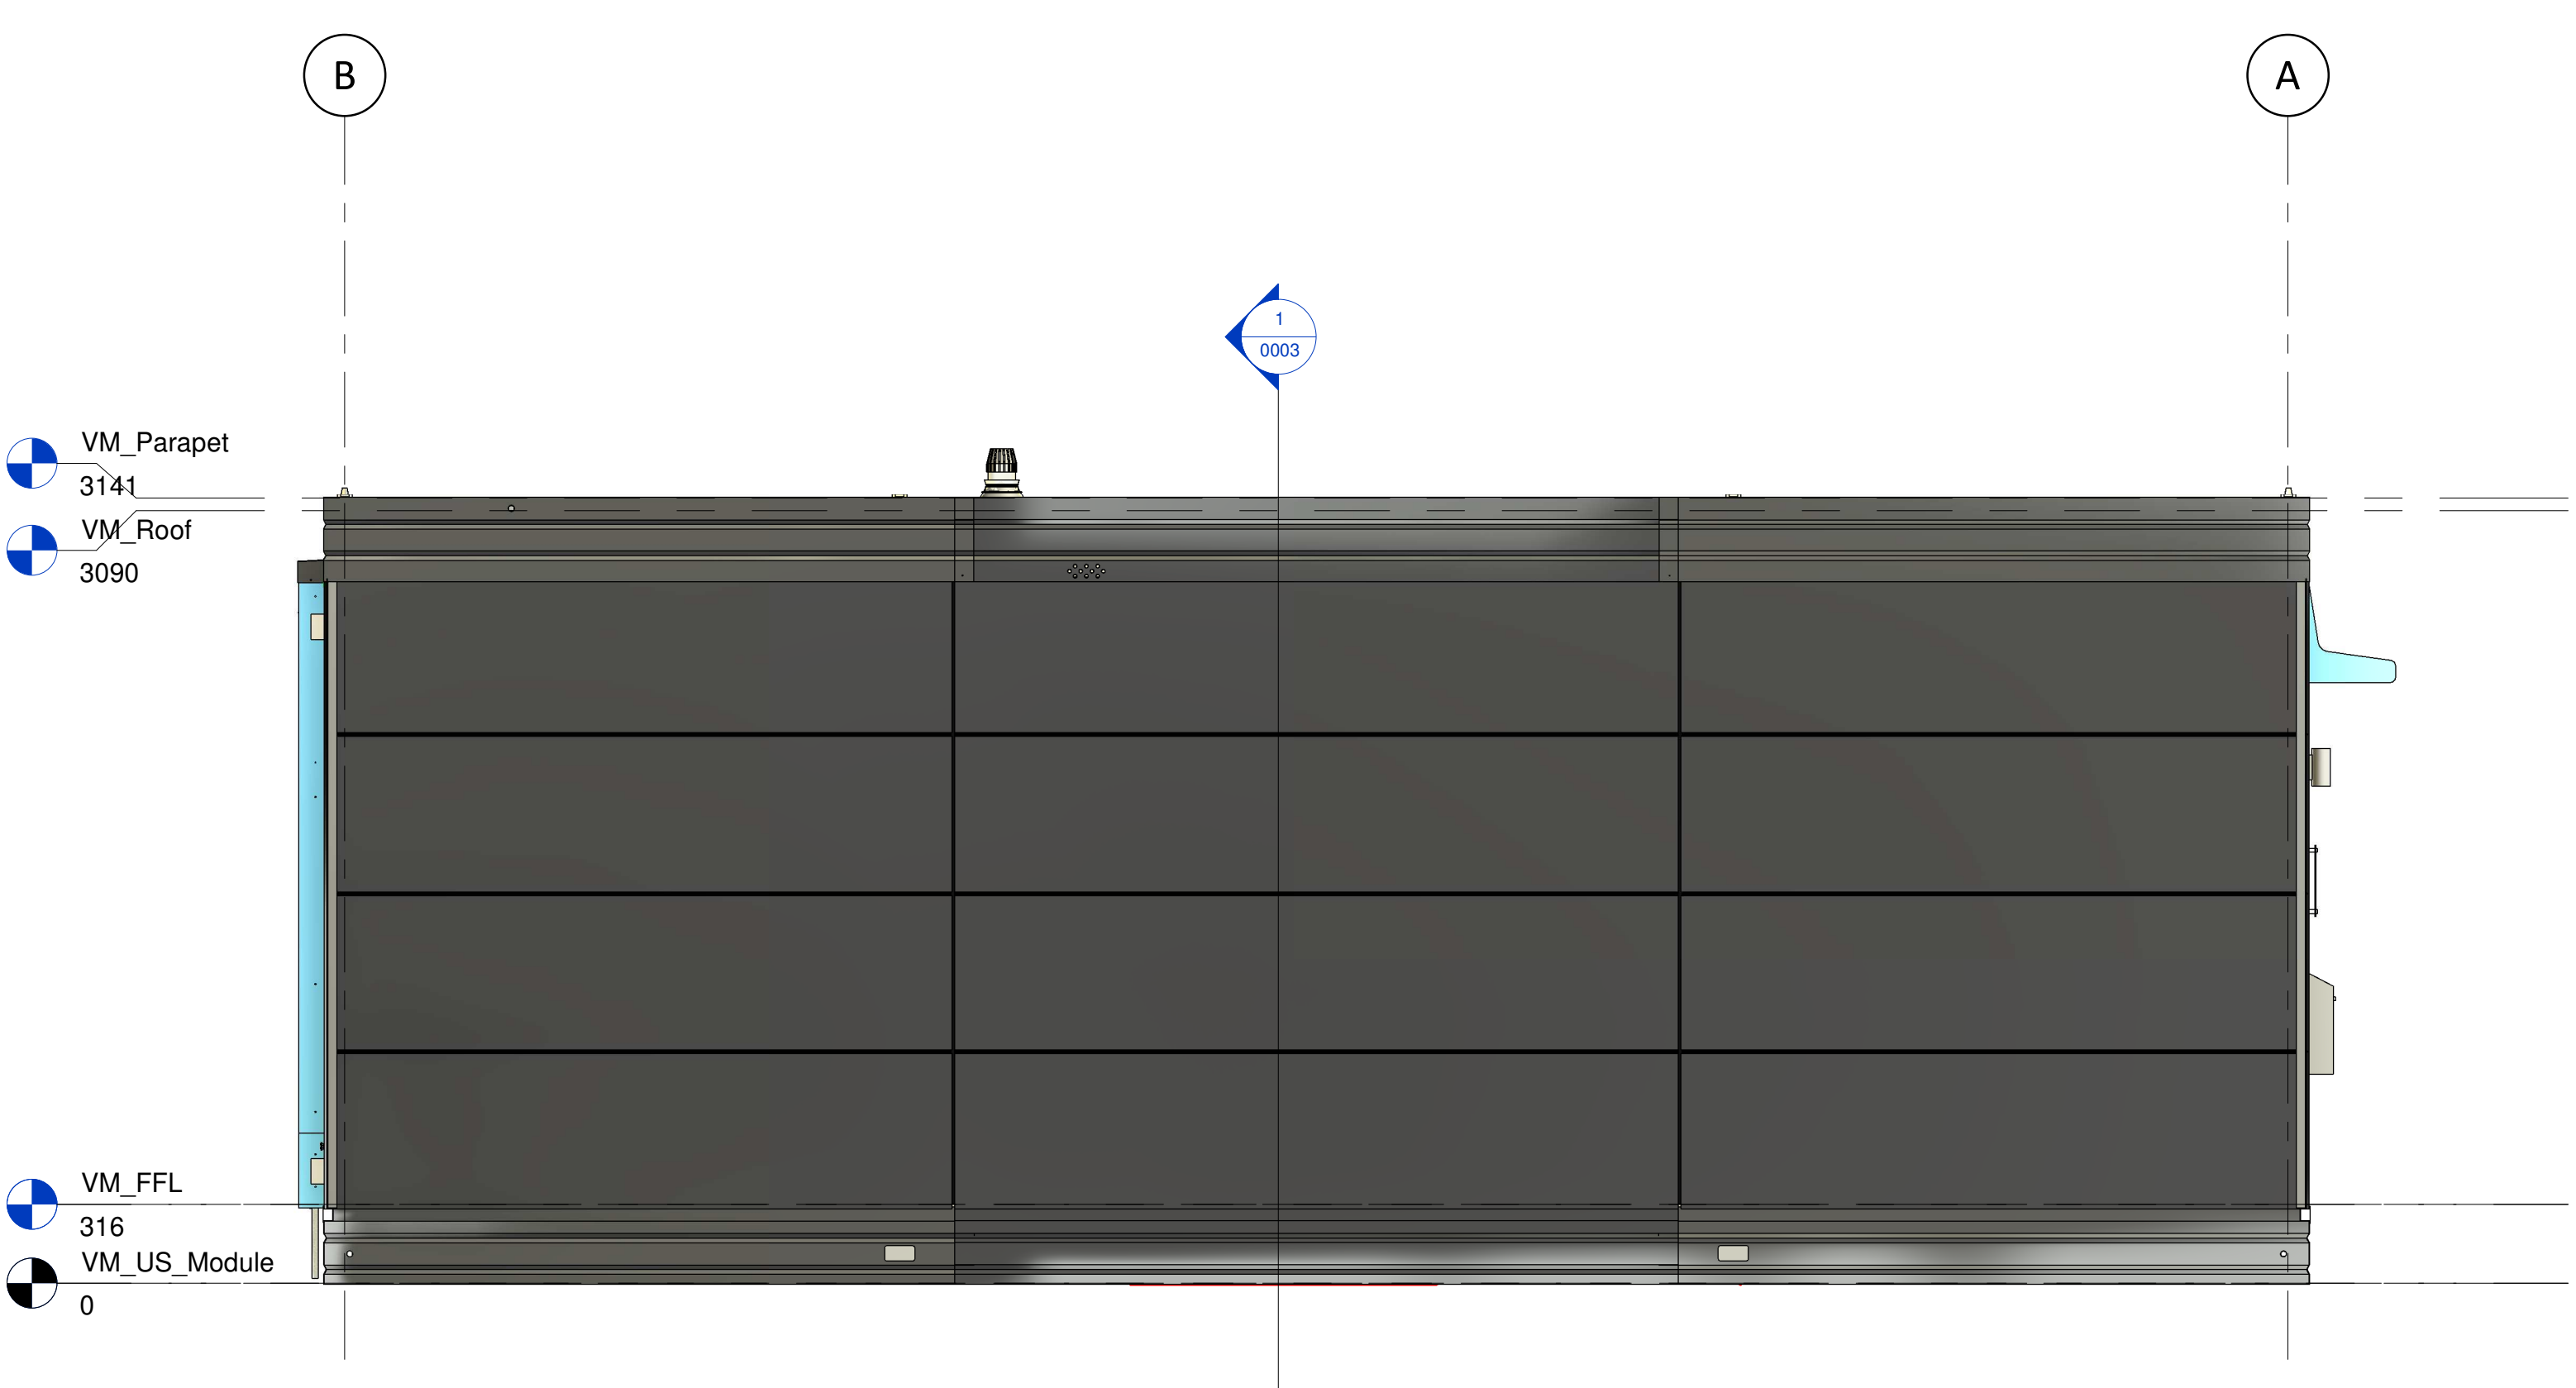


Side Elevations 2
1 : 25

 

- General Notes:**
1. Do not scale this drawing for construction/manufacture.
 2. All dimensions are to be checked on prior to commencement of work.
 3. Drawing to be read in conjunction with all other VML drawings, consultant's and specialist's drawings, construction notes and specifications where applicable.
 4. Any discrepancy must be brought to the attention of VML. If in doubt, ask.
 5. All permissions & approvals are to be obtained prior to commencement of any works on site.
 6. All materials shall be fixed, applied or mixed in accordance with manufacturer's instructions or specifications and all materials shall be suitable for their purpose.
 7. All workmanship and materials shall comply with current Building Regulations, British Standards, Codes of Practice and warranty provider requirements.
- All Structural Steelwork CE marked in accordance with EN 1090 - 1. Workmanship in accordance with EN 1090 - 2. Minimum execution Class 2. Bolts manufactured & supplied to EN 15048 - 1. All Hot Rolled Open Section Steel to be Grade S275 unless otherwise stated. All Hot Rolled Closed Section Steel to be Grade S355 unless otherwise stated. All Hot Rolled Steel to be minimum sub-grade JR u.n.o. All Hot Rolled Closed Section to be hot finished u.n.o. All Structural steel to have a galvanised finish unless other wise specified.

Tolerances to be maintained in accordance with VML Tolerance Strategy, Manufacturing Standard Details and relevant British Standards, Codes of Practice

This drawing is copyright Volumetric Modular Ltd, all rights reserved. UNCONTROLLED IF PRINTED

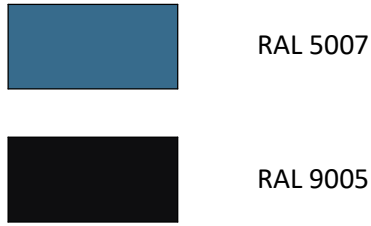

Rev	Description	Date
P01	General Arrangement Issue	10/09/20
C01	Issue For Manufacture	25/09/20
C02	GA updates	02/10/20
C03	Colour references added	18/12/20
C04	Services cover added	13/01/21
C05	Mailbox and sign moved	27/01/21
C06	Mailbox style change	14/04/21
C07	Secondary naming plate location added	28/04/21
C08	Amended to ECR26	17/05/21
C09	Label Part Nos added	29/07/21
C10	Scale bar added	29/11/21
C11	Updates to client comments	21/01/22
C12	Module 272 onwards	13/07/22

CODE	SUITABILITY DESCRIPTION
D4	For Manufacture
PURPOSE OF ISSUE	
Building Control	



PROJECT

Base Module

TITLE

GA Elevations

CLIENT		
Volumetric Modular		
DRAWN BY	CHECKED BY	DATE
JL	MJ	06/15/20
SCALE (@ A1)		PROJECT NUMBER
As indicated		0000
DRAWING NUMBER		REV
0000-HF-000-00-DR-BC-0002		C12