




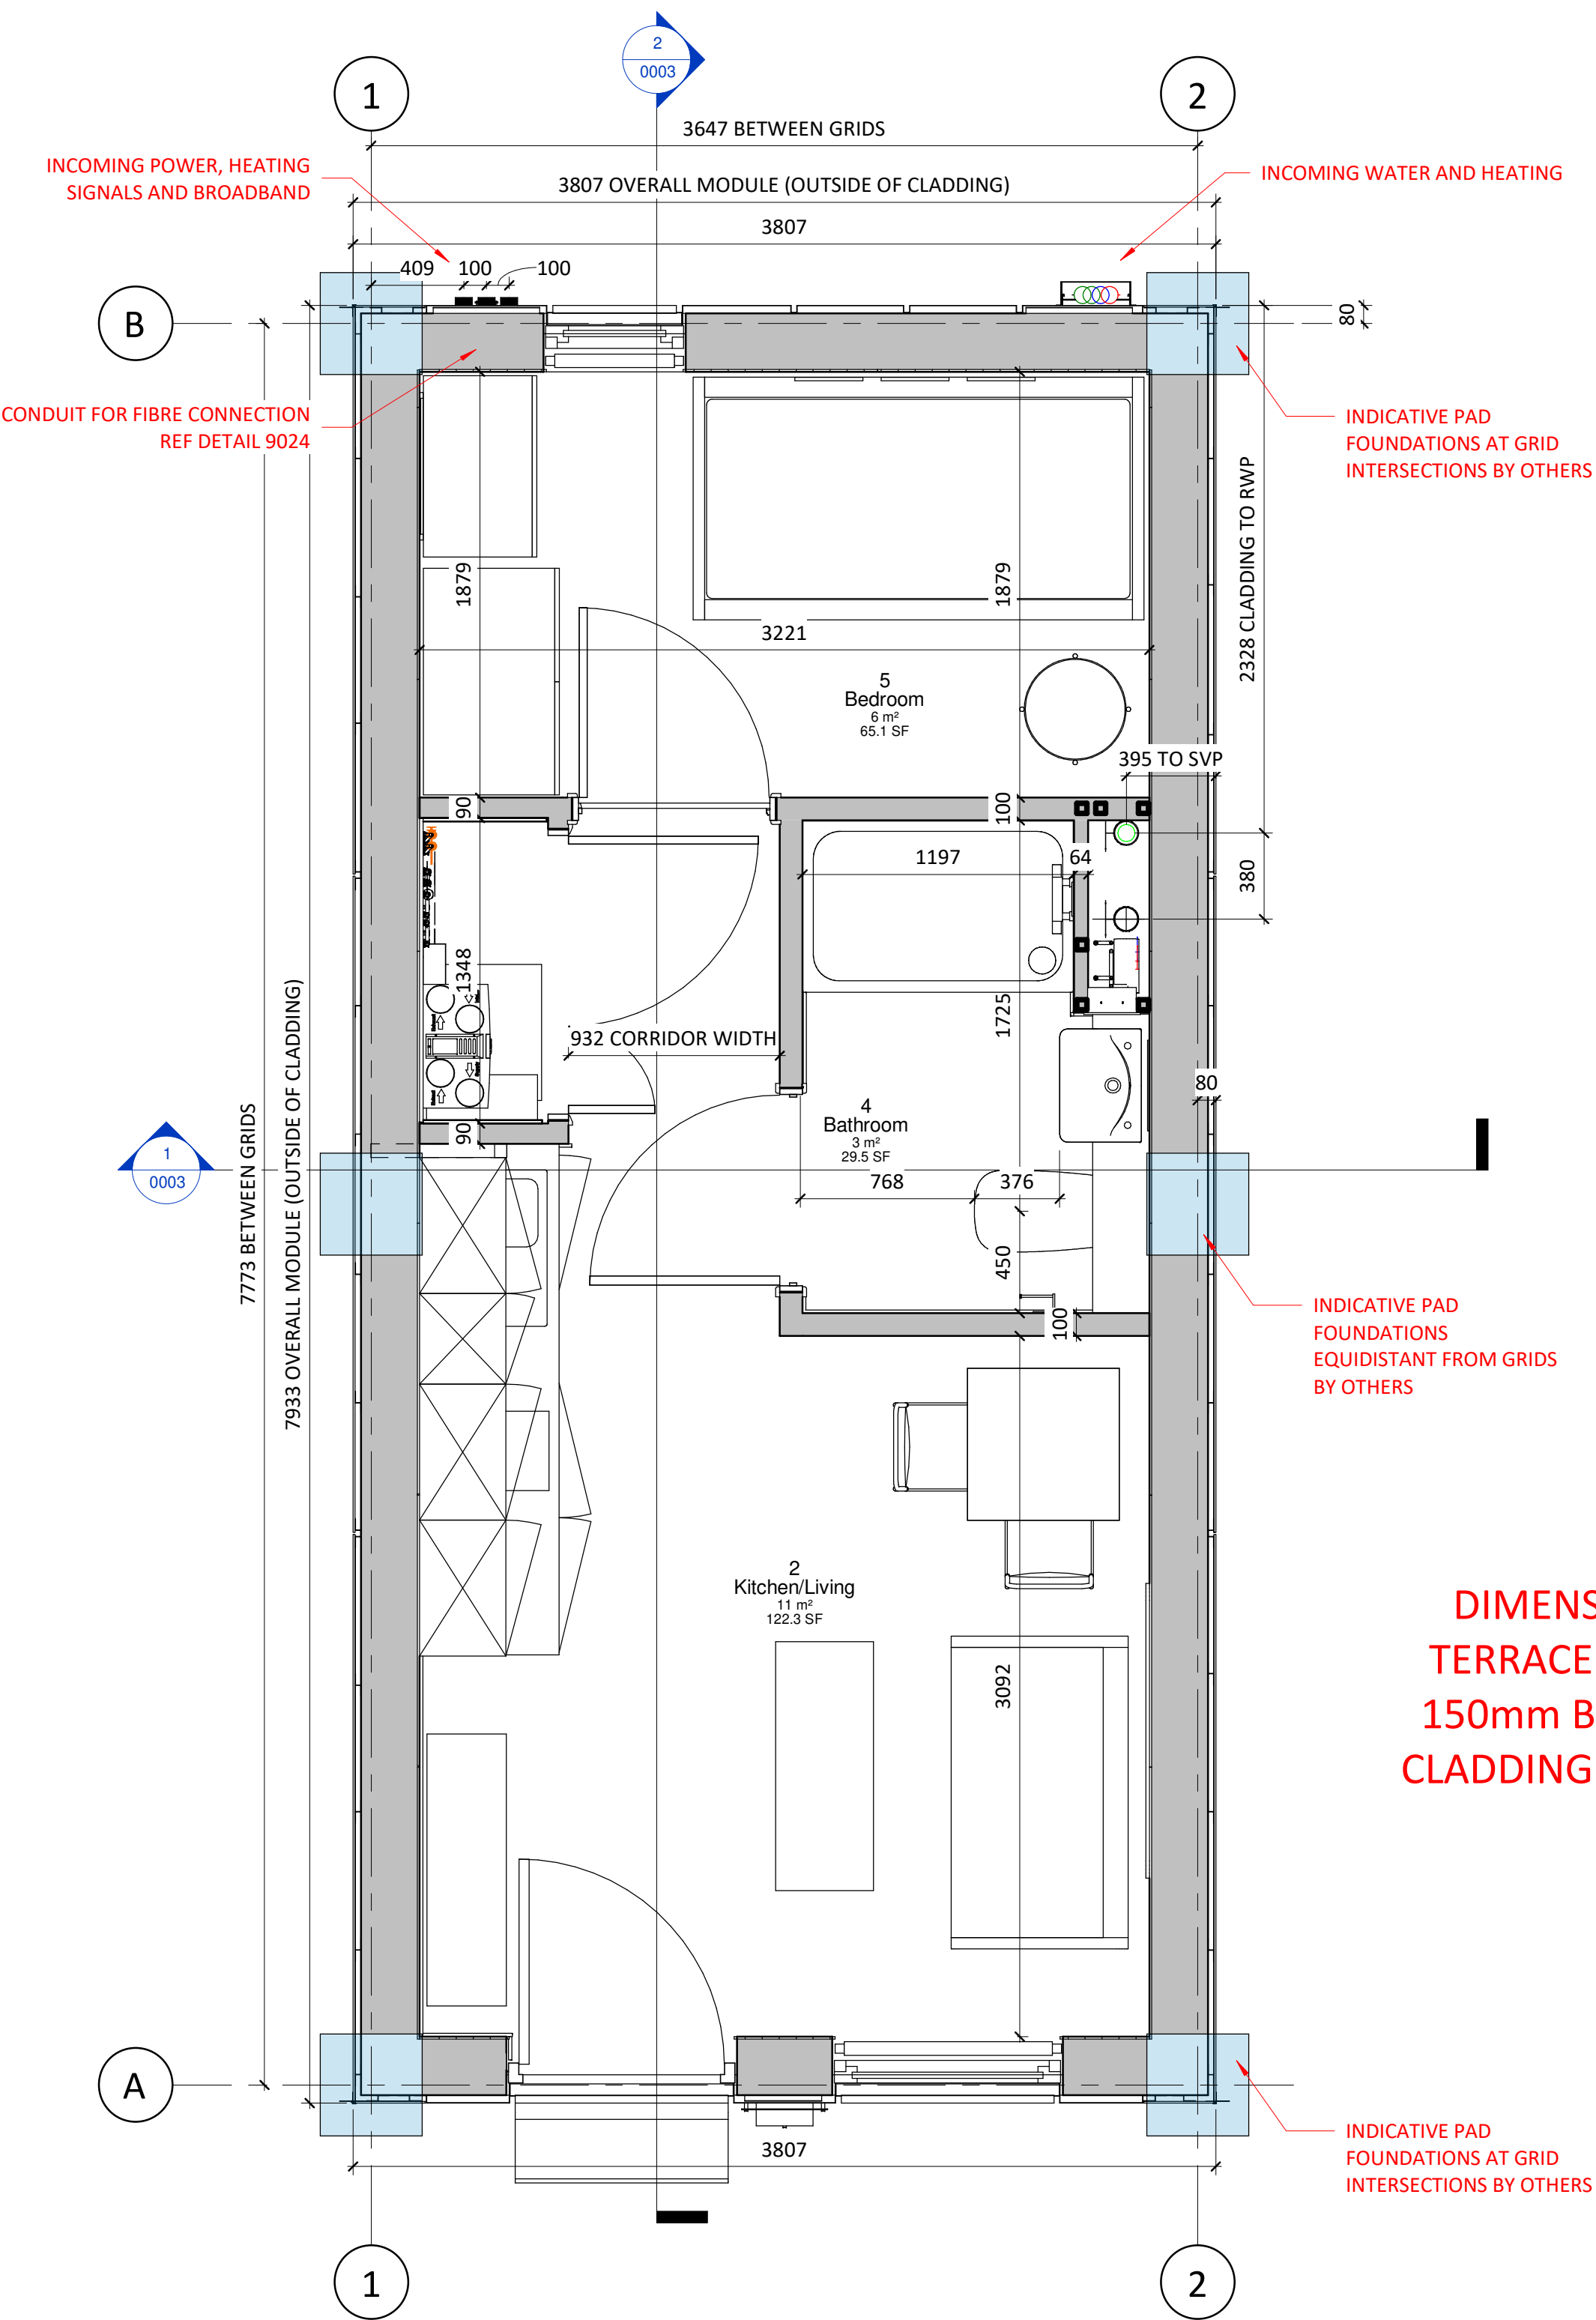

Floor Plan
1 : 25

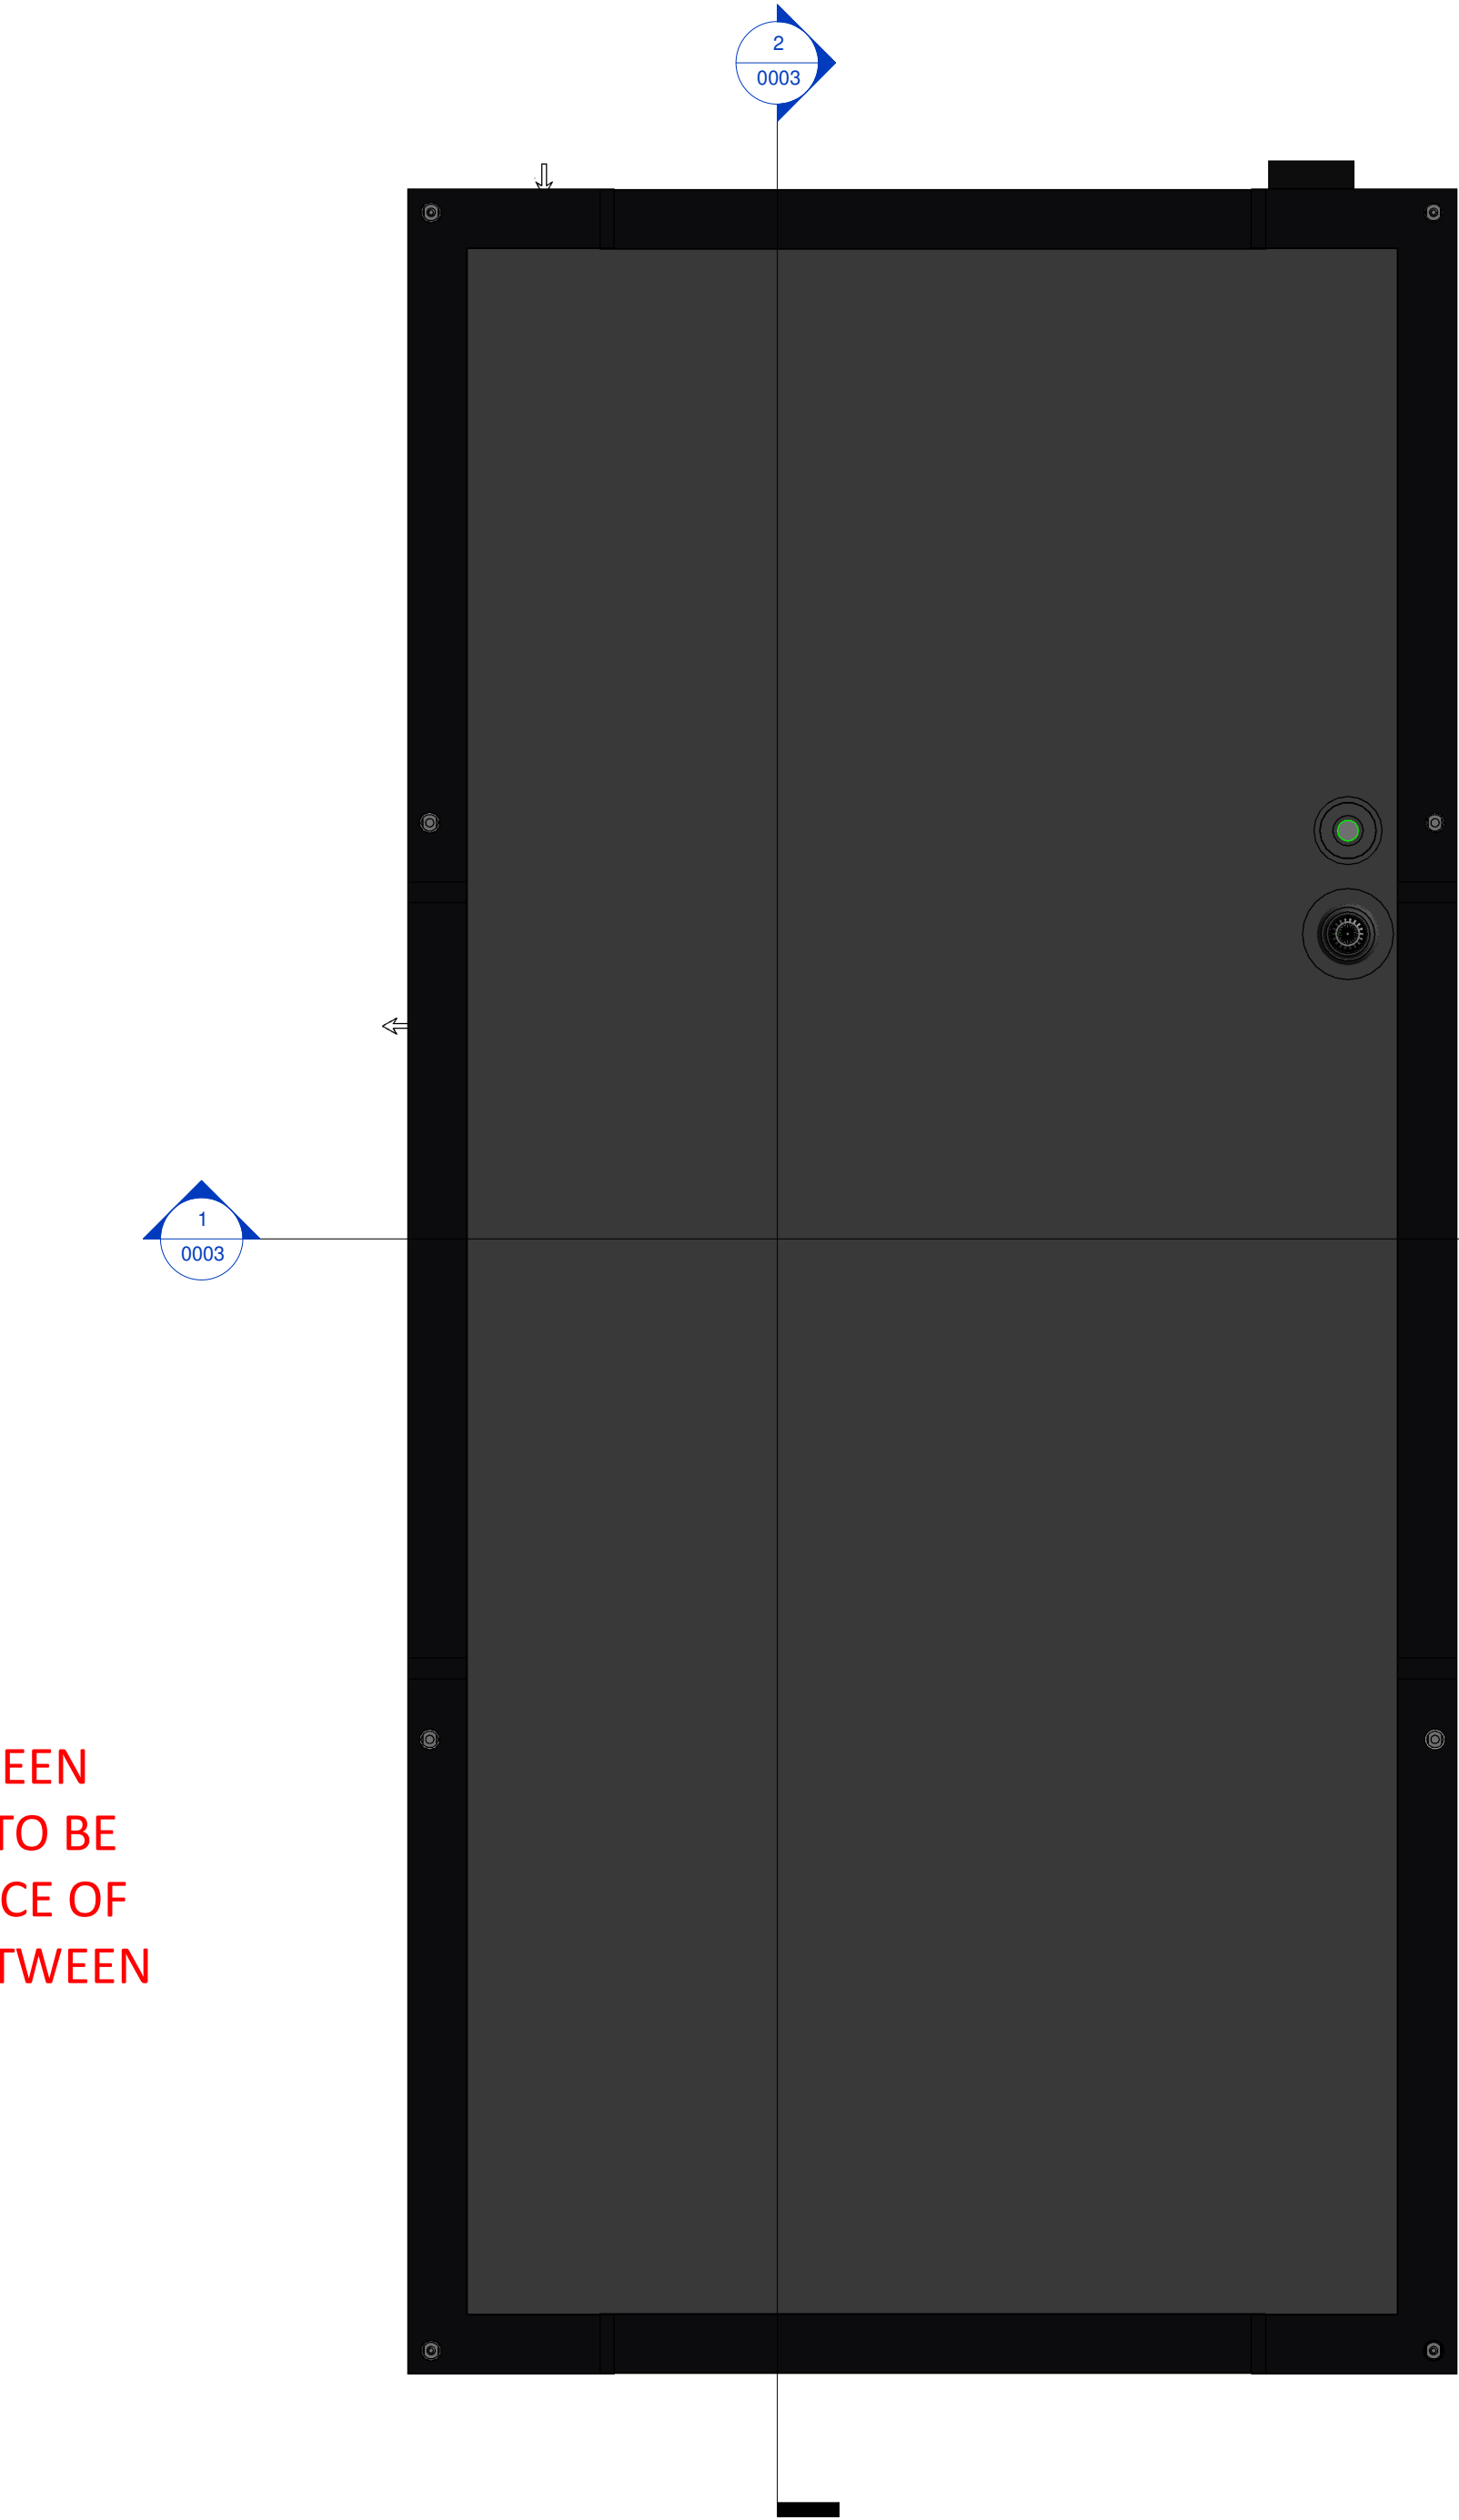

Roof Plan
1 : 25

 

- General Notes:**
1. Do not scale this drawing for construction/manufacture.
 2. All dimensions are to be checked on prior to commencement of work.
 3. Drawing to be read in conjunction with all other VML drawings, consultant's and specialist's drawings, construction notes and specifications where applicable.
 4. Any discrepancy must be brought to the attention of VML. If in doubt, ask.
 5. All permissions & approvals are to be obtained prior to commencement of any works on site.
 6. All materials shall be fixed, applied or mixed in accordance with manufacturer's instructions or specifications and all materials shall be suitable for their purpose.
 7. All workmanship and materials shall comply with current Building Regulations, British Standards, Codes of Practice and warranty provider requirements.

All Structural Steelwork CE marked in accordance with EN 1090 - 1. Workmanship in accordance with EN 1090 - 2. Minimum execution Class 2. Bolts manufactured & supplied to EN 15048 - 1. All Hot Rolled Open Section Steel to be Grade S275 unless otherwise stated. All Hot Rolled Closed Section Steel to be Grade S355 unless otherwise stated. All Hot Rolled Steel to be minimum sub-grade JR u.n.o. All Hot Rolled Closed Section to be hot finished u.n.o. All Structural steel to have a galvanised finish unless other wise specified.

Tolerances to be maintained in accordance with VML Tolerance Strategy, Manufacturing Standard Details and relevant British Standards, Codes of Practice

This drawing is copyright Volumetric Modular Ltd, all rights reserved. UNCONTROLLED IF PRINTED

Rev	Description	Date
P01	General Arrangement Issue	10/09/20
C01	Issue For Manufacture	25/09/20
C02	GA updates	02/10/20
C03	Layout amends	16/10/20
C04	Internal layout updates	30/10/20
C05	Setting out info added	19/11/20
C06	Scale bar added	29/11/21
C07	Updates to client comments	21/01/22
C08	Module 272 onwards	13/07/22

CODE	SUITABILITY DESCRIPTION
D4	For Manufacture

PURPOSE OF ISSUE
Building Control



PROJECT
Base Module

TITLE
GA Plans

CLIENT		
Volumetric Modular		
DRAWN BY L	CHECKED BY MJ	DATE 000000
SCALE (@ A1) As indicated	PROJECT NUMBER 0000	
DRAWING NUMBER 0000-HF-000-00-DR-BC-0001	REV C08	