




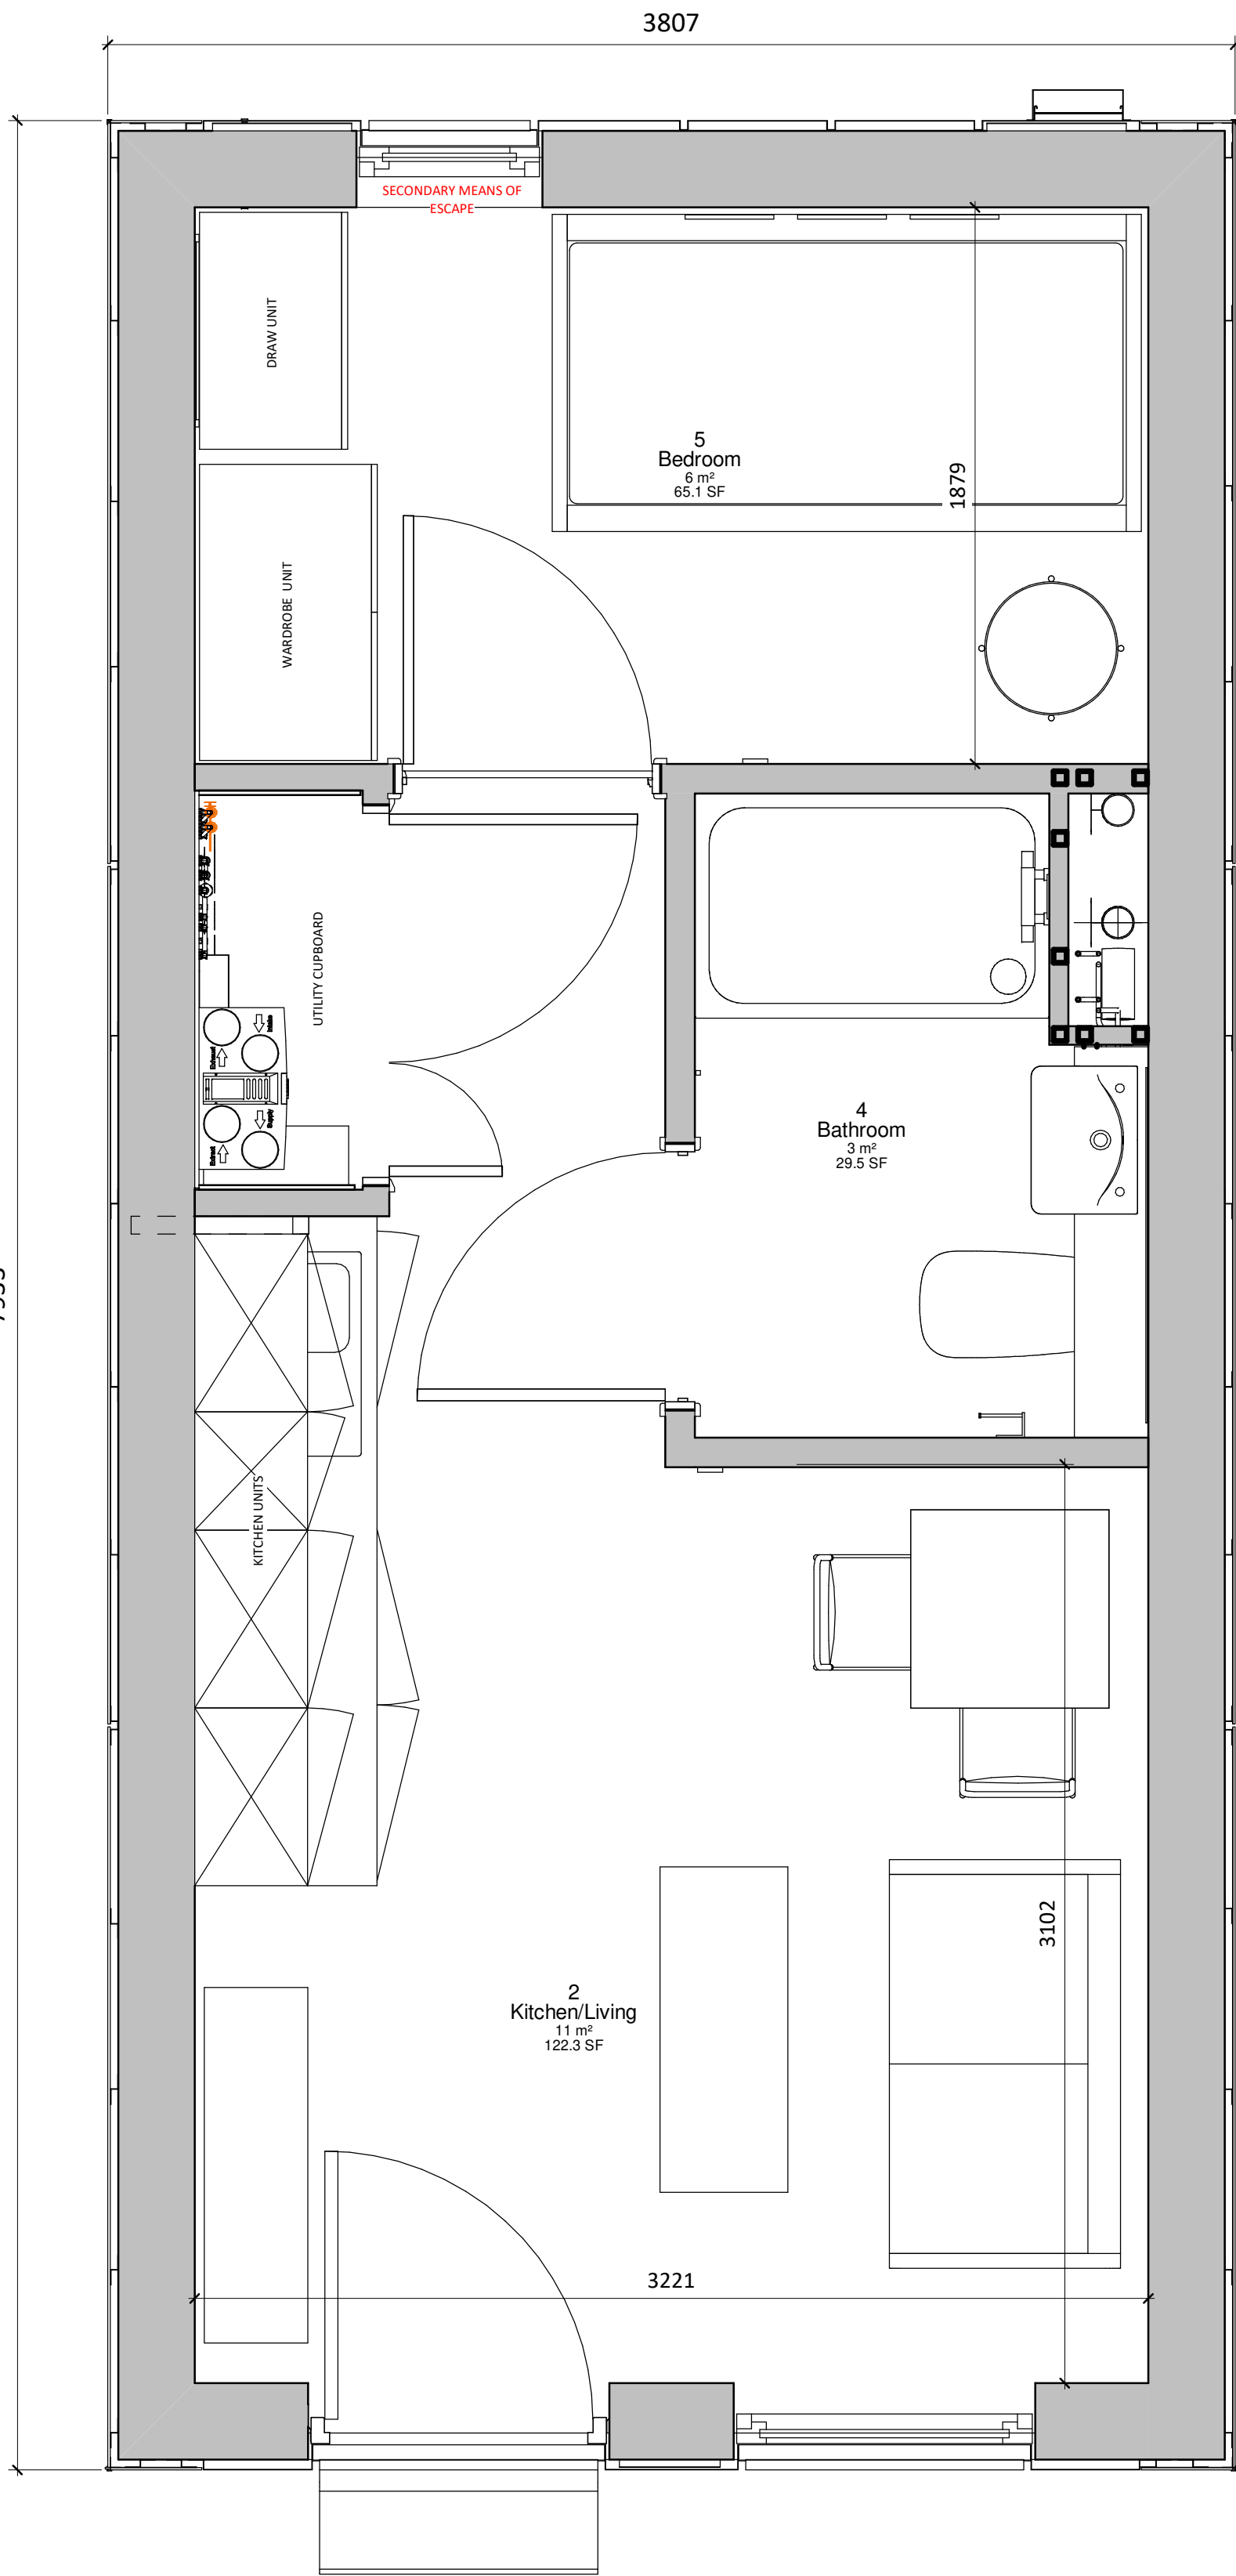

Floor Plan
1 : 20

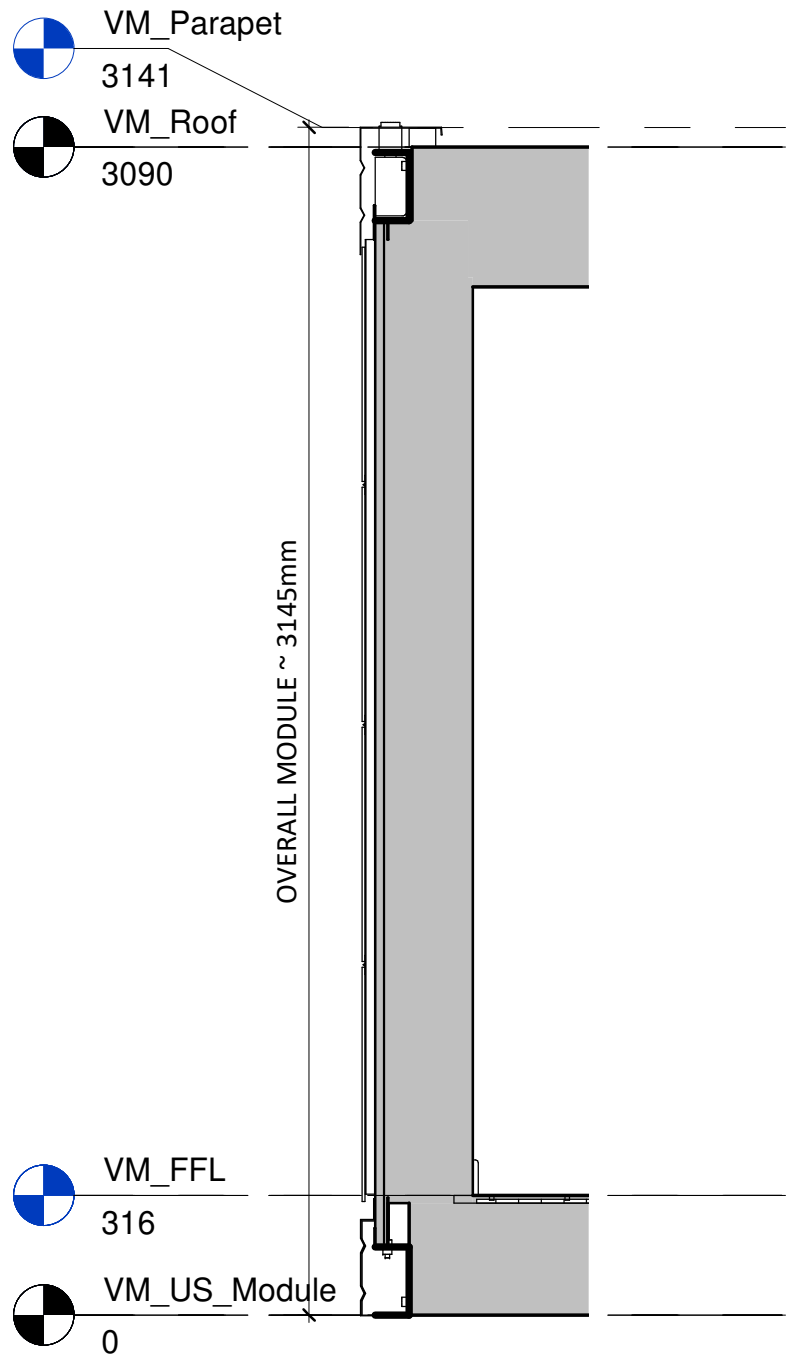

Sales Plan Section
1 : 20

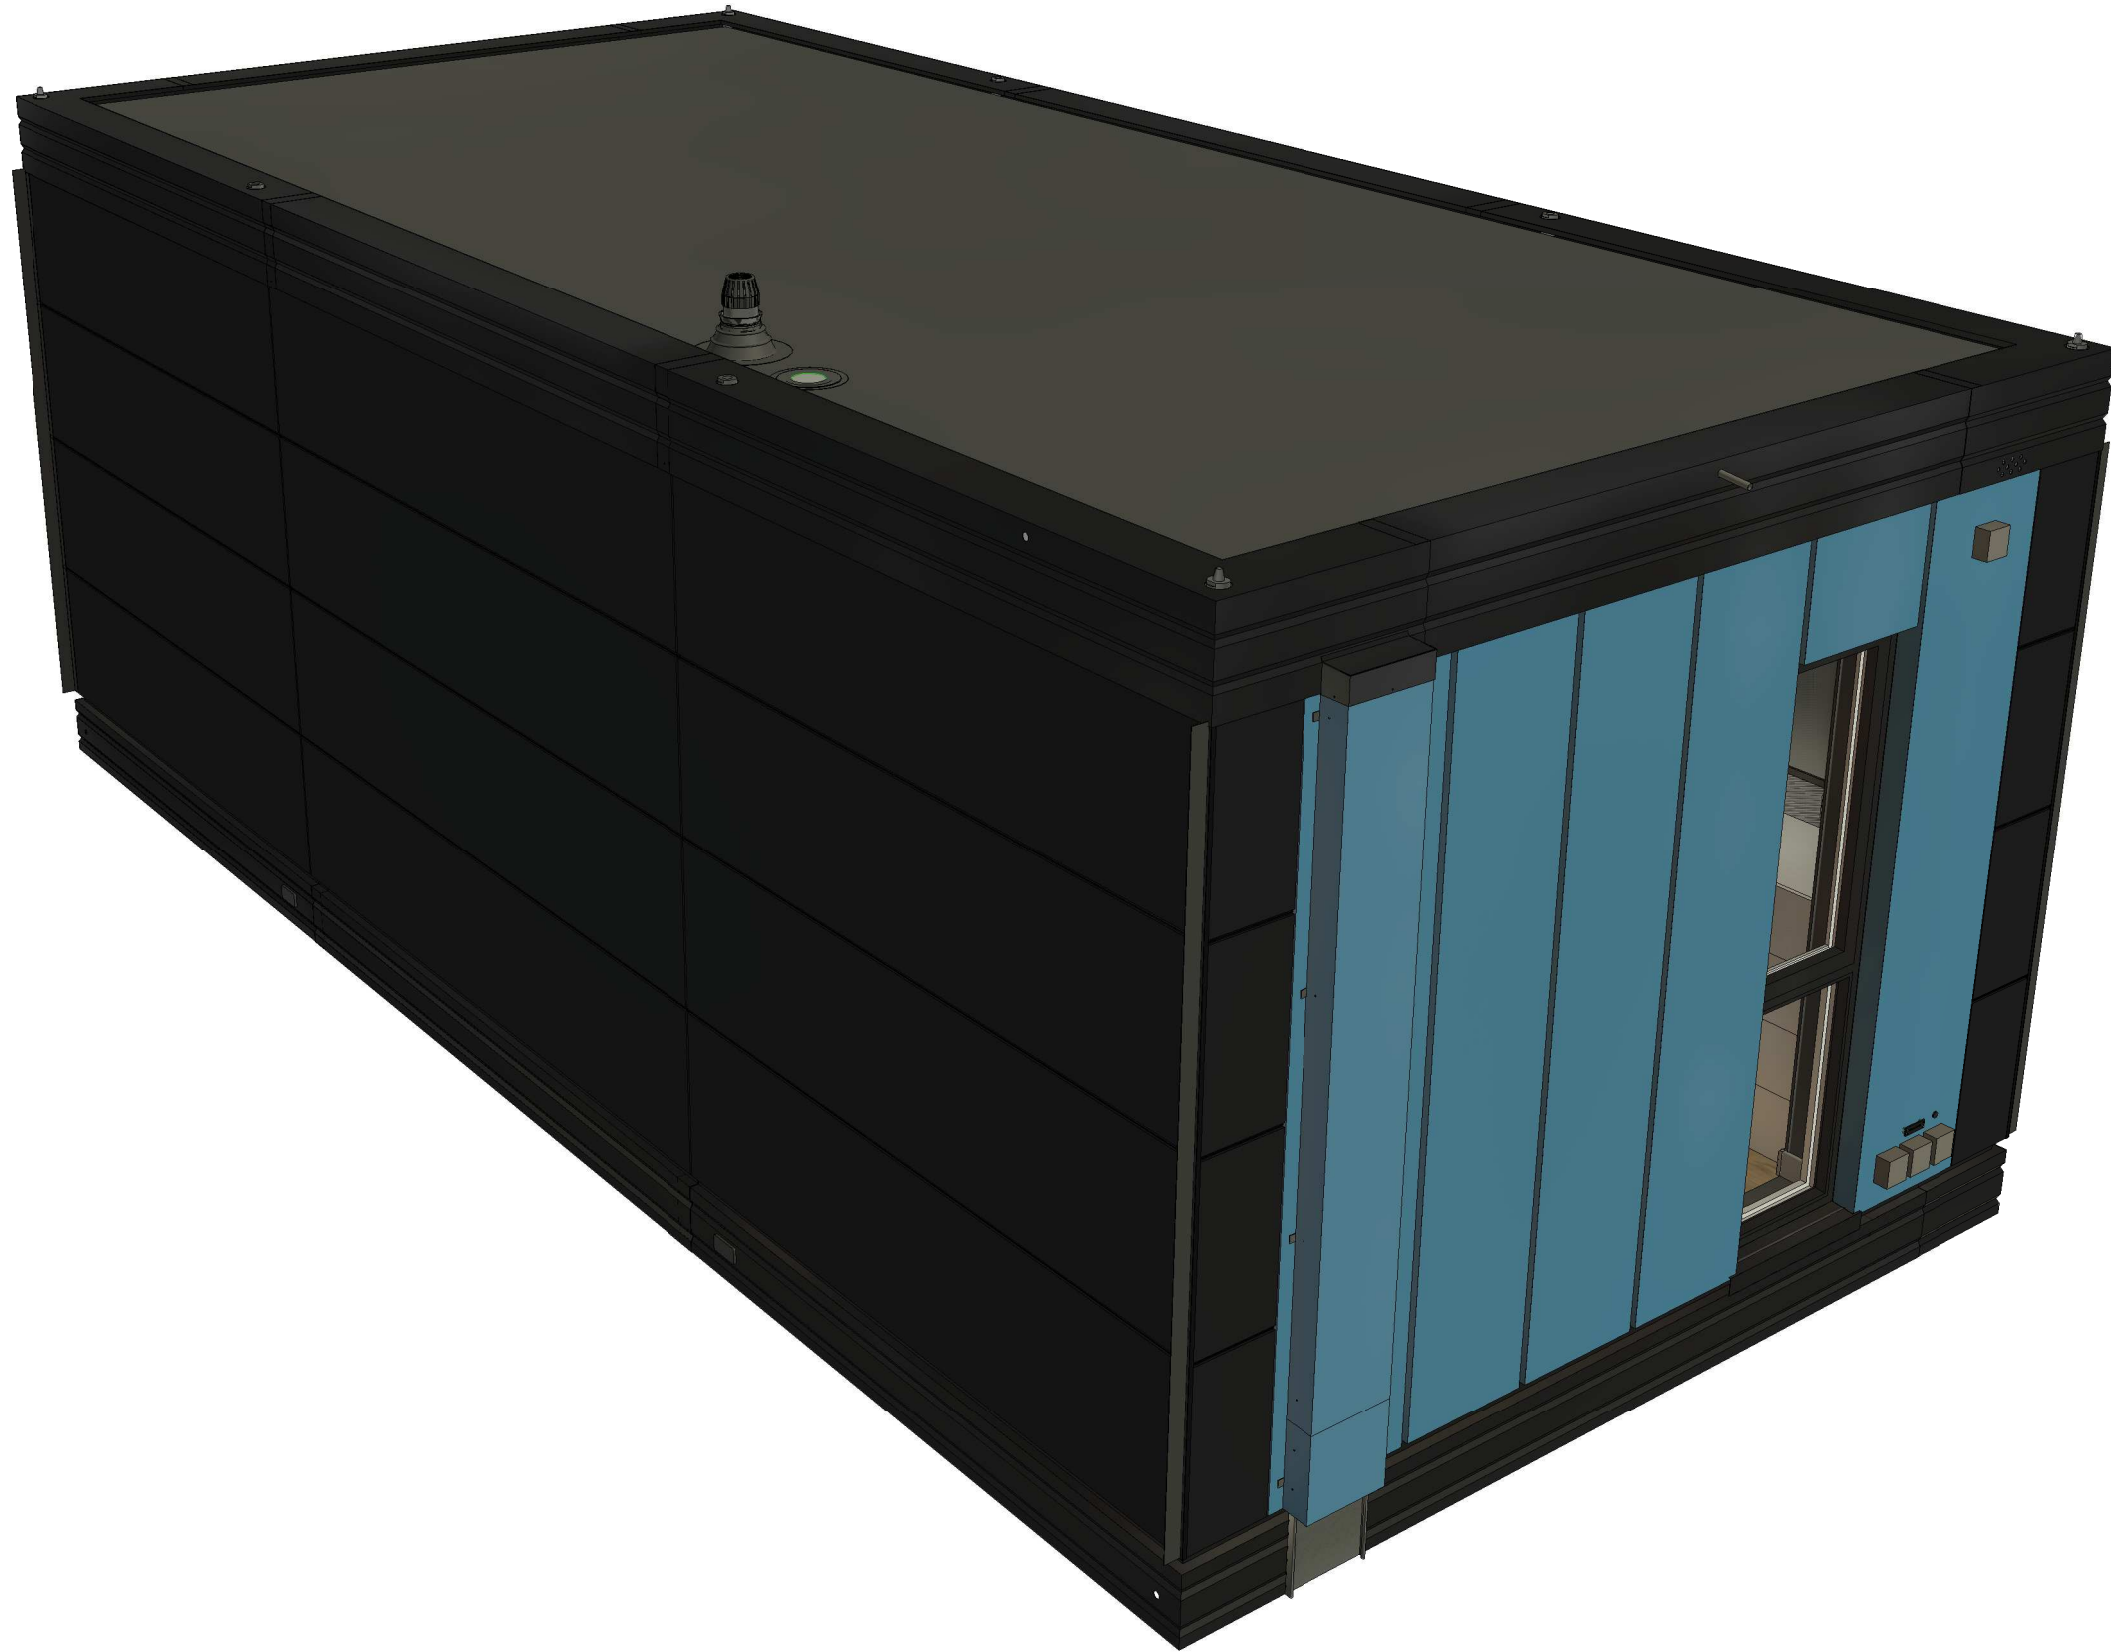

- General Notes:**
1. Do not scale this drawing for construction/manufacture.
 2. All dimensions are to be checked on prior to commencement of work.
 3. Drawing to be read in conjunction with all other VML drawings, consultant's and specialist's drawings, construction notes and specifications where applicable.
 4. Any discrepancy must be brought to the attention of VML. If in doubt, ask.
 5. All permissions & approvals are to be obtained prior to commencement of any works on site.
 6. All materials shall be fixed, applied or mixed in accordance with manufacturer's instructions or specifications and all materials shall be suitable for their purpose.
 7. All workmanship and materials shall comply with current Building Regulations, British Standards, Codes of Practice and warranty provider requirements.

All Structural Steelwork CE marked in accordance with EN 1090 - 1. Workmanship in accordance with EN 1090 - 2. Minimum execution Class 2. Bolts manufactured & supplied to EN 15048 - 1. All Hot Rolled Open Section Steel to be Grade S275 unless otherwise stated. All Hot Rolled Closed Section Steel to be Grade S355 unless otherwise stated. All Hot Rolled Steel to be minimum sub-grade JR u.n.o. All Hot Rolled Closed Section to be hot finished u.n.o. All Structural steel to have a galvanised finish unless otherwise specified.

Tolerances to be maintained in accordance with VML Tolerance Strategy, Manufacturing Standard Details and relevant British Standards, Codes of Practice

This drawing is copyright Volumetric Modular Ltd, all rights reserved. UNCONTROLLED IF PRINTED

Rev	Description	Date
C01	Module 272 onwards	13/07/22

CODE	SUITABILITY DESCRIPTION

PURPOSE OF ISSUE



PROJECT

Base Module

TITLE

Sales Plan

CLIENT

Volumetric Modular

DRAWN BY JL	CHECKED BY DBR	DATE 01/13/22
SCALE (@ A1) As indicated		PROJECT NUMBER 0000
DRAWING NUMBER 0000-HF-000-00-DR-BC-0007		REV C01