




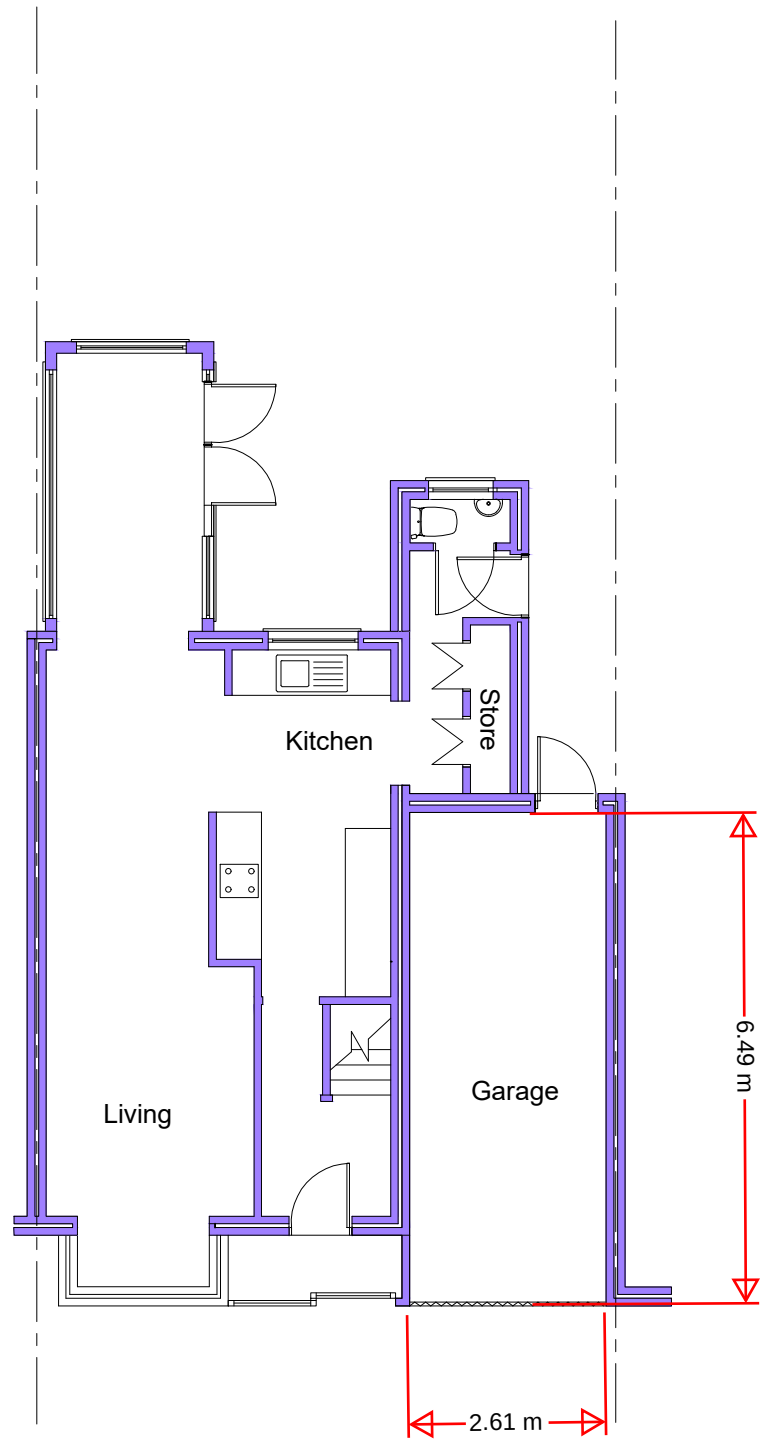


Existing Ground Floor Plan

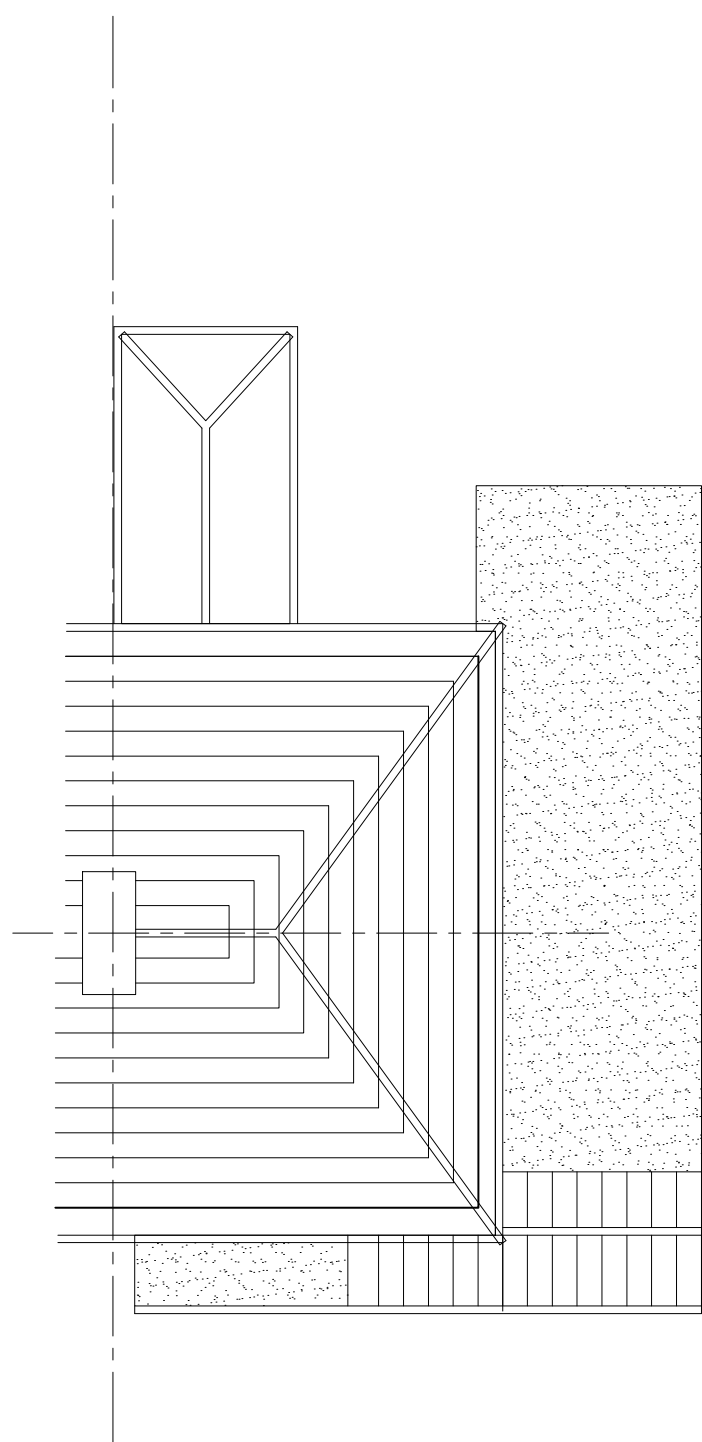


Existing Roof Plan

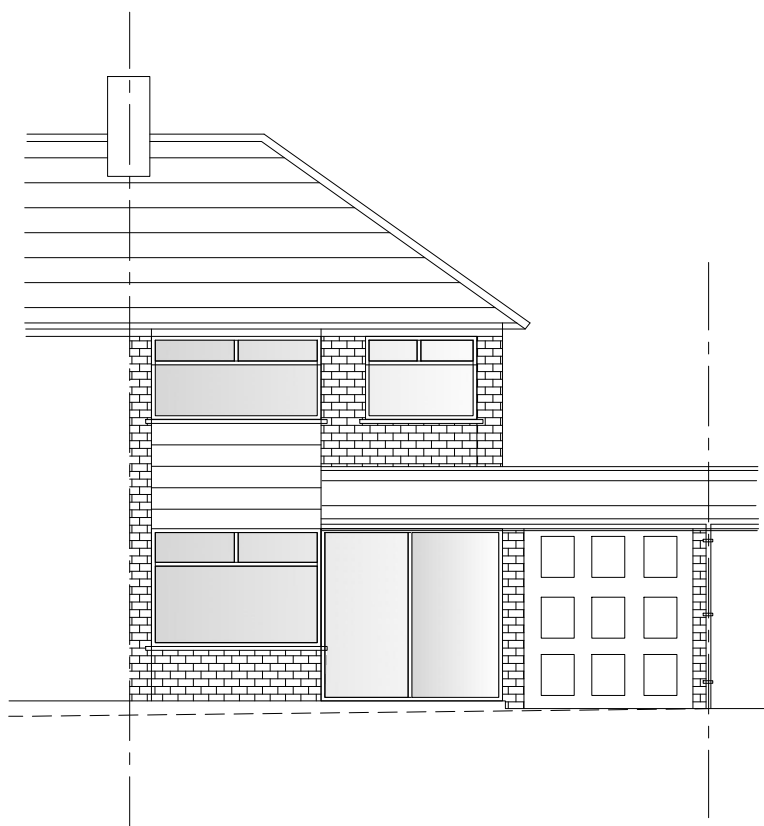


Existing Front Elevation

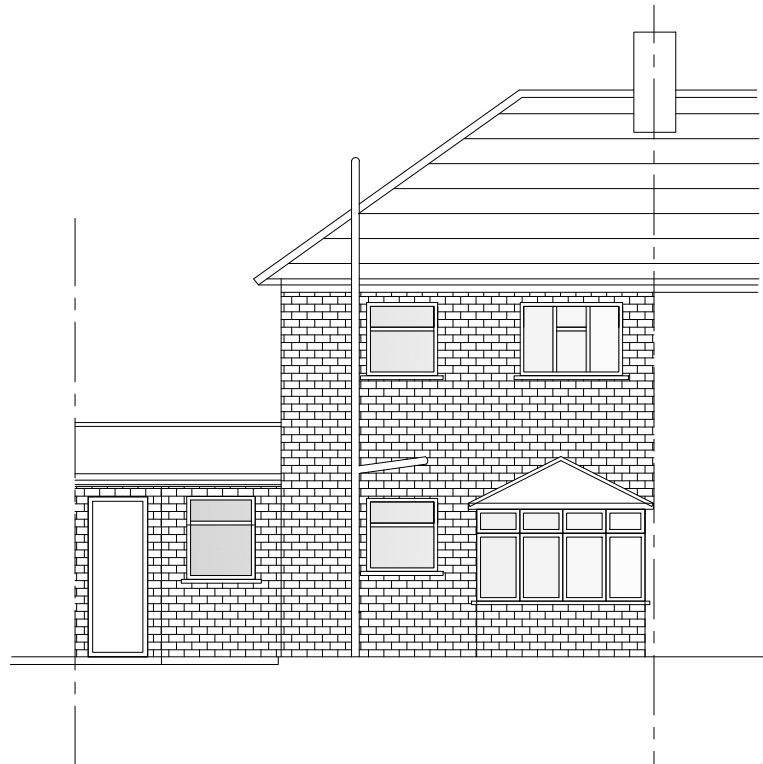


Existing Rear Elevation NO CHANGES

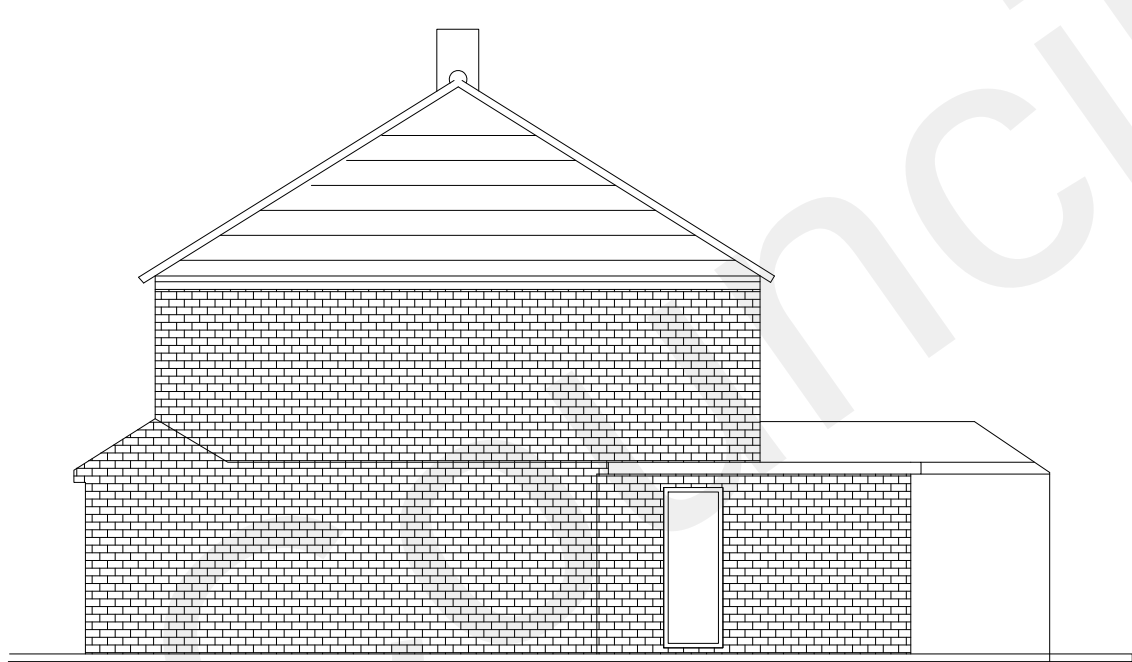


Existing Side Elevation NO CHANGES

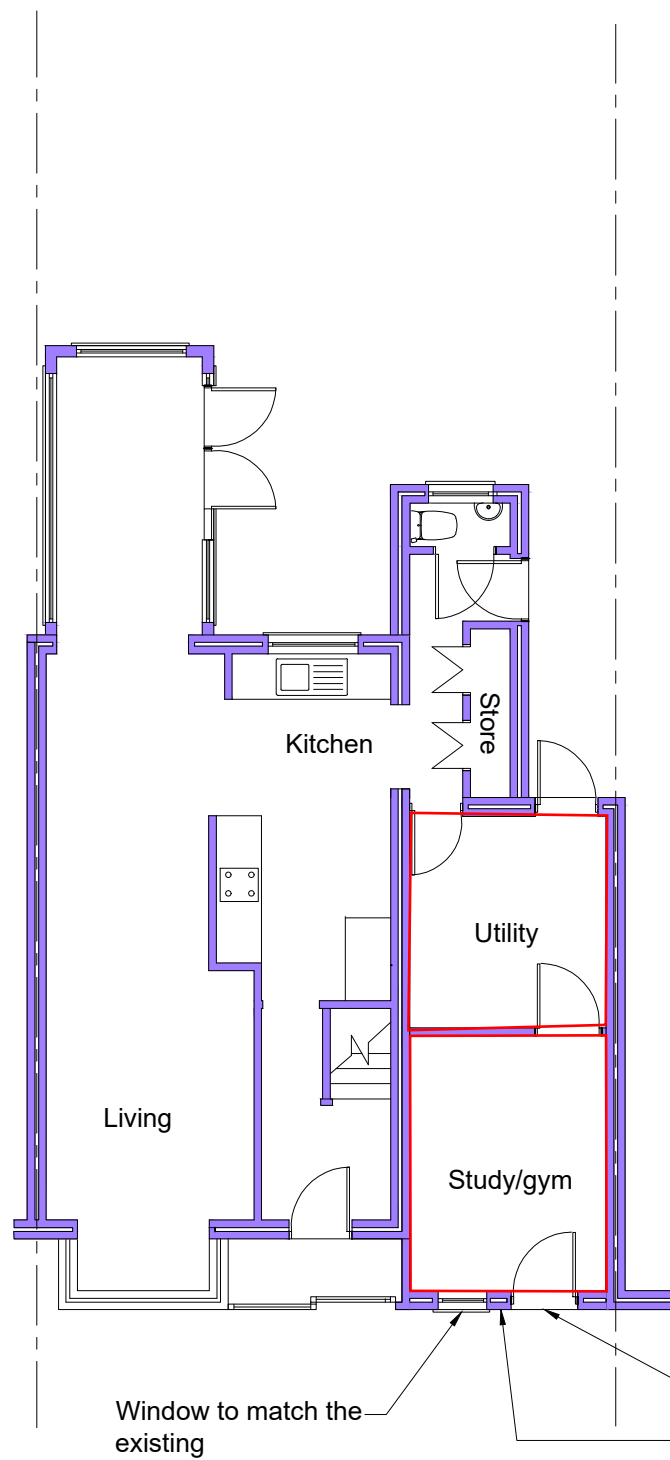

Proposed Ground Floor Plan

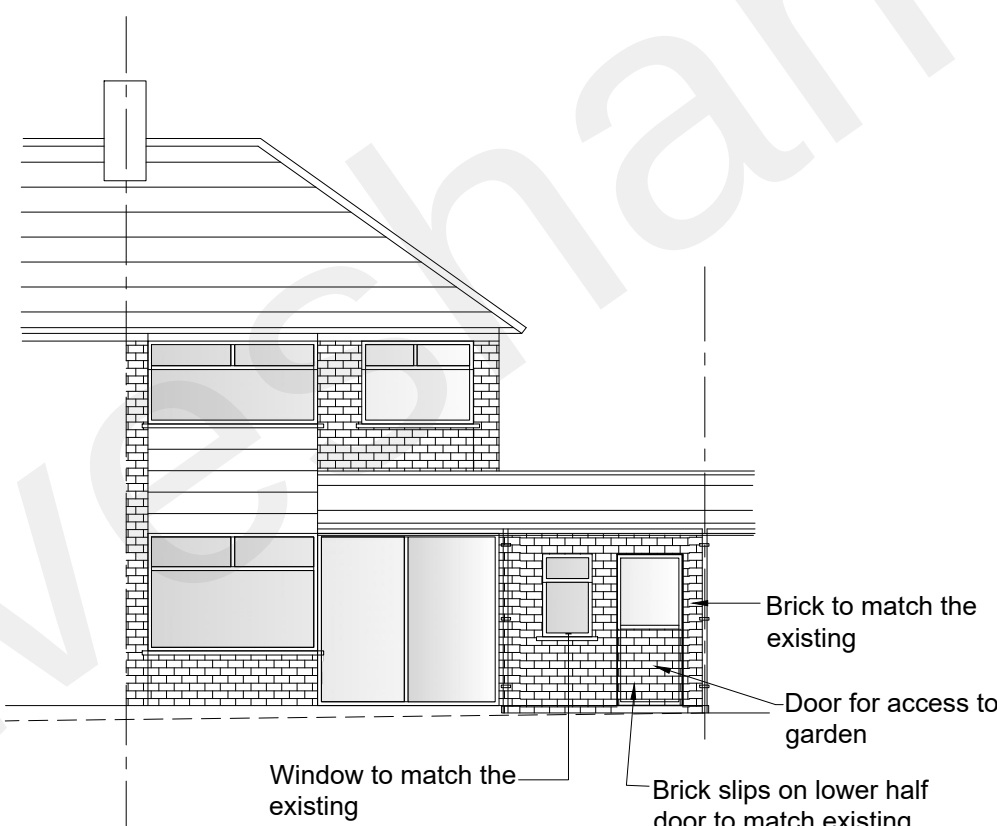

Proposed Front Elevation

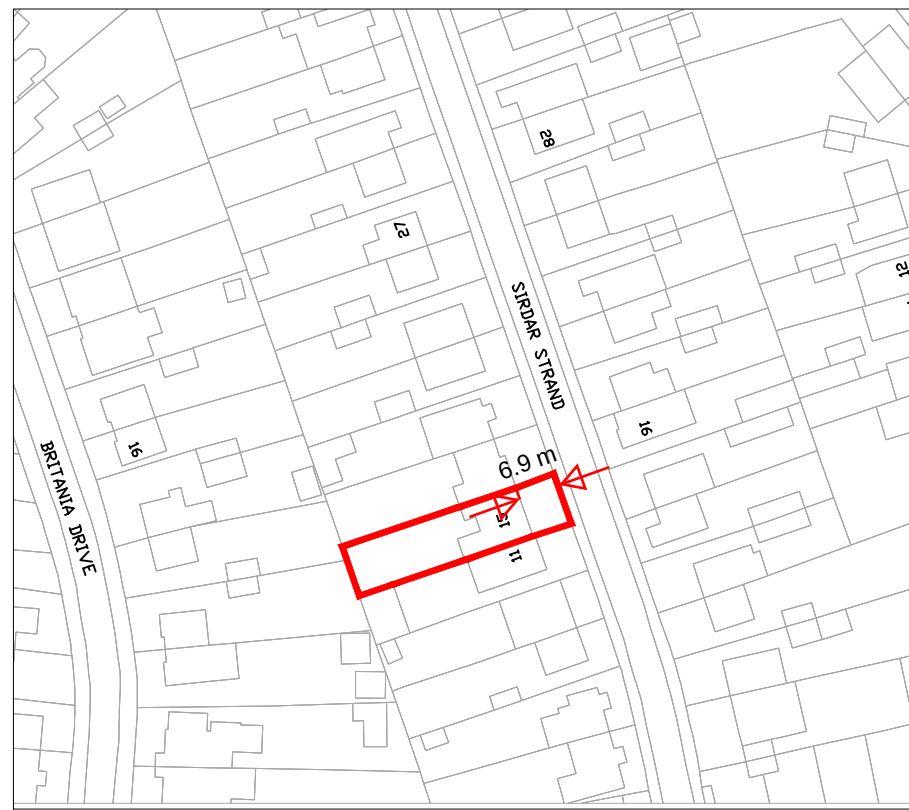

Site Plan scale 1:1250

0 10m 20m 30m 40m 50m

50.38 m

0 1 5 10
metres
1:100

10.06 m

P2	ISSUED TO PLANNING DEPT	XXXX.21	MC
P1	ISSUED TO PLANNING DEPT	XXXX.21	MC
Rev		Date	By
 OFFICE 48, 95 WILTON ROAD, VICTORIA, LONDON, SW1V 1BZ T : 07940121222 www.designerplans.co.uk			
Job Title 15 SIRDAR STRAND GRAVESEND DA12 4LP			
Drawing Title EXISTING AND PROPOSED PLANS			
Scale 1:100 @ A1	Date AUG` 21	Drawn By MC	
Job No. 51-1000-25	Dwg No. S02	Rev P2	