


In accordance with the Construction Design Management Regulations 2015, Skanska Technology has undertaken a design risk assessment for the elements of work shown on this drawing. The above are some but not all the residual risks identified in the risk assessment. For a comprehensive list refer to the design risk assessment.

NOTES:

1. DO NOT SCALE FROM THIS DRAWING.
2. SITE TO VERIFY ALL DIMENSIONS PRIOR TO CONSTRUCTION.
3. REPORT ALL DISCREPANCIES TO THE DRAWING ORIGINATOR IMMEDIATELY.
4. THIS DRAWING SHOULD BE READ IN CONJUNCTION WITH ALL RELEVANT DOCUMENTS AND DRAWINGS.

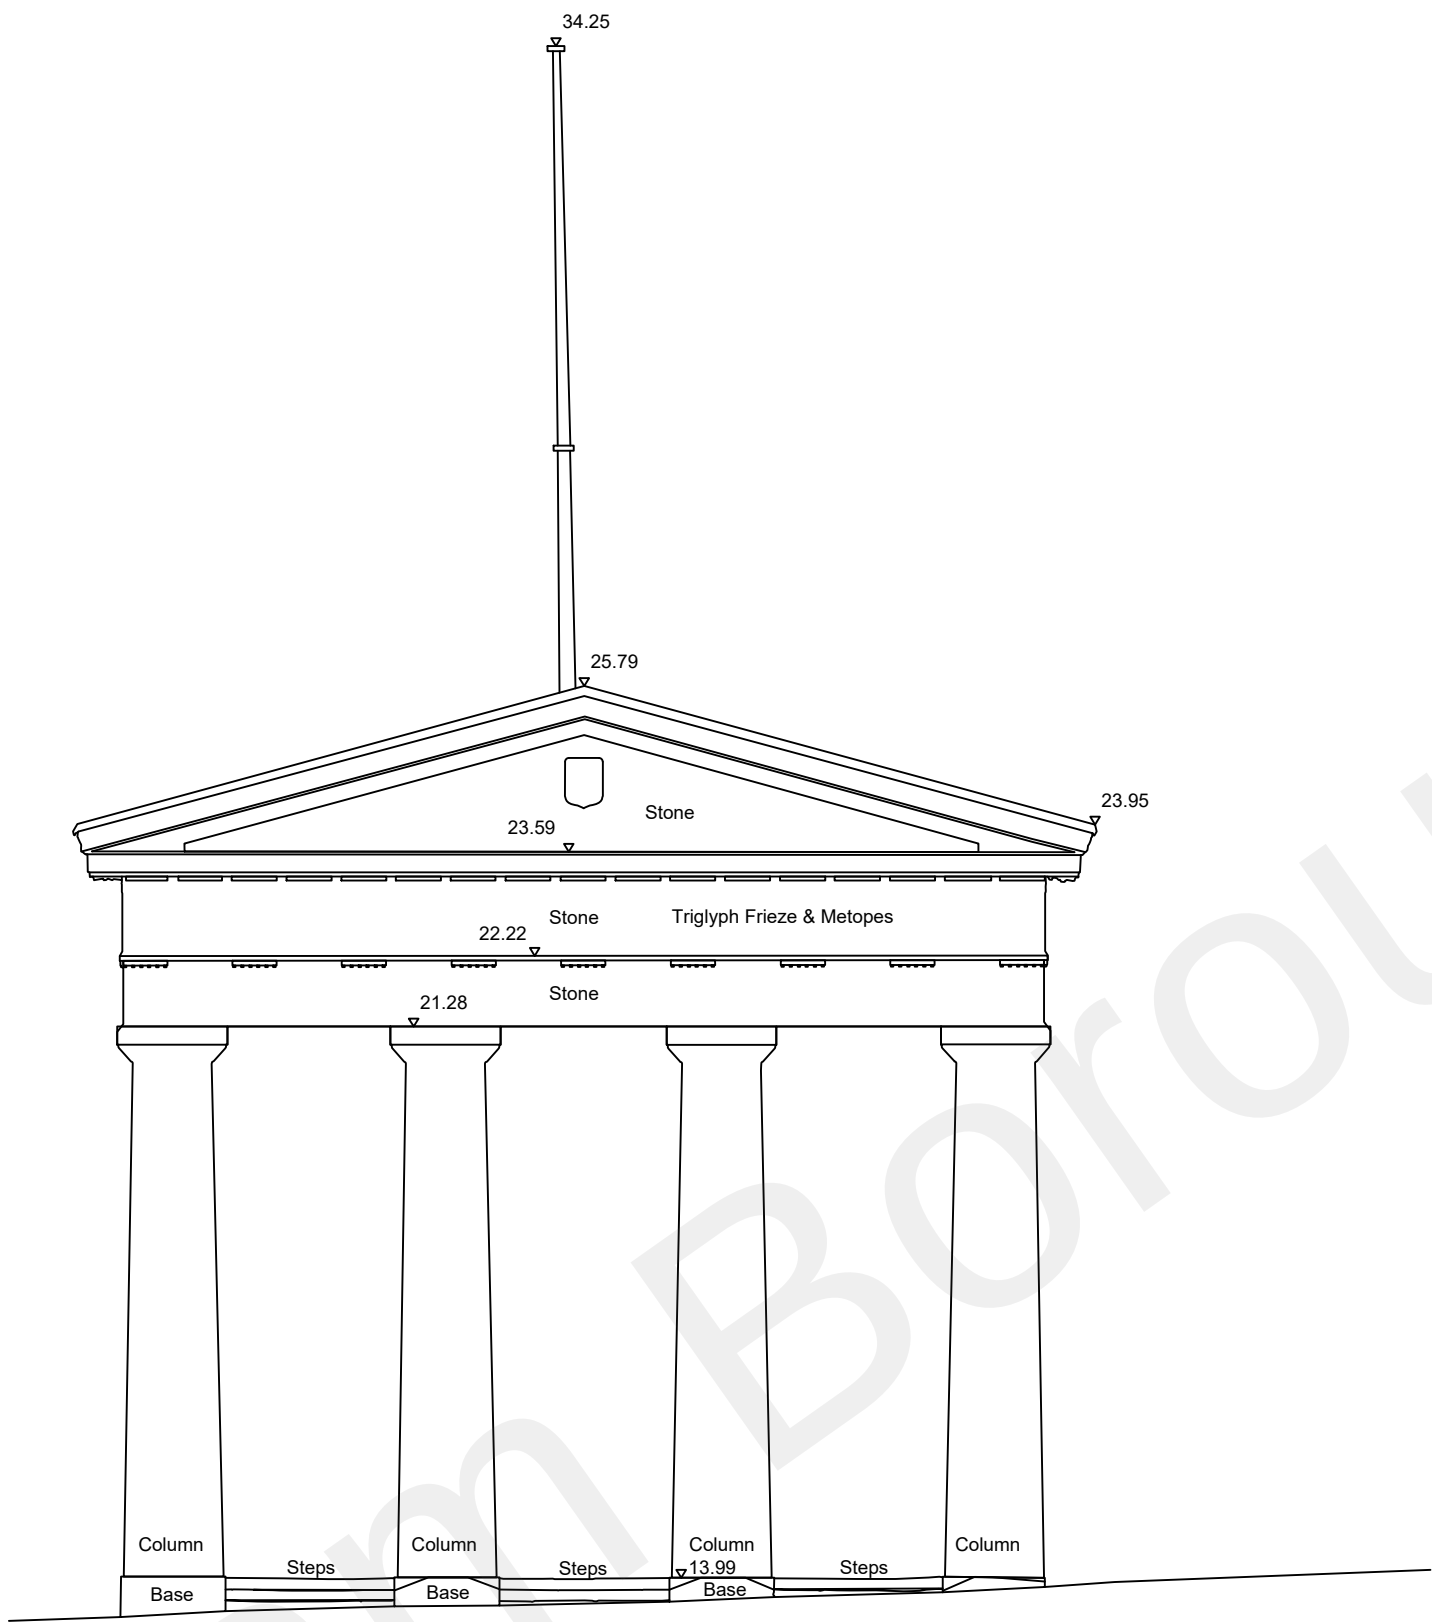

Elevation 2
West Elevation
(1:100)

0 5
1:100 METRES

Rev	Date	Description	Dwn	Chkd
P02	18.11.21	Planning issue	KC	GN
P01	01.11.21	Planning issue	KC	GN

Site Key Plan

Drawing Originator
SKANSKA | Skanska Technology
Maple Cross House
Denham Way
Maple Cross
Rickmansworth
Herts WD3 9SW
Tel: +44 (0)1923 776666
Fax: +44 (0)1923 423940

THIS DRAWING IS COPYRIGHT OF SKANSKA TECHNOLOGY LIMITED
AND SHALL NOT BE REPRODUCED WITHOUT PRIOR WRITTEN PERMISSION

Drawing Status
FOR PLANNING

Project Name
GRAVESEND OLD TOWN HALL

Drawn by KC	Drawn Date 17.09.21	Checked by GN	Checked Date 17.09.21
Approved by RC	Approved Date 17.09.21	Scale 1:100@A1	

Title
Original drawing sheet is A1

EXISTING ELEVATION 2