


EXISTING ARCHITECTURE DEMOLITIONS NEW BRICK WALL NEW TIMBER FRAMED STUD WALL NEW ROOF

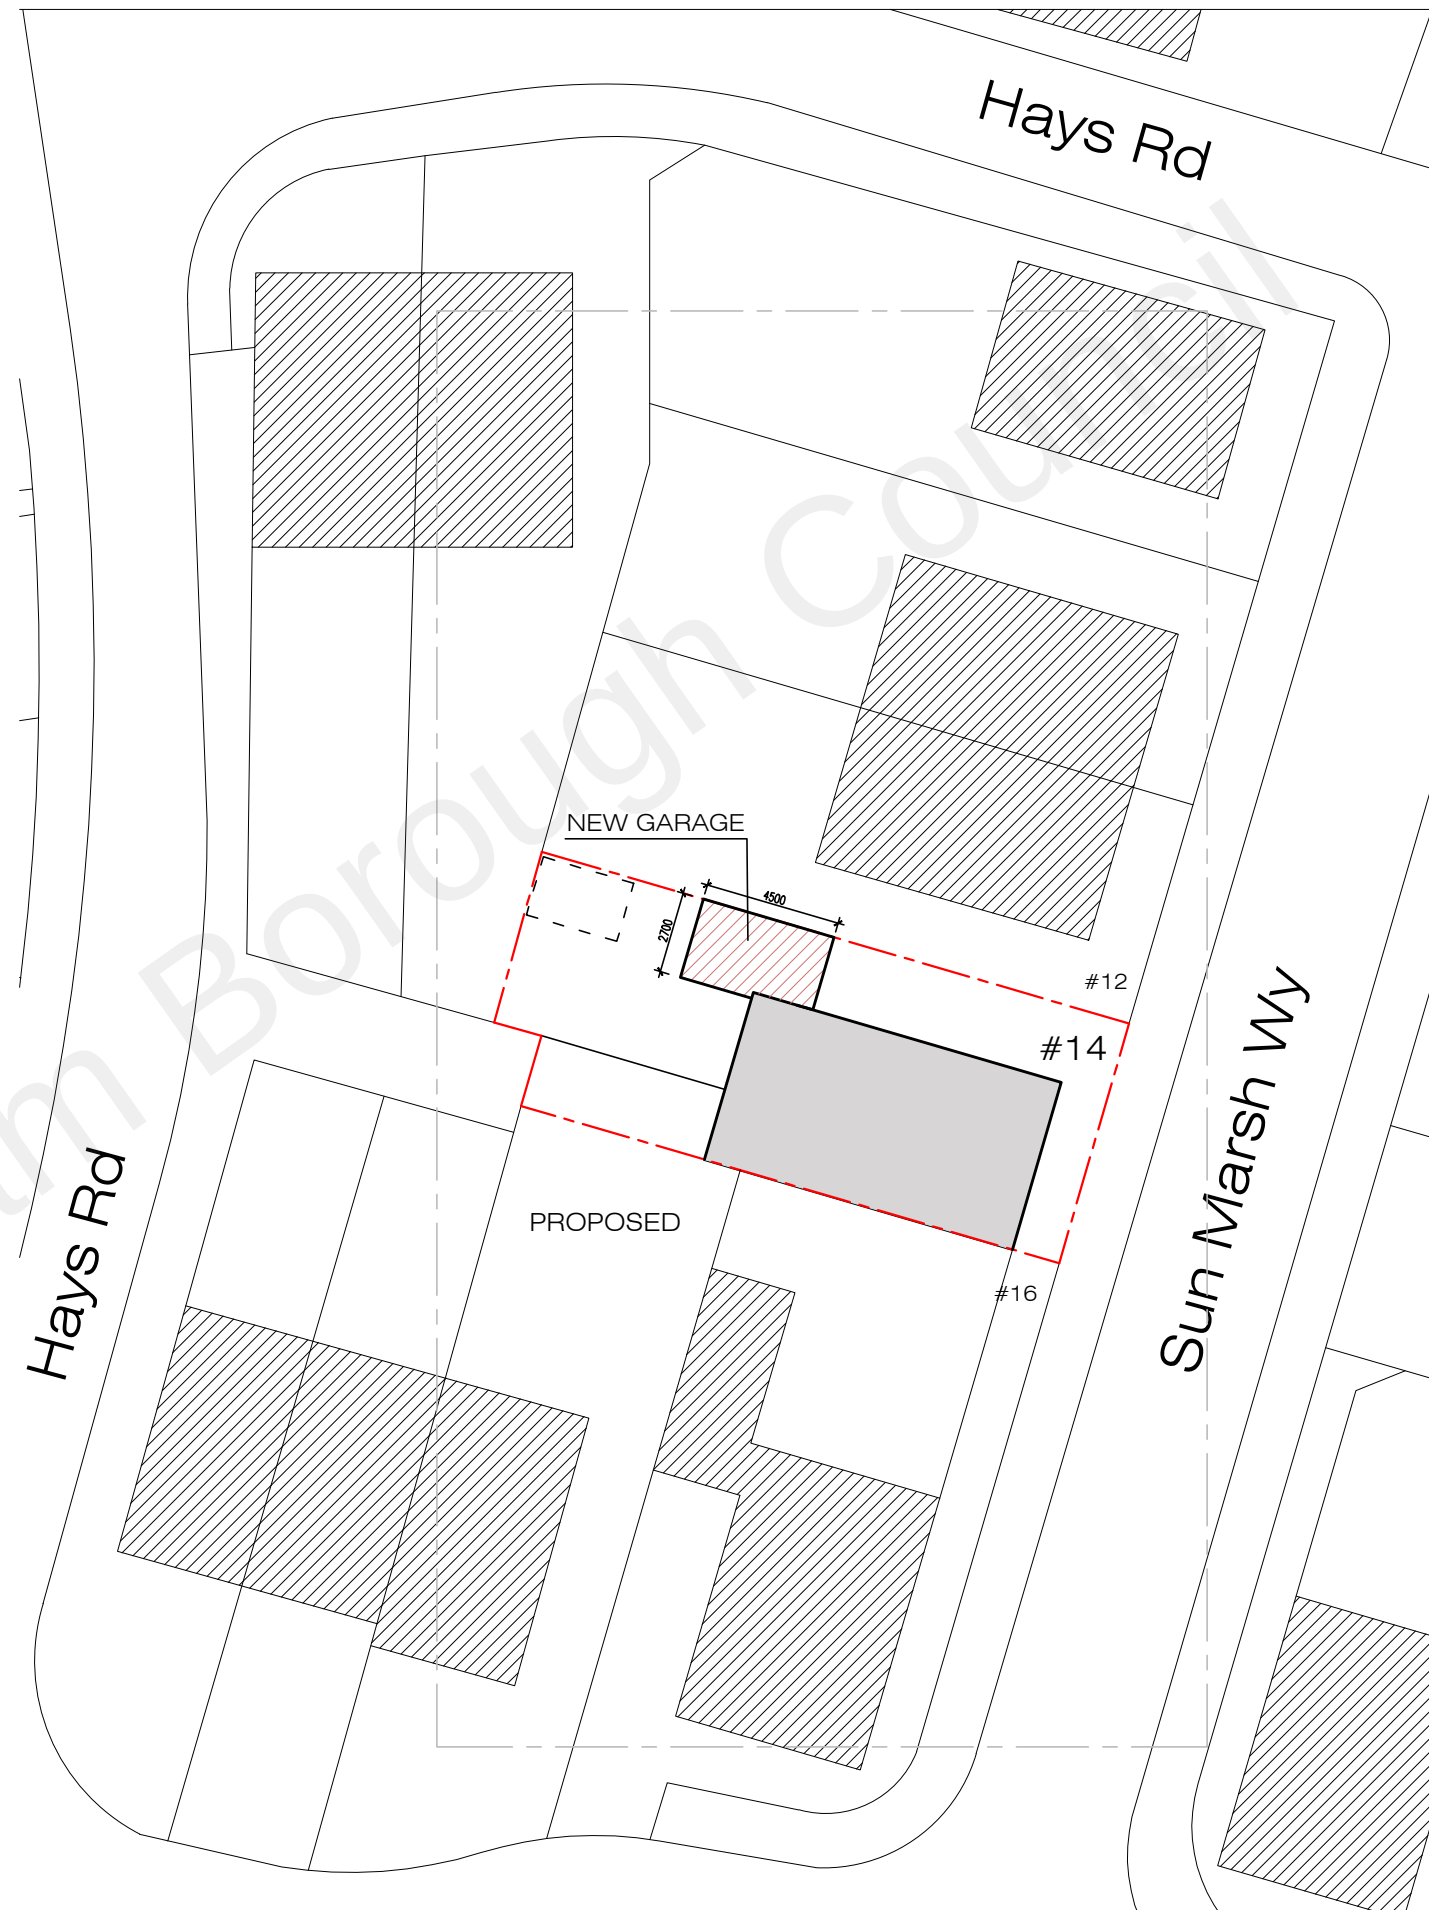


ARCHITECTURAL DESIGN:



1 BLUETT STREET
MAIDSTONE ME14 2UG

ALL DIMENSIONS TO BE CHECKED ON SITE.
DRAWING TO BE READ IN CONJUNCTION WITH
STRUCTURAL ENGINEER'S DRAWINGS

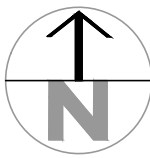

PRELIMINARY	☐	INFORMATION	☐
APPROVAL	☐	CONSTRUCTION	☐
TENDER	☐	*	☐
PLANNING	☒	*	☐
RECORD	☐	*	☐

CLIENT: **MARIUS RESIDENCE**

PROJECT ADDRESS: **#14 SUN MARSH WY GRAVESEND DA12 2FE**

DRAWN: JOM@GI	CHECKED: BMAC	
REV	DESCRIPTION	DATE

DRAWING TITLE: **SITE PLAN**

JOB CODE 2022/352	DRAWING NUMBER A.02
DATE Oct. 22	
SCALE 1/250	