




Scale: 1:50 (Can be scaled for planning purpose only)




www.info@kdesign.org.uk

This drawing is the property of K Design copyright is reserved by them and drawing is issued on condition that it is not copied, reproduced, retained, or disclosed to any unauthorised person without prior consent in writing of K Design.
ALL DIMENSIONS TO BE CHECKED ON SITE PRIOR TO WORK COMMENCING AND K DESIGN NOTIFIED OF ANY DISCREPANCIES TO ENABLE US TO ADVISE OCCORDINGLY.

DO NOT SCALE.

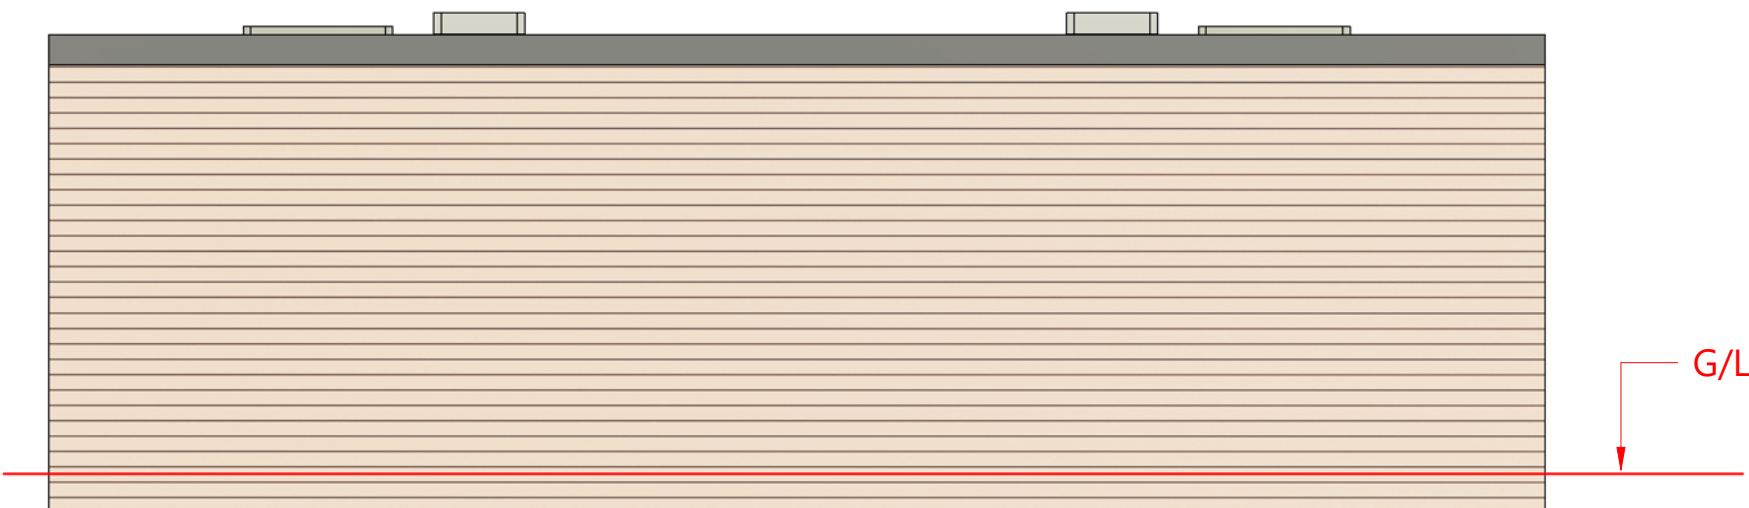


Proposed South Elevation

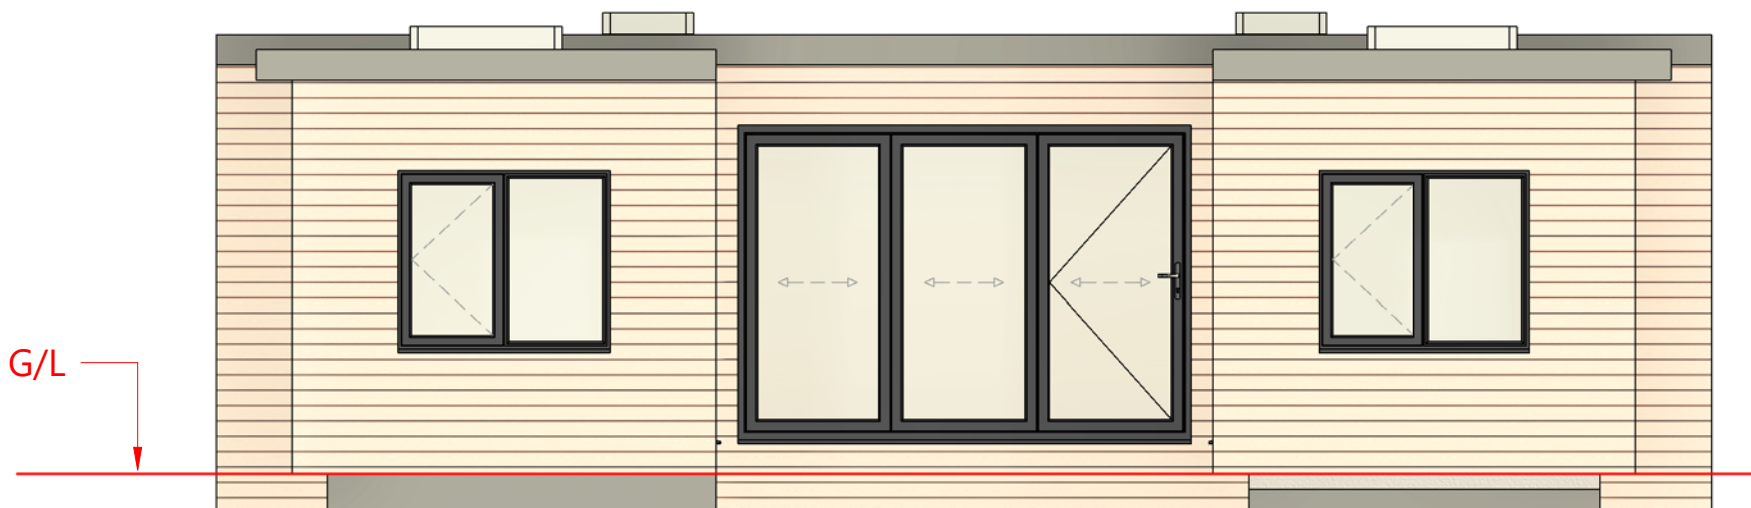


Proposed North Elevation




Proposed West Elevation

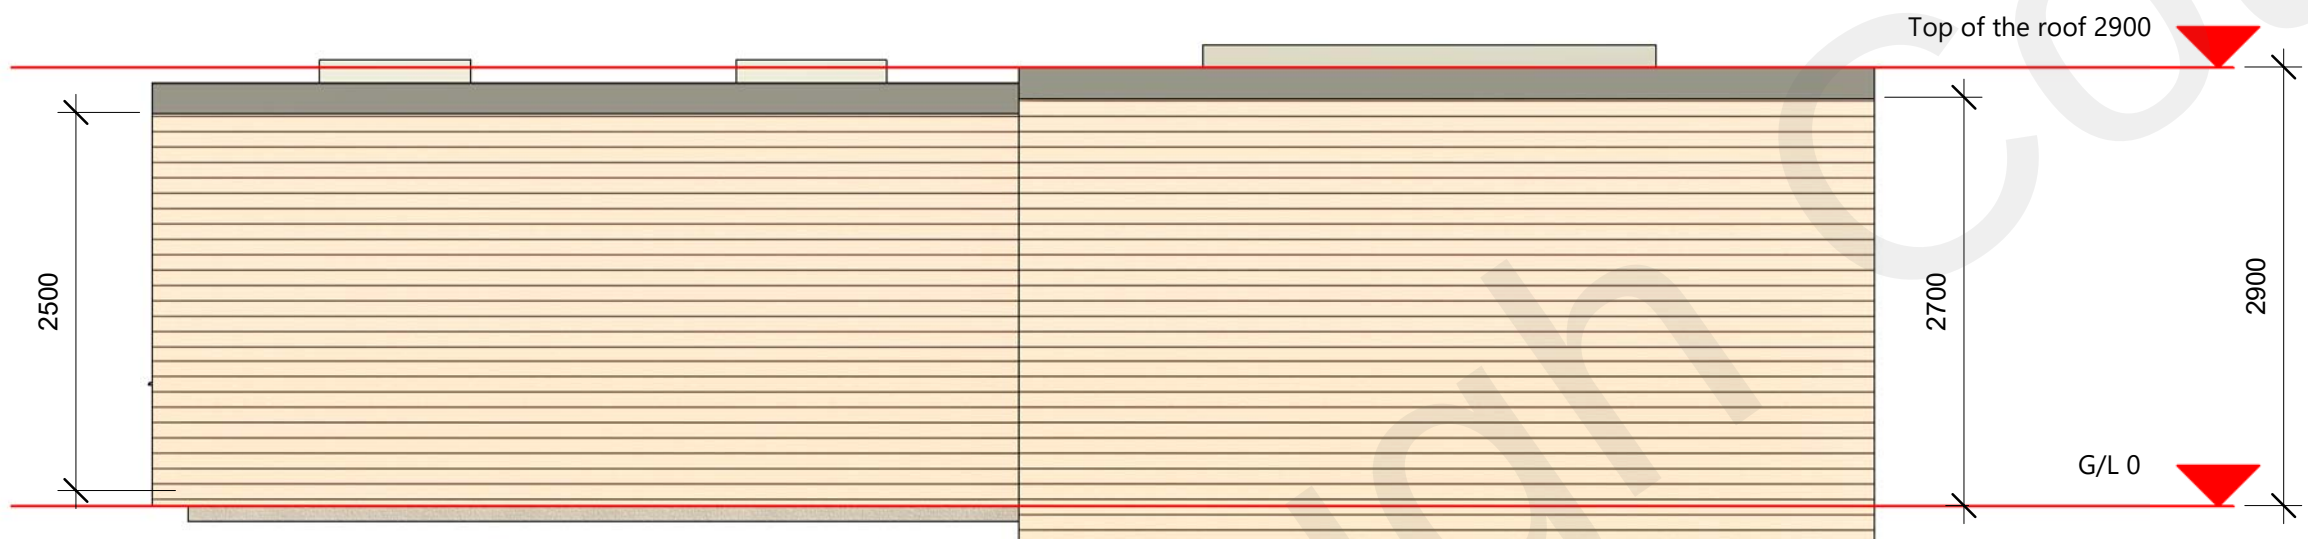

Proposed East Elevation

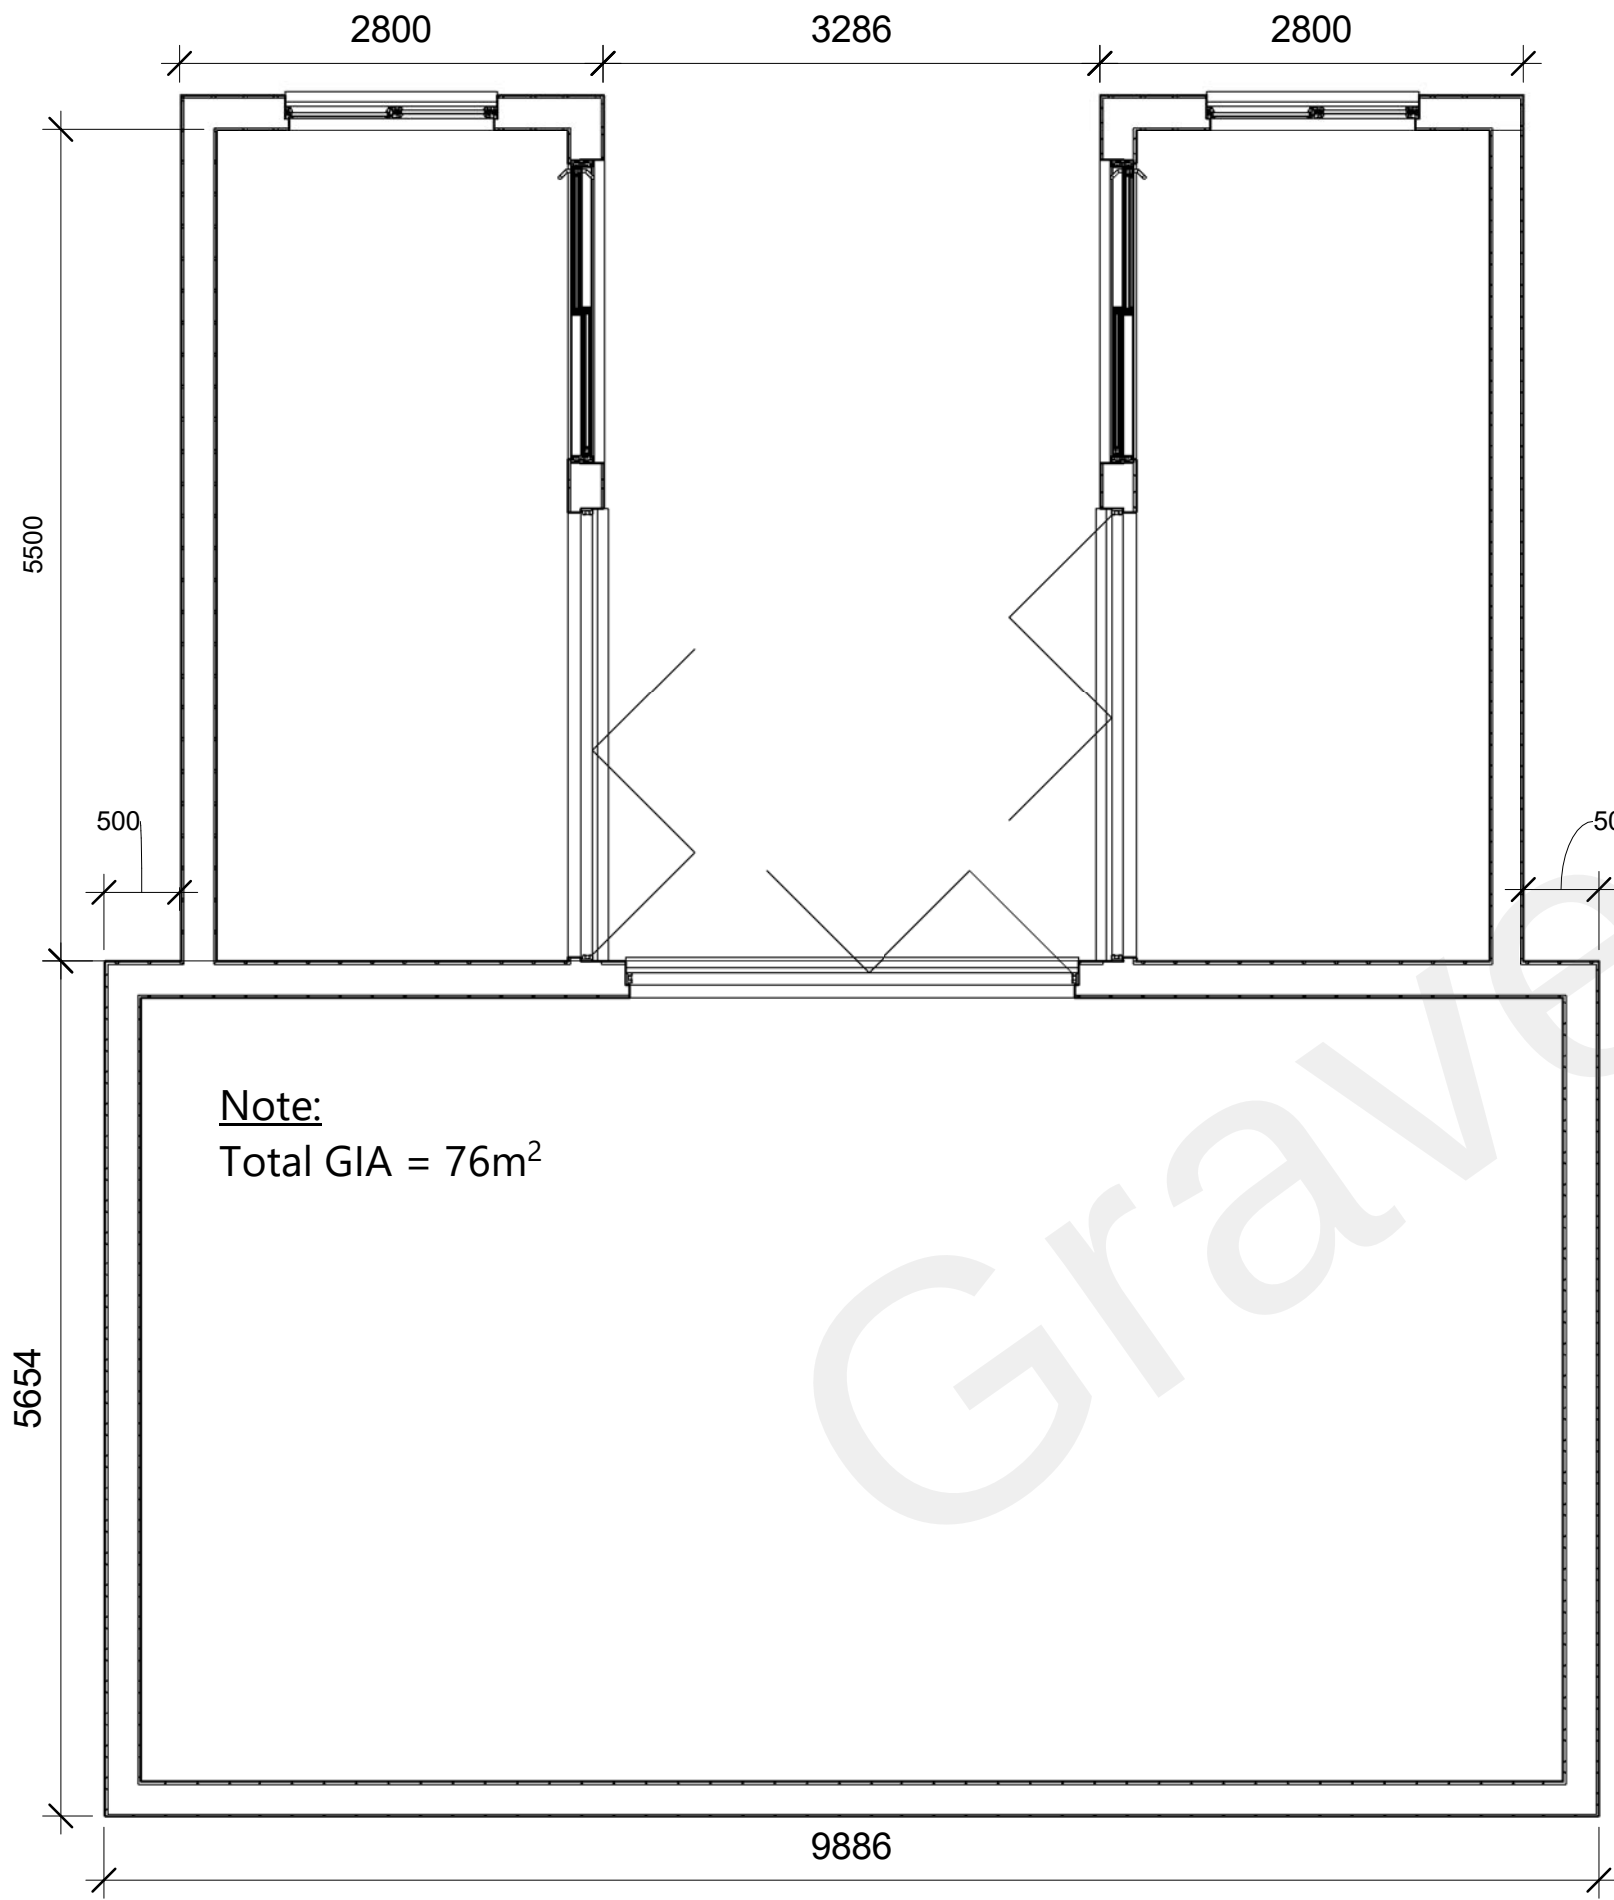

Proposed Floor Layout

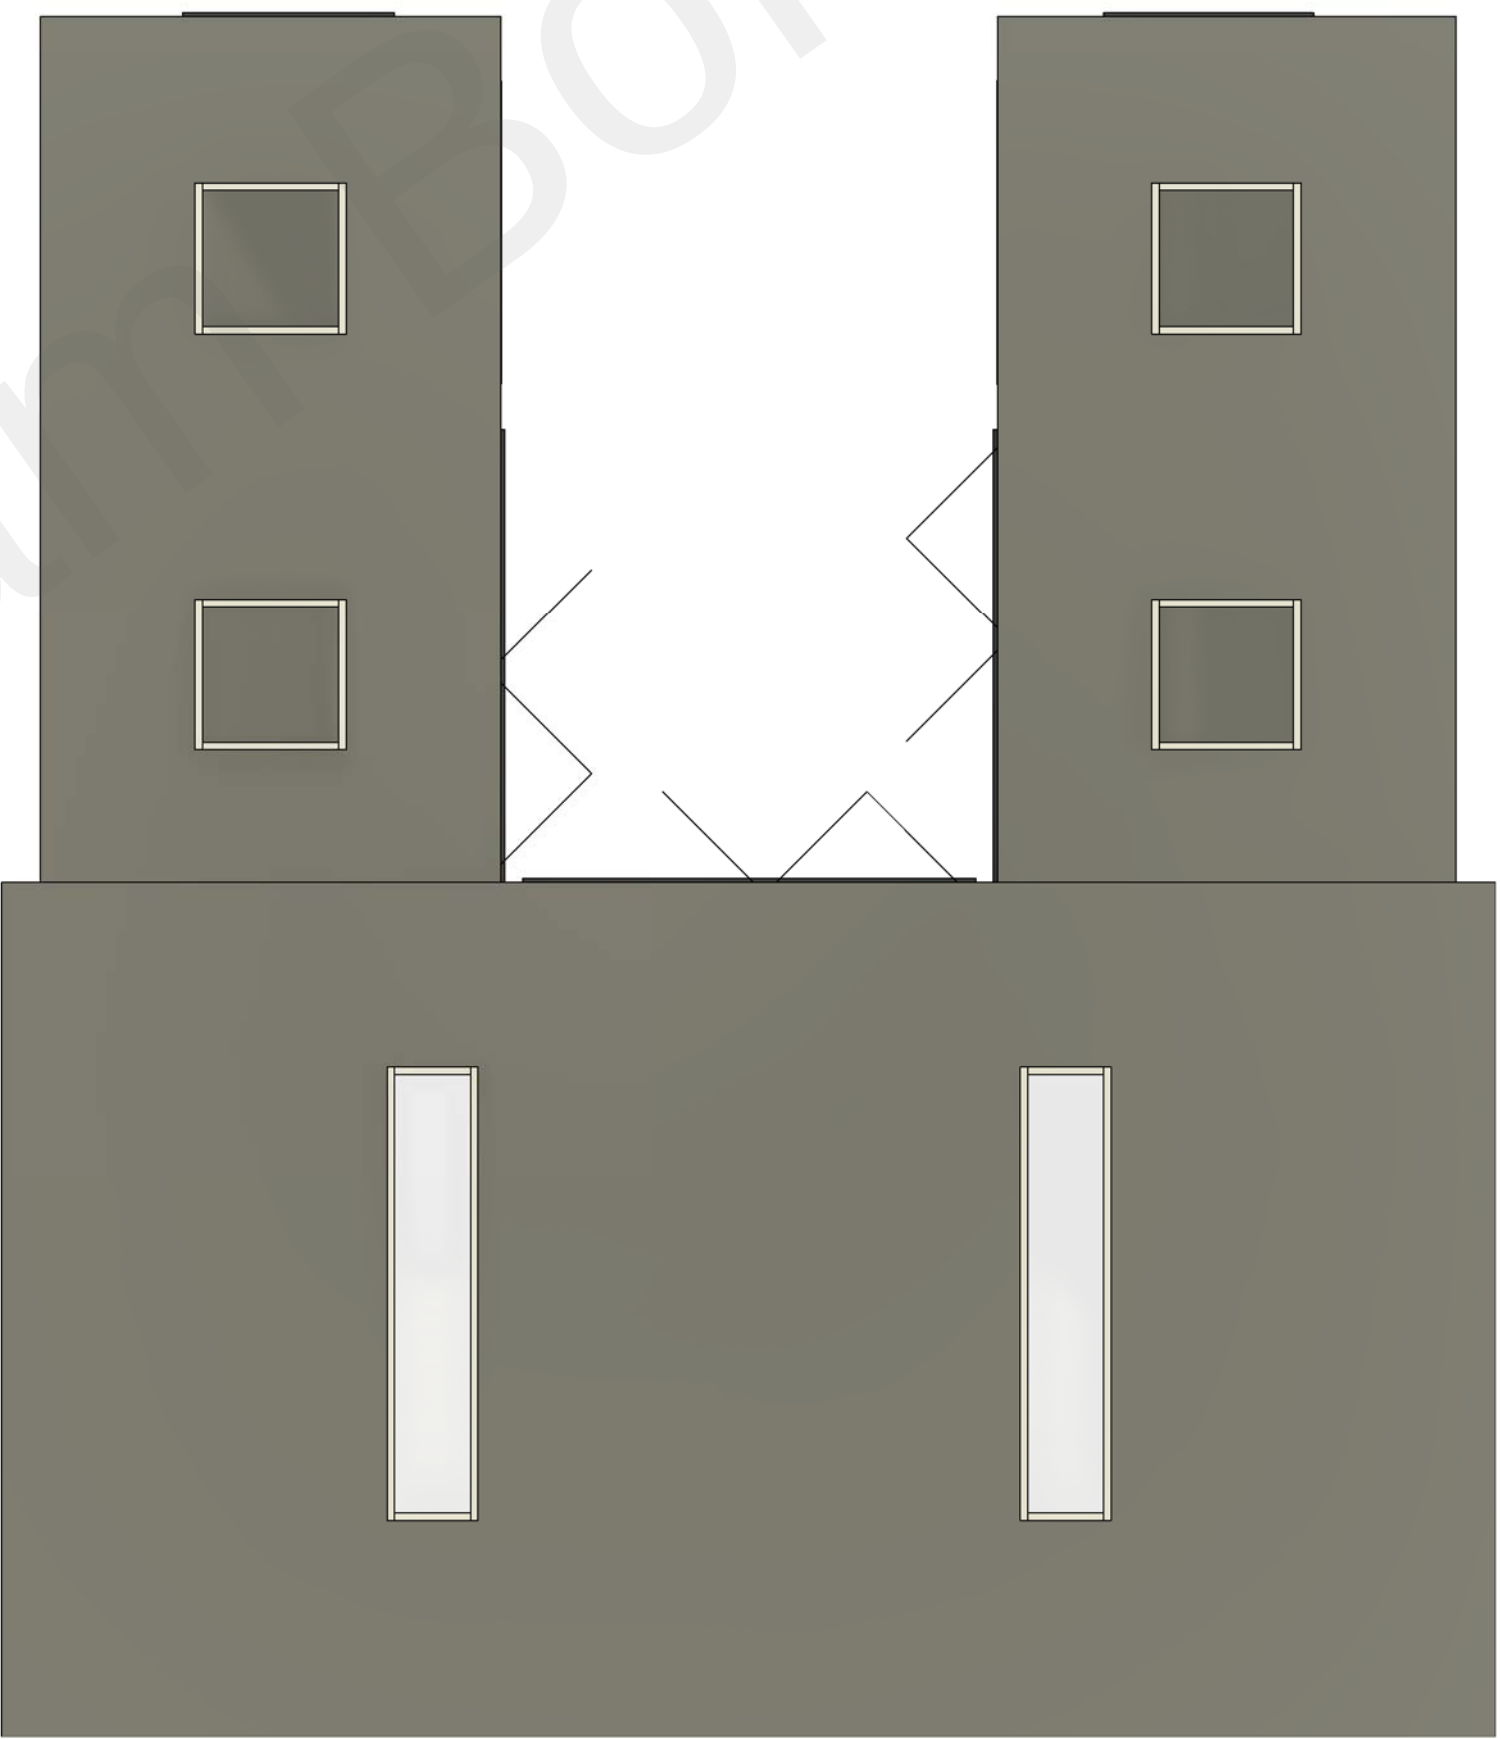

Proposed Roof Plan

Rev.	Description	Date.

PURPOSE OF ISSUE

Planning

PROJECT

Proposed Outbuilding

TITLE

Proposed Elevations and Floor Layout

CLIENT

Mr Sathi

DRAWN BY JSP	CHECKED BY N/A	DATE 08/11/2022
-----------------	-------------------	--------------------

SCALE (@ A1) 1 : 50	PROJECT NUMBER 2221
------------------------	------------------------

DRAWING NUMBER A101	REV
------------------------	-----