




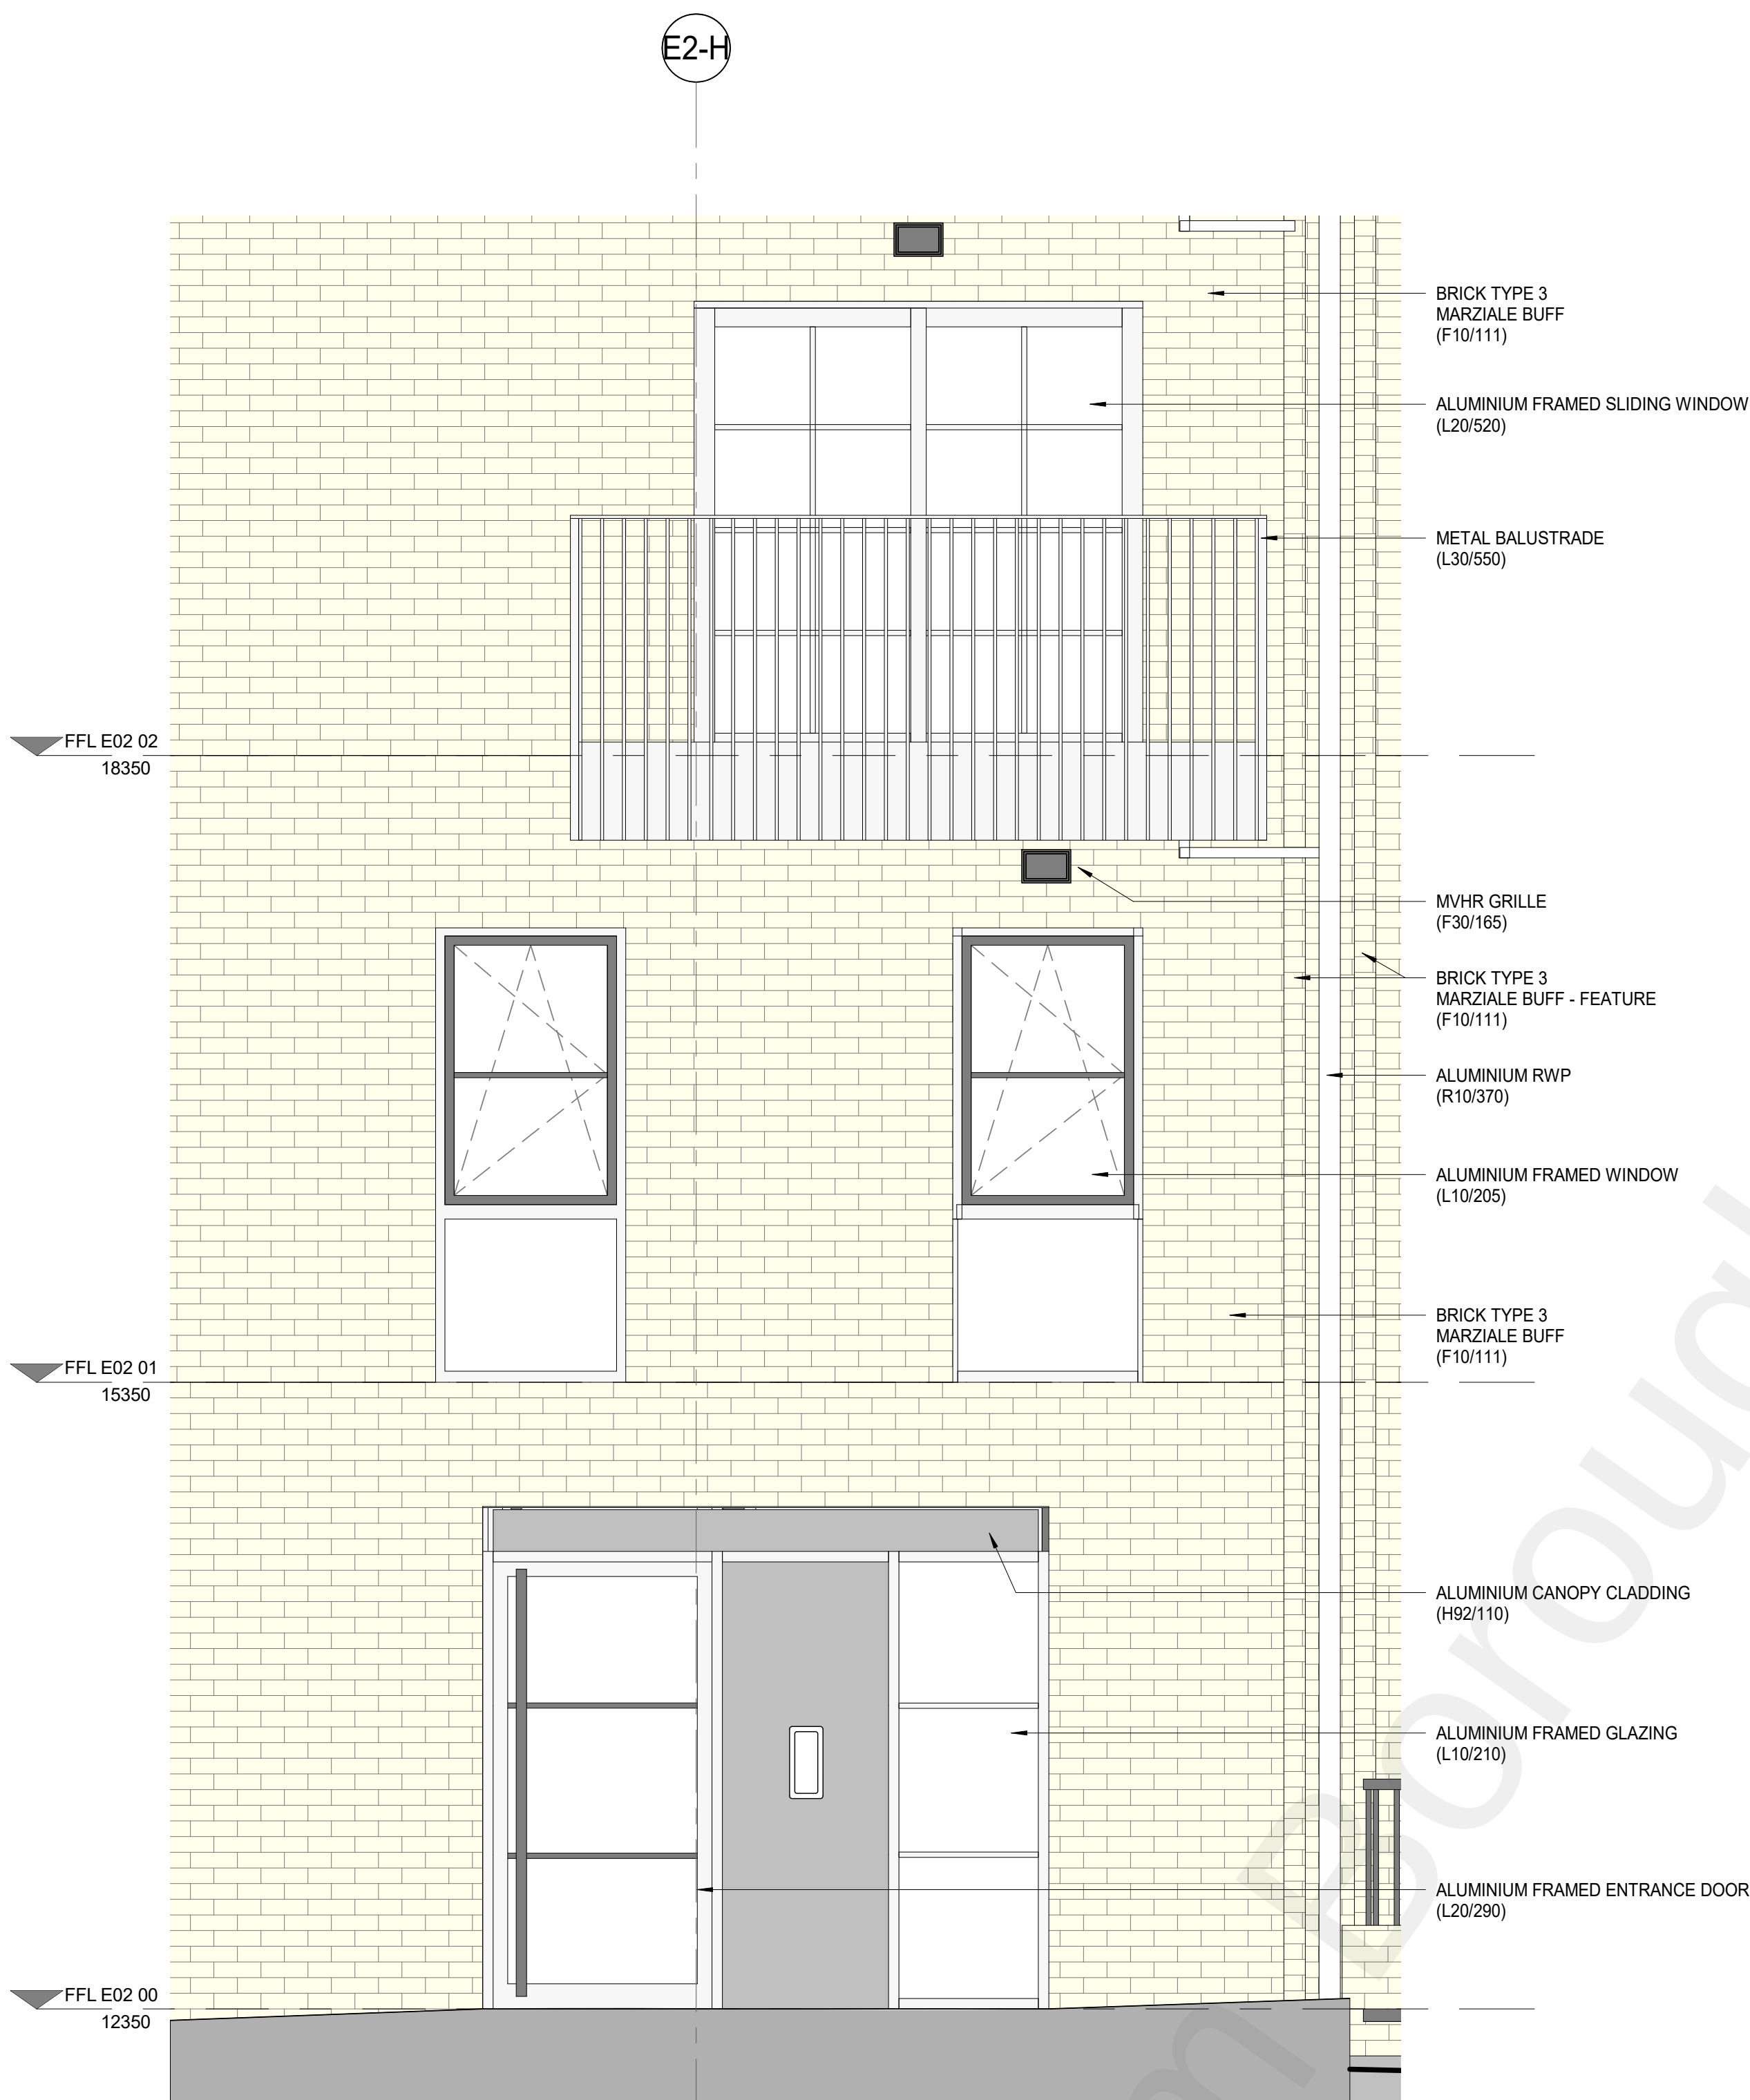


1 E02 SOUTH ELEVATION BAY STUDY ENTRANCE ELEVATION
1:25

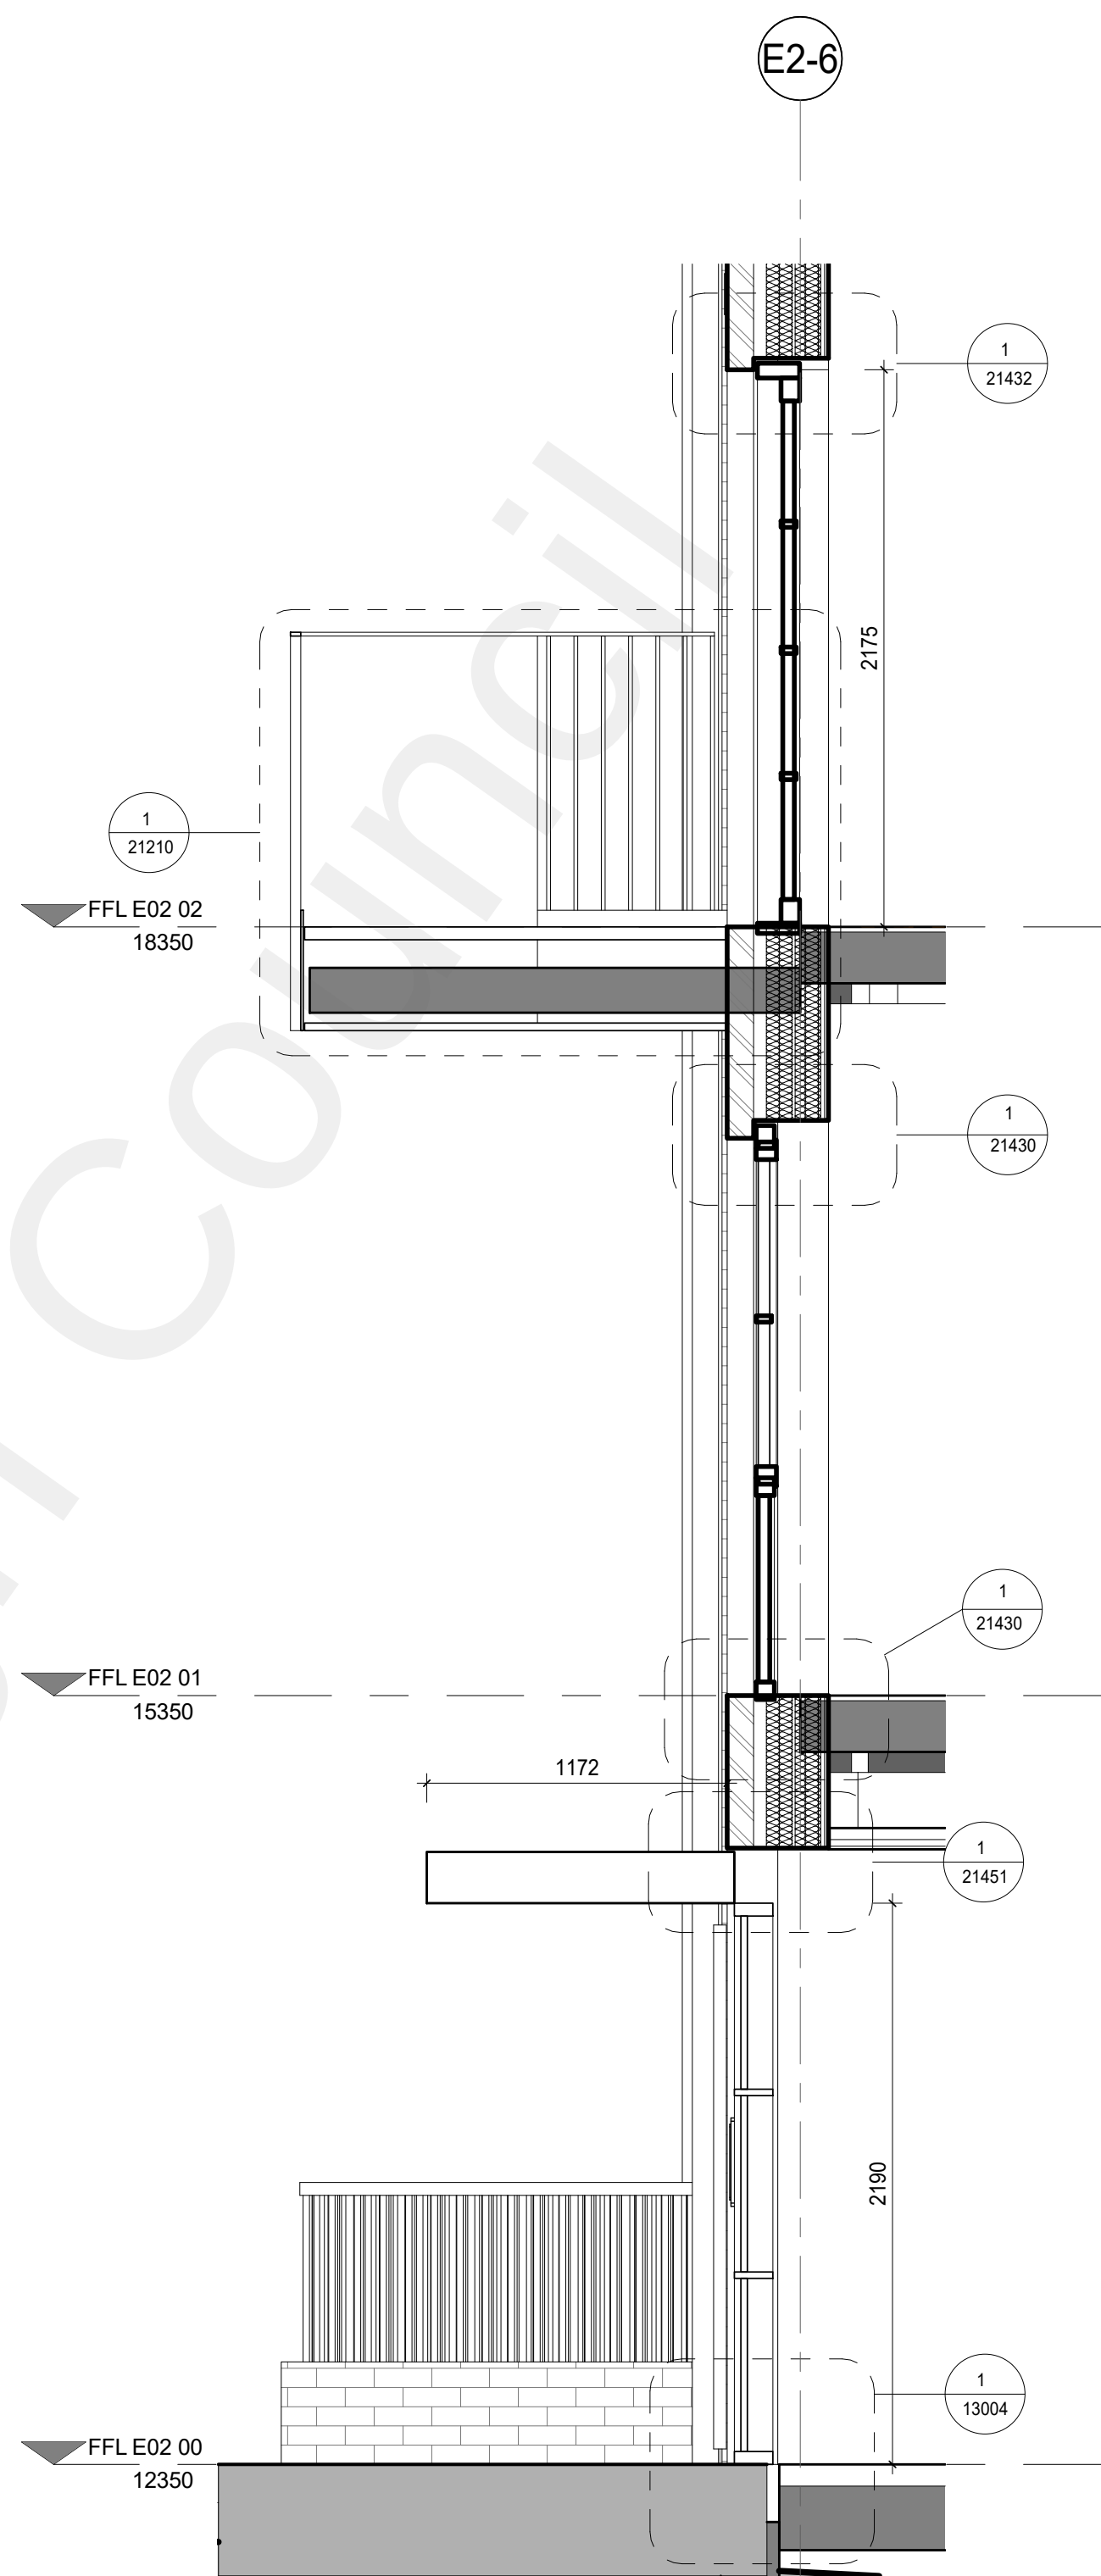

2 E02 SOUTH ELEVATION BAY STUDY ENTRANCE SECTION
1:25

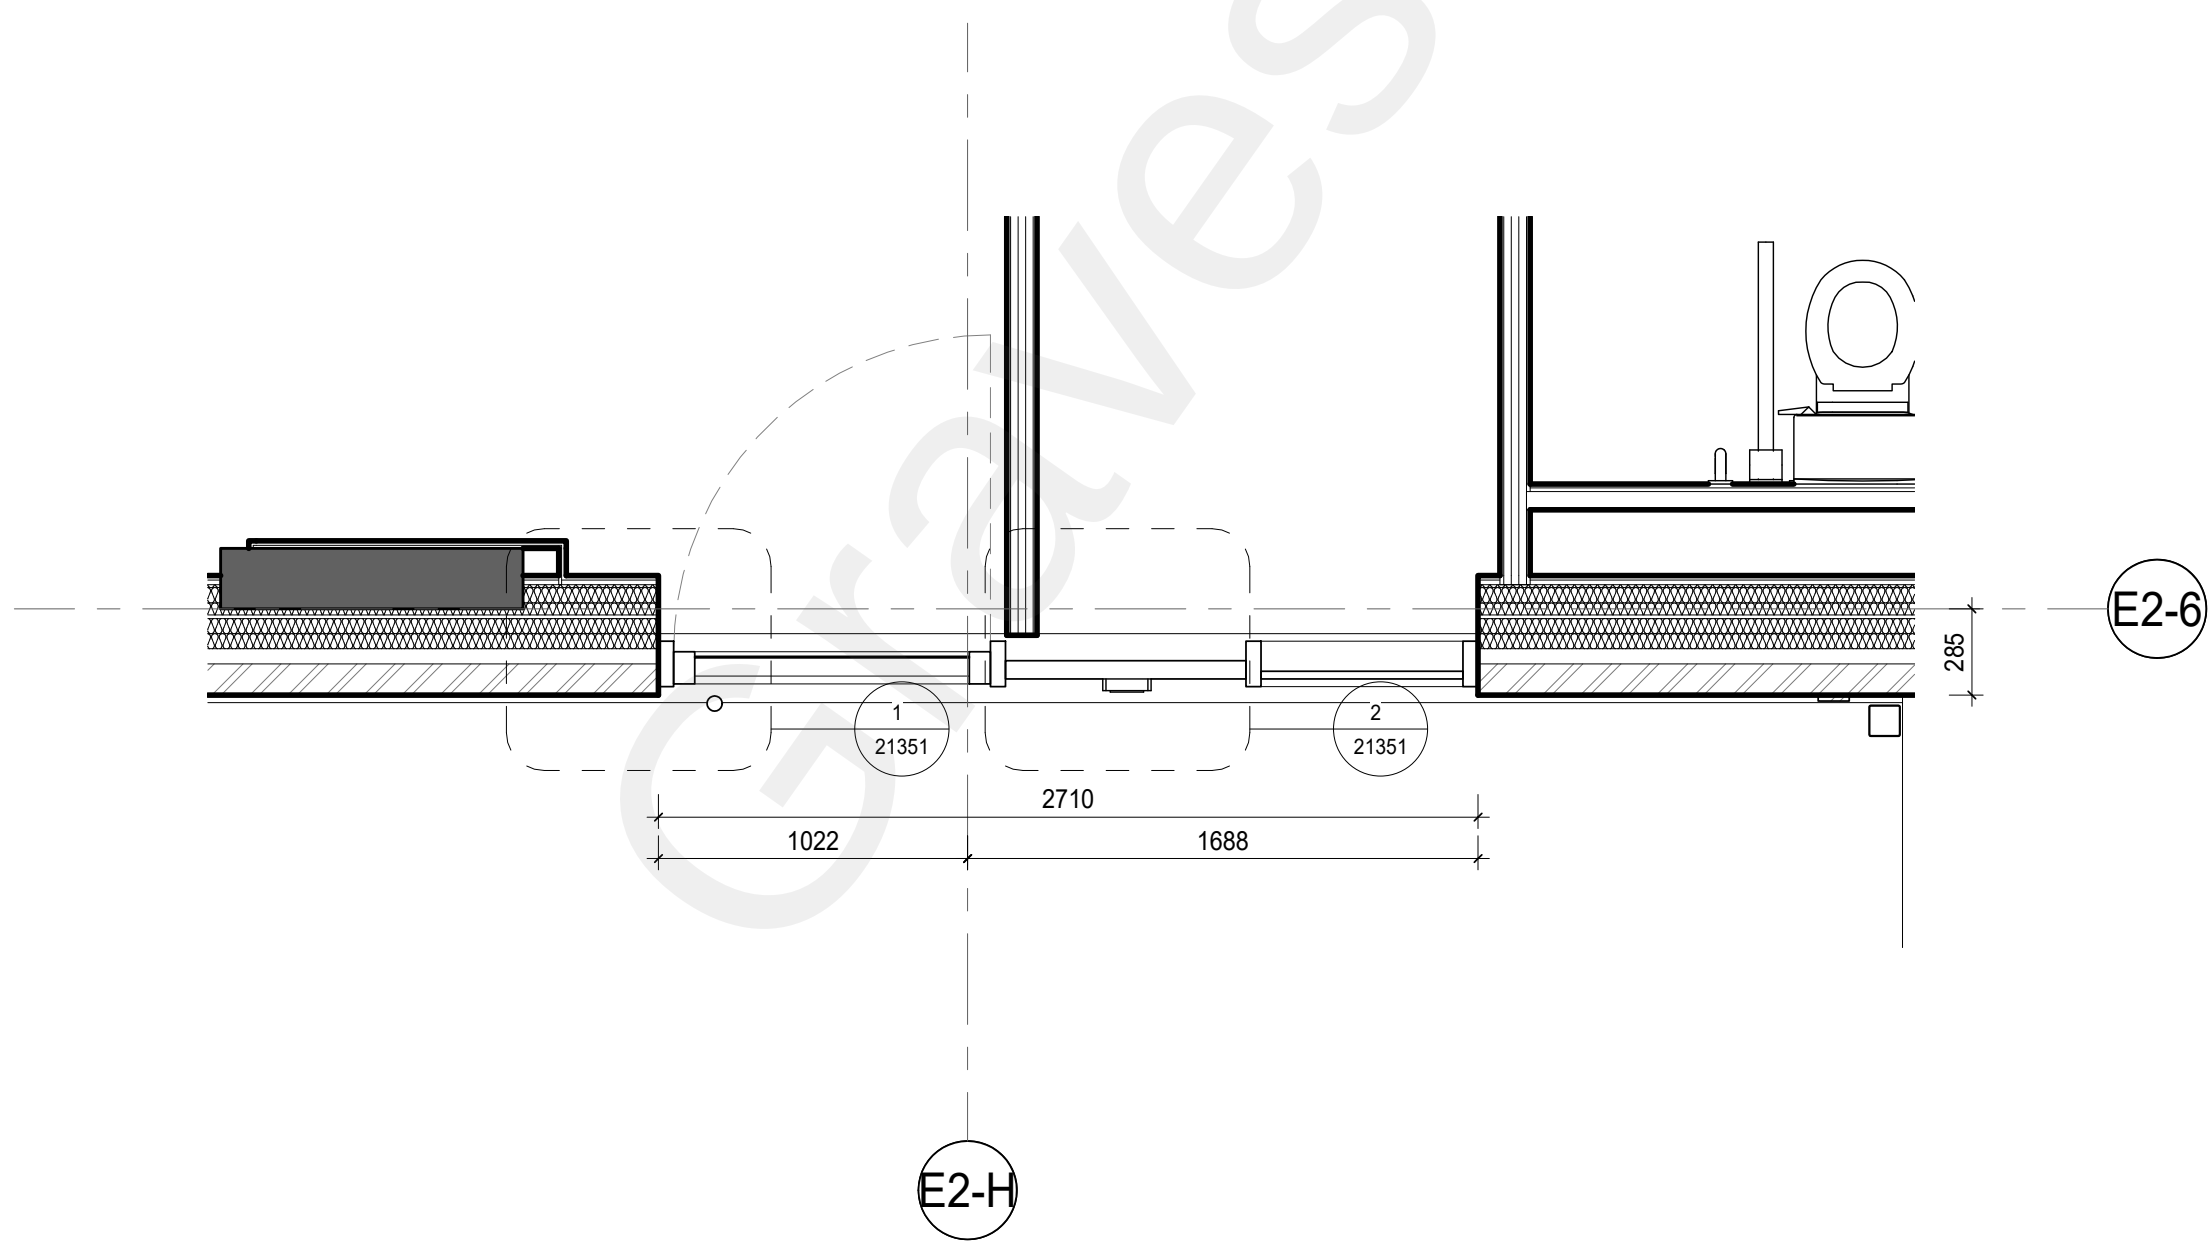

3 E02 SOUTH ELEVATION BAY STUDY ENTRANCE PLAN
1:25

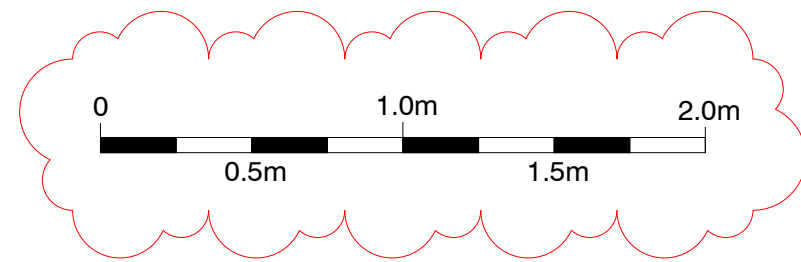

SIGNIFICANT HEALTH AND SAFETY RISKS (UNUSUAL AND DIFFICULT TO MANAGE ONLY)
It is assumed that all works will be carried out by a competent contractor working, where appropriate, to an approved method statement. In addition to the hazards/risks normally associated with the types of work detailed on this drawing, note the following:

DO NOT SCALE OFF THIS DRAWING

This scheme is subject to town planning and all other necessary consents. Dimensions, area and levels where given are only approximate and subject to site survey. All dimensions are to be checked on site. Any discrepancies or variations are to be reported to the architect before work commences. Figured dimensions only are to be taken from this drawing.

Magnetic media does not constitute contract documentation and updates of this data will occur. These files are current as of the date of issue. Your use of the content of these files is at your own risk. Reference should always be made to the hard copy which is superior to the digital format. Any document produced by yourselves which contains part or all of this data remains your responsibility and attributed to yourselves. Whilst Leslie Jones make every effort to ensure that it is scanned for viruses, we cannot guarantee that it does not contain any.

This drawing is to be read in conjunction with all relevant consultants and / or specialists drawings / documents and any discrepancies or variations are to be reported to the architect before the affected work commences.

DRAWINGS RECORD

REV	DATE	COMMENTS	REV BY	CHK BY
001	16/12/2020	CONSTRUCTION ISSUE	LP	BT
002	13/08/2021	AMENDATIONS ADDED	BT	LJP
003	26/08/2021	SCALE BAR ADDED	BT	LJP

Client
REEF ESTATES LTD

Consultants
HENRY, G&T, EDC, MANHIRE, WATERMAN, HED,
1ST LINE DEFENCE, BB7

Job Title
THE CHARTER
STAGE 4/5

RIBA

Project Number 3732

Drawing Title
E02 SOUTH ELEVATION BAY STUDY TO
ENTRANCE

scale @ original sheet size first issue date original drawn by original check by
1:25 @A1 16/12/20 JR LP
project originator volume level type role number
3732 - LJA - E02 - ZZ - DR - A - 21035

suitability code & description:
A5 CONTRACTUAL ISSUE
revision code & description:
003 SCALE BAR ADDED

leslie jones
architecture

Suite 3.02
Grand Union Studios
332 Ladbrooke Grove
London W10 5AD
T: 020 7255 1150
F: 020 7255 6700
E: admin@leslie-jones.co.uk

C:\Users\jhan\Documents\3732 - LJA - XX - XX - A5 - A - 0003 - E02 - STAGE
4 - revised.dwg
26/08/2021 12:42:17