


EXISTING ARCHITECTURE

DEMOLITIONS

NEW BRICK WALL

NEW TIMBER FRAMED STUD WALL

NEW ROOF

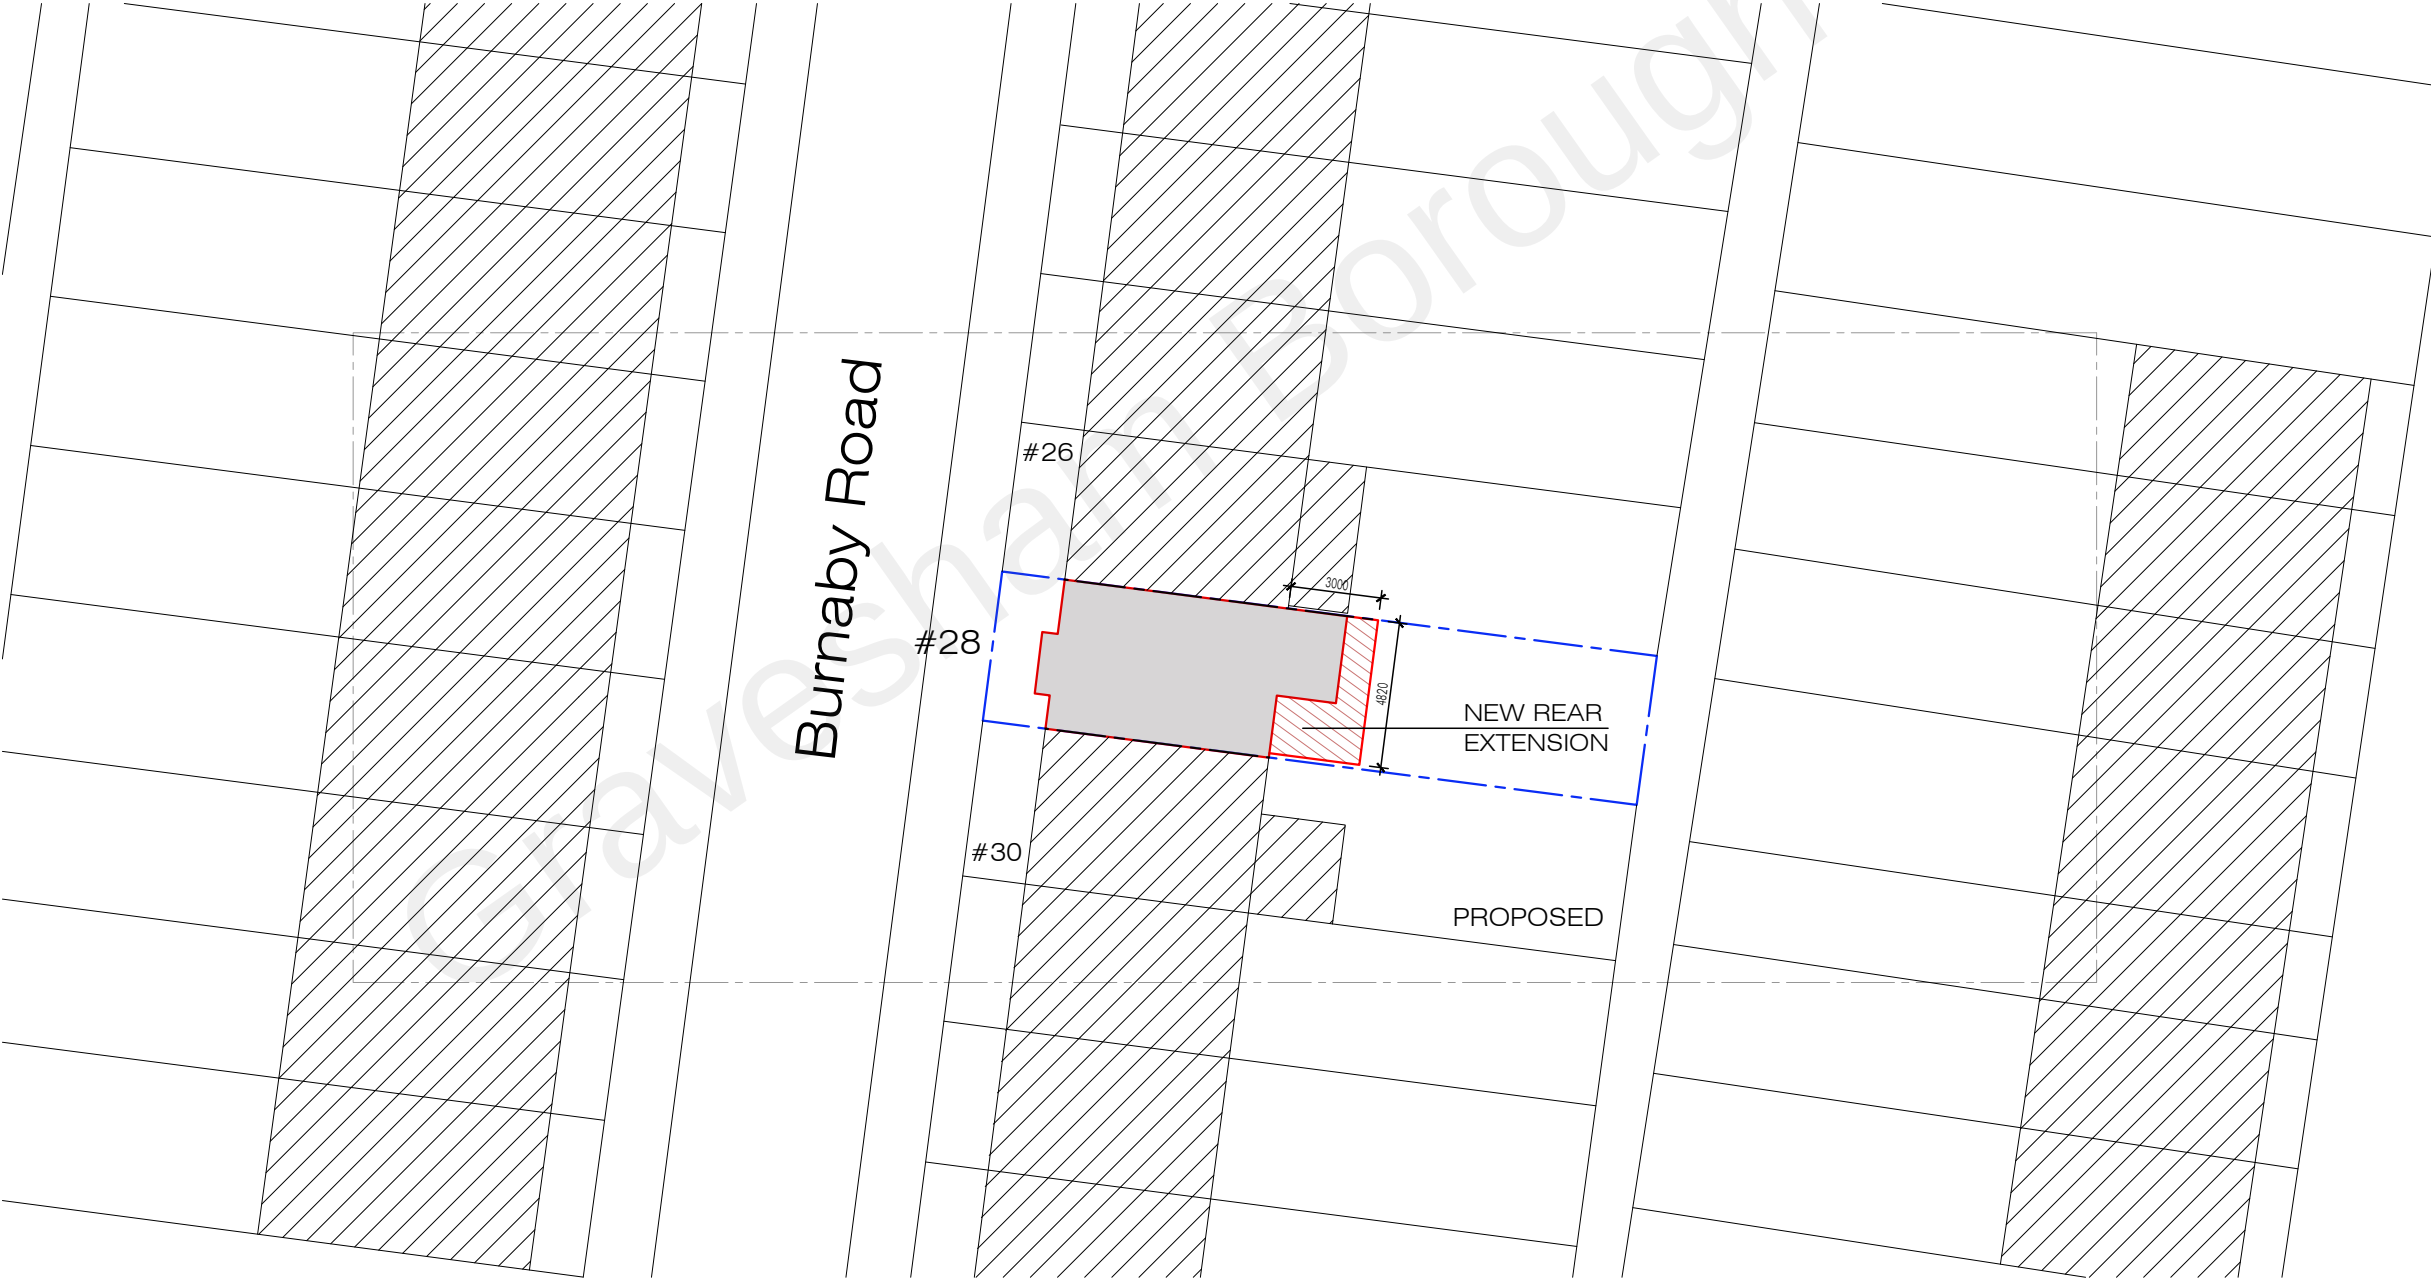


ARCHITECTURAL DESIGN:



MAC STUDIO
architecture & project management

1 BLUETT STREET
MAIDSTONE ME14 2UG

ALL DIMENSIONS TO BE CHECKED ON SITE.
DRAWING TO BE READ IN CONJUNCTION WITH
STRUCTURAL ENGINEERS DRAWINGS

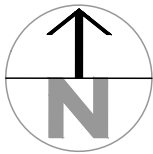

PRELIMINARY	☐	INFORMATION	☐
APPROVAL	☐	CONSTRUCTION	☐
TENDER	☐	*	☐
PLANNING	☒	*	☐
RECORD	☐	*	☐

CLIENT:

YINKA RESIDENCE

PROJECT ADDRESS:

#28 BURNABY RD
NORTHFLEET
GRAVESEND
DA11 9JT

DRAWN:

JOM@GI

CHECKED:

BMAC

REV	DESCRIPTION	DATE

DRAWING TITLE:

SITE PLAN

JOB CODE
2021/284

DATE
Oct. 21

SCALE
1/250

DRAWING NUMBER

A.02

