



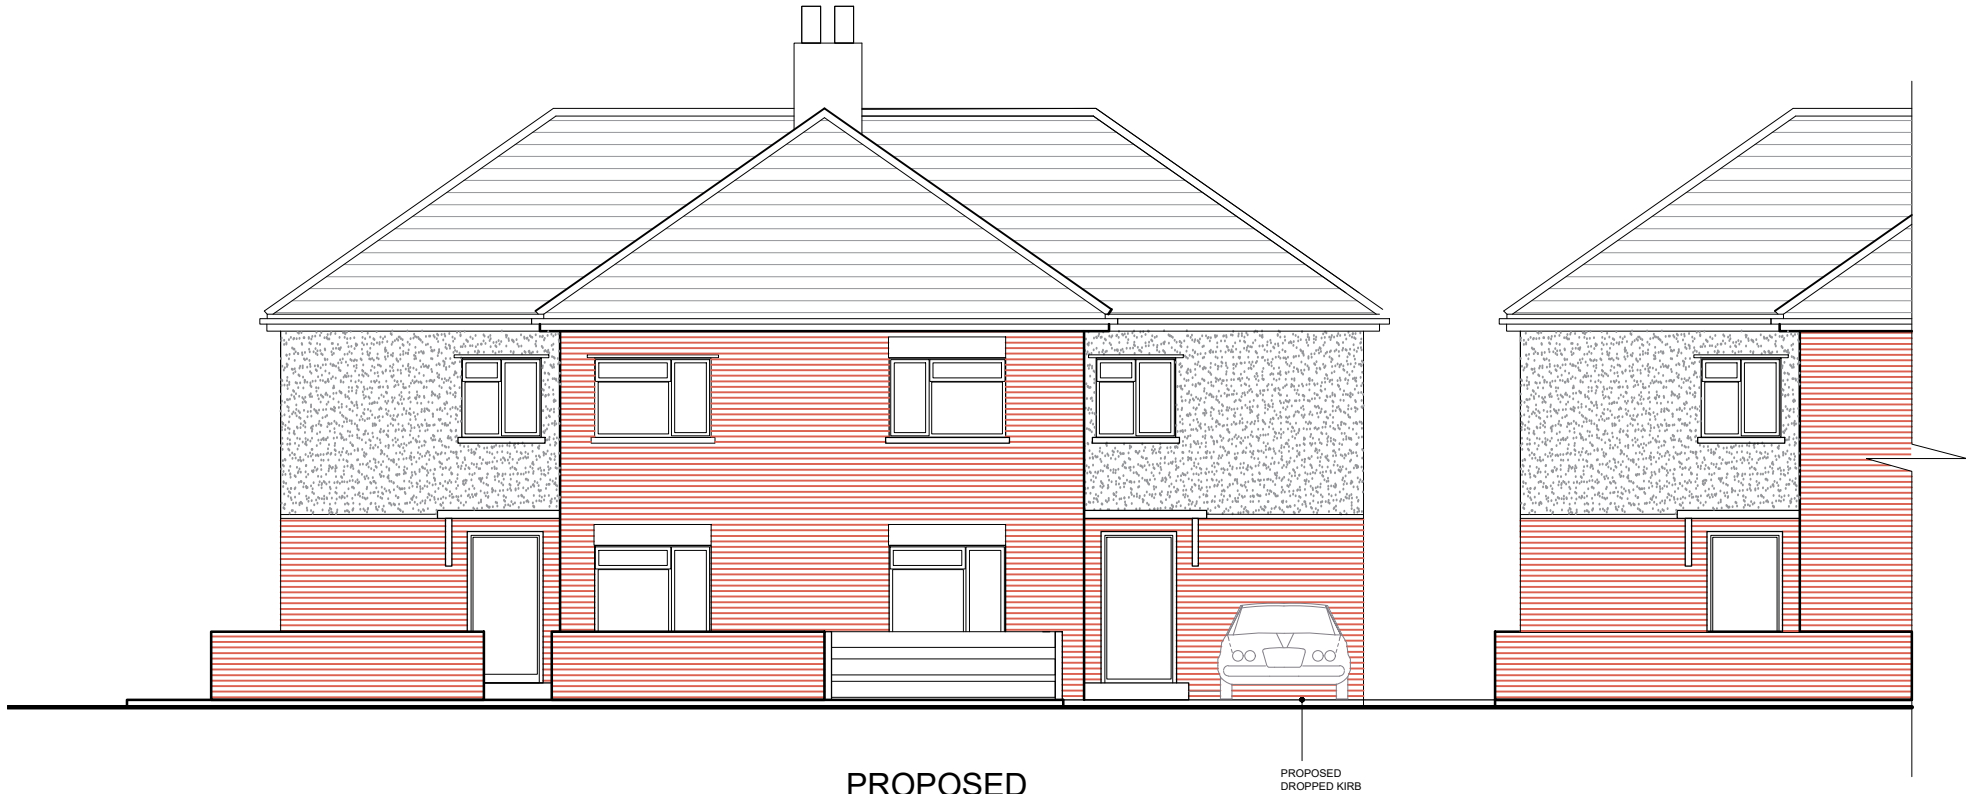

PROPOSED
FRONT ELEVATION

PROPOSED
DROPPED KIRB

 

Scale 1:100

MUSA CICEK

15 Harden Road, Northfleet, Kent, DA11 7HE
Email : m100993c@gmail.com Tel: 07535948988

**PROPOSED
FRONT
ELEVATION**

15 HARDEN ROAD
NORTHFLEET
KENT
DA11 7HE

Page Size : A4
Scale : 1:100
Date : 17.05.23
Drawn By : MC
Check By : PR

Dwg. No:

0100/41