




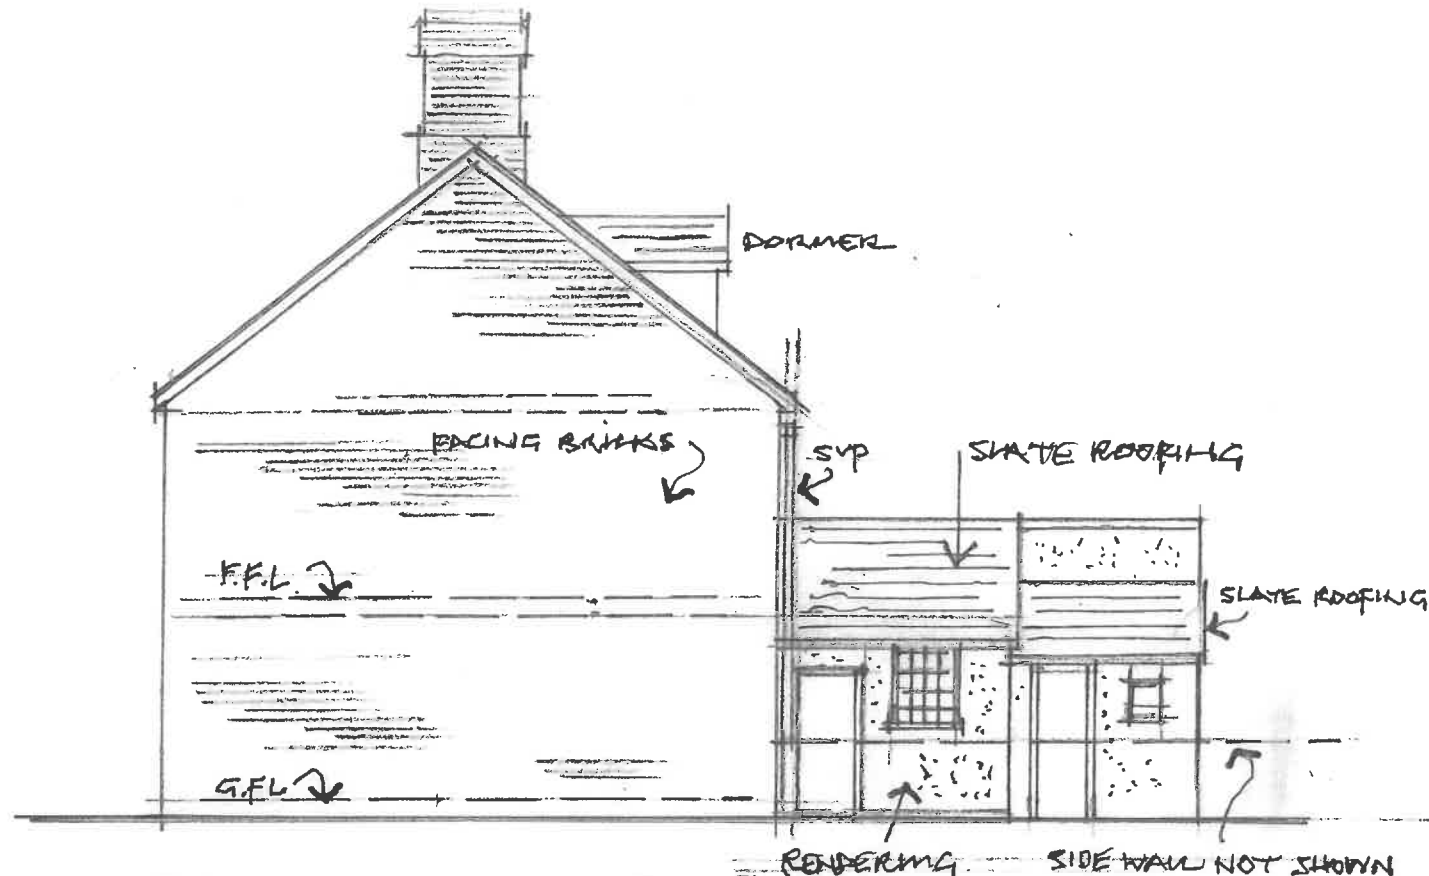


SIDE ELEVATION [NORTH]
AS EXISTING

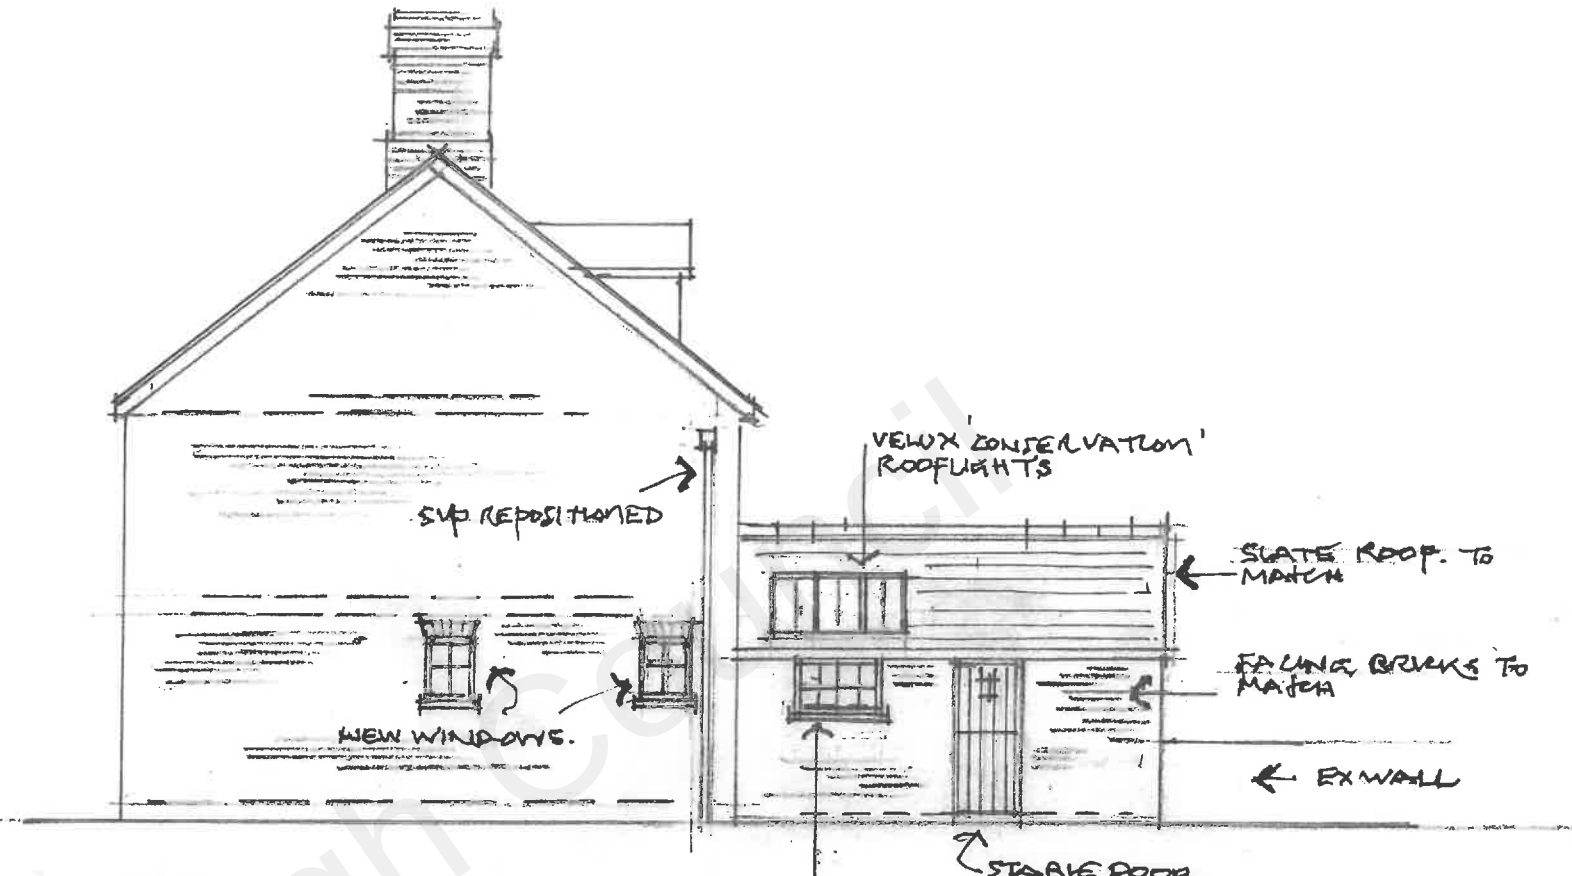

SIDE ELEVATION [NORTH]
AS PROPOSED

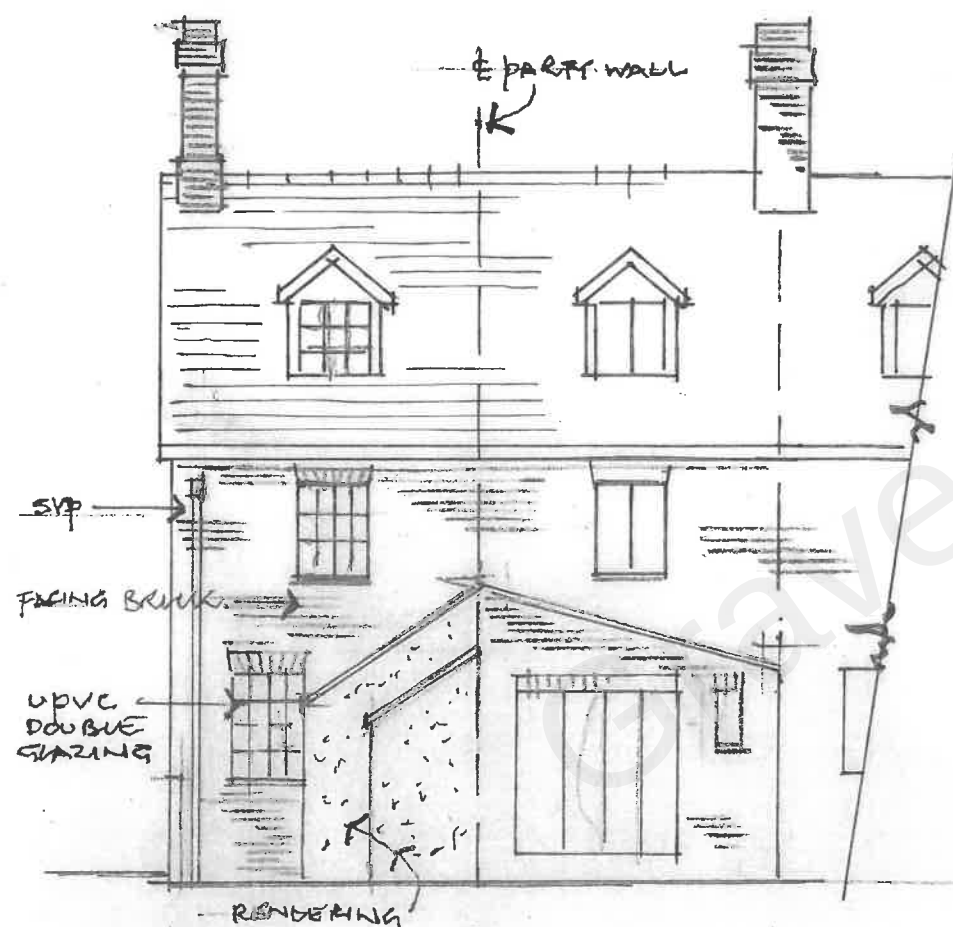

REAR ELEVATION
AS EXISTING

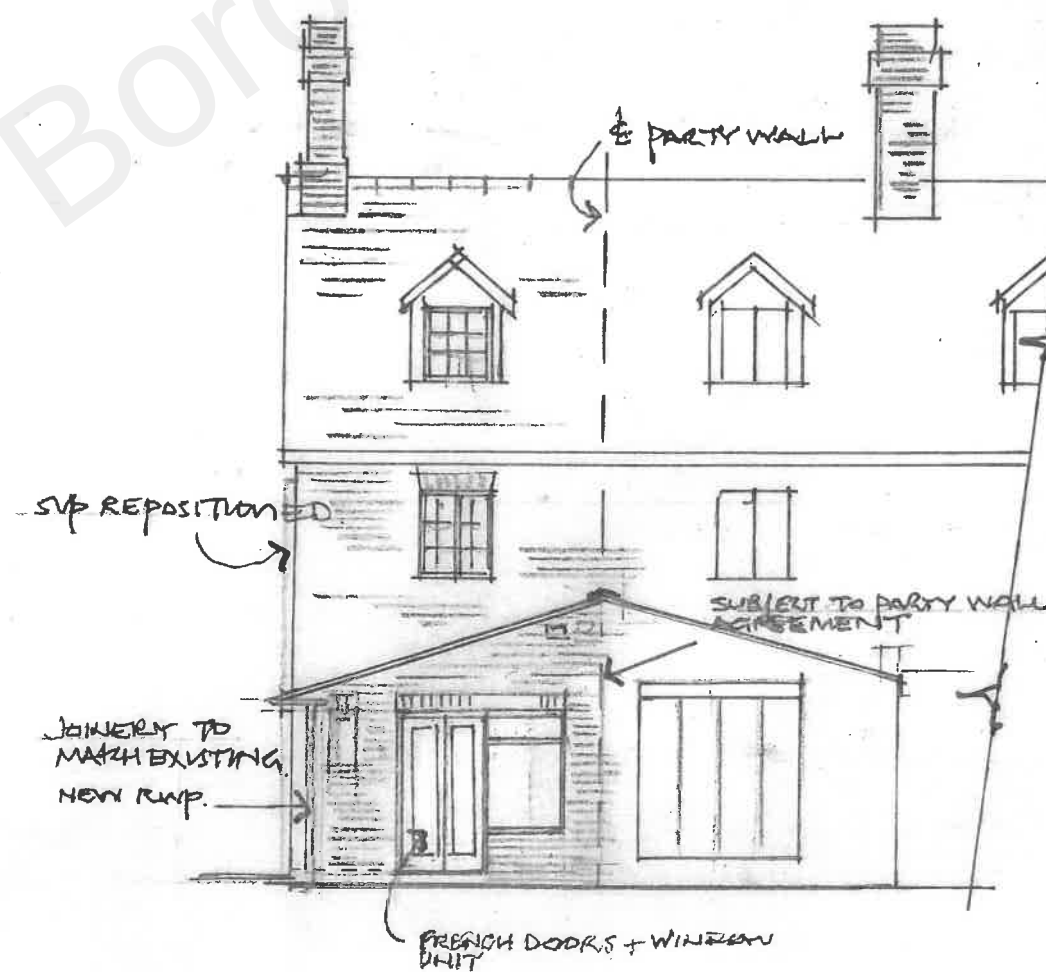

REAR ELEVATION
AS PROPOSED

P. THOMAS ARCHITECTURAL PROJECT
JULY 2021

DWG NO 21/W/4

