



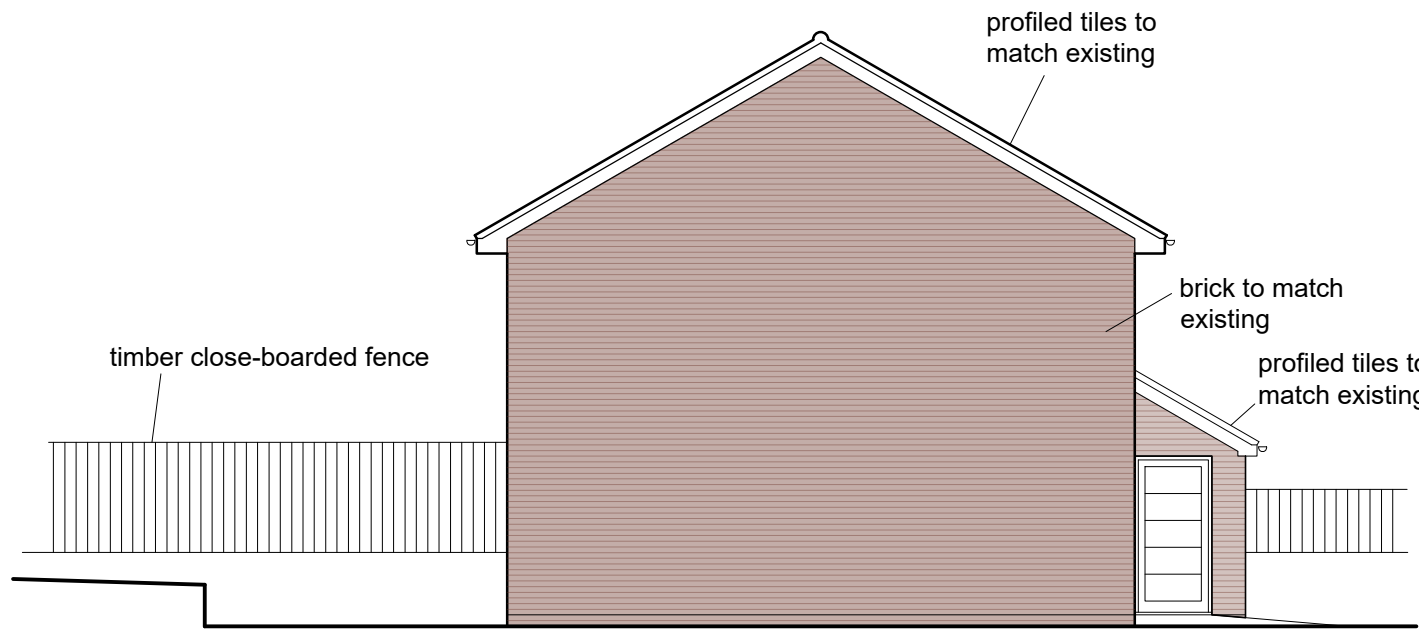


Side Elevation (N)  
As Proposed

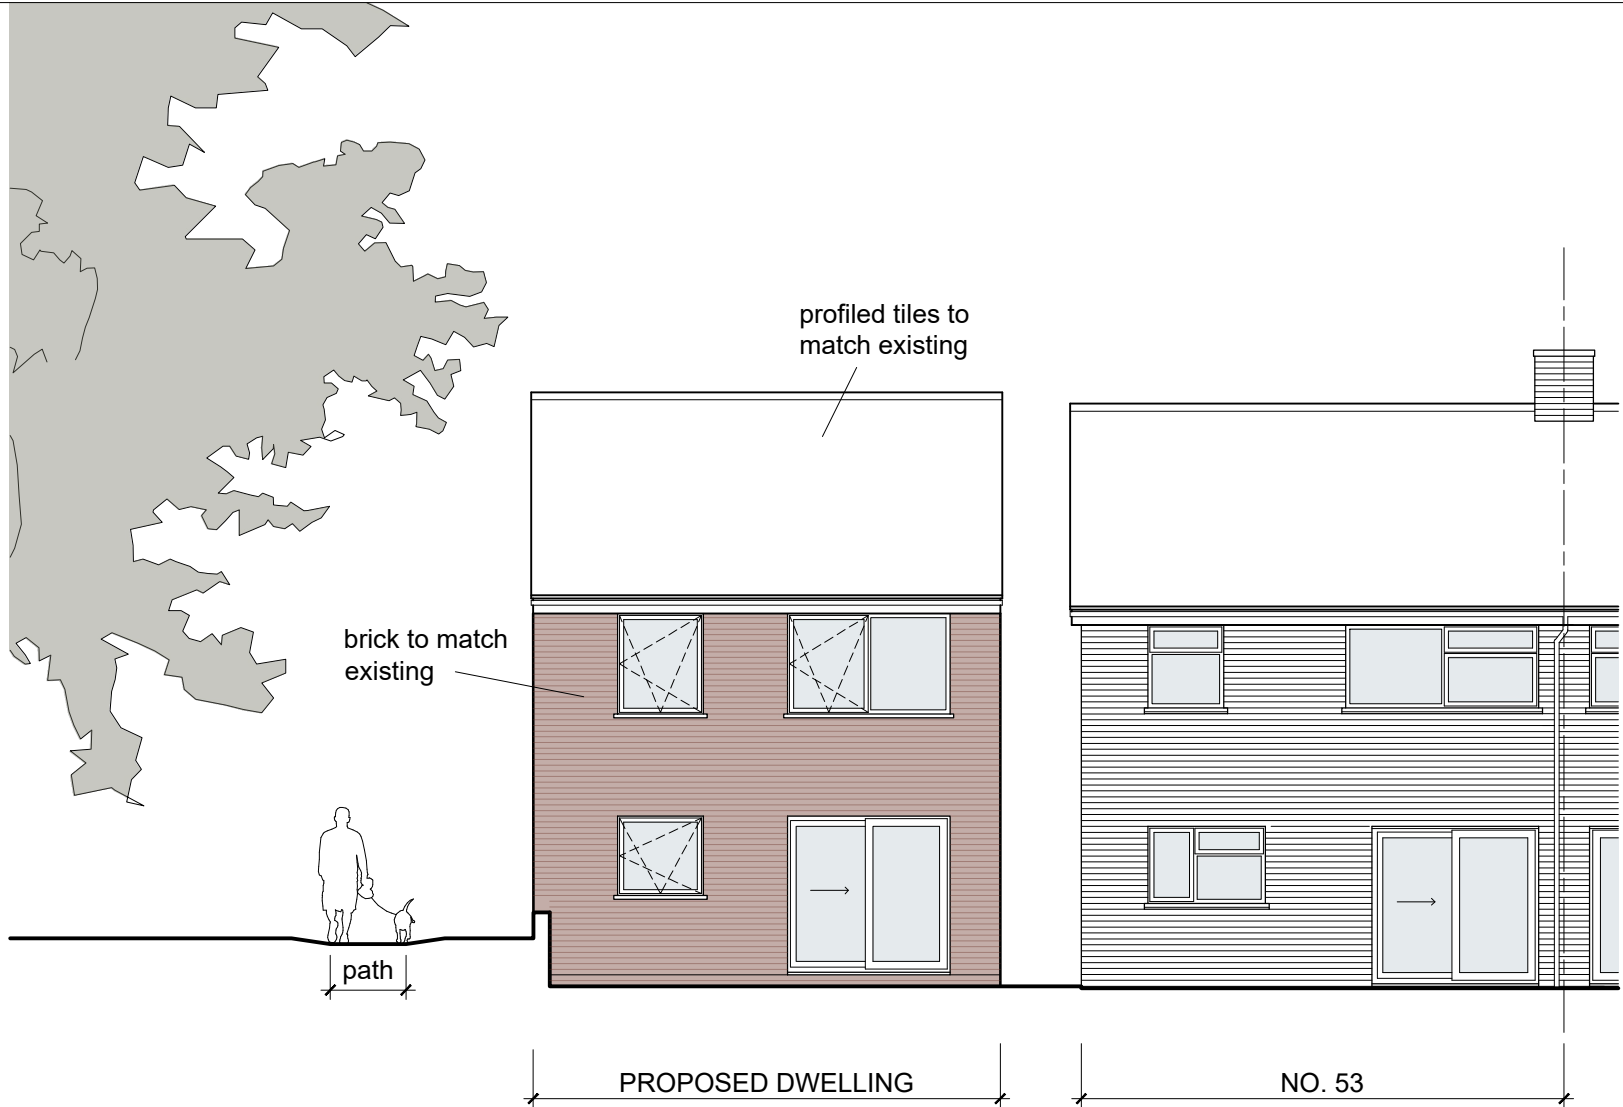


Rear Elevation (E)  
As Proposed




Front Elevation (W)  
As Proposed

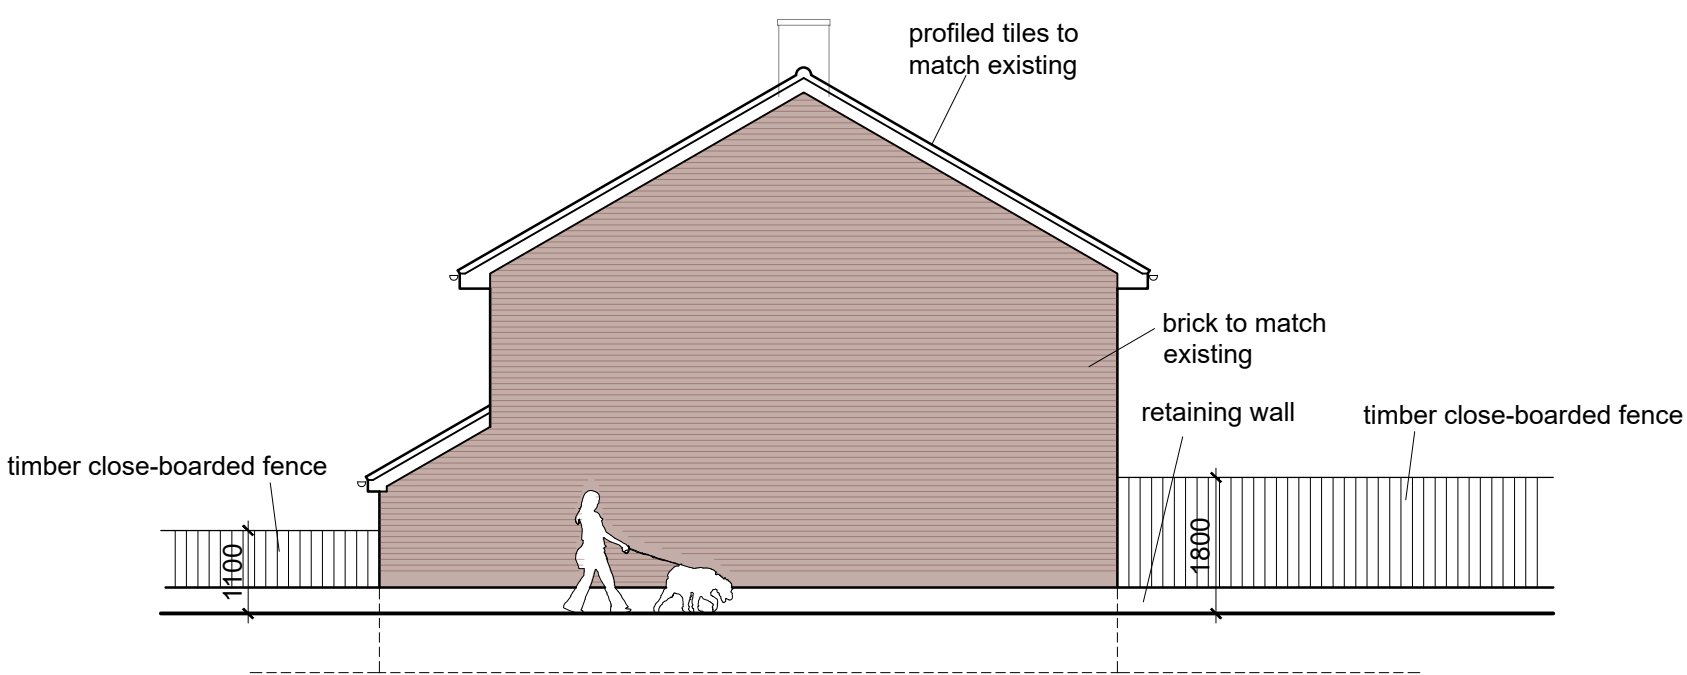


Side Elevation (S)  
As Proposed

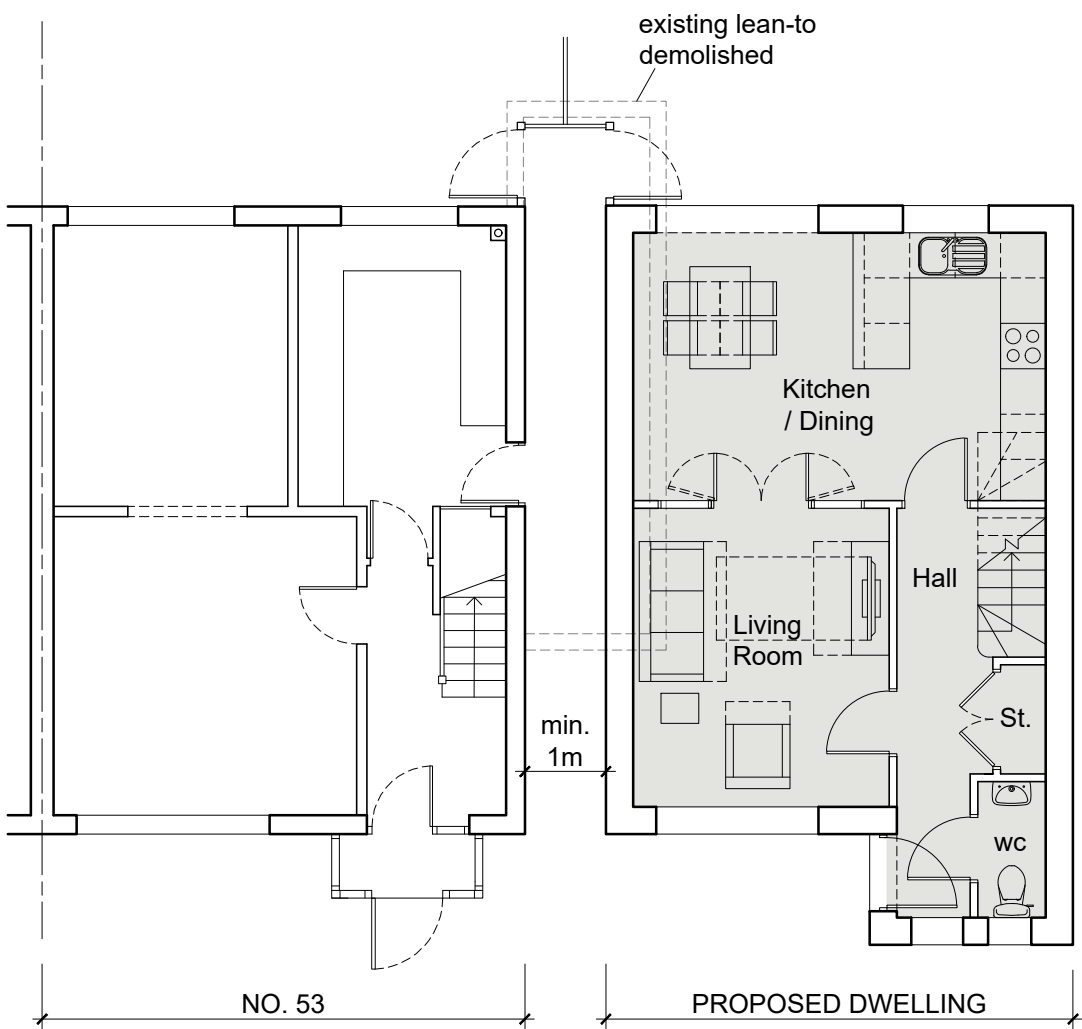



Ground Floor Plan  
As Proposed

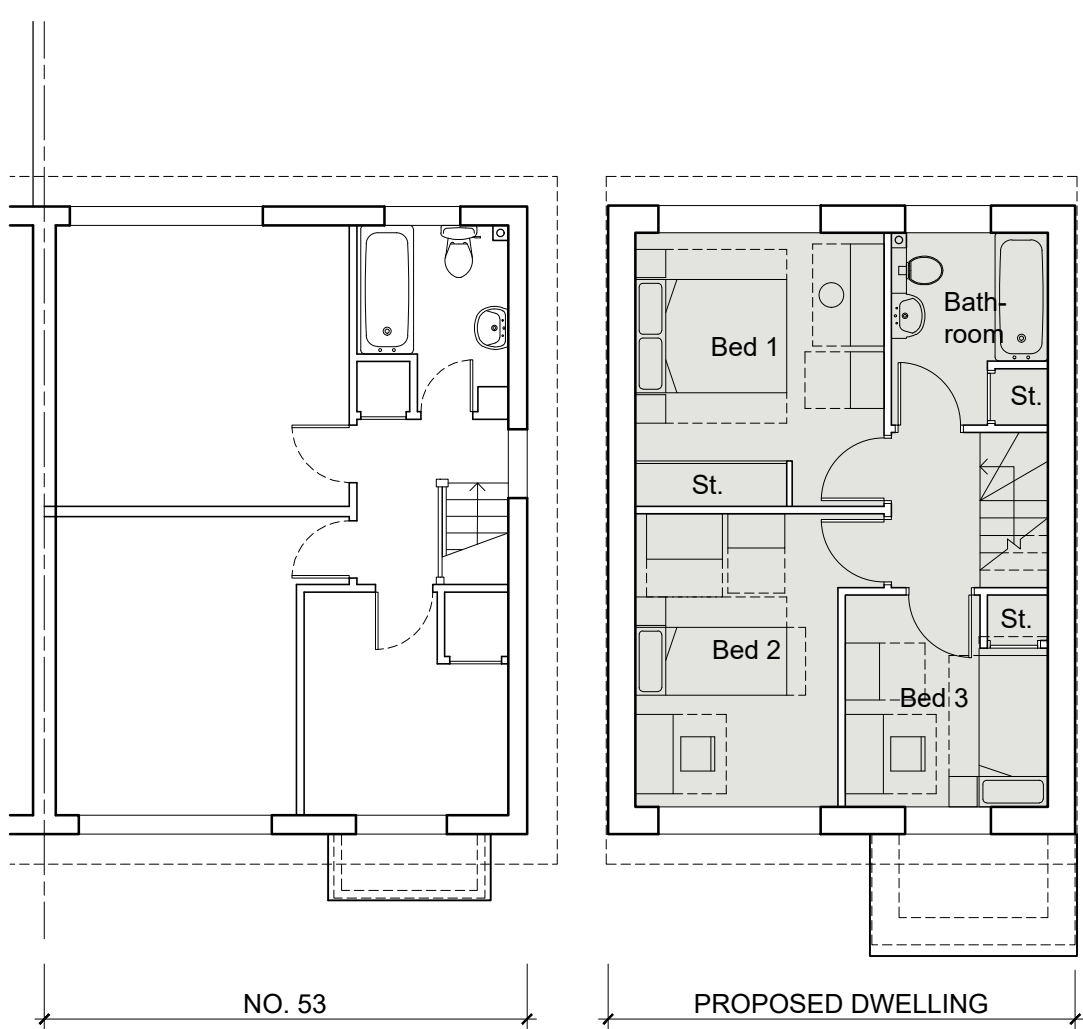

First Floor Plan  
As Proposed

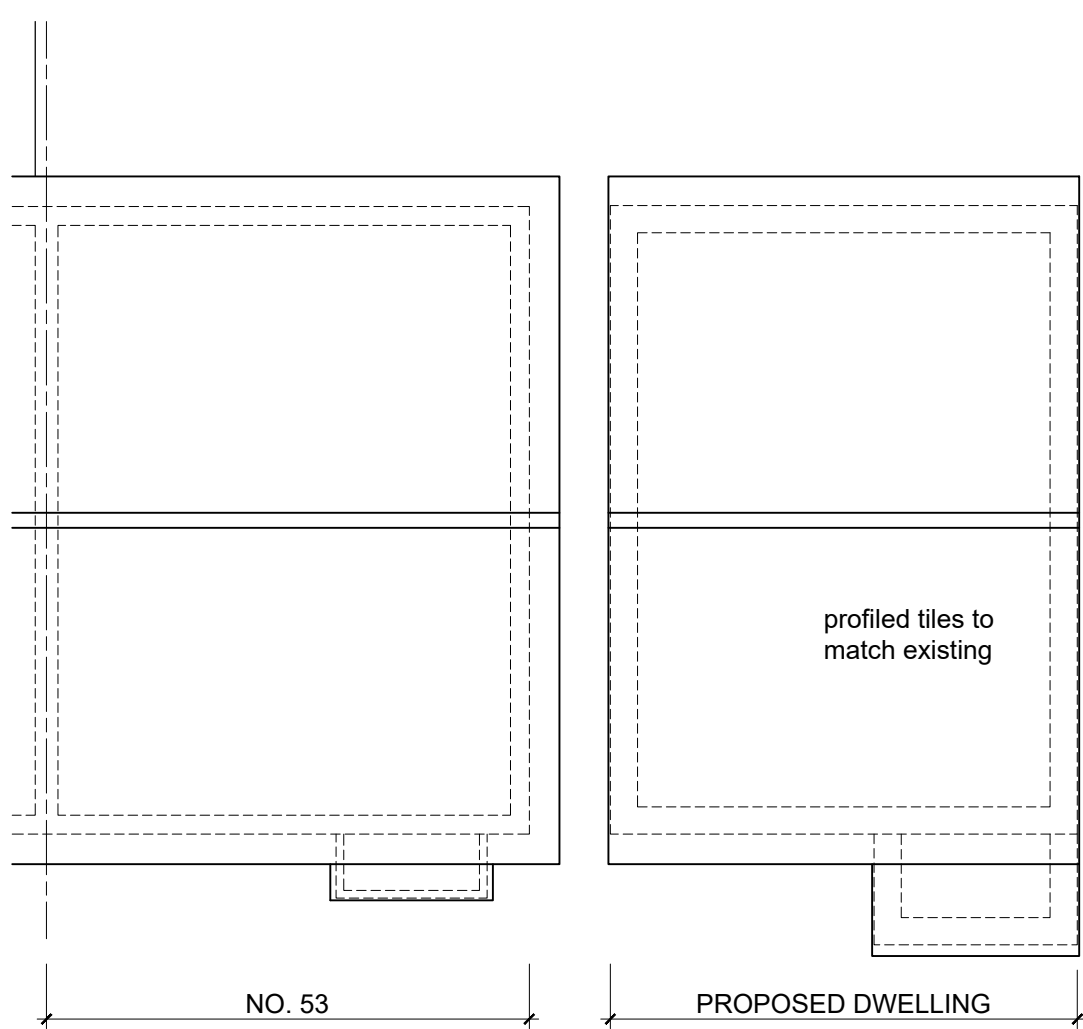

Roof Plan  
As Proposed

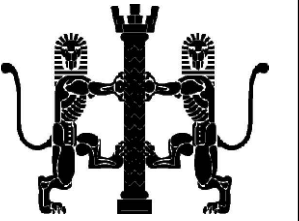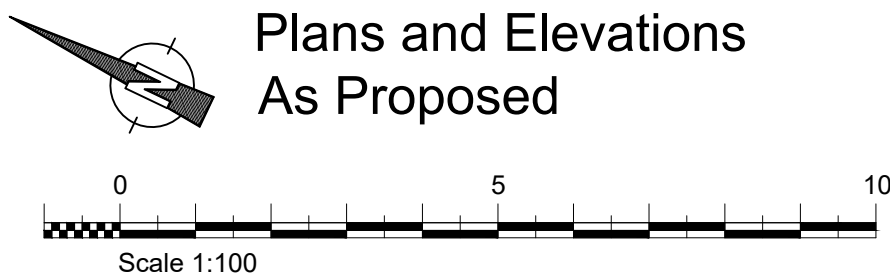

**NOTES**  
Do not scale

Verify all dimensions on site before commencing any work or preparing any shop drawings

All building materials, components and workmanship to comply with the appropriate Public Health Acts, Building Regulations, British & European Standards and Codes of Practice and to the appropriate manufacturers recommendations.

For all specialist work see relevant drawings

All schemes to be set out completely including buildings, roads, drainage and levels prior to the commencement of works

Sites to be checked against Land Registry plans and any necessary Easements to be established

Any discrepancies, errors or omissions to be reported to the architect for further instructions before commencement of works

|          |                            |    |
|----------|----------------------------|----|
| K        |                            |    |
| J        |                            |    |
| H        |                            |    |
| G        |                            |    |
| F        |                            |    |
| E        |                            |    |
| D        |                            |    |
| C        |                            |    |
| B        |                            |    |
| 26.01.23 | main issue                 | LW |
| A        |                            |    |
| 24.01.23 | issued for progress update | LW |
| Date     | Revisions                  | By |

DAC

Architects

21 Stone Street, Gravesend, Kent, DA11 0NP  
Tel: 01474 566996 Fax: 01474 320374  
Design@DACarchitects.co.uk

Project Title

**53 Colharbour Road  
Northfleet, GRAVESEND  
DA11 8AF**

Client

**Mr Mann**

Drawing Title

**Plans and Elevations  
As Proposed**

|             |             |          |
|-------------|-------------|----------|
| Scale       | Date        | Drawn By |
| 1:100 @ A1  | 20.01.2022  | LW       |
| Project No. | Dwg. No.    | Rev.     |
| <b>5417</b> | <b>D-04</b> | <b>B</b> |