


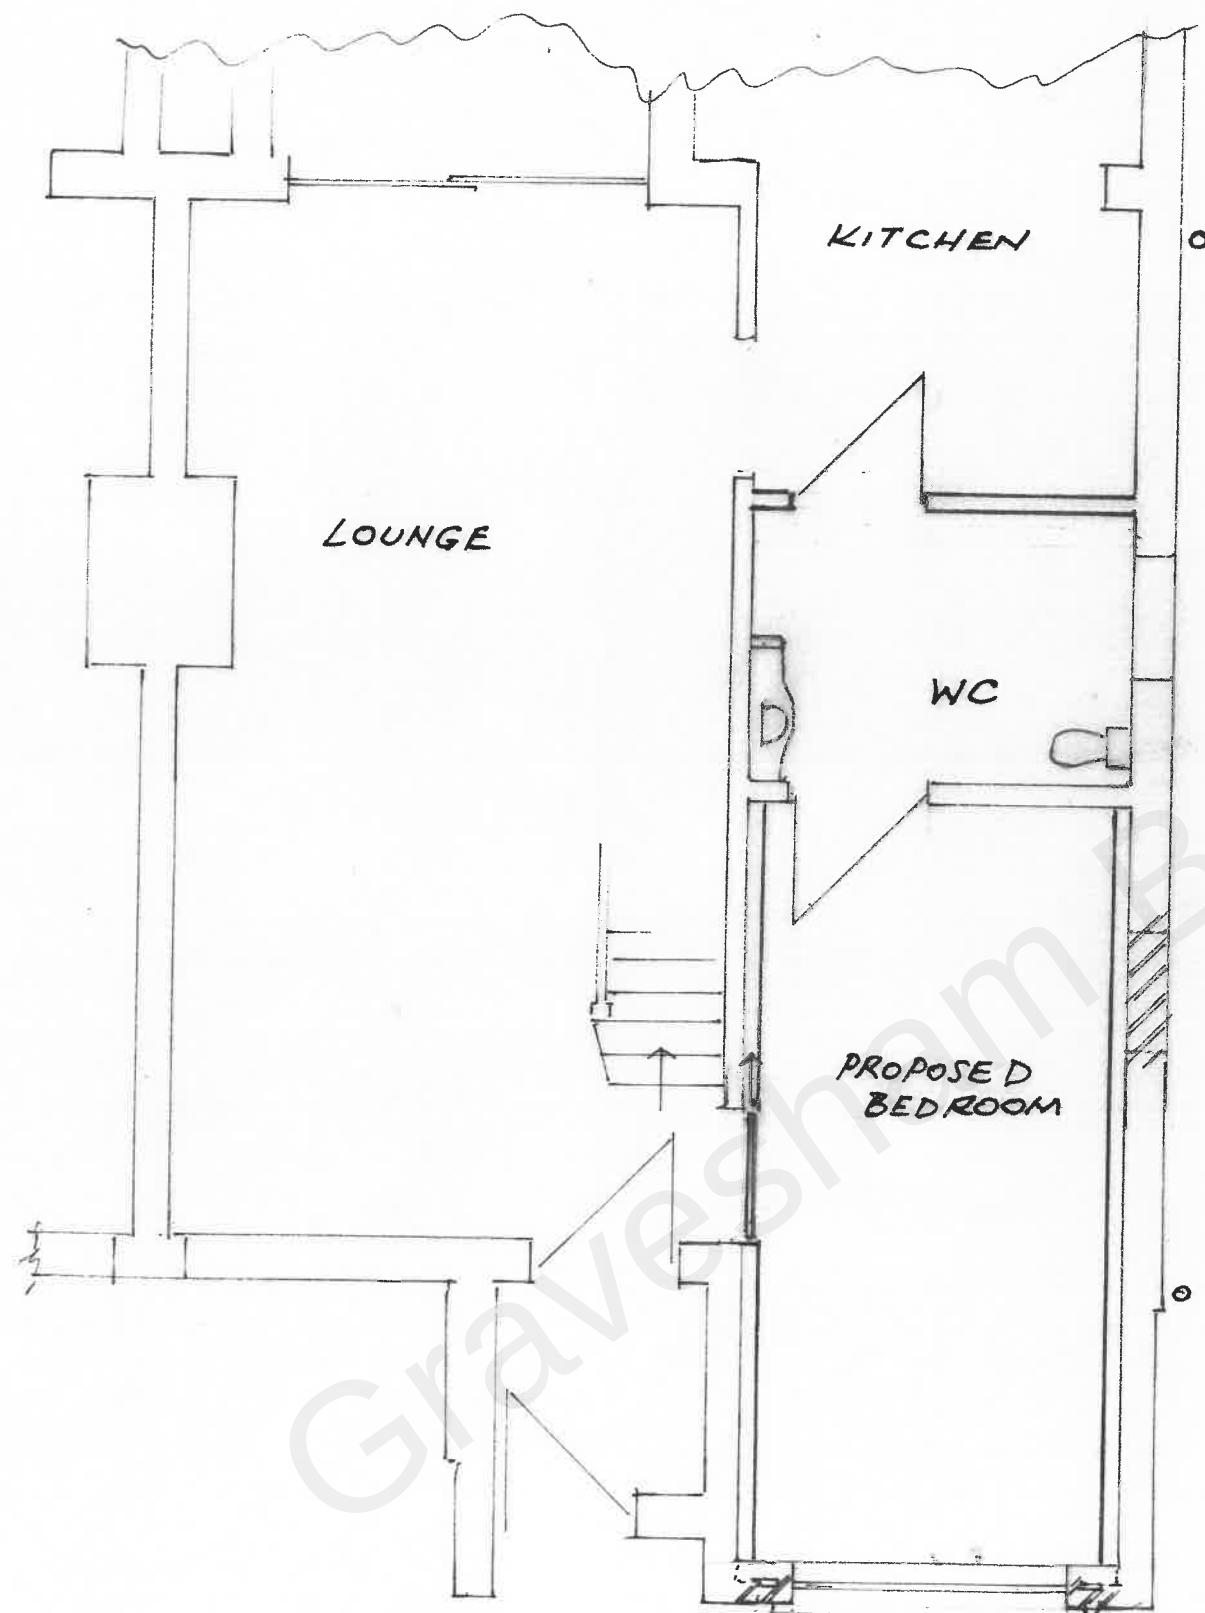

GROUND FLOOR PLAN (1:50)



FRONT ELEVATION (1:50)



PROJECT				
GARAGE CONVERSION TO HABITABLE ROOM AT 5 FLEET ROAD, NORTH FLEET DALL BEE				
DRAWING TITLE				
PROPOSED PLAN AND ELEVATION				
DRAWN	DATE	CHECKED	PASSED	SCALES
CFP				1:50
JOB NO.		DRG. NO.		REV.
500		02		A

REV A: BAR SCALES ADDED