

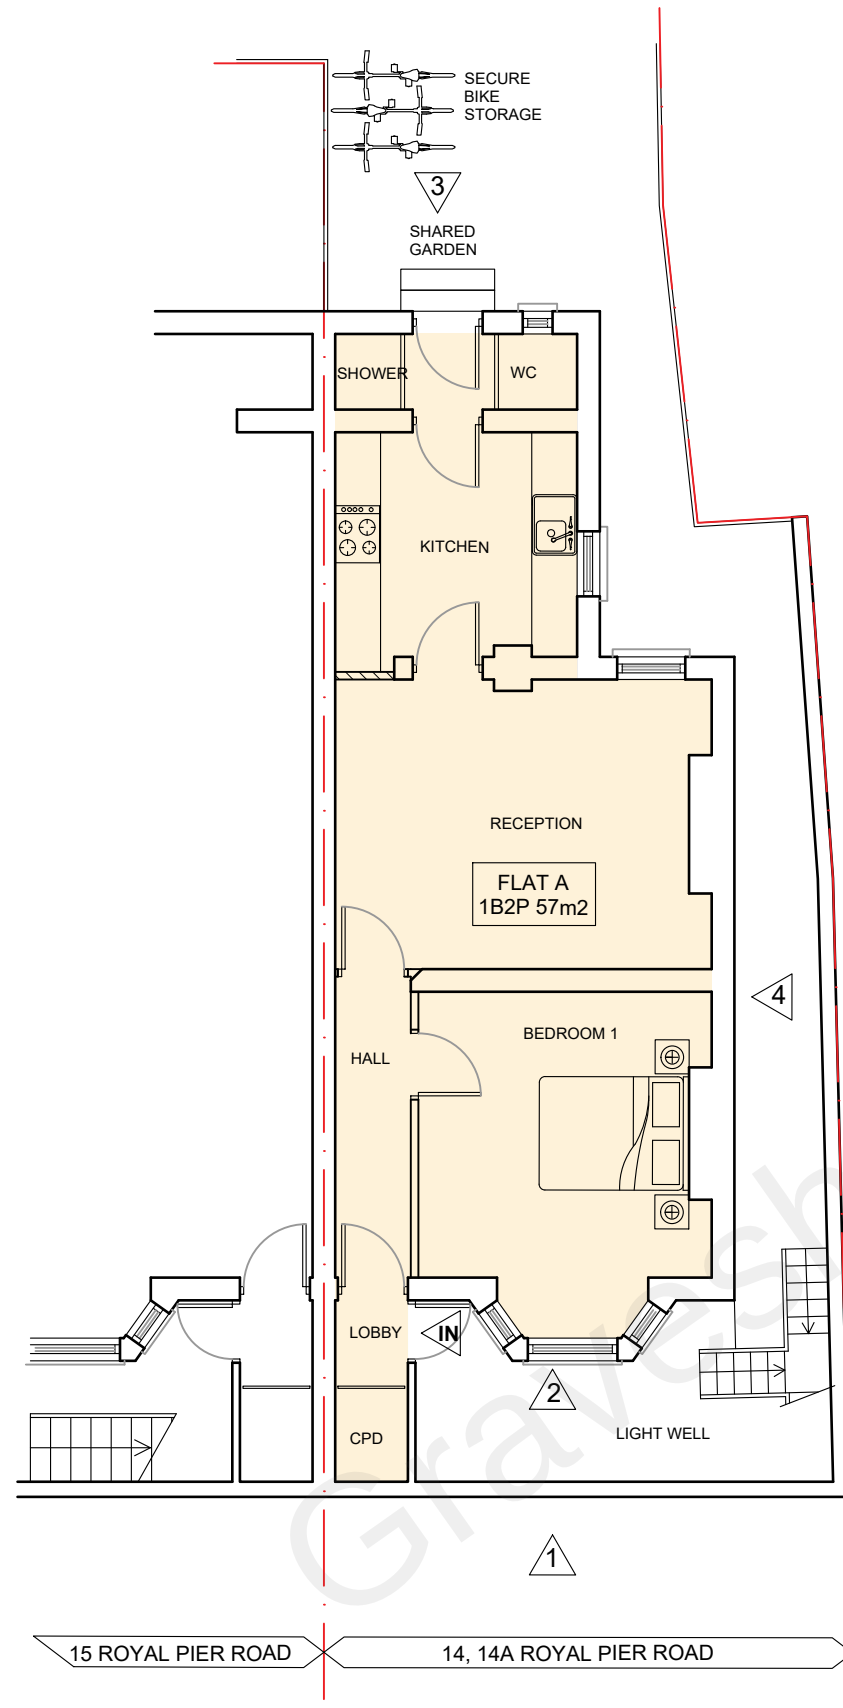


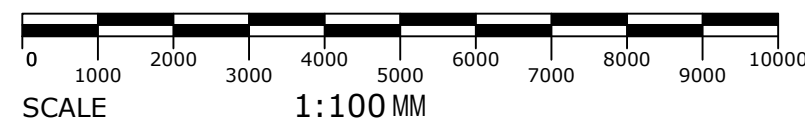

Proposed Lower Ground & Ground Floor Plan 1:100

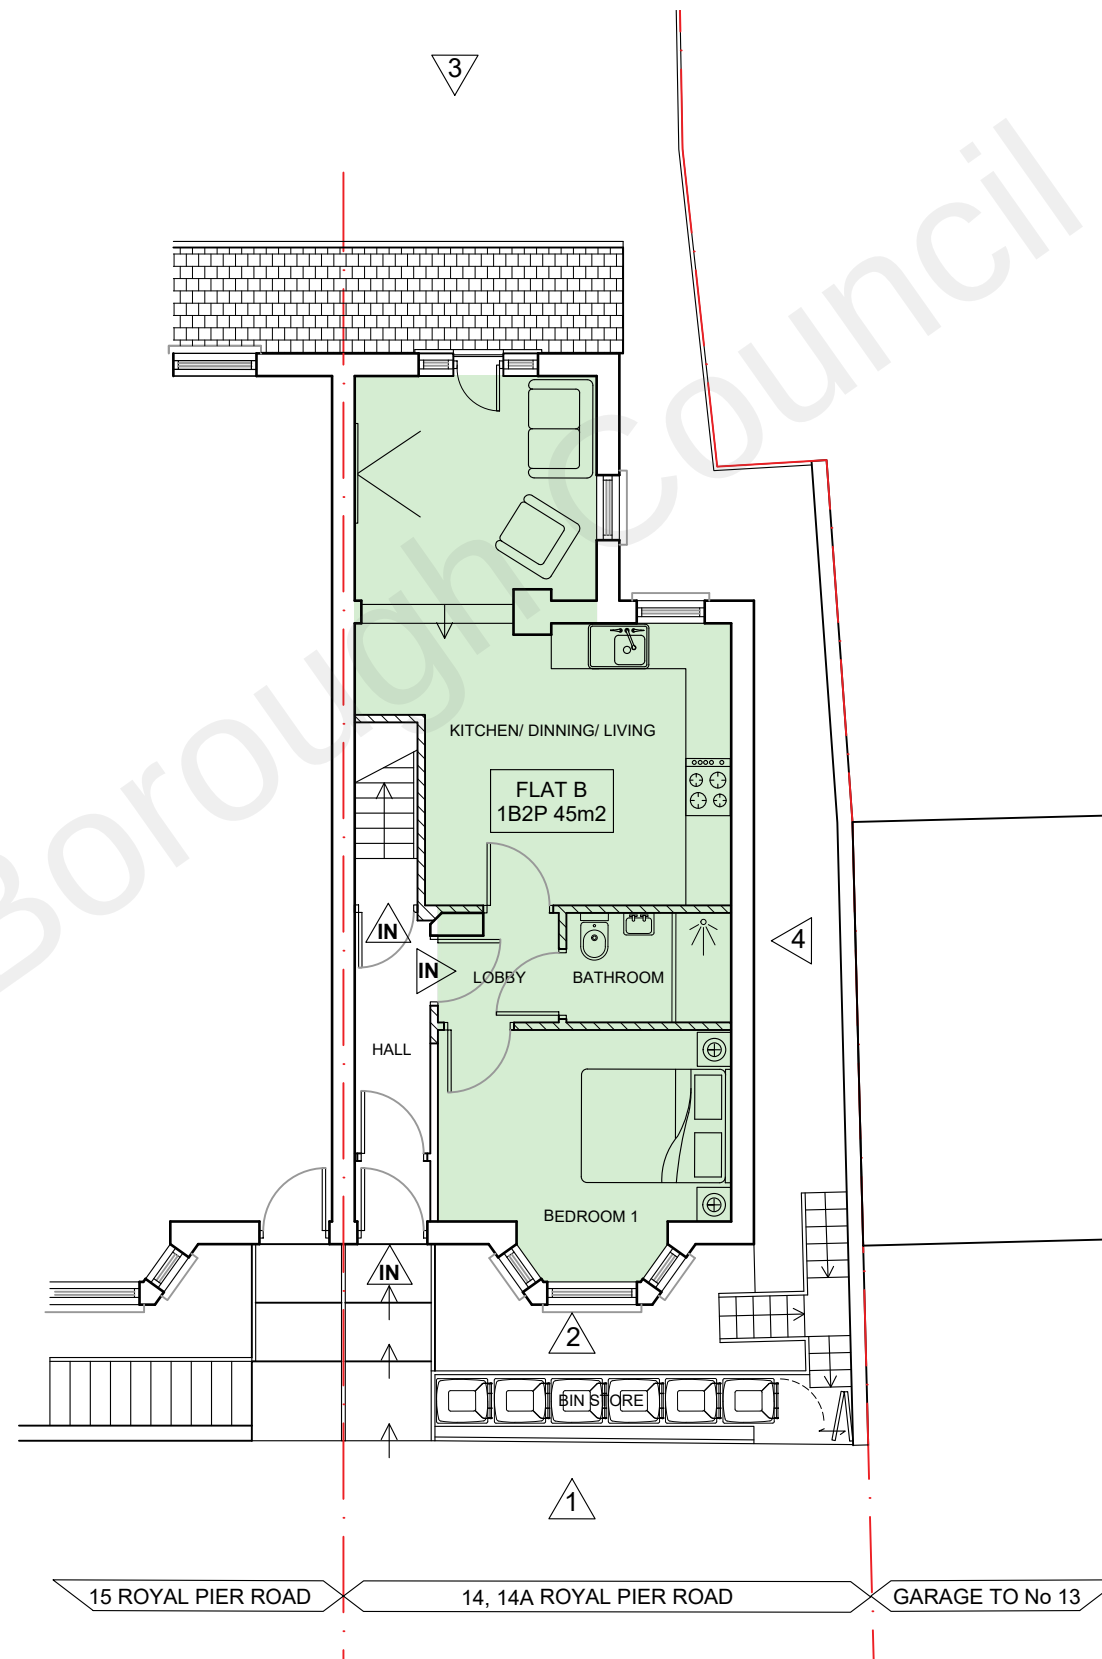

Notes:

- Report all discrepancies, errors and omissions.
- Verify all dimensions on site before commencing any work on site or preparing shop drawings.
- All materials, components and workmanship are to comply with the relevant British Standards, Codes of Practice, and appropriate manufacturers recommendations that from time to time shall apply.
- For all specialist work, see relevant drawings.
- This drawing and design are copyright of first abode.
Rev Date Description



PLANNING

SCHEME SUBJECT TO
PLANNING APPROVAL &
BUILDING CONTROL APPROVAL

Project Details
14 ROYAL PIER ROAD
GRAVESEND
KENT DA12 2BD
FLAT CONVERSION

Drawing Description
PROPOSED LOWER GROUND
& GROUND FLOOR PLAN

Scale
1:100 @ A3
Date
24/07/2021
Drawn by
LA
Checked by



223 Napier Road, ME7 4HN
Telephone 07581356190
www.leonardappleby007@gmail.com

CAD File Path
Drawing Number
2039-200
Revision
B