

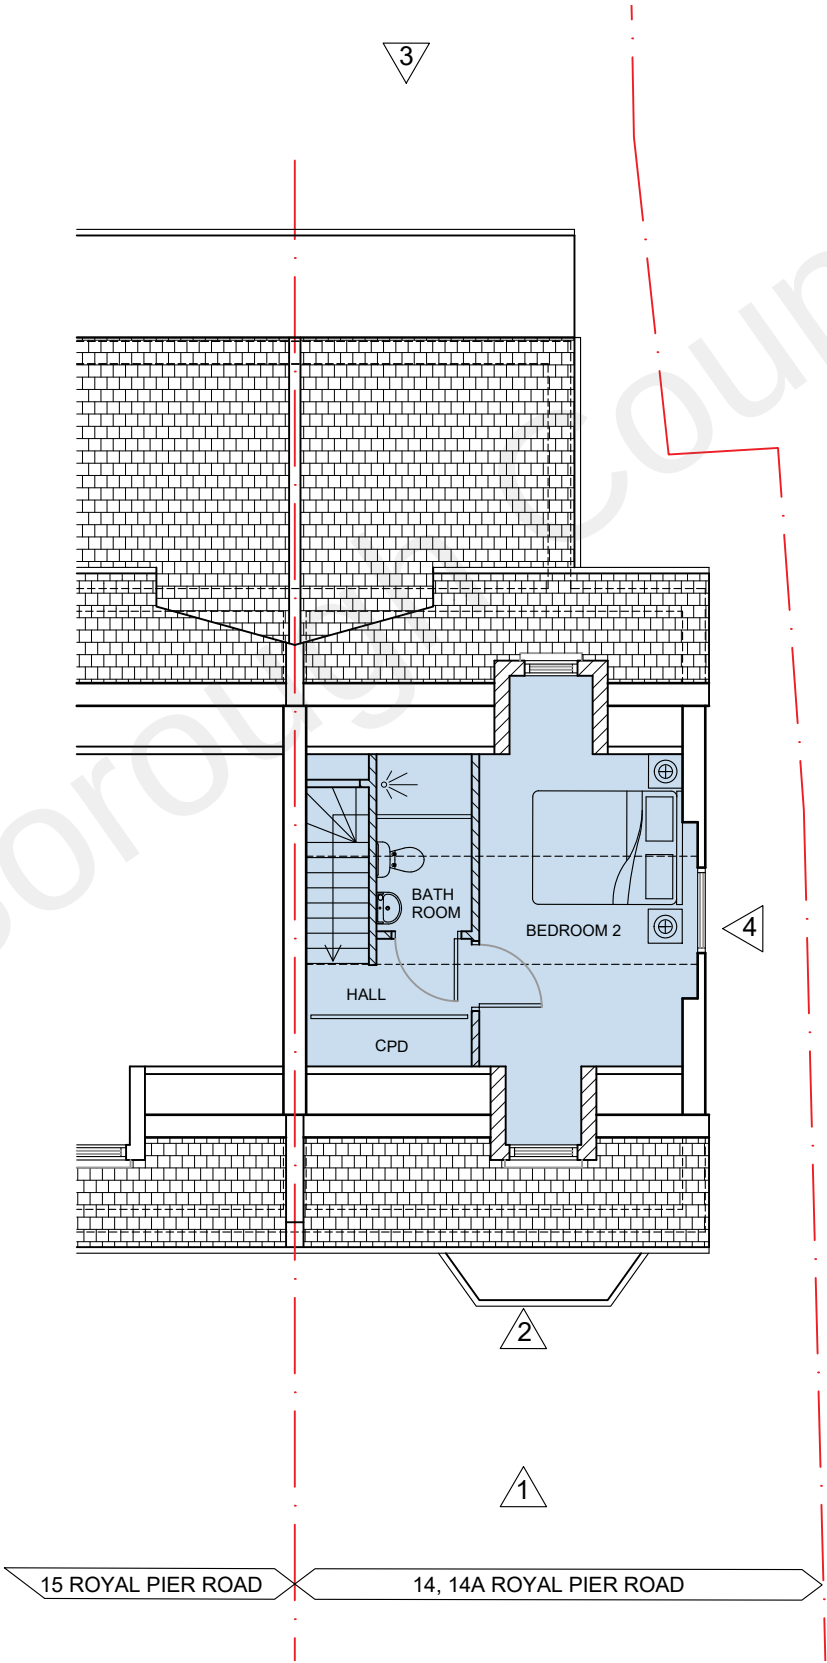


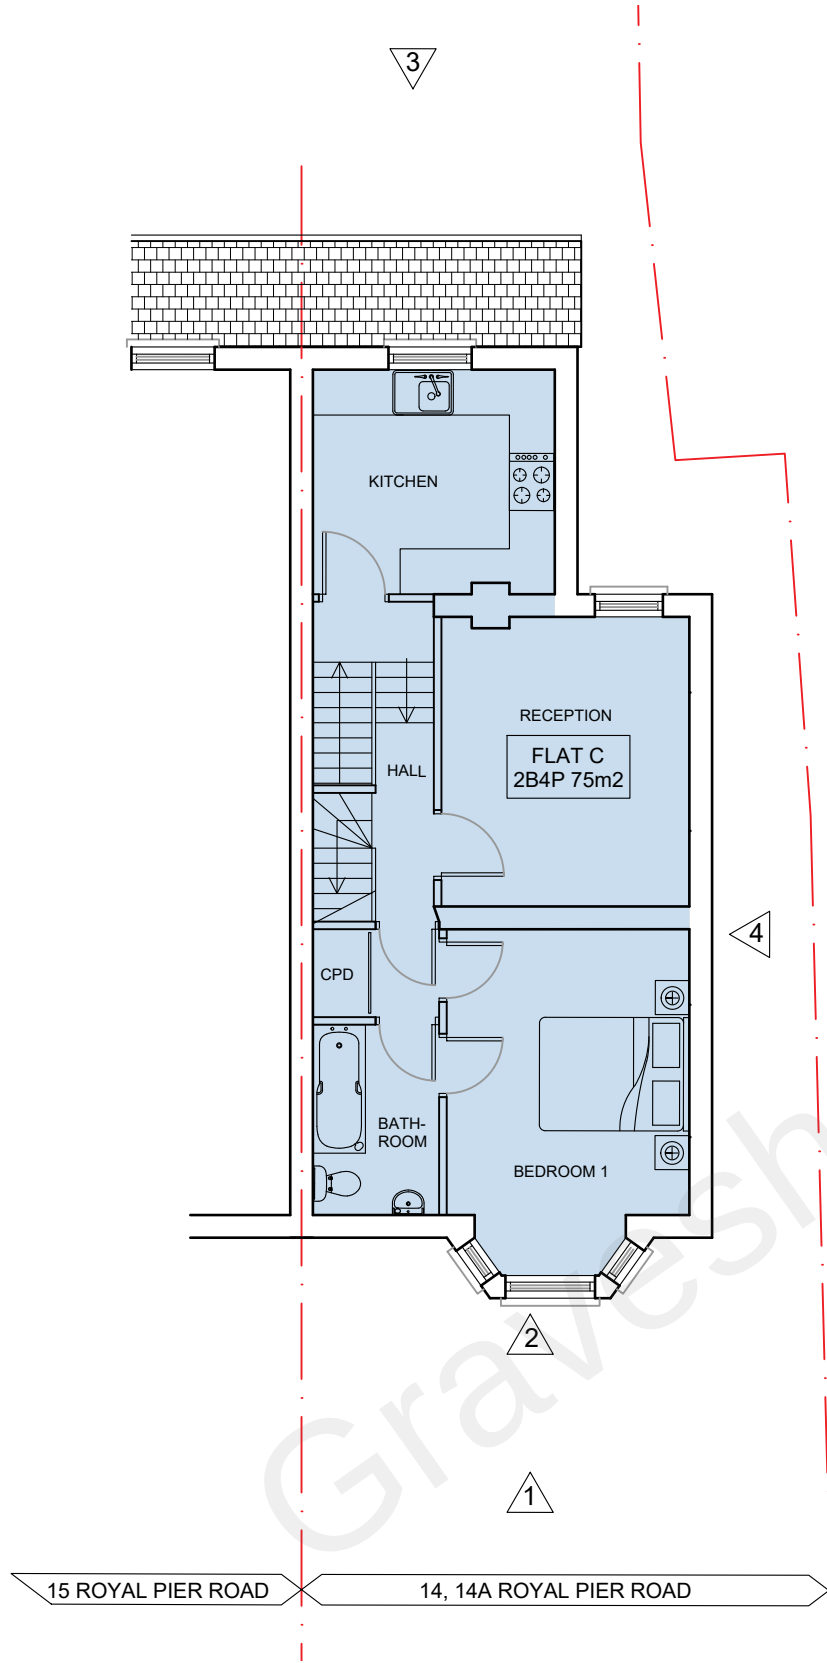

Proposed First & Second Floor Plan 1:100

 

Notes:

- Report all discrepancies, errors and omissions.
- Verify all dimensions on site before commencing any work on site or preparing shop drawings.
- All materials, components and workmanship are to comply with the relevant British Standards, Codes of Practice, and appropriate manufacturers recommendations that from time to time shall apply.
- For all specialist work, see relevant drawings.
- This drawing and design are copyright of first abode.
- Rev Date Description



PLANNING

SCHEME SUBJECT TO  
PLANNING APPROVAL &  
BUILDING CONTROL APPROVAL

Project Details  
14 ROYAL PIER ROAD  
GRAVESEND  
KENT DA12 2BD  
FLAT CONVERSION

Drawing Description  
PROPOSED FIRST & SECOND  
FLOOR PLAN

Scale  
1:100 @ A3  
Date  
24/07/2021  
Drawn by  
LA  
Checked by



223 Napier Road, ME7 4HN  
Telephone 07381356190  
www.leonardappleby007@gmail.com

CAD File Path  
Drawing Number  
2039-210  
Revision  
A