



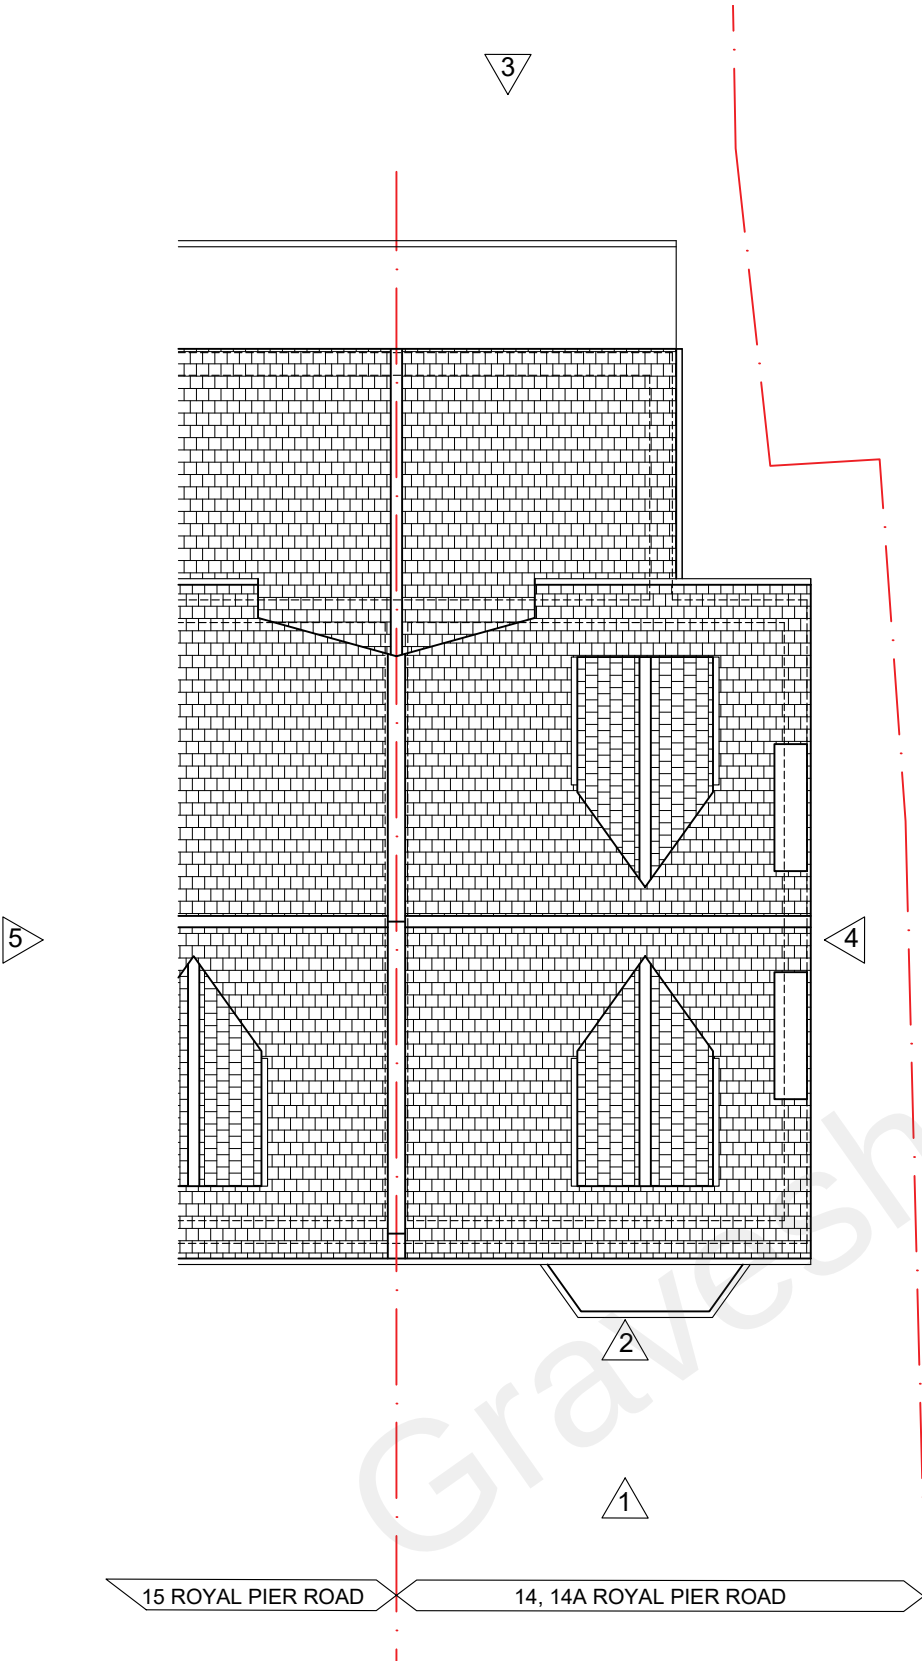

Proposed Roof Plan 1:100

 

Notes:

- Report all discrepancies, errors and omissions.
- Verify all dimensions on site before commencing any work on site or preparing shop drawings.
- All materials, components and workmanship are to comply with the relevant British Standards, Codes of Practice, and appropriate manufacturers recommendations that from time to time shall apply.
- For all specialist work, see relevant drawings.
- This drawing and design are copyright of first abode.
- Rev Date Description



PLANNING

SCHEME SUBJECT TO
PLANNING APPROVAL &
BUILDING CONTROL APPROVAL

Project Details
14 ROYAL PIER ROAD
GRAVESEND
KENT DA12 2BD
FLAT CONVERSION
Drawing Description
PROPOSED ROOF PLAN

Scale
1:100 @ A3
Date
25/09/2021
Drawn by
LA
Checked by



223 Napier Road, ME7 4HN
Telephone 07381356190
www.leonardappleby007@gmail.com

CAD File Path
Drawing Number
2039-220
Revision
A