
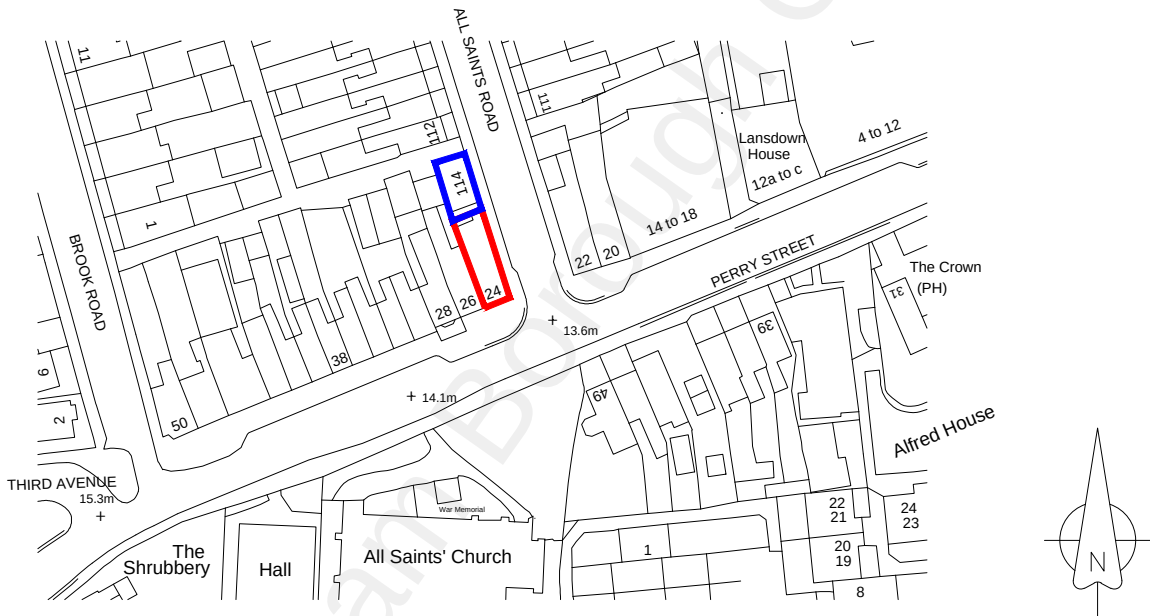


This Drg may have been reduced

SCALE BARS NOTES: Do not scale this drawing

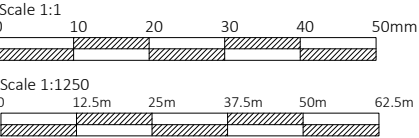

Ordnance Survey, (c) Crown Copyright 2023.
All rights reserved. Licence number 100022432

Client / Location Wicked Wings Ltd 24 Parry Street Northfleet Kent DA11 8RE	Job Title Application Drawing for Removal / Variation of a Condition Ref:Planning Applicaion 20221303	Scale 1:1250 @ A4		Date January / 2023		J M D Property Services 28 Sirdar Strand Riverview Park Gravesend Kent. DA12 4LP t : 01474 740299 e: info@jmdd.cu.uk
		Designed by MB	Drawn by MB	Checked by Client	Approved by Client	
		Drawing No. JMD-1191-B-010			Revision P1	
		Drawing Title Site Plan				
	Status Planning Issue					
	File Ref: JMD-1191-E-01Drawings-02					