



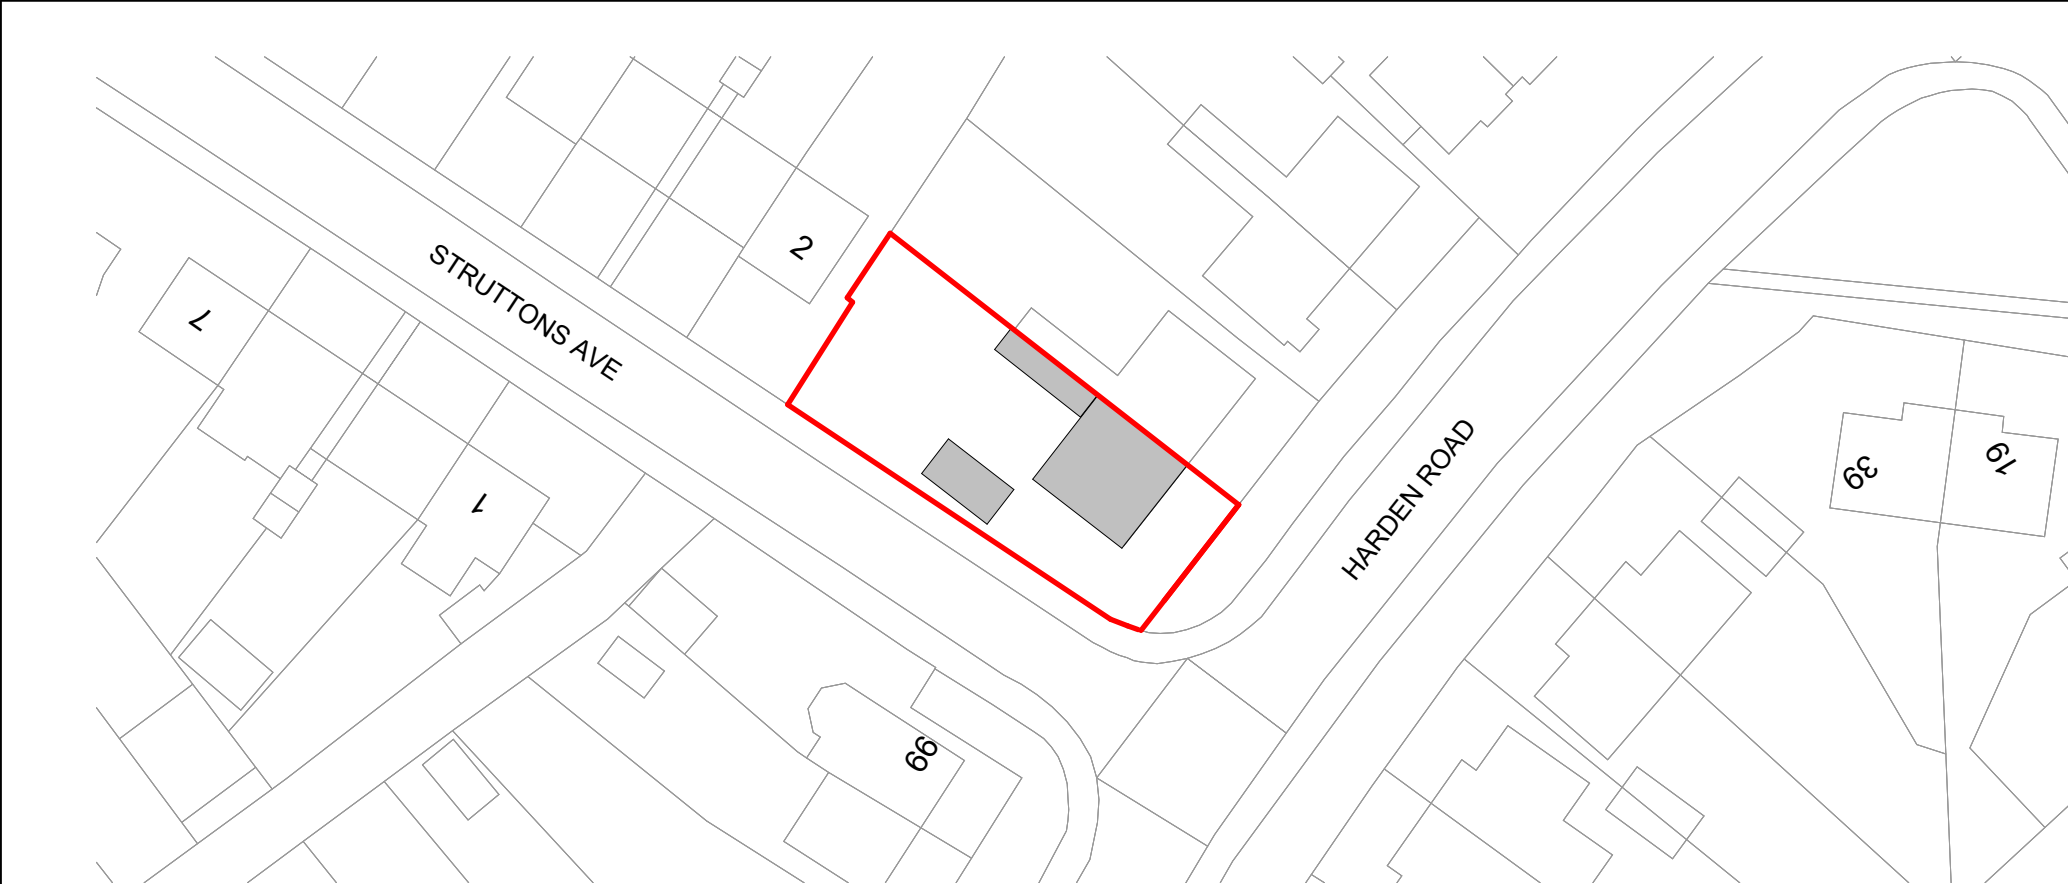


1 **Site Plan Existing**
1 : 500

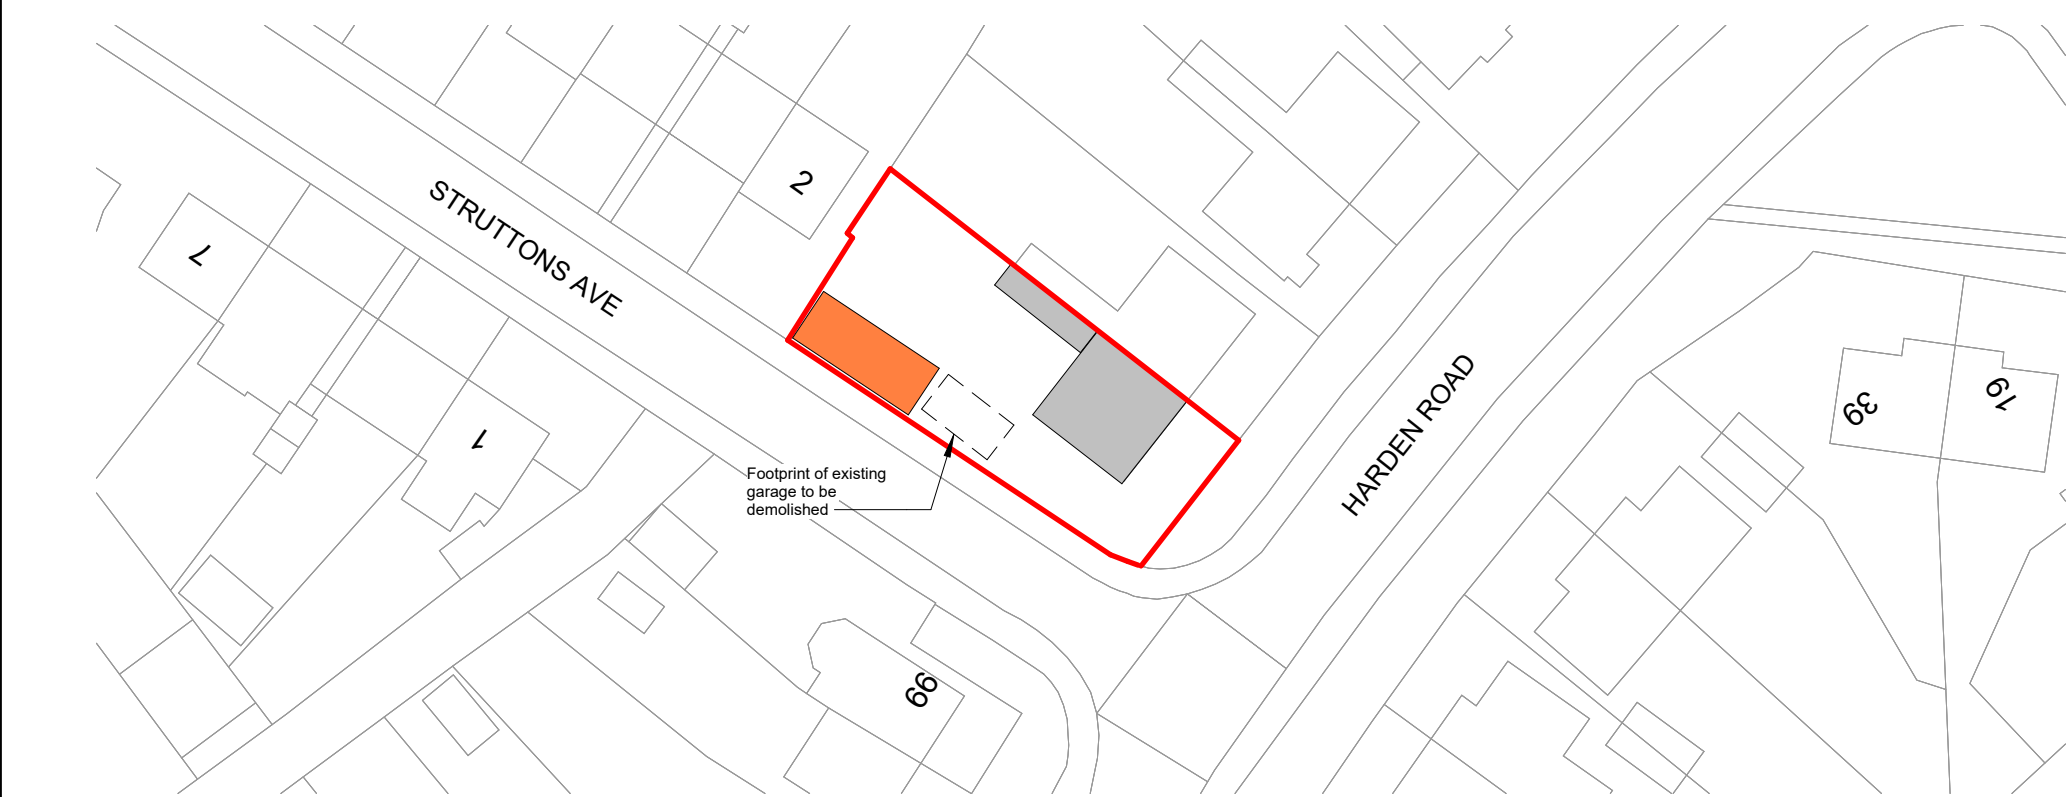

2 **Site Plan Proposed**
1 : 500



3 **Site Location Plan**
1 : 1250

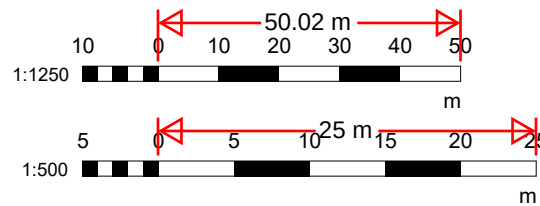

NOTES:

All dimensions to be verified on site and is in mm.

Builder to verify all dimensions, heights and levels prior to commencement of work.

All documents shall be checked to ensure that they are compatible by the contractor before construction commences. In the event of apparent ambiguity or contradiction the engineer and/or architect shall be notified immediately.

The contractor in preparing his estimate shall visit the site and acquaint himself with the problems involved .

The contractor shall issue all statutory notices to the local Authority during progress and completion of works.

All drawings are copyrighted to the technician. Reproducing is not permitted without consent

No.	Description	Date

**PURPOSE OF ISSUE
PLANNING**

PROJECT

64 HARDEN ROAD
DA11 7DS

CLIENT

SL

Scale (@ A2)

As indicated

Date

11/02/2021

Drawn by

AAD

SHEET

**Site Plan and
Location Plan**

DRAWING NUMBER

A100

REV

A D S
ADENI-DESIGN-STUDIO

M:07909041136

