


Roof - Top down View

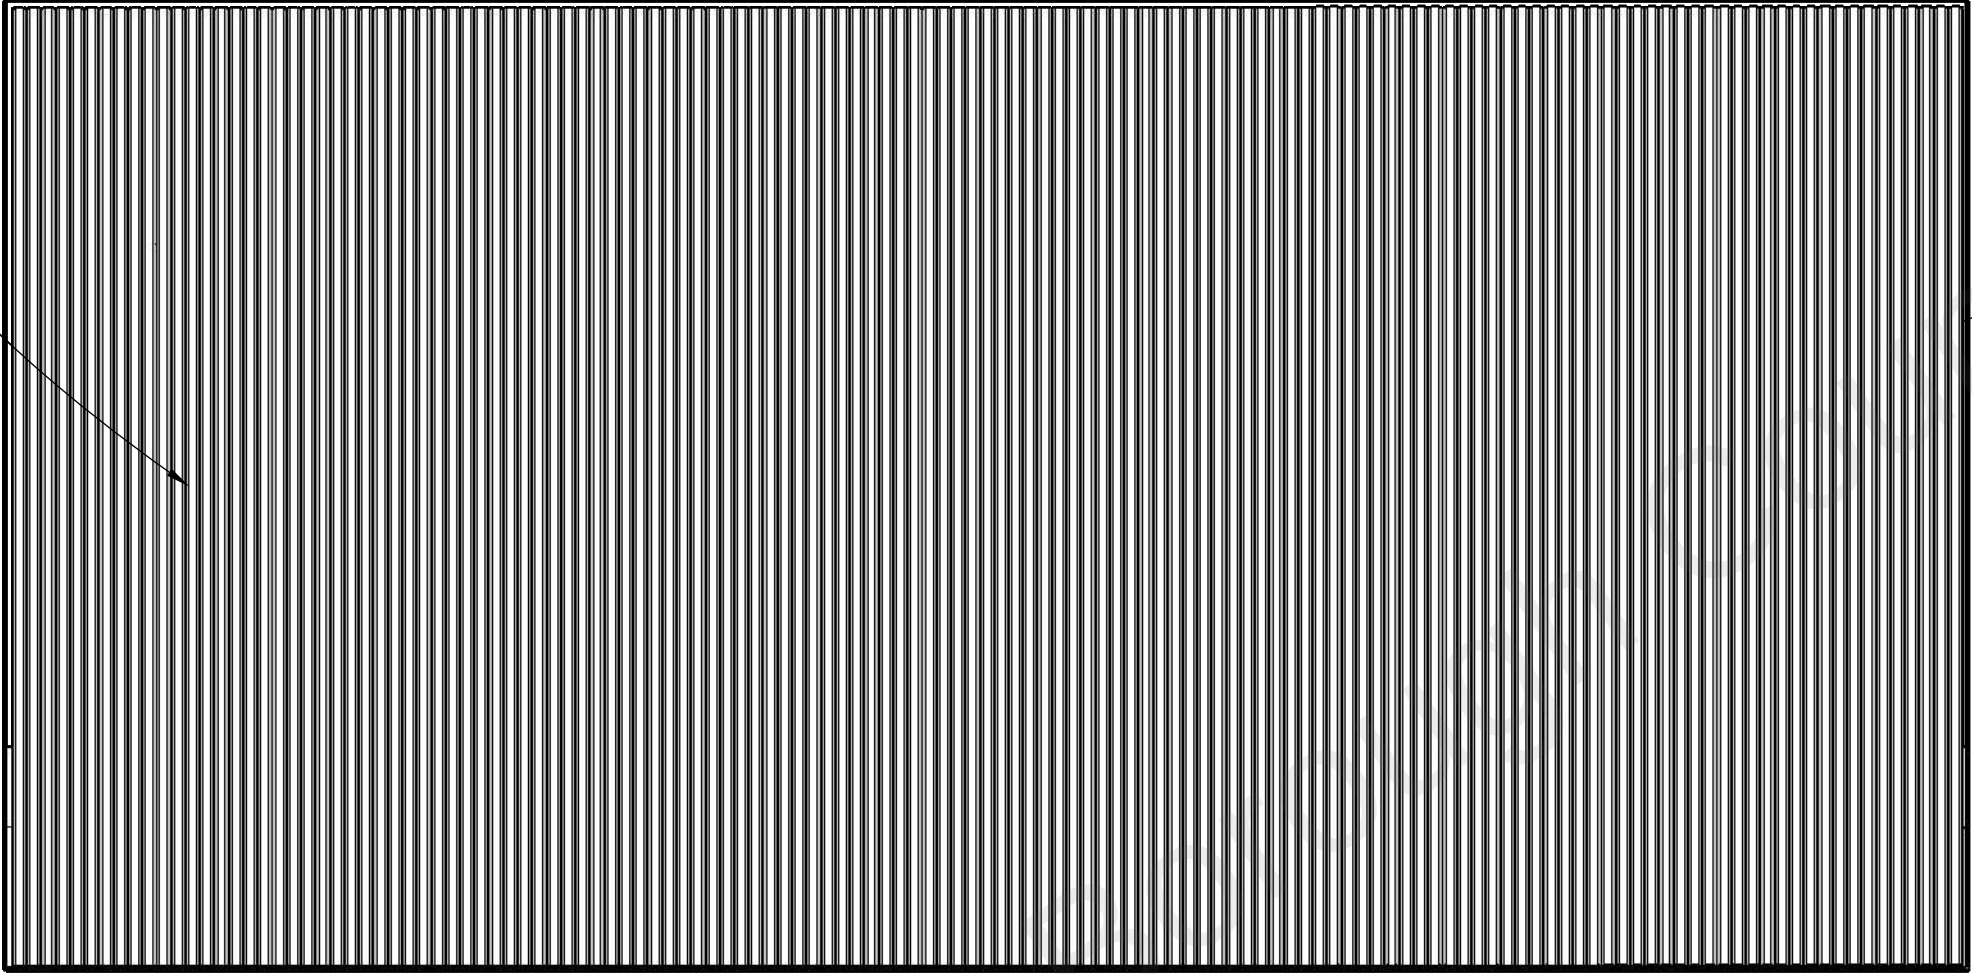

North Elevation - Rear

Description
Proposed Elevations Layout 1:50 @ A3



SCALE
1:50 @A3

CLIENT
Nigel Merchant
Oaklands, Leywood Road, Harvel

ISSUE
19.10.2020
RE-ISSUE

PROJECT NO.
No.04
PROJECT
Back Barn
Guest House

DRAWN BY
Ben Merchant
Description
Proposed Elevations 2

BM