

92, St Dunstons Drive, Gravesend, Kent, DA12 4BQ




Location Plan shows area bounded by: 566009.52, 172034.89 566150.94, 172176.31 (at a scale of 1:1250), OSGridRef: TQ66/87210. The representation of a road, track or path is no evidence of a right of way. The representation of features as lines is no evidence of a property boundary.


Produced on 1st Jul 2024 from the Ordnance Survey National Geographic Database and incorporating surveyed revision available at this date. Reproduction in whole or part is prohibited without the prior permission of Ordnance Survey. © Crown copyright 2024. Supplied by www.buysplan.co.uk a licensed Ordnance Survey partner (100053143). Unique plan reference: #05913308-646245.

Ordnance Survey and the OS Symbol are registered trademarks of Ordnance Survey, the national mapping agency of Great Britain. Buy A Plan! logo, pdf design and the www.buysplan.co.uk website are Copyright © Pasing Ltd 2024.


a key plan
001 scale: 1:1250

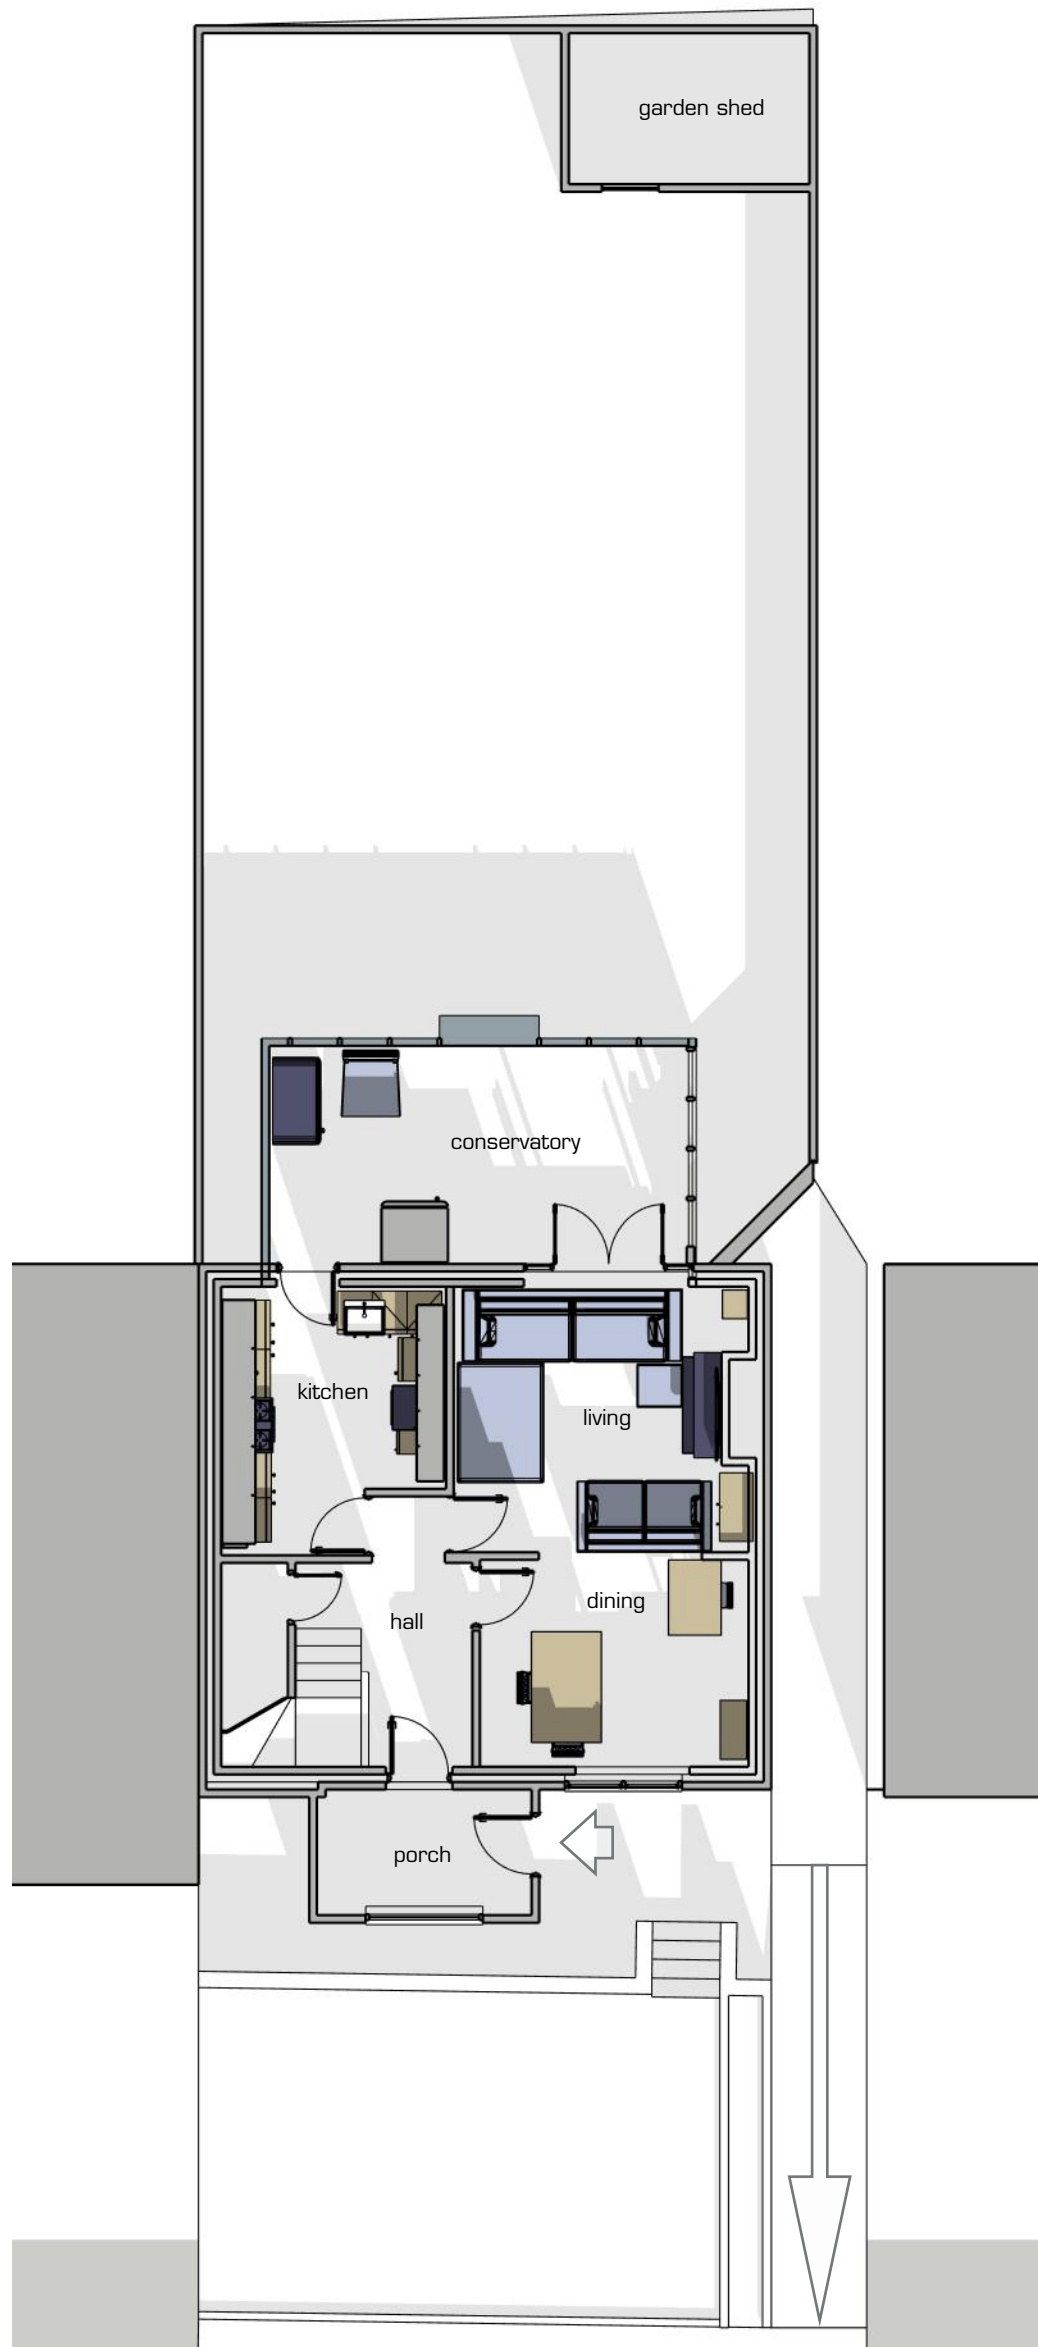

h ground floor plan
008 scale: 1:100

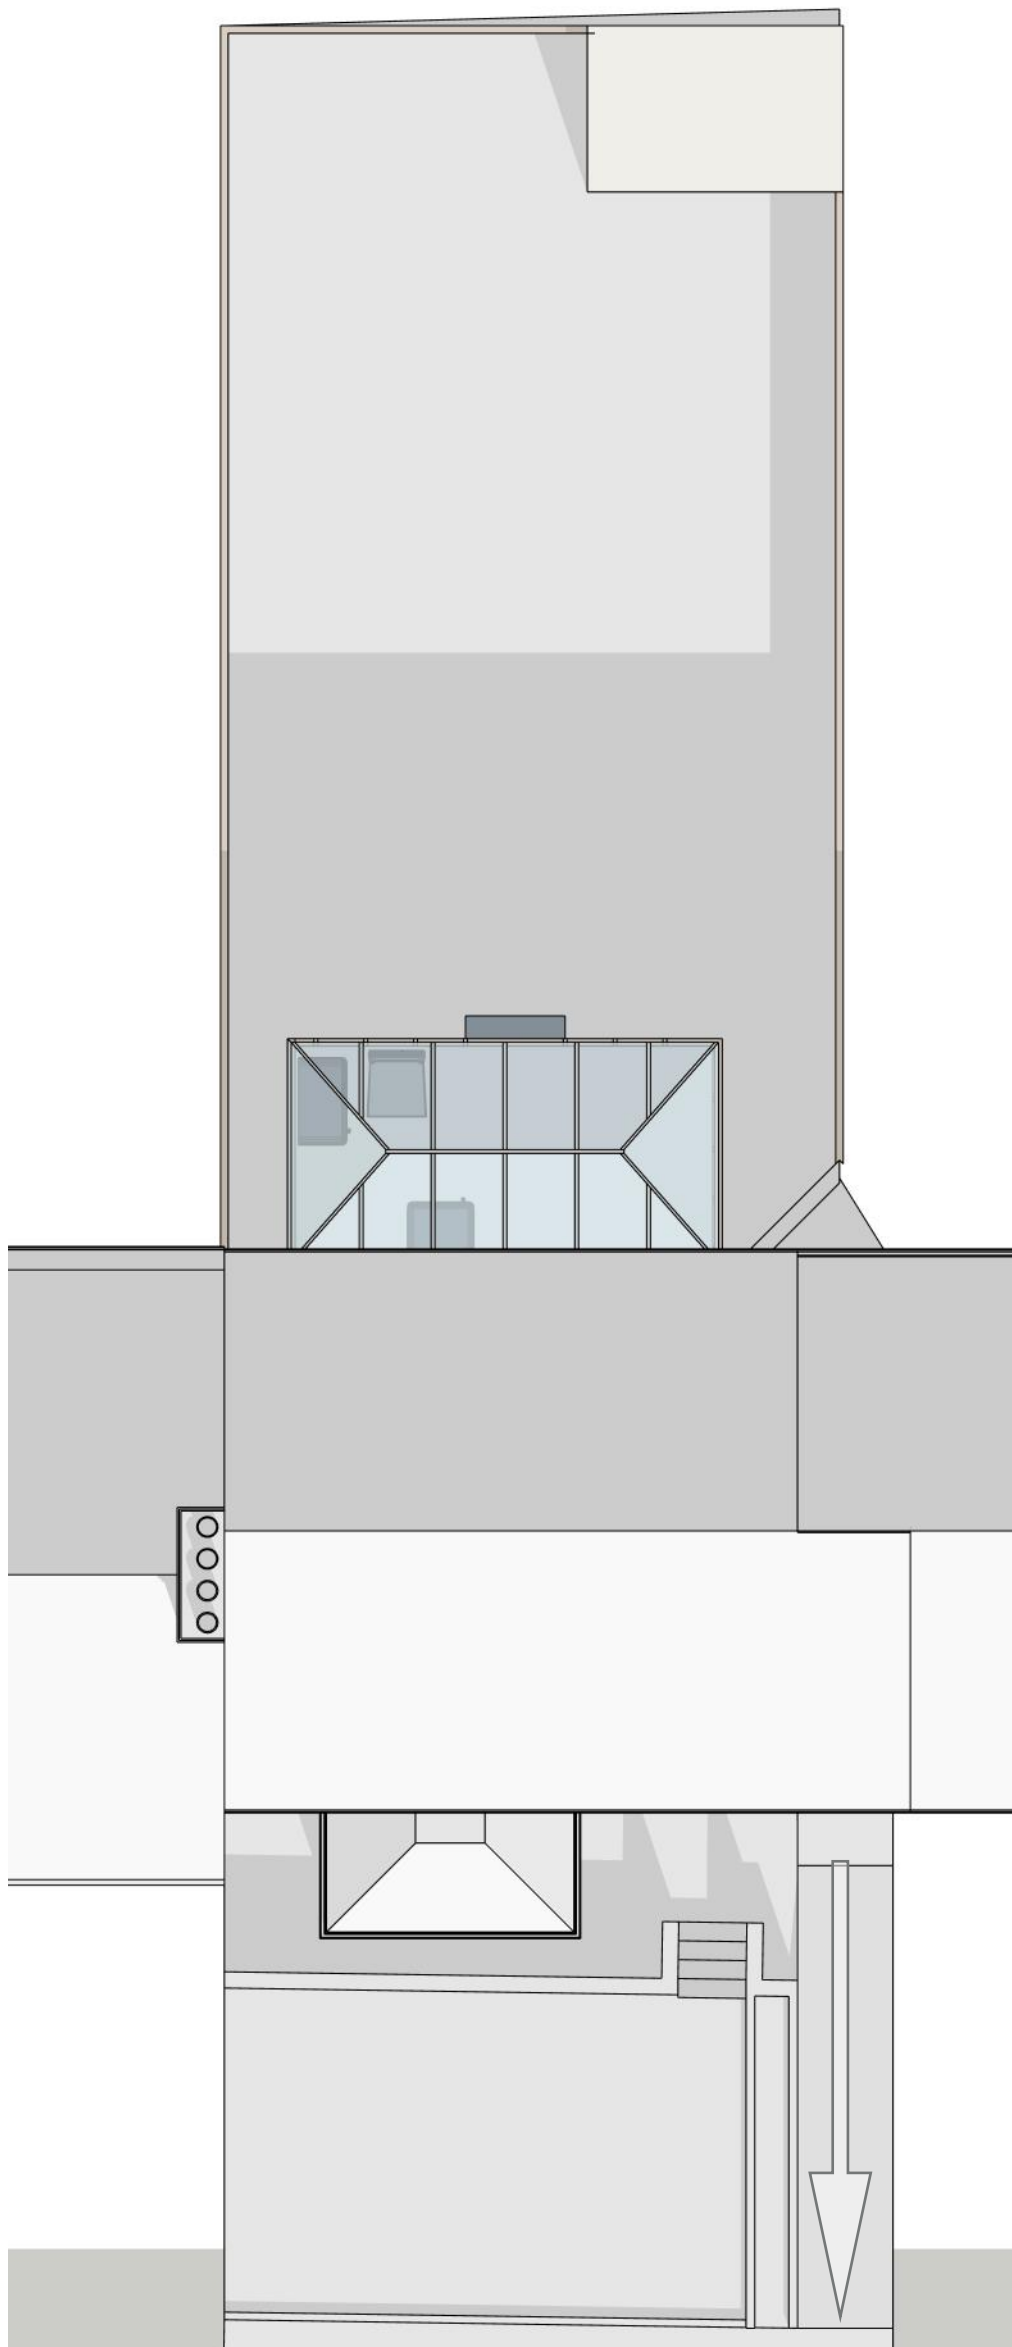


h roof plan
009 scale: 1:100

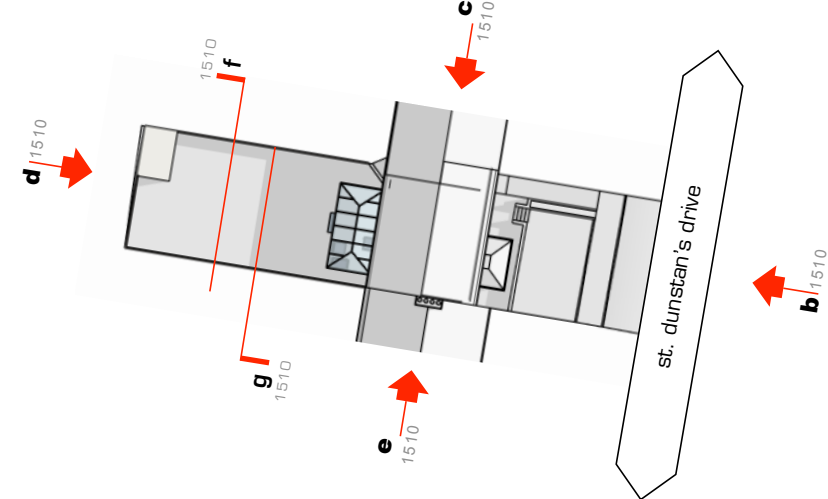


st. dunstan's drive




b front elevation - east view st. dunstan's drive
002 scale: 1:100

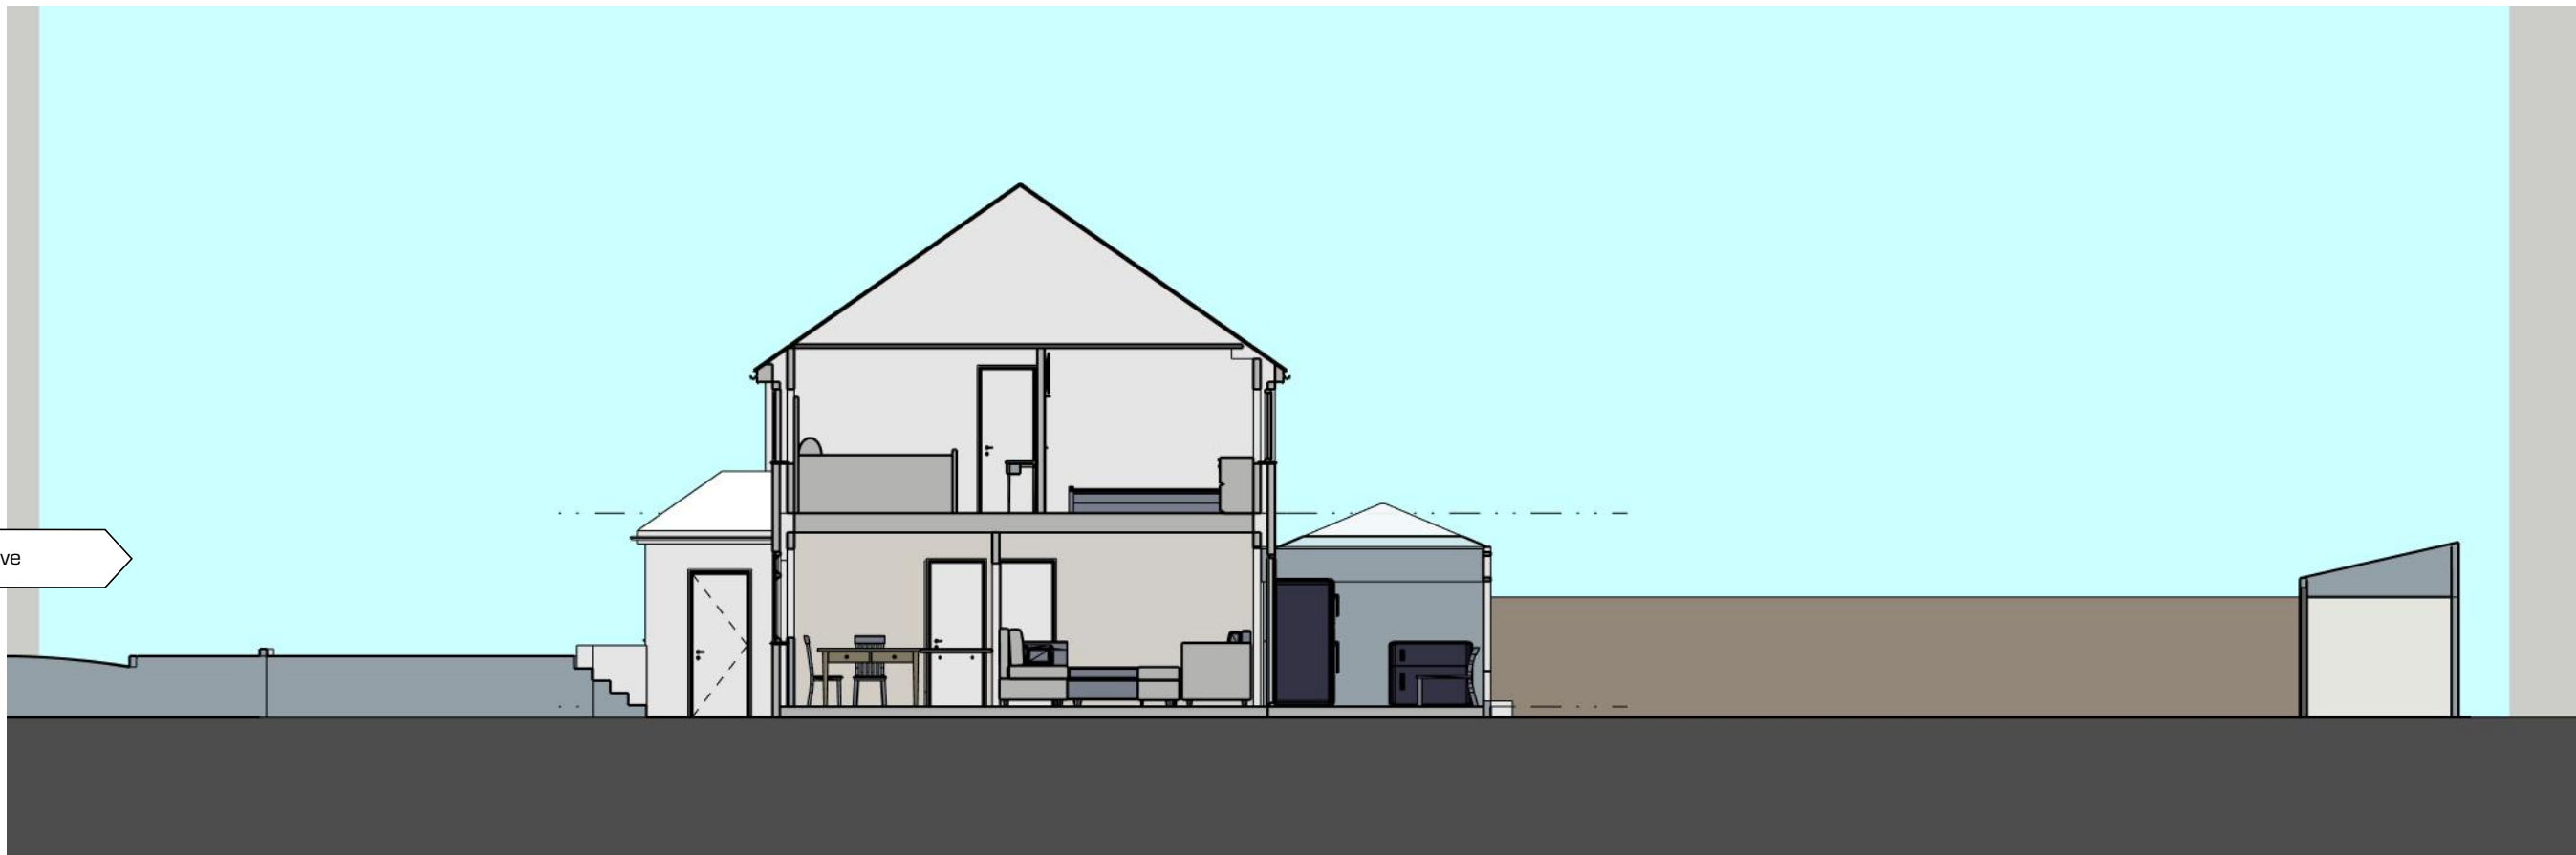


c section looking south
003 scale: 1:100

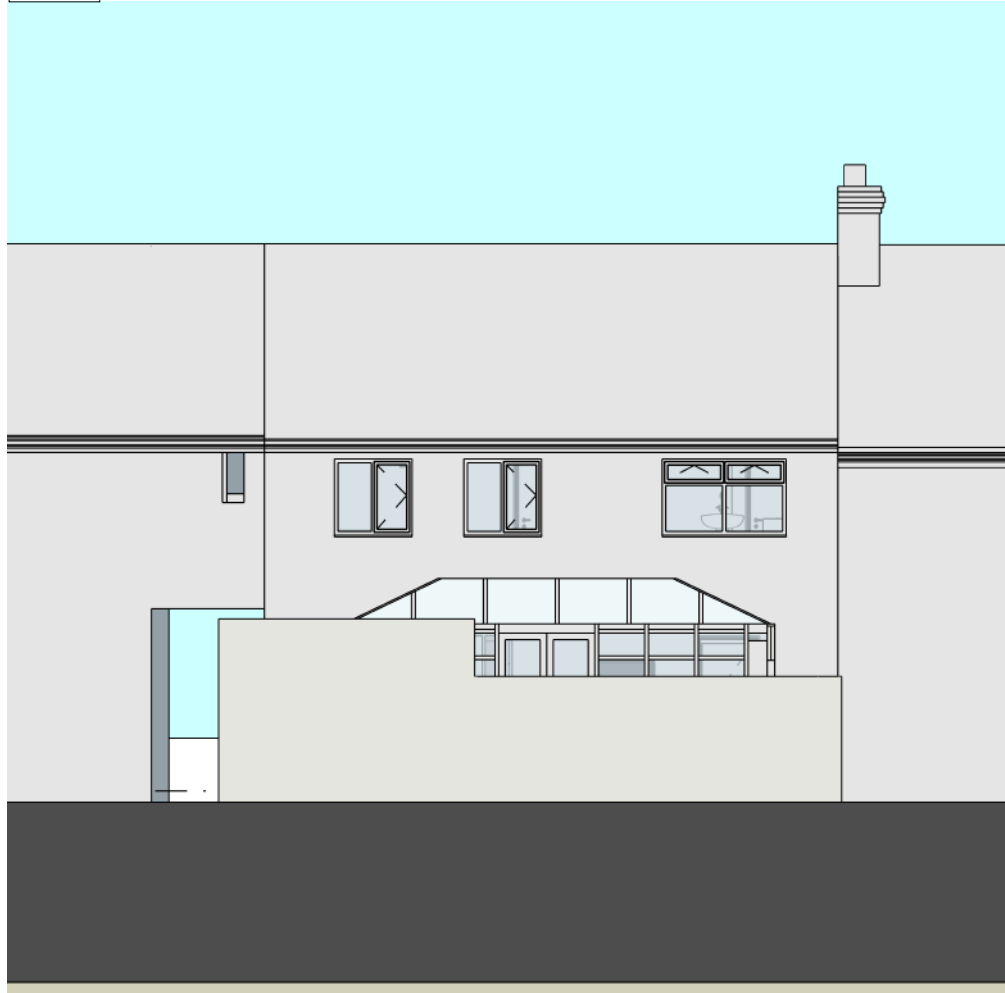


d rear / west elevation
004 scale: 1:100

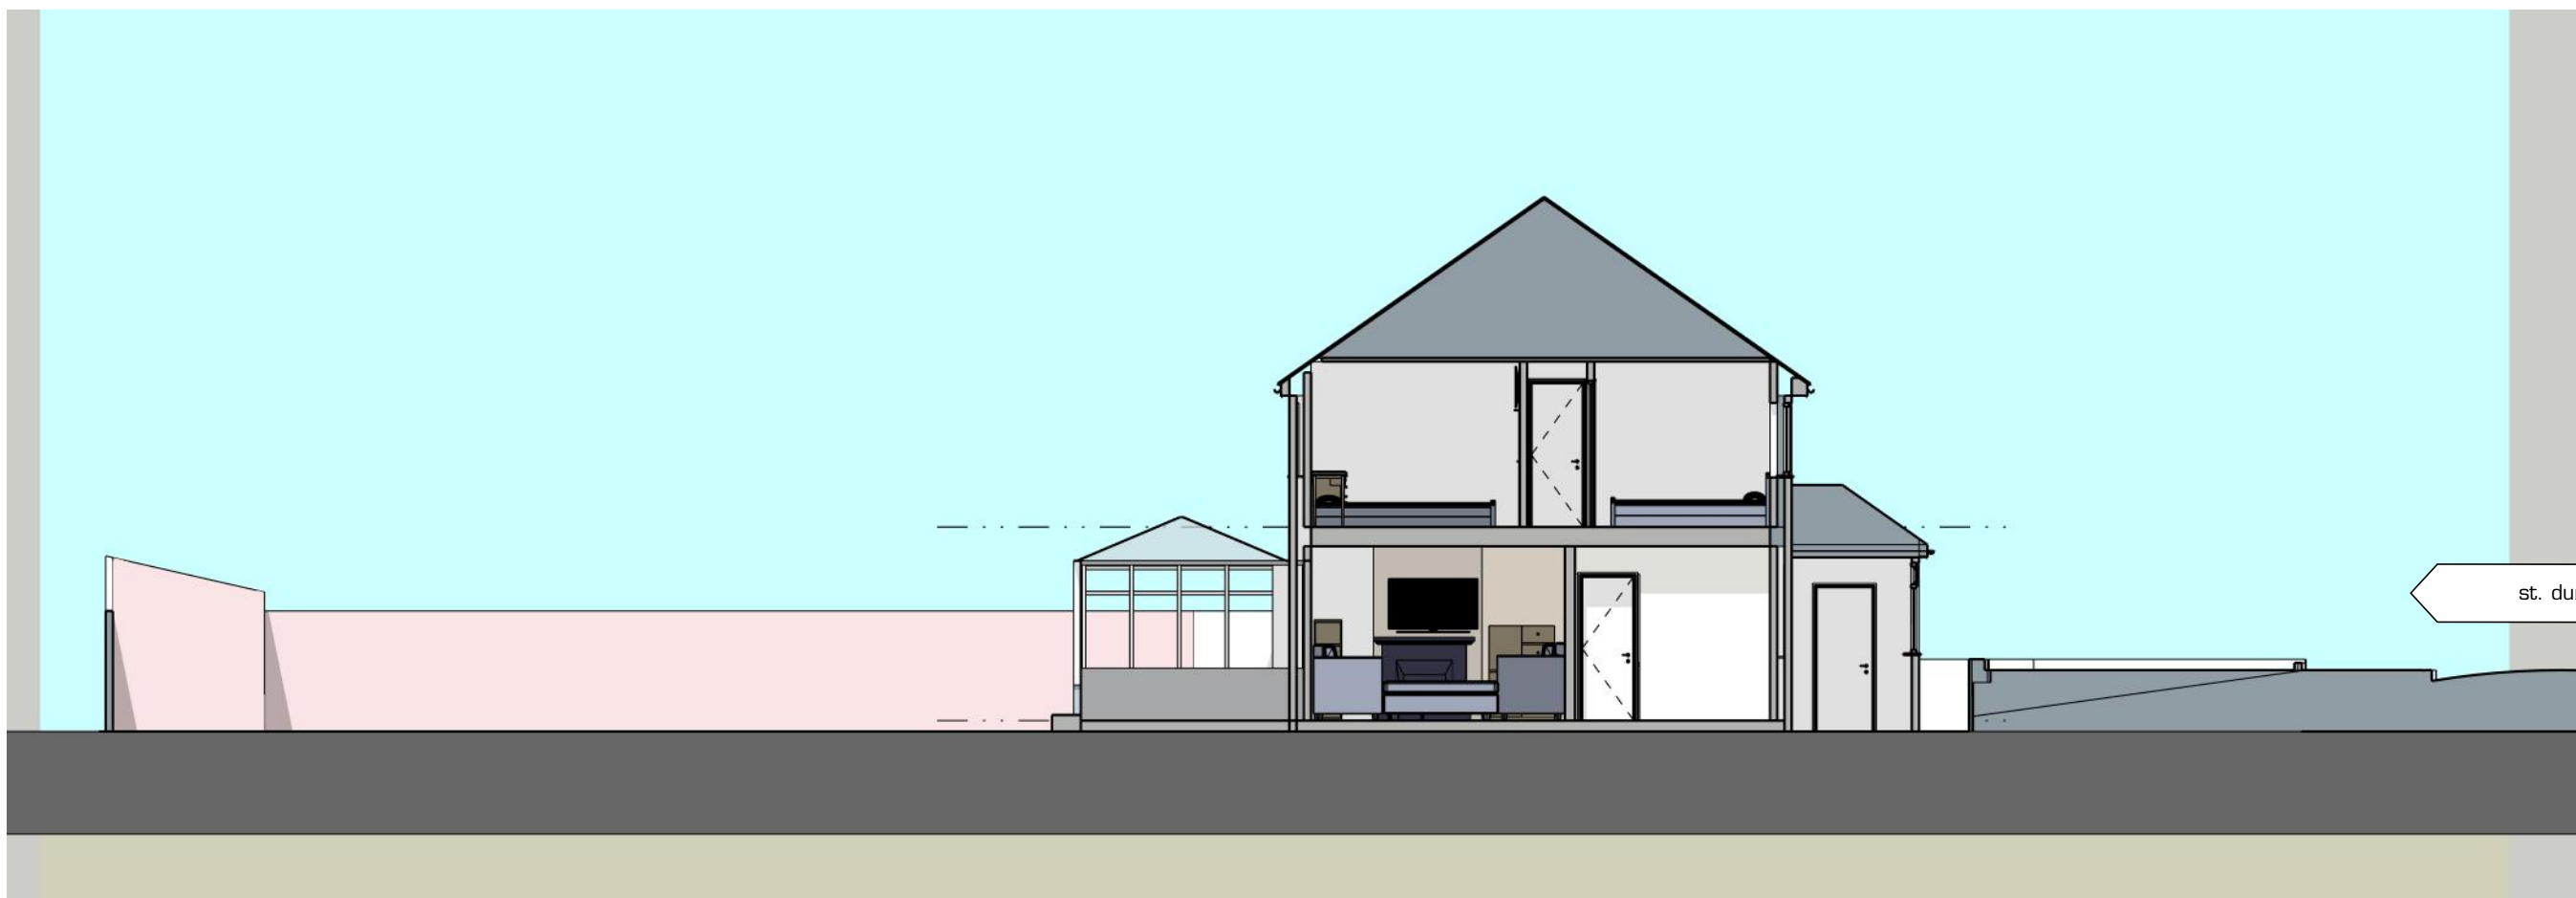

e section looking north
005 scale: 1:100

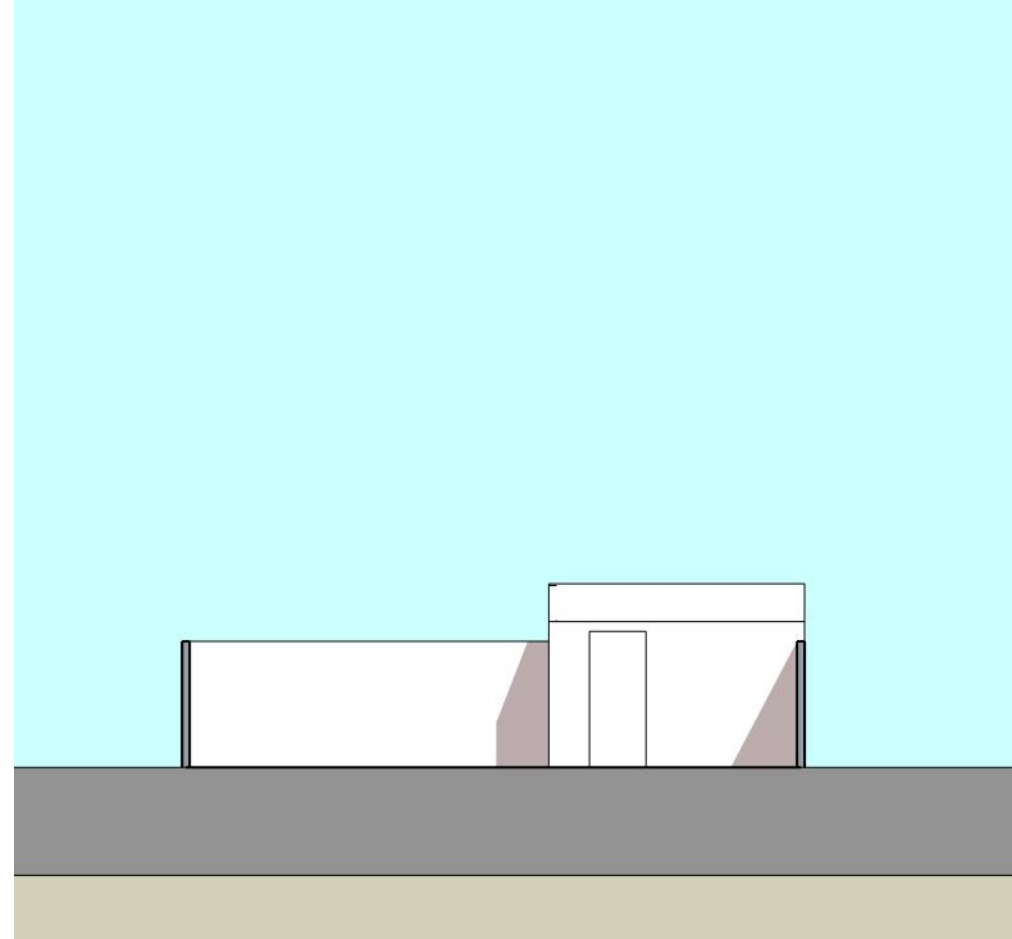

f garden end elevation
006 scale: 1:100

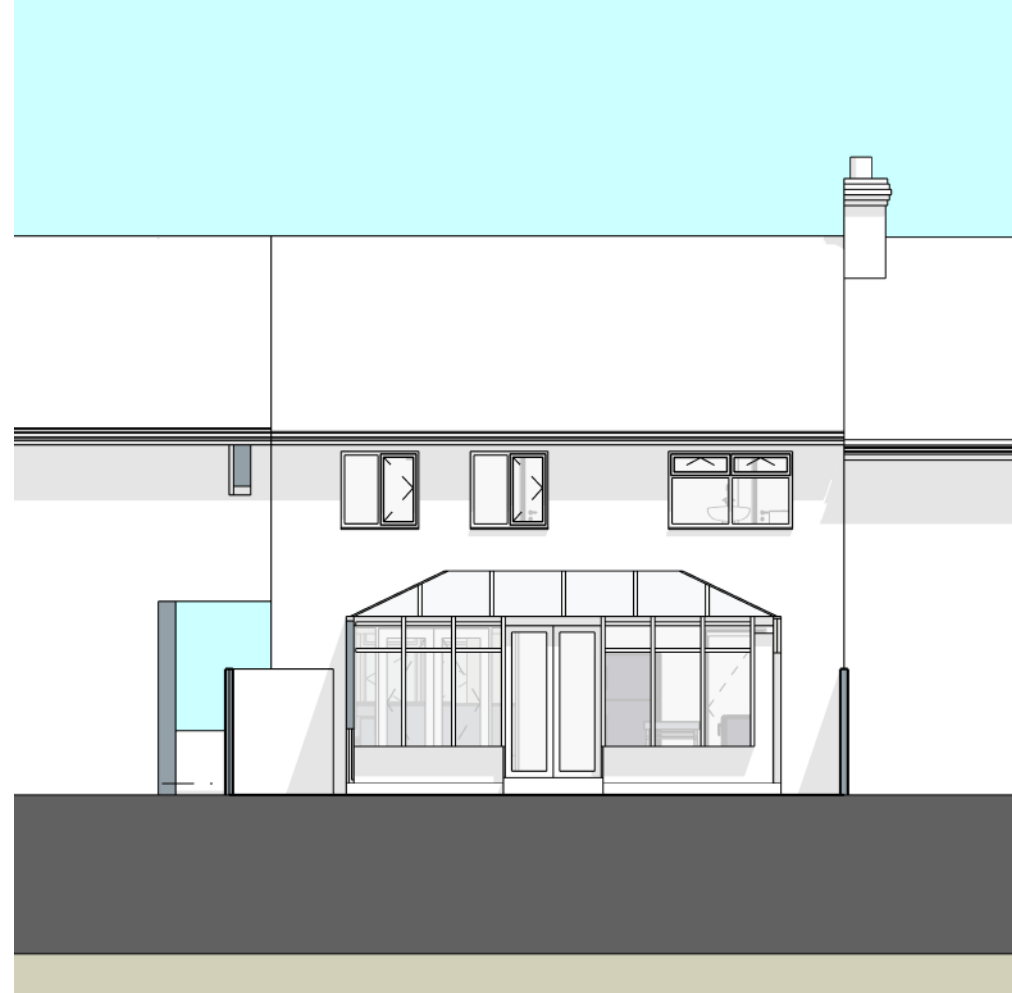

g rear / west / garden elevation
007 scale: 1:100