




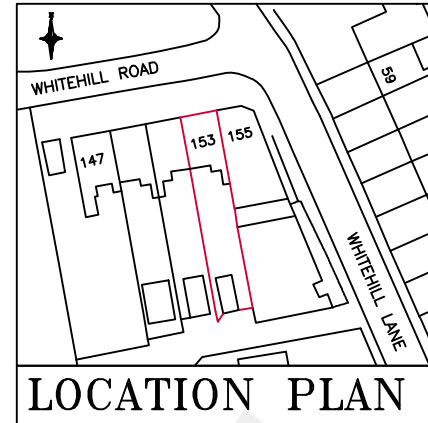


Scale : 1:1250

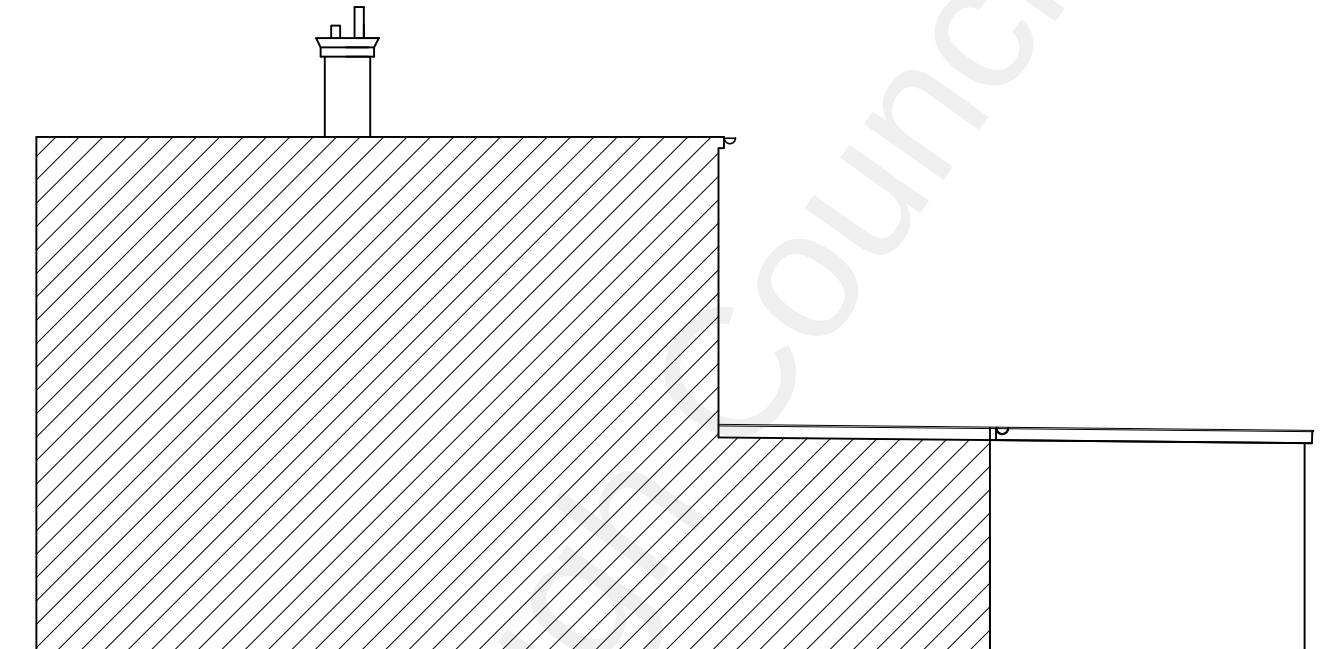


EXISTING SIDE ELEVATION

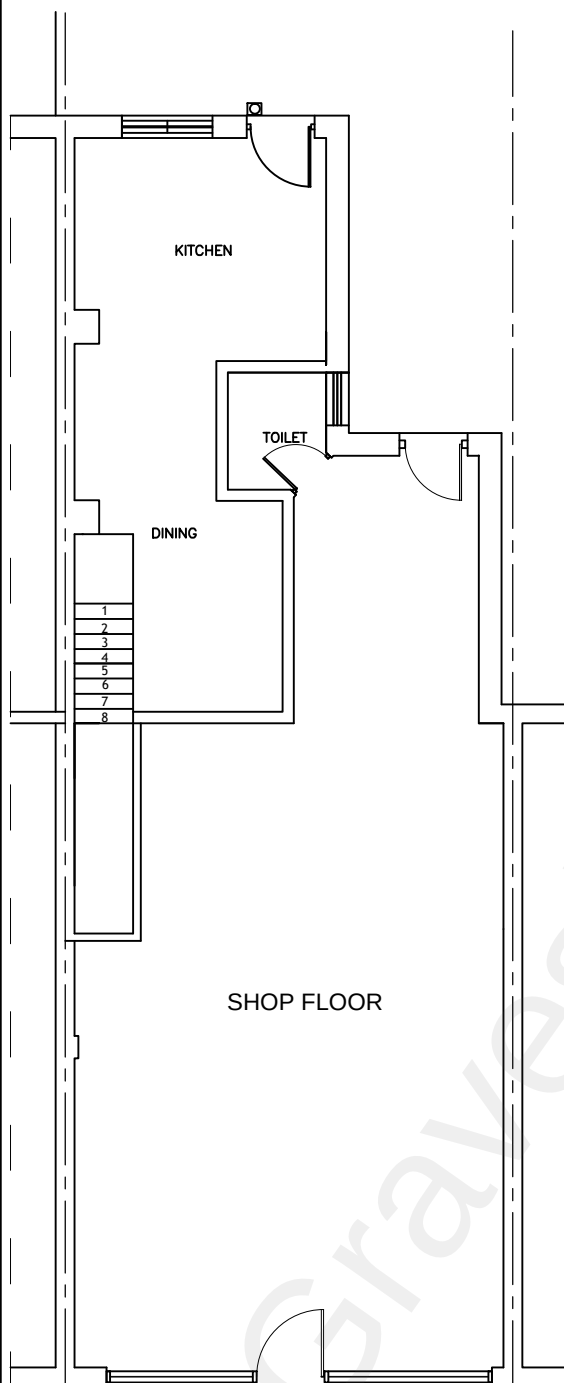

EXISTING GROUND FLOOR

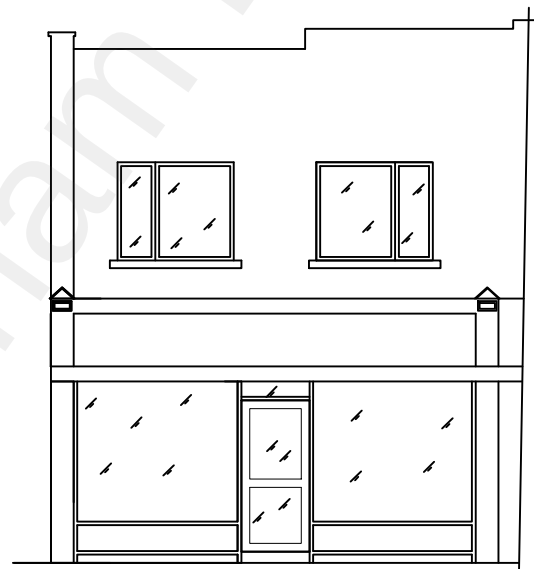

EXISTING/PROPOSED FRONT ELEVATION

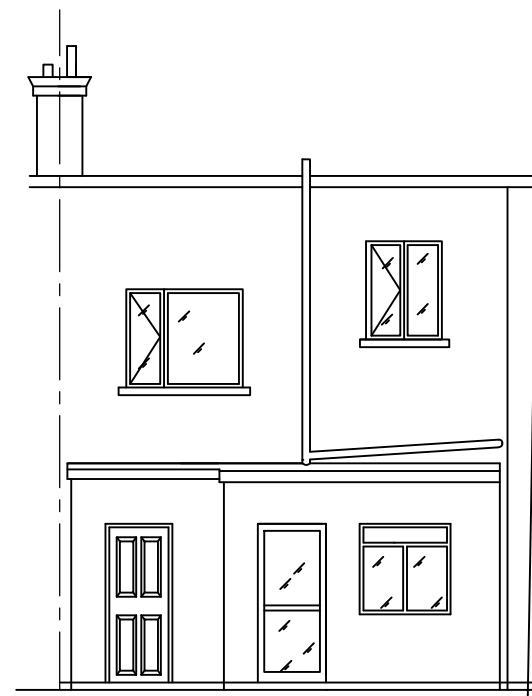

EXISTING REAR ELEVATION

Scale- 1:100

R1 : 31/01/2023

Drawn By	NS/sr	Title	Client:	Keeran Designs Ltd
Dr.No-	KD/COU/PP/73/22(O7)/W-002.1	PROPOSED CHANGE OF USE	MR.T. ARUNTHAVACHELVAM	Tel: (020) 8531 6000
Date	DECEMBER 2022	FROM SHOP (Use Class E(a)) INTO	153 WHITEHILL ROAD	Fax : (020) 8531 5444
Scale	1:100, 1:1250 @ A3 Paper	HOT FOOD TAKEAWAY	GRAVESEND	E mail : Keeran@ consultant.com
		(SUI-GENERIS)	KENT DA12 5LS	Web :www.keerandesigns.co.uk