



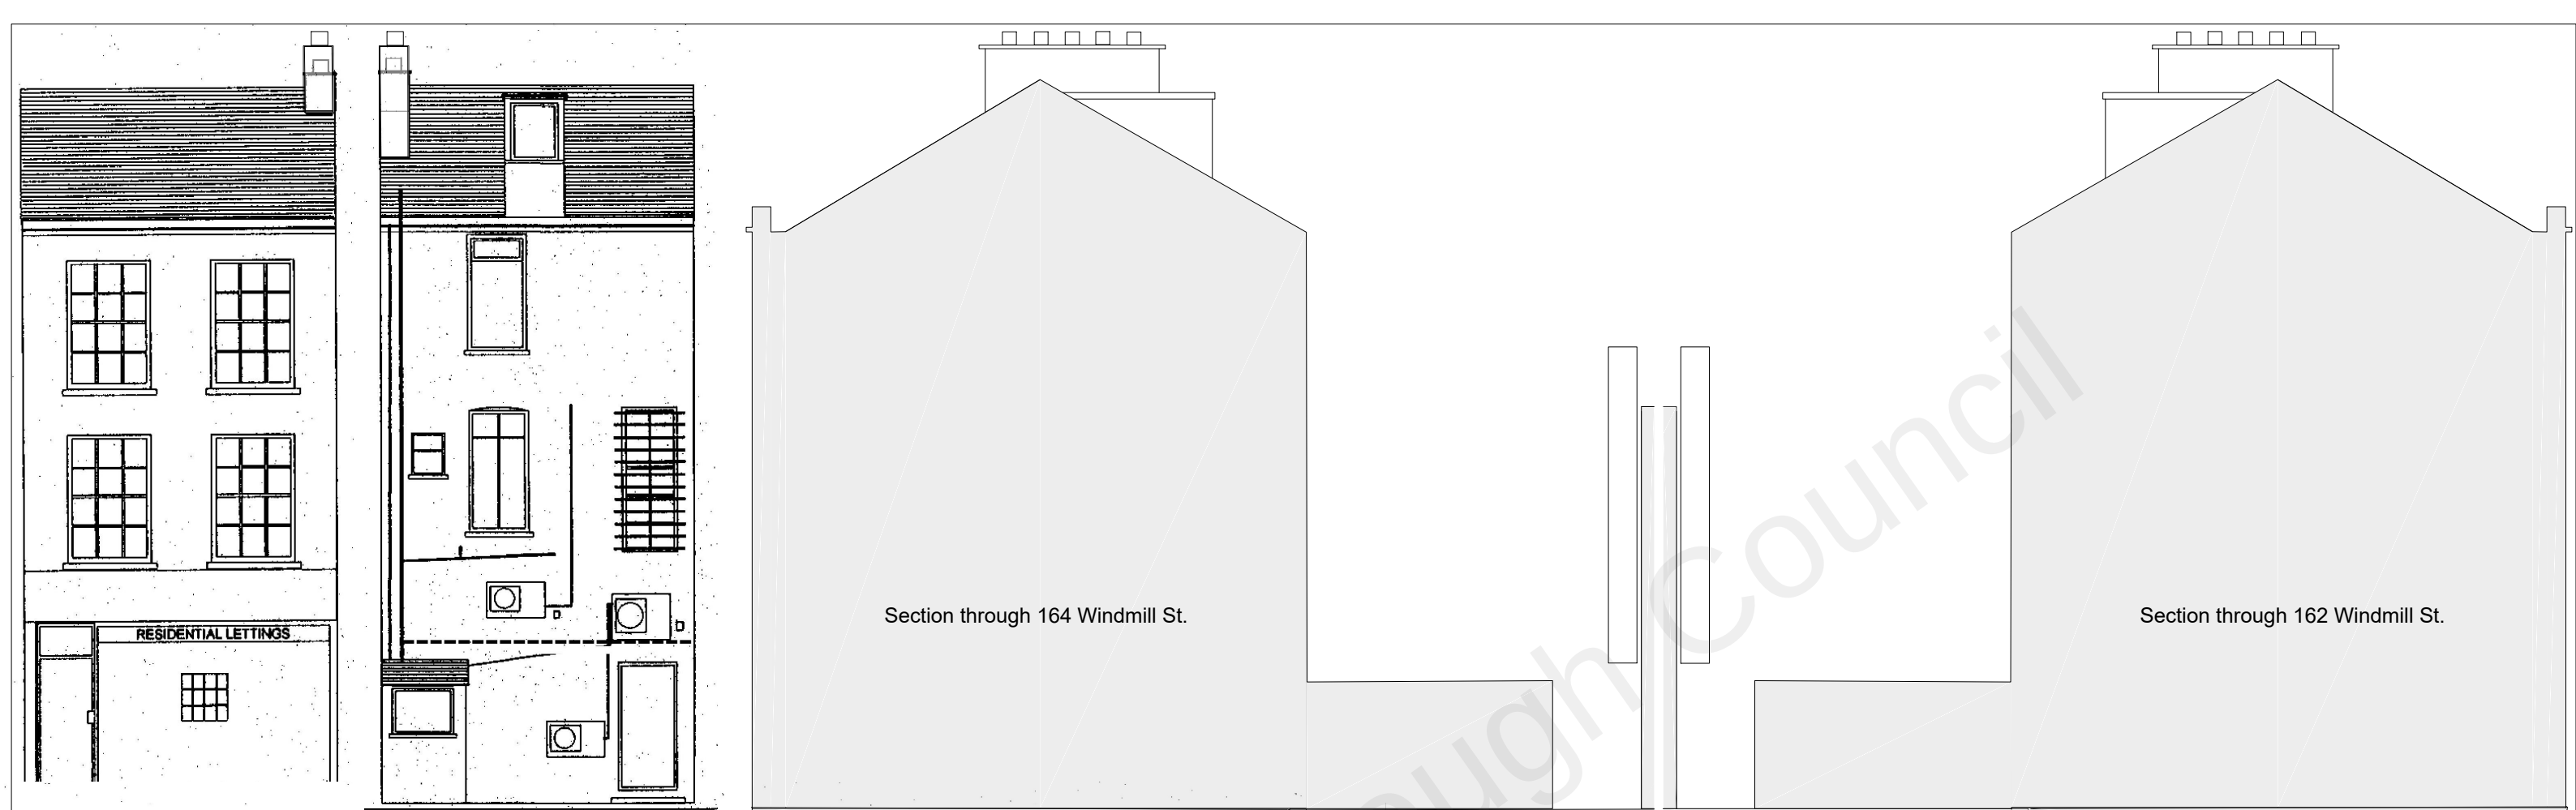

Existing Front Elevation Existing Rear Elevation Existing Side Elevation - South Existing Side Elevation - North

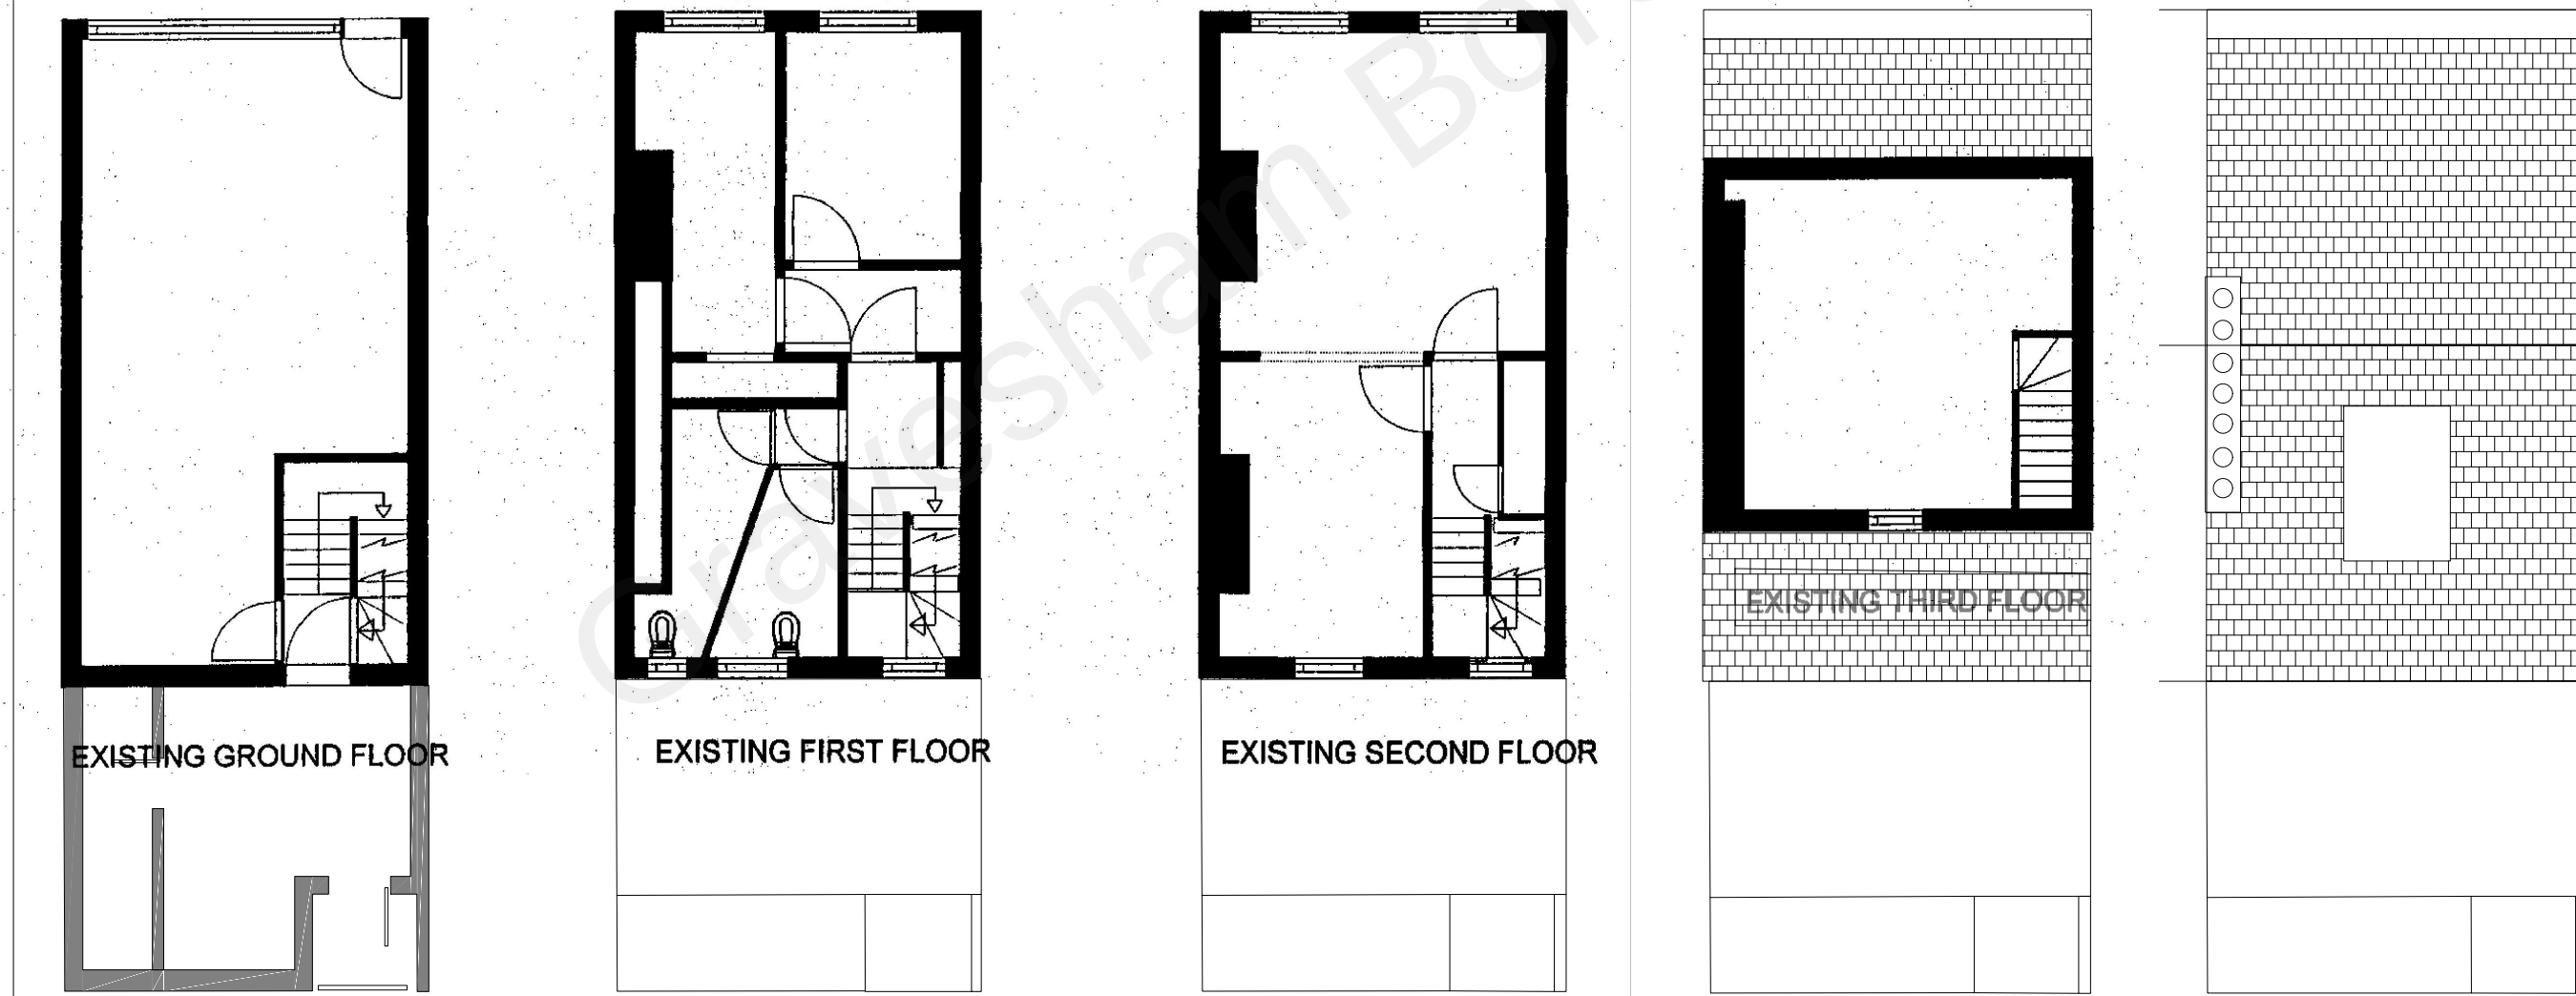

Existing Ground Floor Existing First Floor Existing Second Floor Existing Top Floor Existing Roof Plan

Existing site backed by an Alley of East to West Direction.

Scale @ 1:100

5m 4m 3m 2m 1m 0m

163 Windmill Street
Gravesend

Existing Plans
and Elevations

SCALE 1:100@A3	DATE Feb 2021
Dwg No. P10	Issue PL
	Rev B