




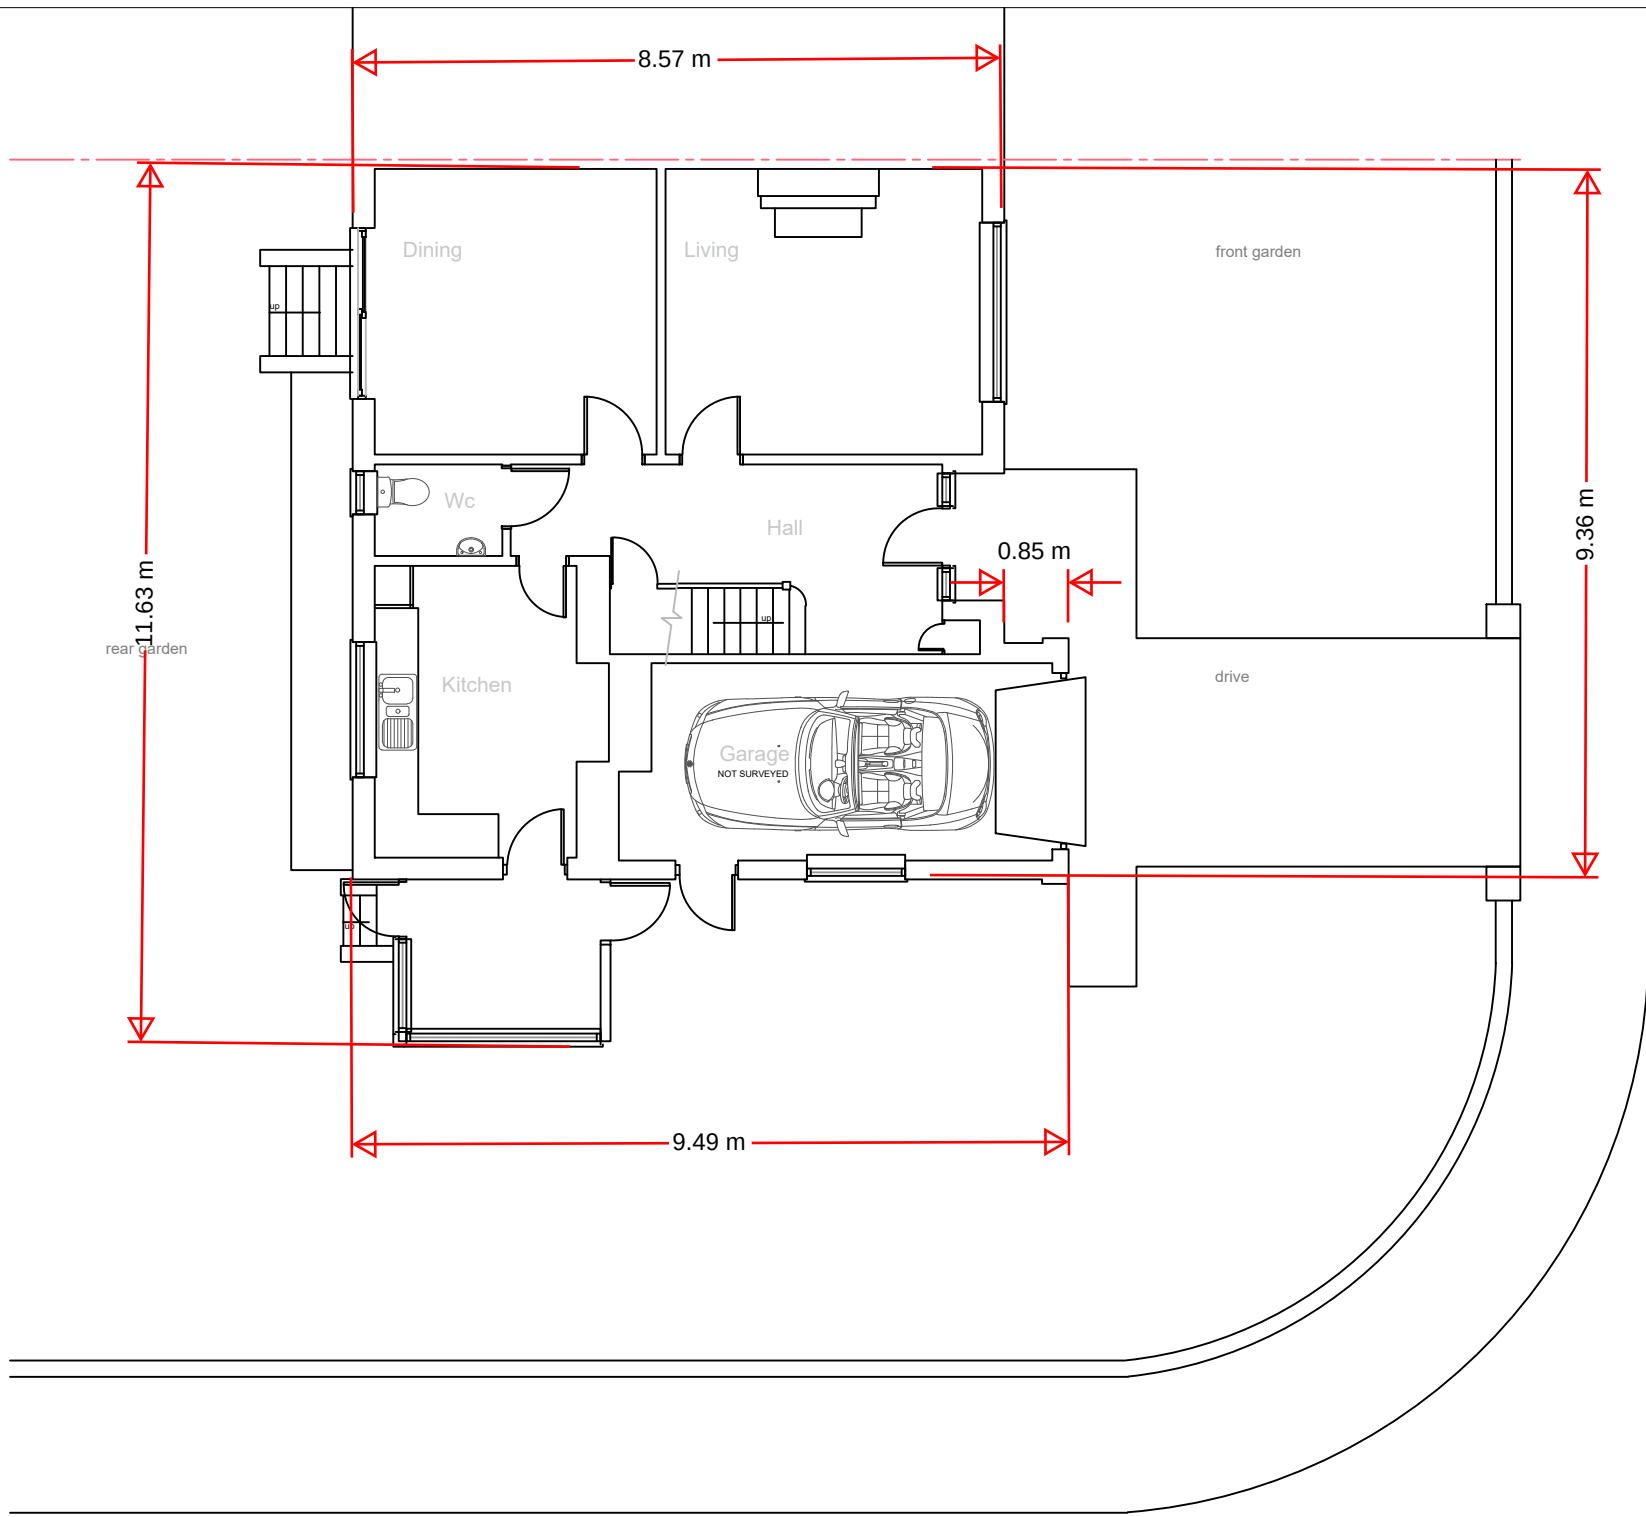

Existing Ground Floor Plan
Scale:1:100

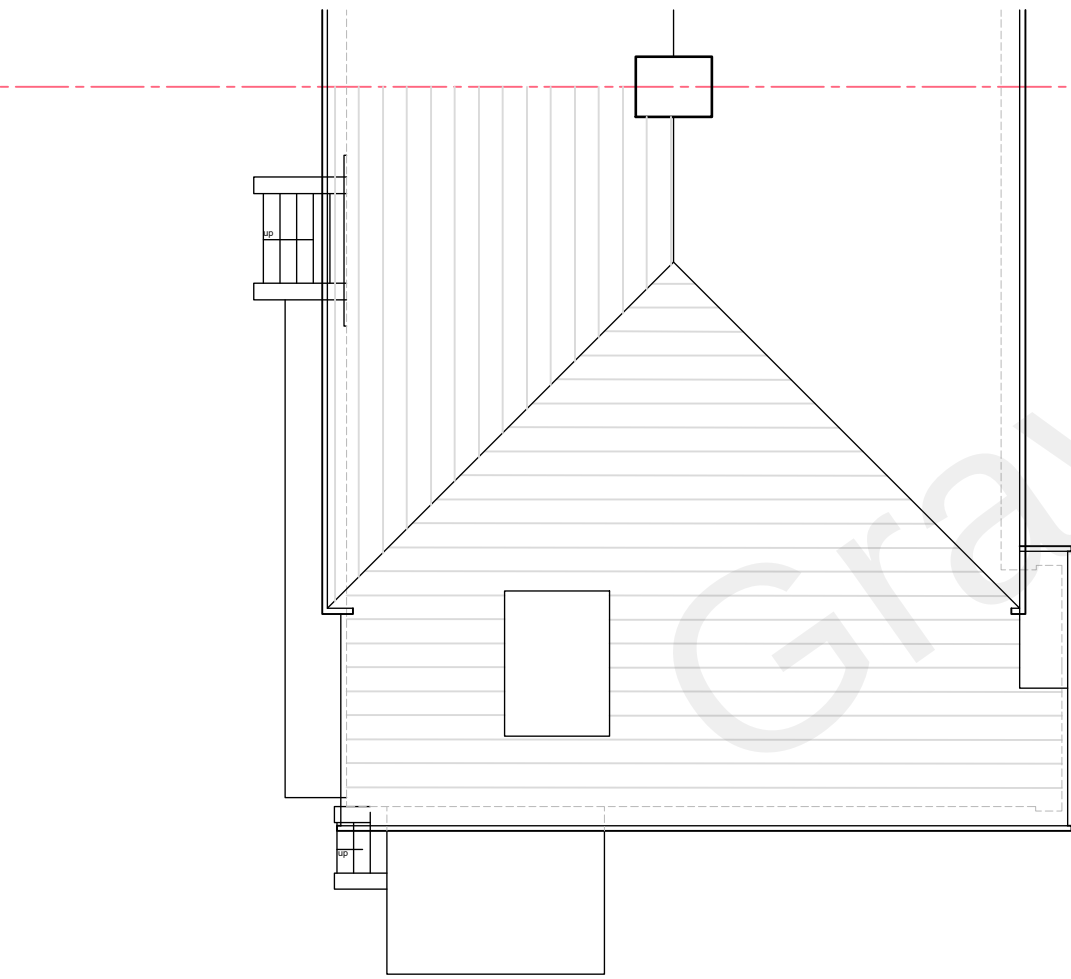


Existing Roof Plan
Scale:1:100

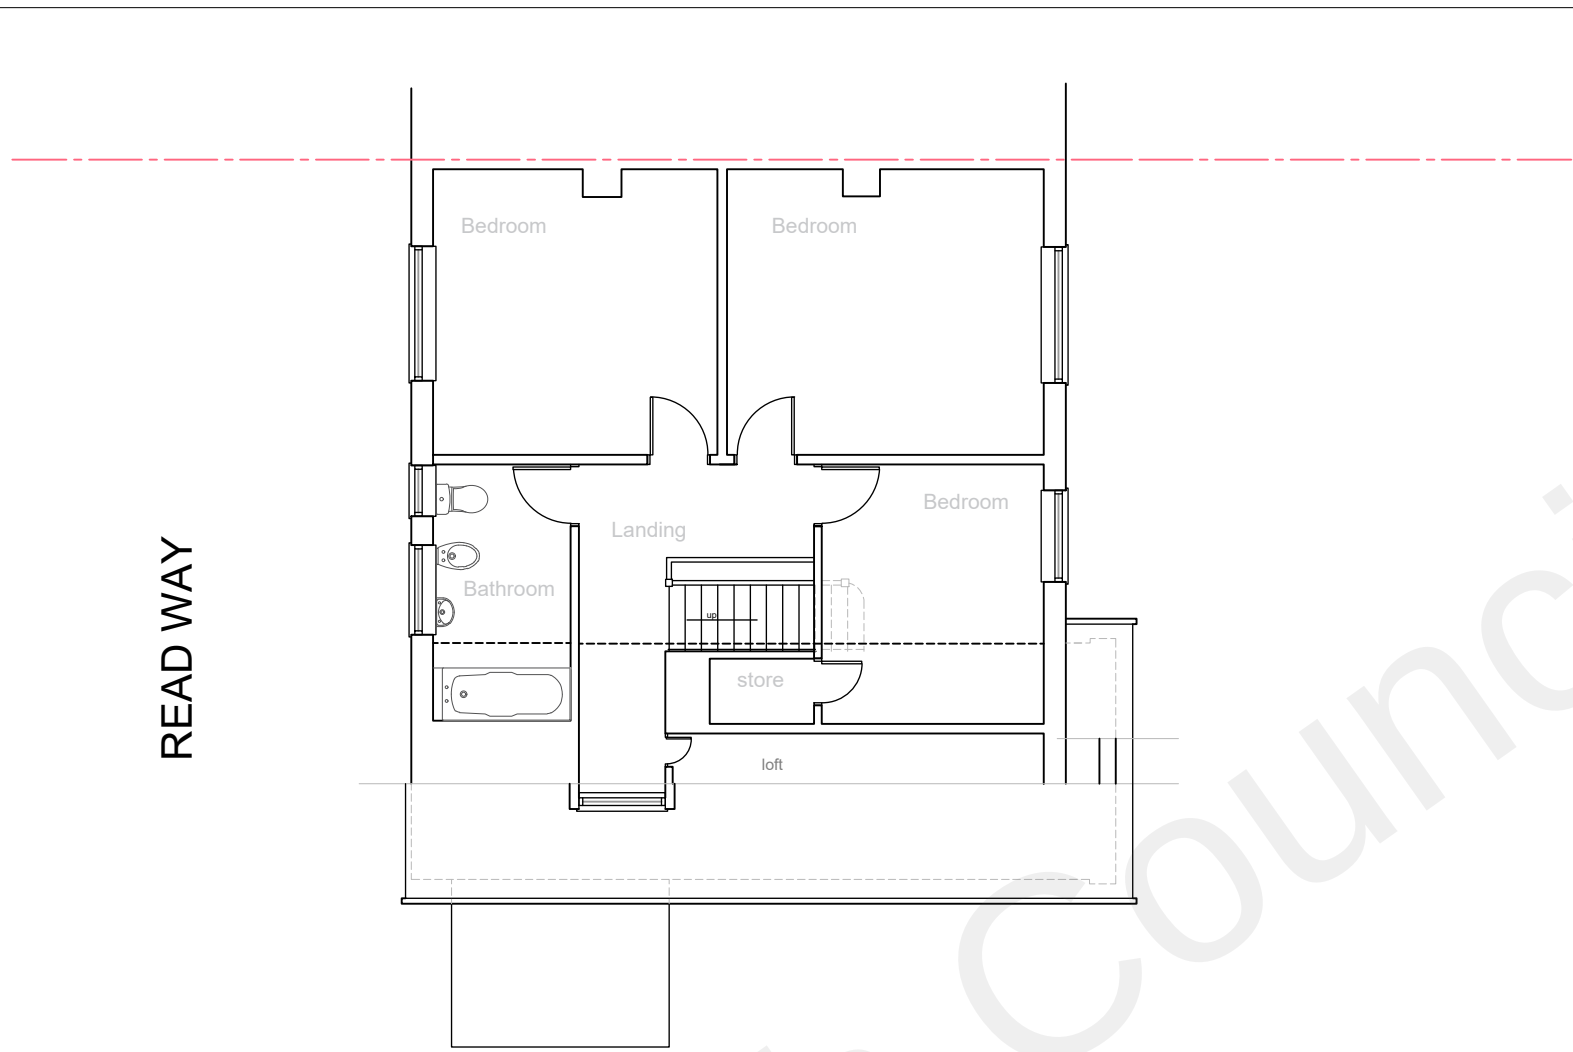

Existing First Floor Plan
Scale:1:100

All drawings are copyrighted to
the Mac Designers Ltd. reproducing
is not permitted without consent

- NOTES:
- Do not scale from this drawing.
 - All dimensions to be verified on site and is in mm.
 - Builder to verify all dimensions, heights and levels prior to commencement of work.
 - All documents shall be checked to ensure that they are compatible by the contractor before construction commences. In the event of apparent ambiguity or contradiction the engineer and/ or architect shall be notified immediately.
 - The contractor in preparing his estimate shall visit the site and acquaint himself with the problems involved.
 - The contractor shall issue all statutory notices to the local Authority during progress and completion of works.

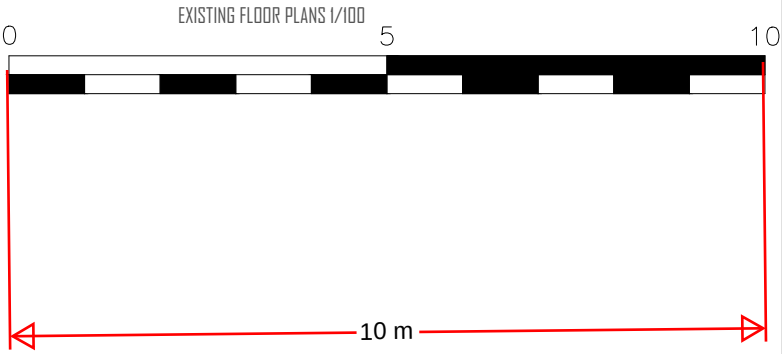

REV	DESCRIPTION	DRAWN	DATE
REVISIONS			
Issued for PLANNING			
SITE ADDRESS I READ WAY GRAVESEND KENT DA12 5TQ			
CLIENT STEVE SMITH			
SCALE 1:100	SHEET SIZE A2	DRAWN T.U	DATE 01/07/2021
DRAWING TITLE EXISTING FLOOR PLANS			
DRAWING NUMBER A101	REVISION -		

UNIT 4
INNOVATION CENTRE
CANAL STREET
ROCHESTER, KENT
ME2 4DT

T: 014-7460-7575
M: 073-7501-9174
www.mac-designers.com
Company Reg. No. 11411889
VAT Reg. No. 956 2764 15