


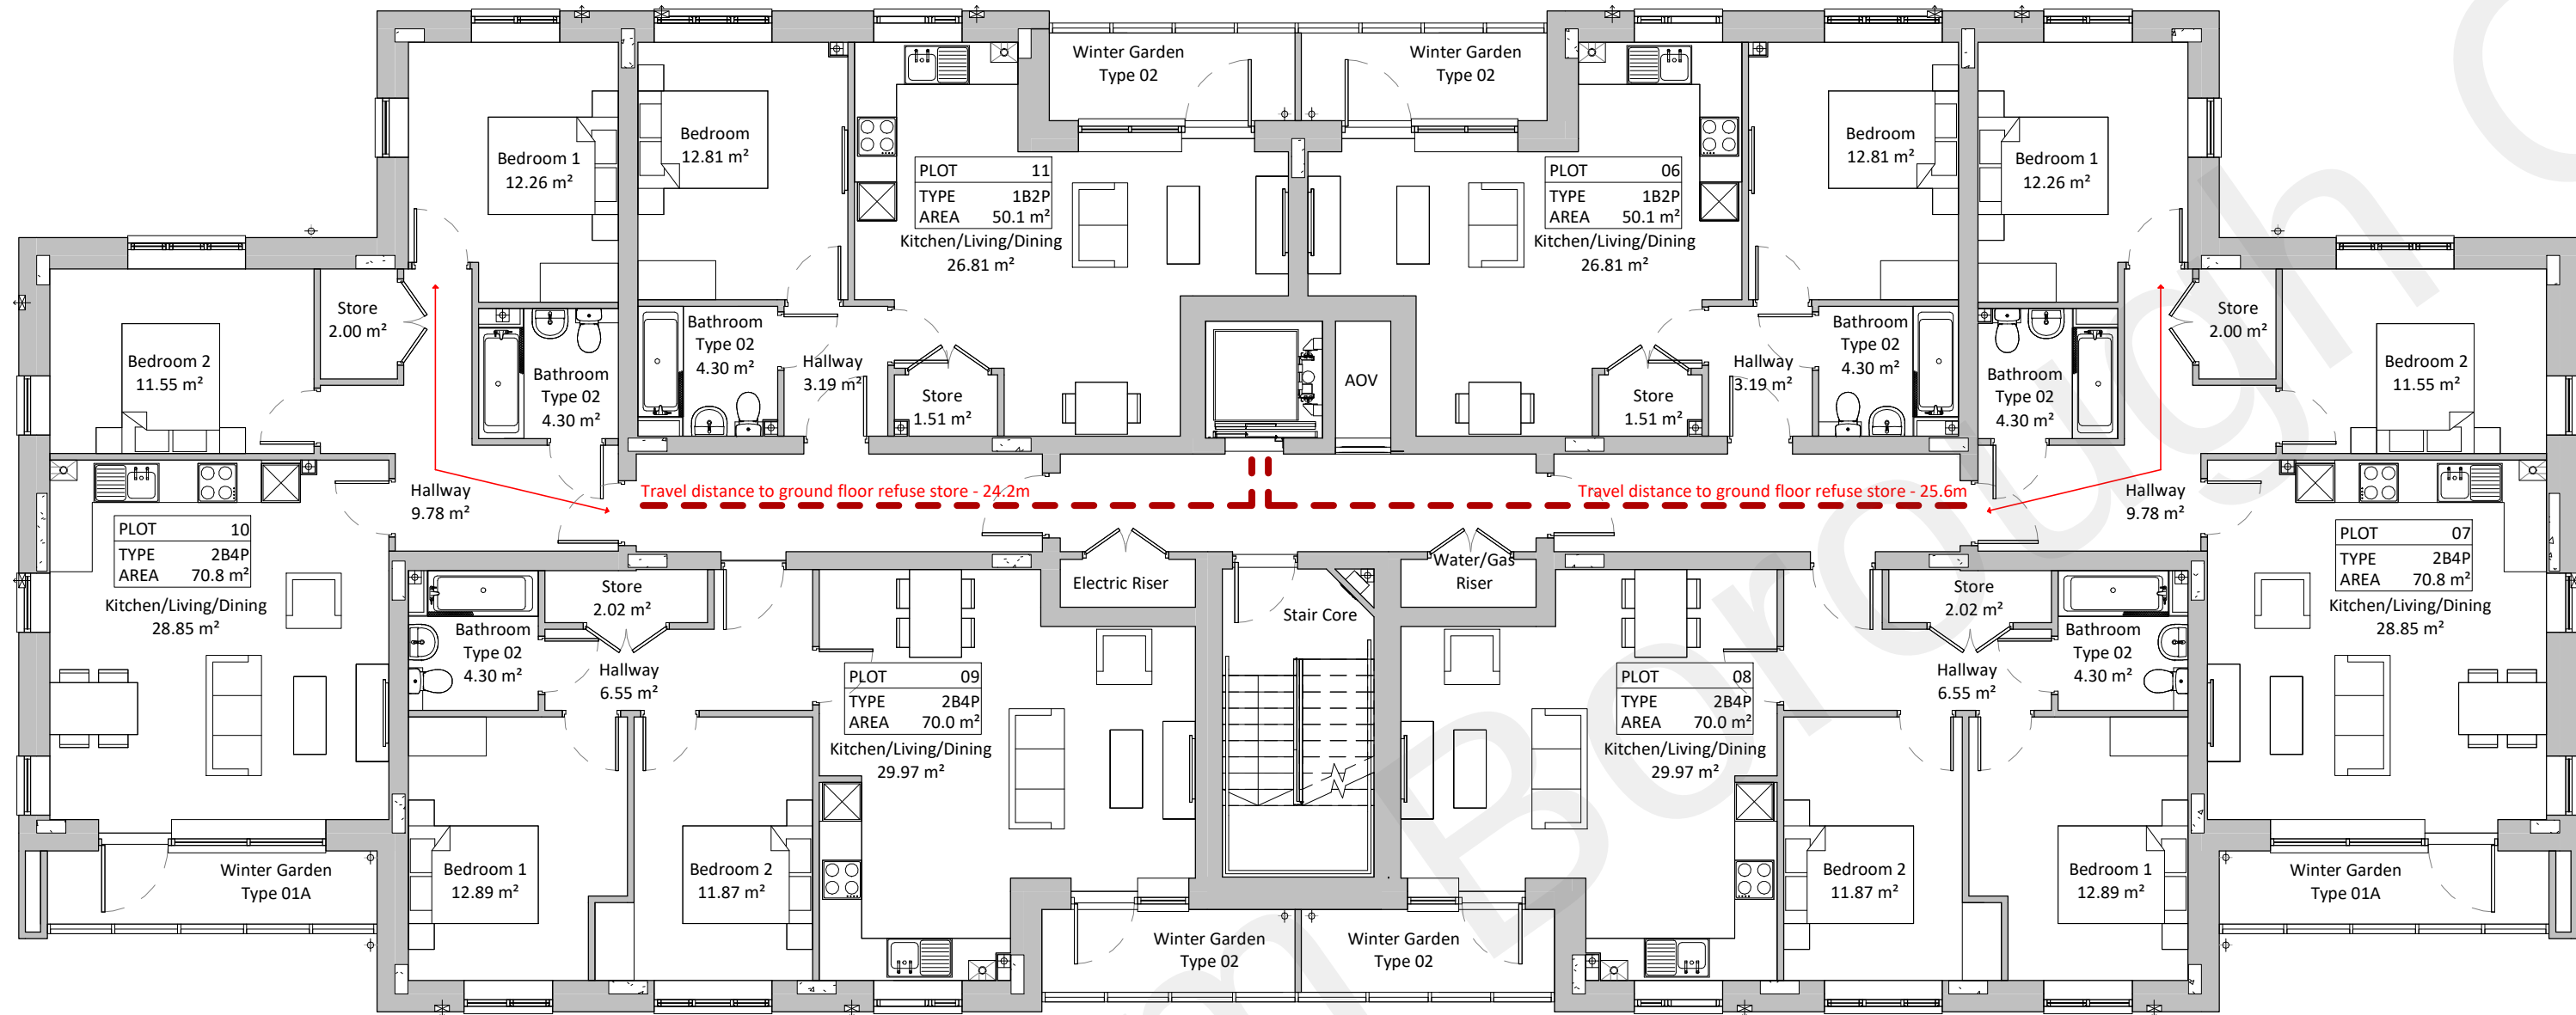

KEY	
	Travel distance to refuse store
	Communal refuse store
	Drag distance
	Dropped kerb - collection zone

Gravesham borough council provisional requirements:	
Refuse	- 1 x 1100ltr bin per 6 flats
Recycling	- 1 x 1100ltr bin per 6 flats with special recycling lid
Food waste	- 1 x 140ltr bin per 10 flats with an individual 5ltr caddy per flat
St Patricks Garden communal refuse store:	
Refuse	- 4 x 1100ltr
Recycling	- 4 x 1100ltr
Food waster	- 3 x 140ltr

TO BE READ IN CONJUNCTION WITH DRAWINGS	
FOR SITE SETTING OUT AND BUILDING COORDINATES REFER TO DRAWINGS 0100 SERIES	
FOR GA FURNITURE LAUOUTS REFER TO DRAWING 1500 SERIES	
TO BE READ IN CONJUNCTION WITH WALLER GRAY STRUCTURAL DRAWINGS	
TO BE READ IN CONJUNCTION WITH M&E CONSULTANTS DRAWINGS	
TO BE READ IN CONJUNCTION WITH LANDSCAPE ARCHITECT DRAWINGS	
ALL DRAWINGS TO BE READ IN CONJUNCTION WITH FIRE REPORT	
ALL DIMENSIONS IN MILLIMETERS	
ALL DIMENSIONS TO STRUCTURE	

Notes:	
Do not scale. All dimensions are in millimetres unless otherwise stated. This drawing should be read in conjunction with all relevant project information and contract documentation. All dimensions to be checked prior to fabrication and or commencement of works. All works to comply with all relevant legal standards, building regulations and warranty provider requirements. Report any discrepancies, if in doubt ask.	

Revisions:	
Rev	Status Date Description Dwn Chkd
001	S3 31.07.20 Preliminary Issue SG
001	A5 07.10.21 Issued for Construction TL

Client Name:		Westridge
Project Name:		St Patricks Garden
Drawing Name:		Refuse Strategy - First Floor Plan
Drawing Number:		SPG-BPTW-02-01-DR-A-5902
Project No:	19-304	Scale: 1:100 @ A1

CONSTRUCTION	
40 Norman Road, Greenwich, London SE10 9CX t 020 8293 5175 bptw.co.uk	

