
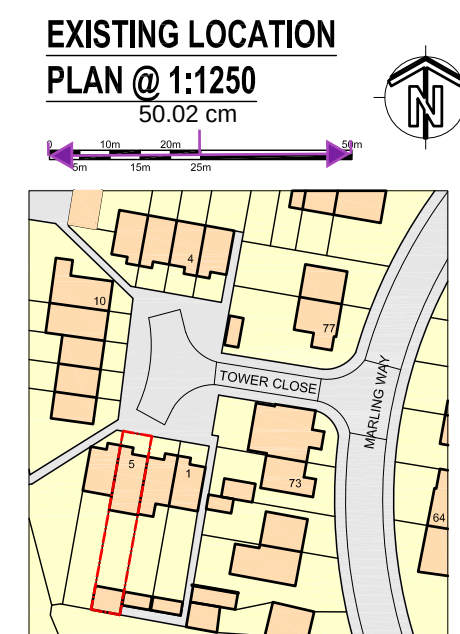
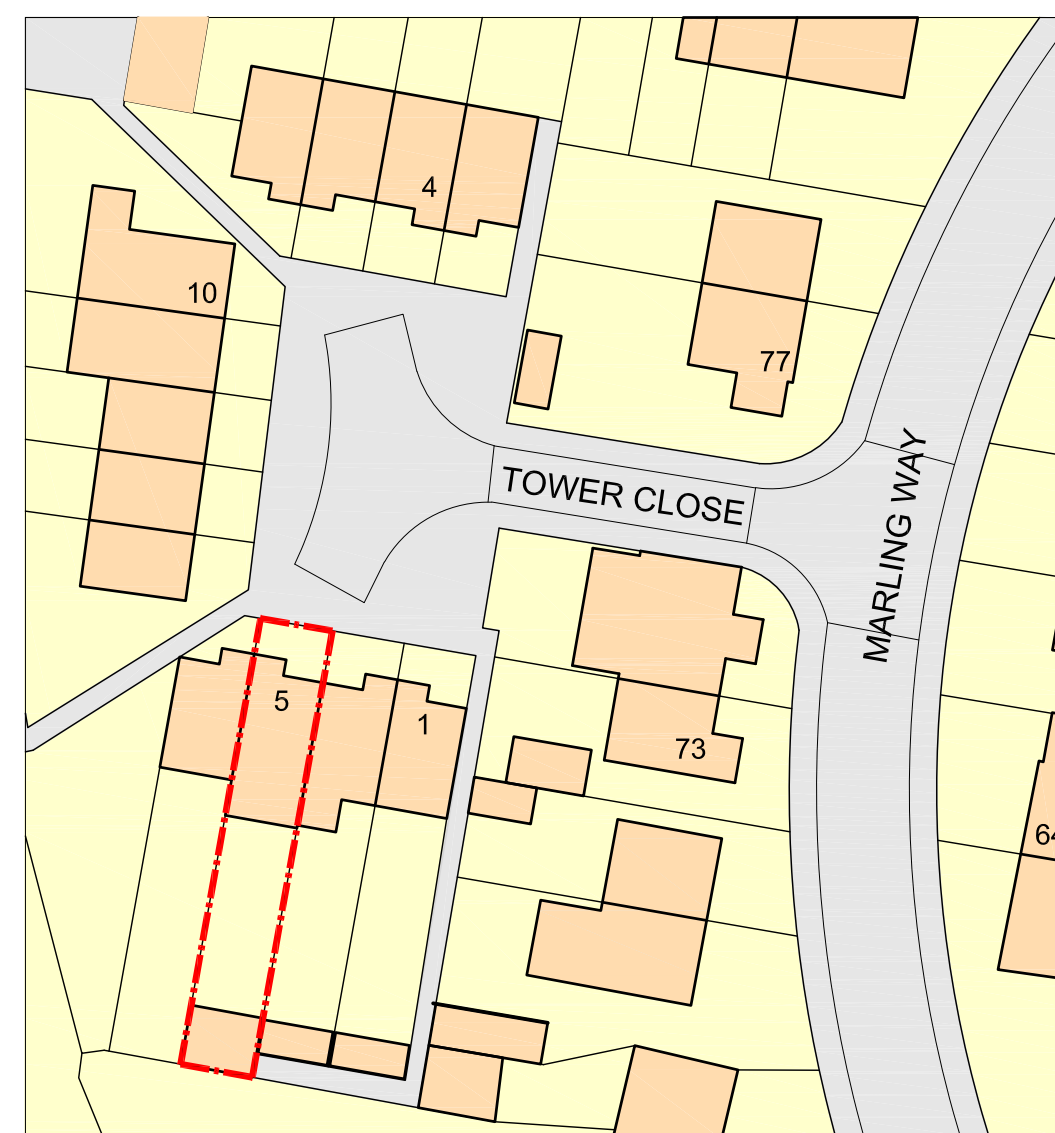
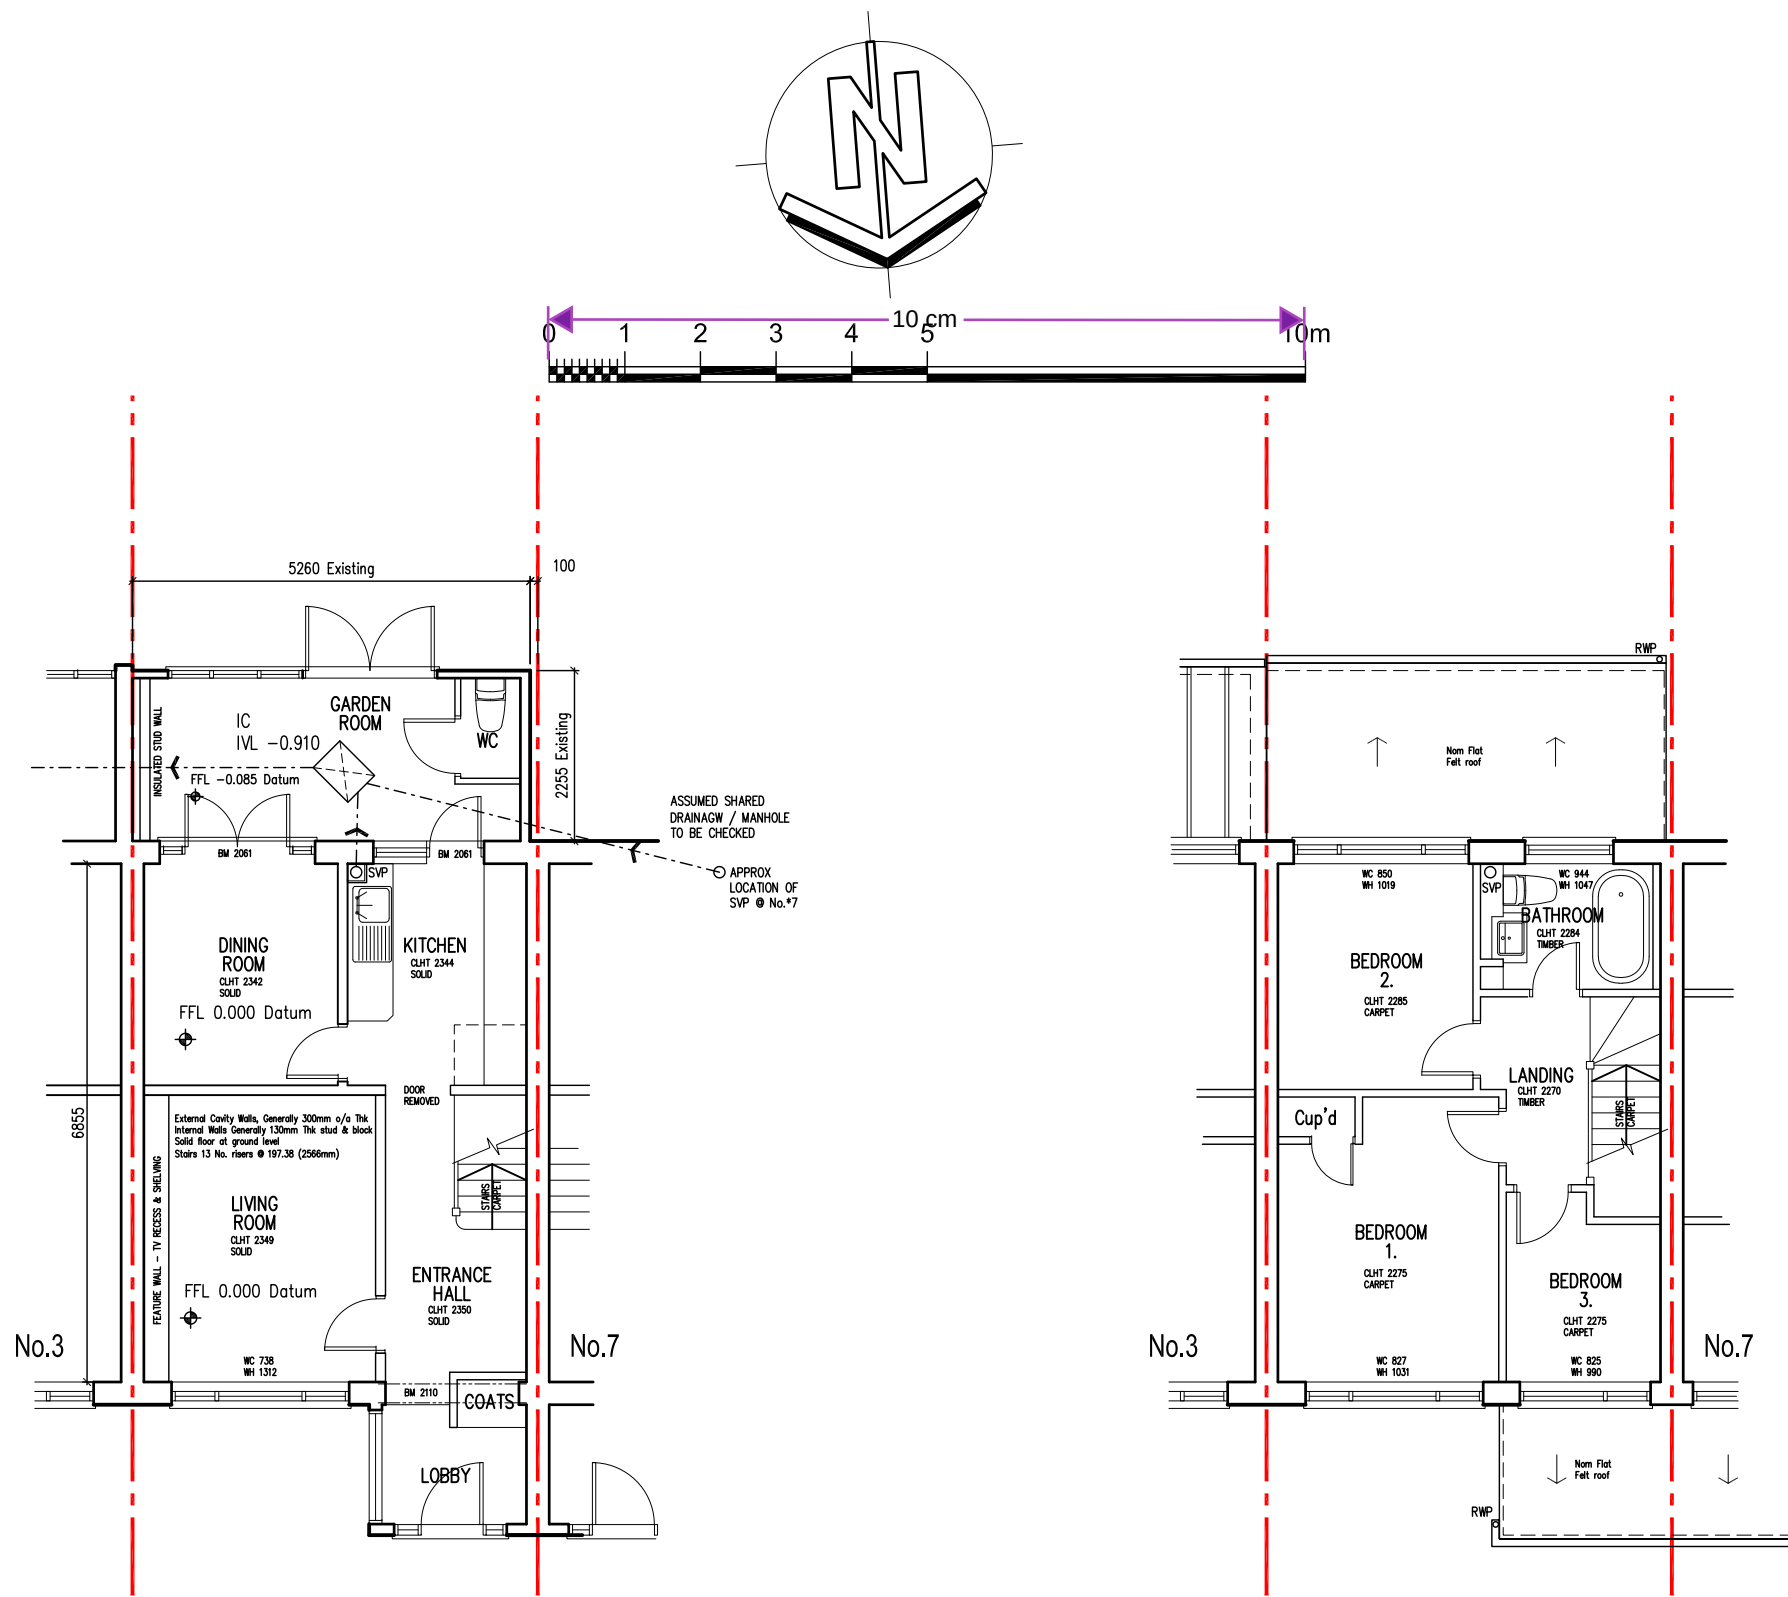


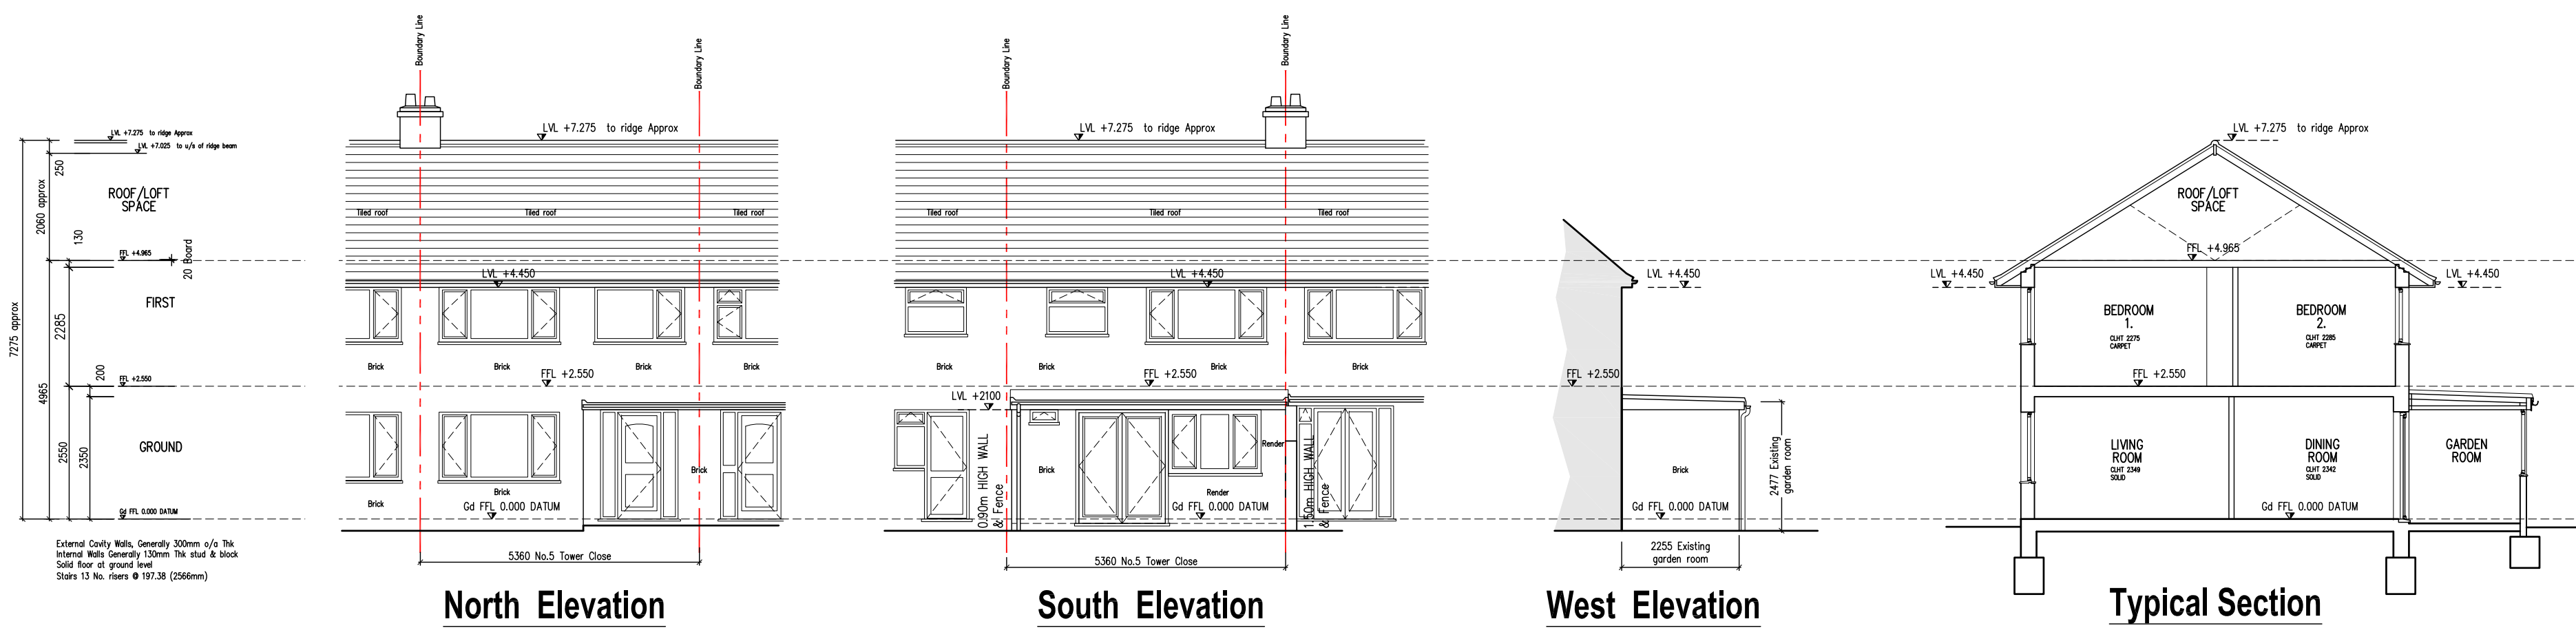

EXISTING GROUND FLOOR PLAN
@ 1:100

EXISTING FIRST FLOOR PLAN
@ 1:100

notes

Do not scale this drawing
All dimensions to be checked by the Contractor before construction proceeds



Adrian Boorman
47 Hood Avenue,
Orpington,
Kent,
BR5 2EE
Email: adrianboorman@virginmedia.com
Phone: 07592 077690

rev date by app. description

location

ISSUED FOR:
PLANNING

Client:
Mr C. Tutt

Project Title
No.5 Tower Close
Gravesend, DA12 4QP

Drawing Title
Existing Location / Block Plan & Existing
Floor Plans, Elevations & Typical Section

Drawn	Checked by	Scale
CAD	APB	1:100@A1
Level	Plan	Date
GD/01		23.07.2024

Project No.
2024-CT - P001

Drawing No.
Revision