
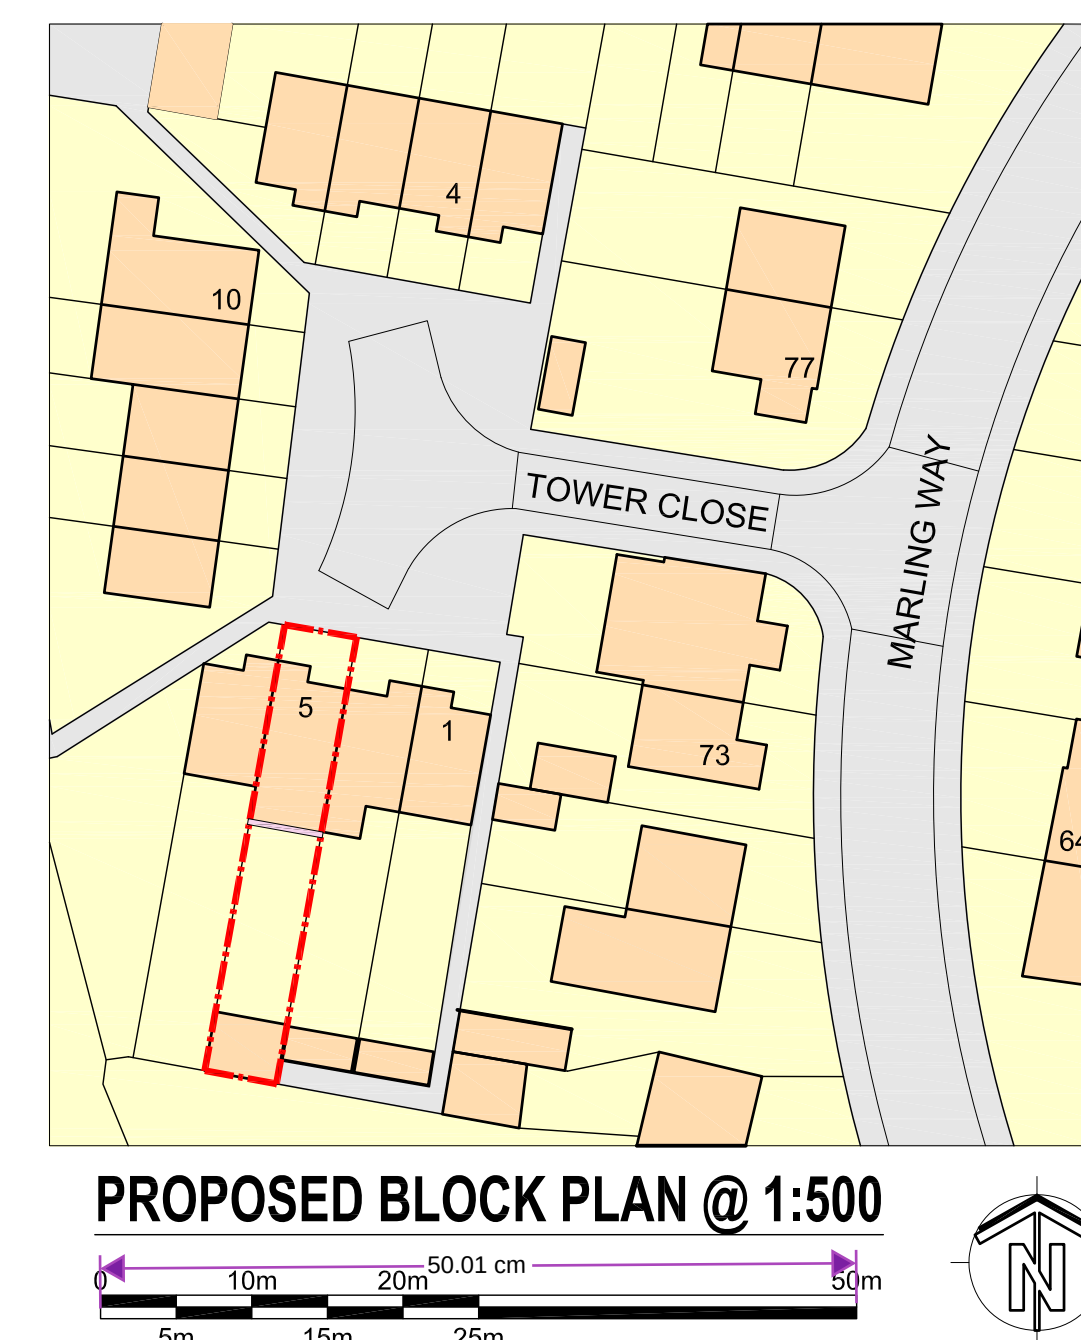
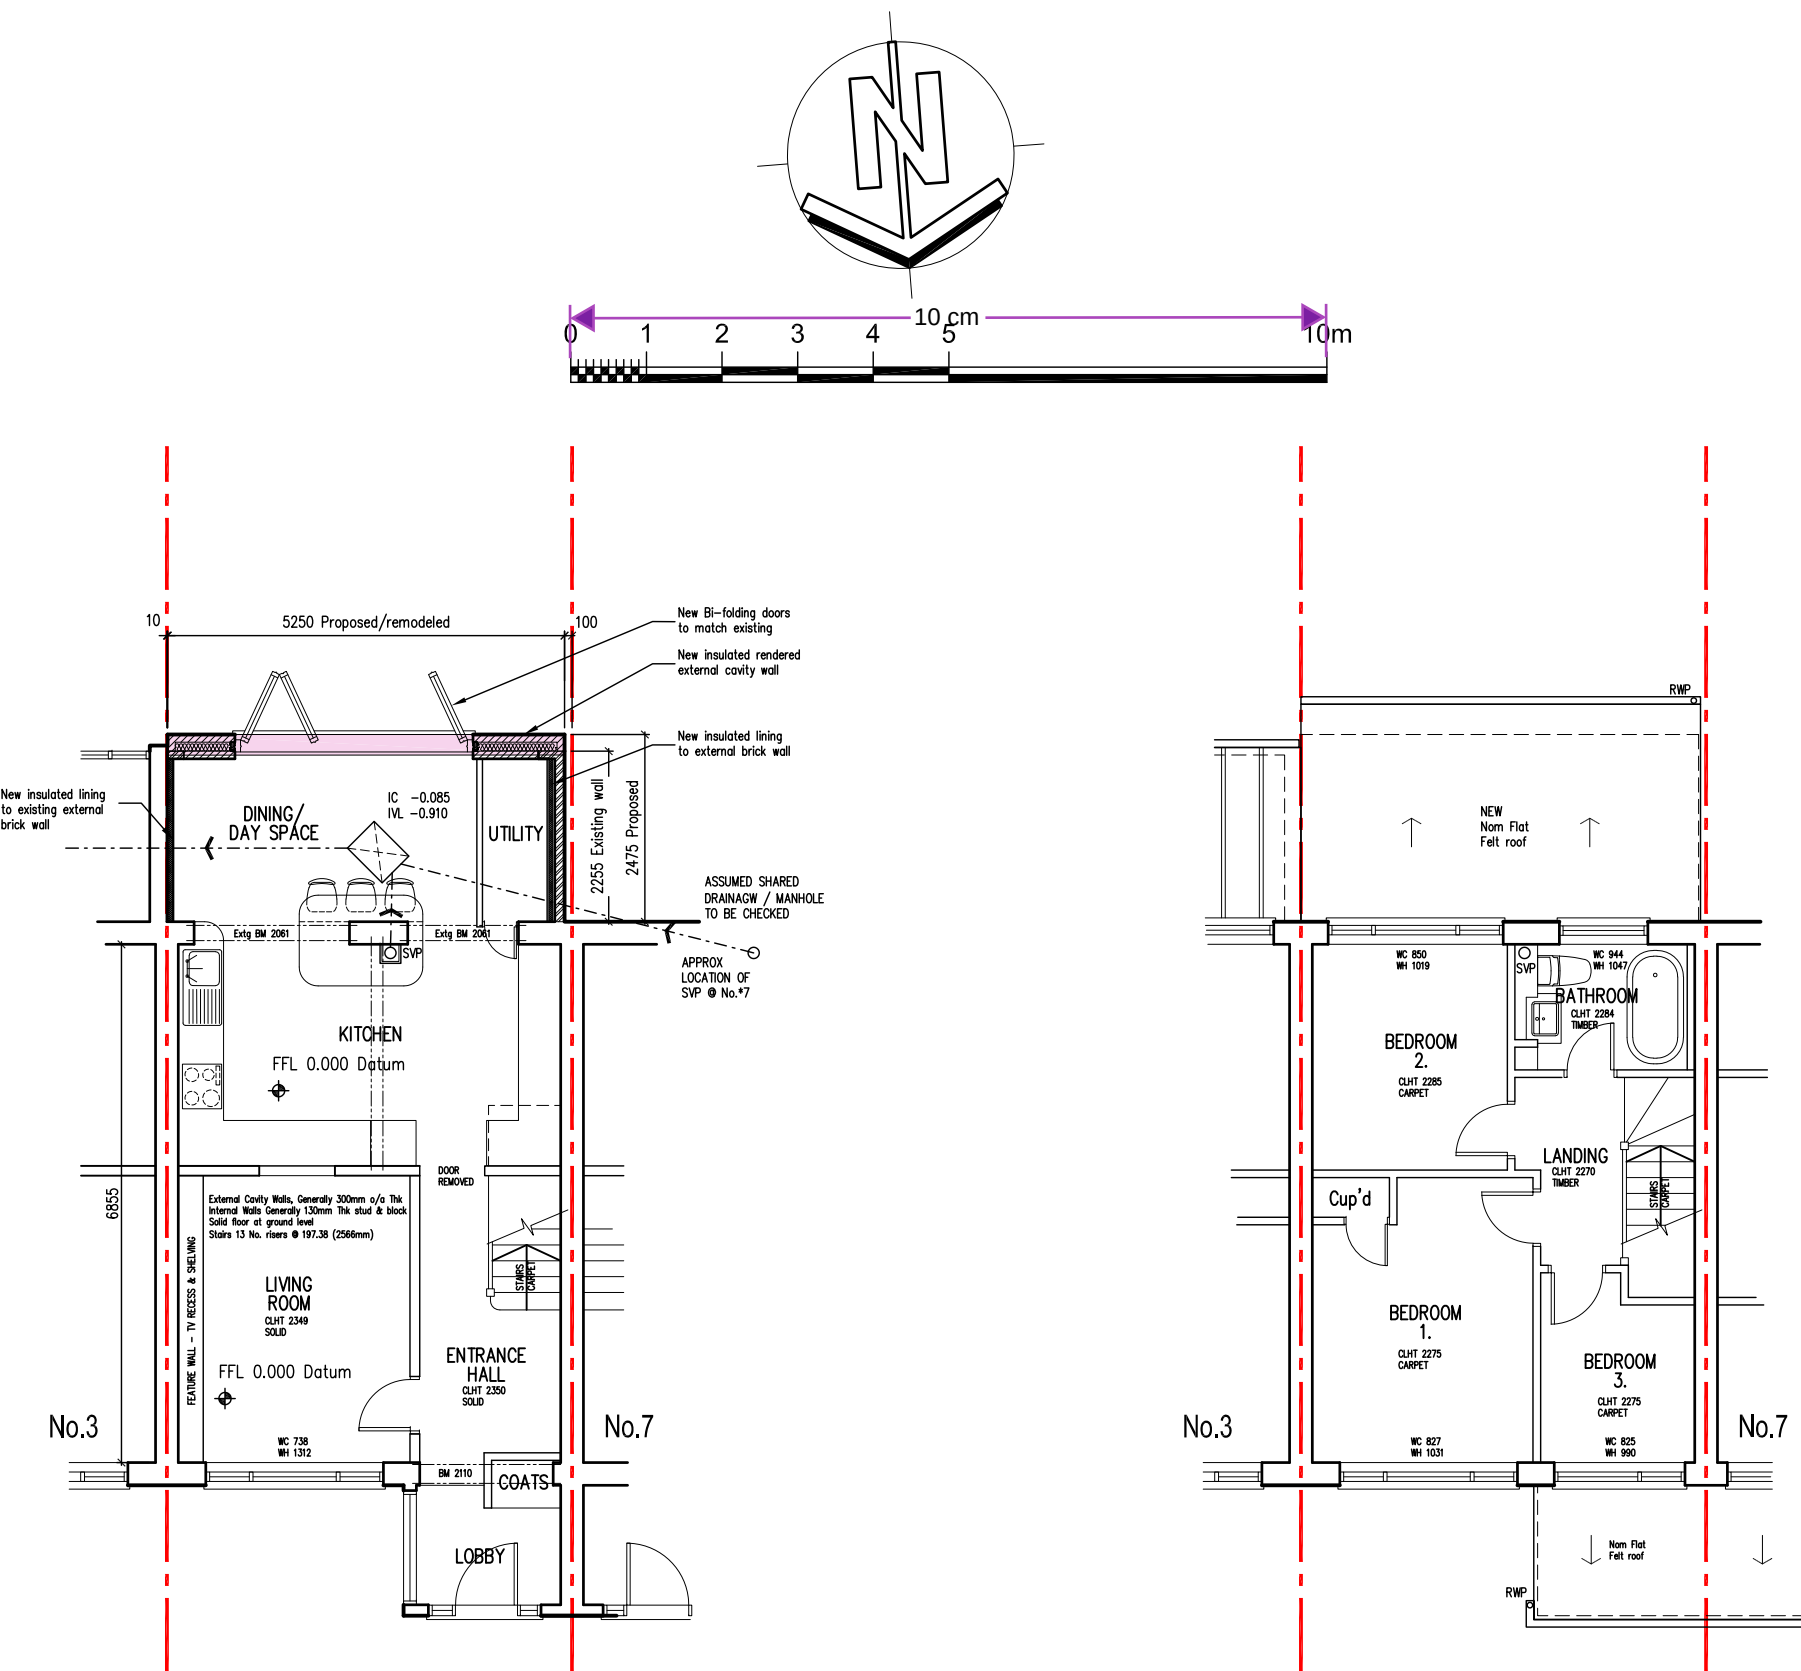


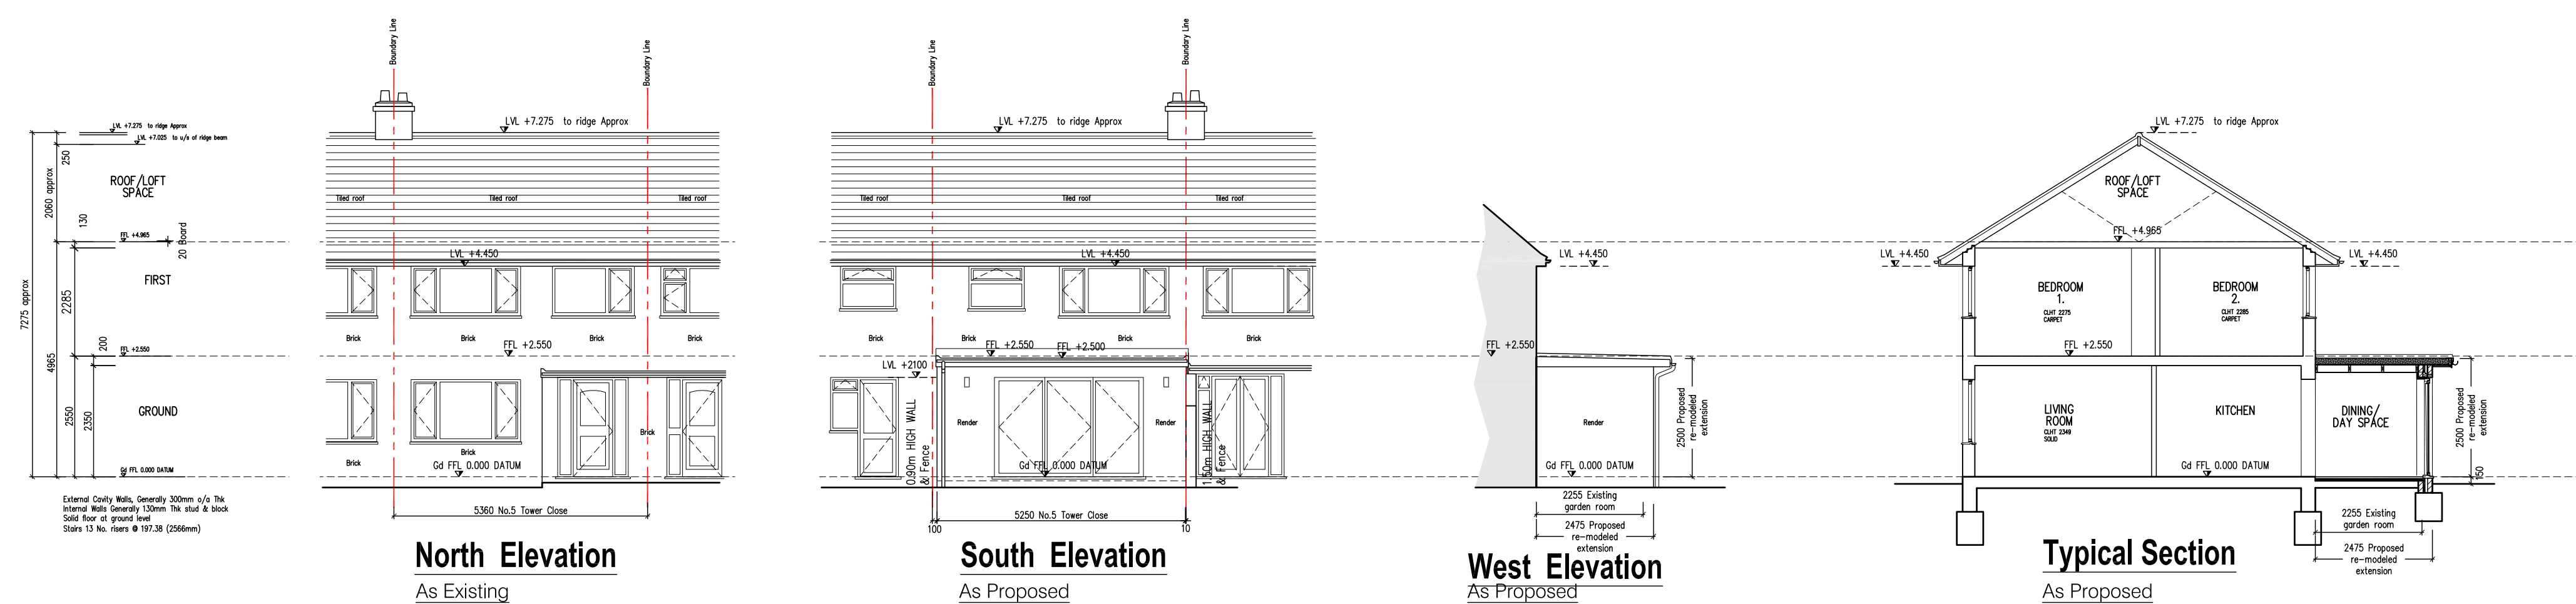

PROPOSED GROUND FLOOR PLAN
@ 1:100

PROPOSED FIRST FLOOR PLAN & ROOF @ 1:100

PROPOSED BLOCK PLAN @ 1:500

ISSUED FOR:
PLANNING

Client :
Mr C. Tutt

Project Title
No.5 Tower Close
Gravesend, DA12 4QP

Drawing Title
Existing Location / Block Plan & Proposed
Floor Plans, Elevations & Typical Section

Drawn	Checked by	Scale
CAD	APB	1:100@A1
Level	Plan	Date
GD/01		23.07.2024

Project No. 2024-CT - P002

notes

Do not scale this drawing
All dimensions to be checked by the Contractor before construction proceeds



Adrian Boorman
47 Hood Avenue,
Orpington,
Kent,
BR5 2EE
Email: adrianboorman@virginmedia.com
Phone: 07592 077690

rev	date	by	app.	description
-----	------	----	------	-------------

location

FILENAME: N:\Projects\APB\Charlie-House\CT-existing Plans.dwg
DATE PLOTTED: 30.10.2024 01:08 PM BY: ##### FROM: [#####]