

DISCLAIMER:
© This drawing is the property of
The London Planner who retain the
sole copyright of its contents & it
may not be reproduced in part or
in whole without written
permission.

All dimensions and levels to be
checked on site by contractor
prior to preparation of alterations.

Proposed Drawings

21 Huntingfield Road, Meopham,
Gravesend DA13 0EY


Project No. 001

Revisions

Notes

30.06.2026

Project North

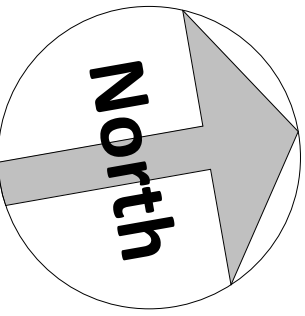

Scale 1 : 50

Proposed Ground
Floor Plan

09


Sheet No. 02024

DRG/001/ 09

DRWG No. 02024



Contact us -
office@thelondonplanner.co.uk

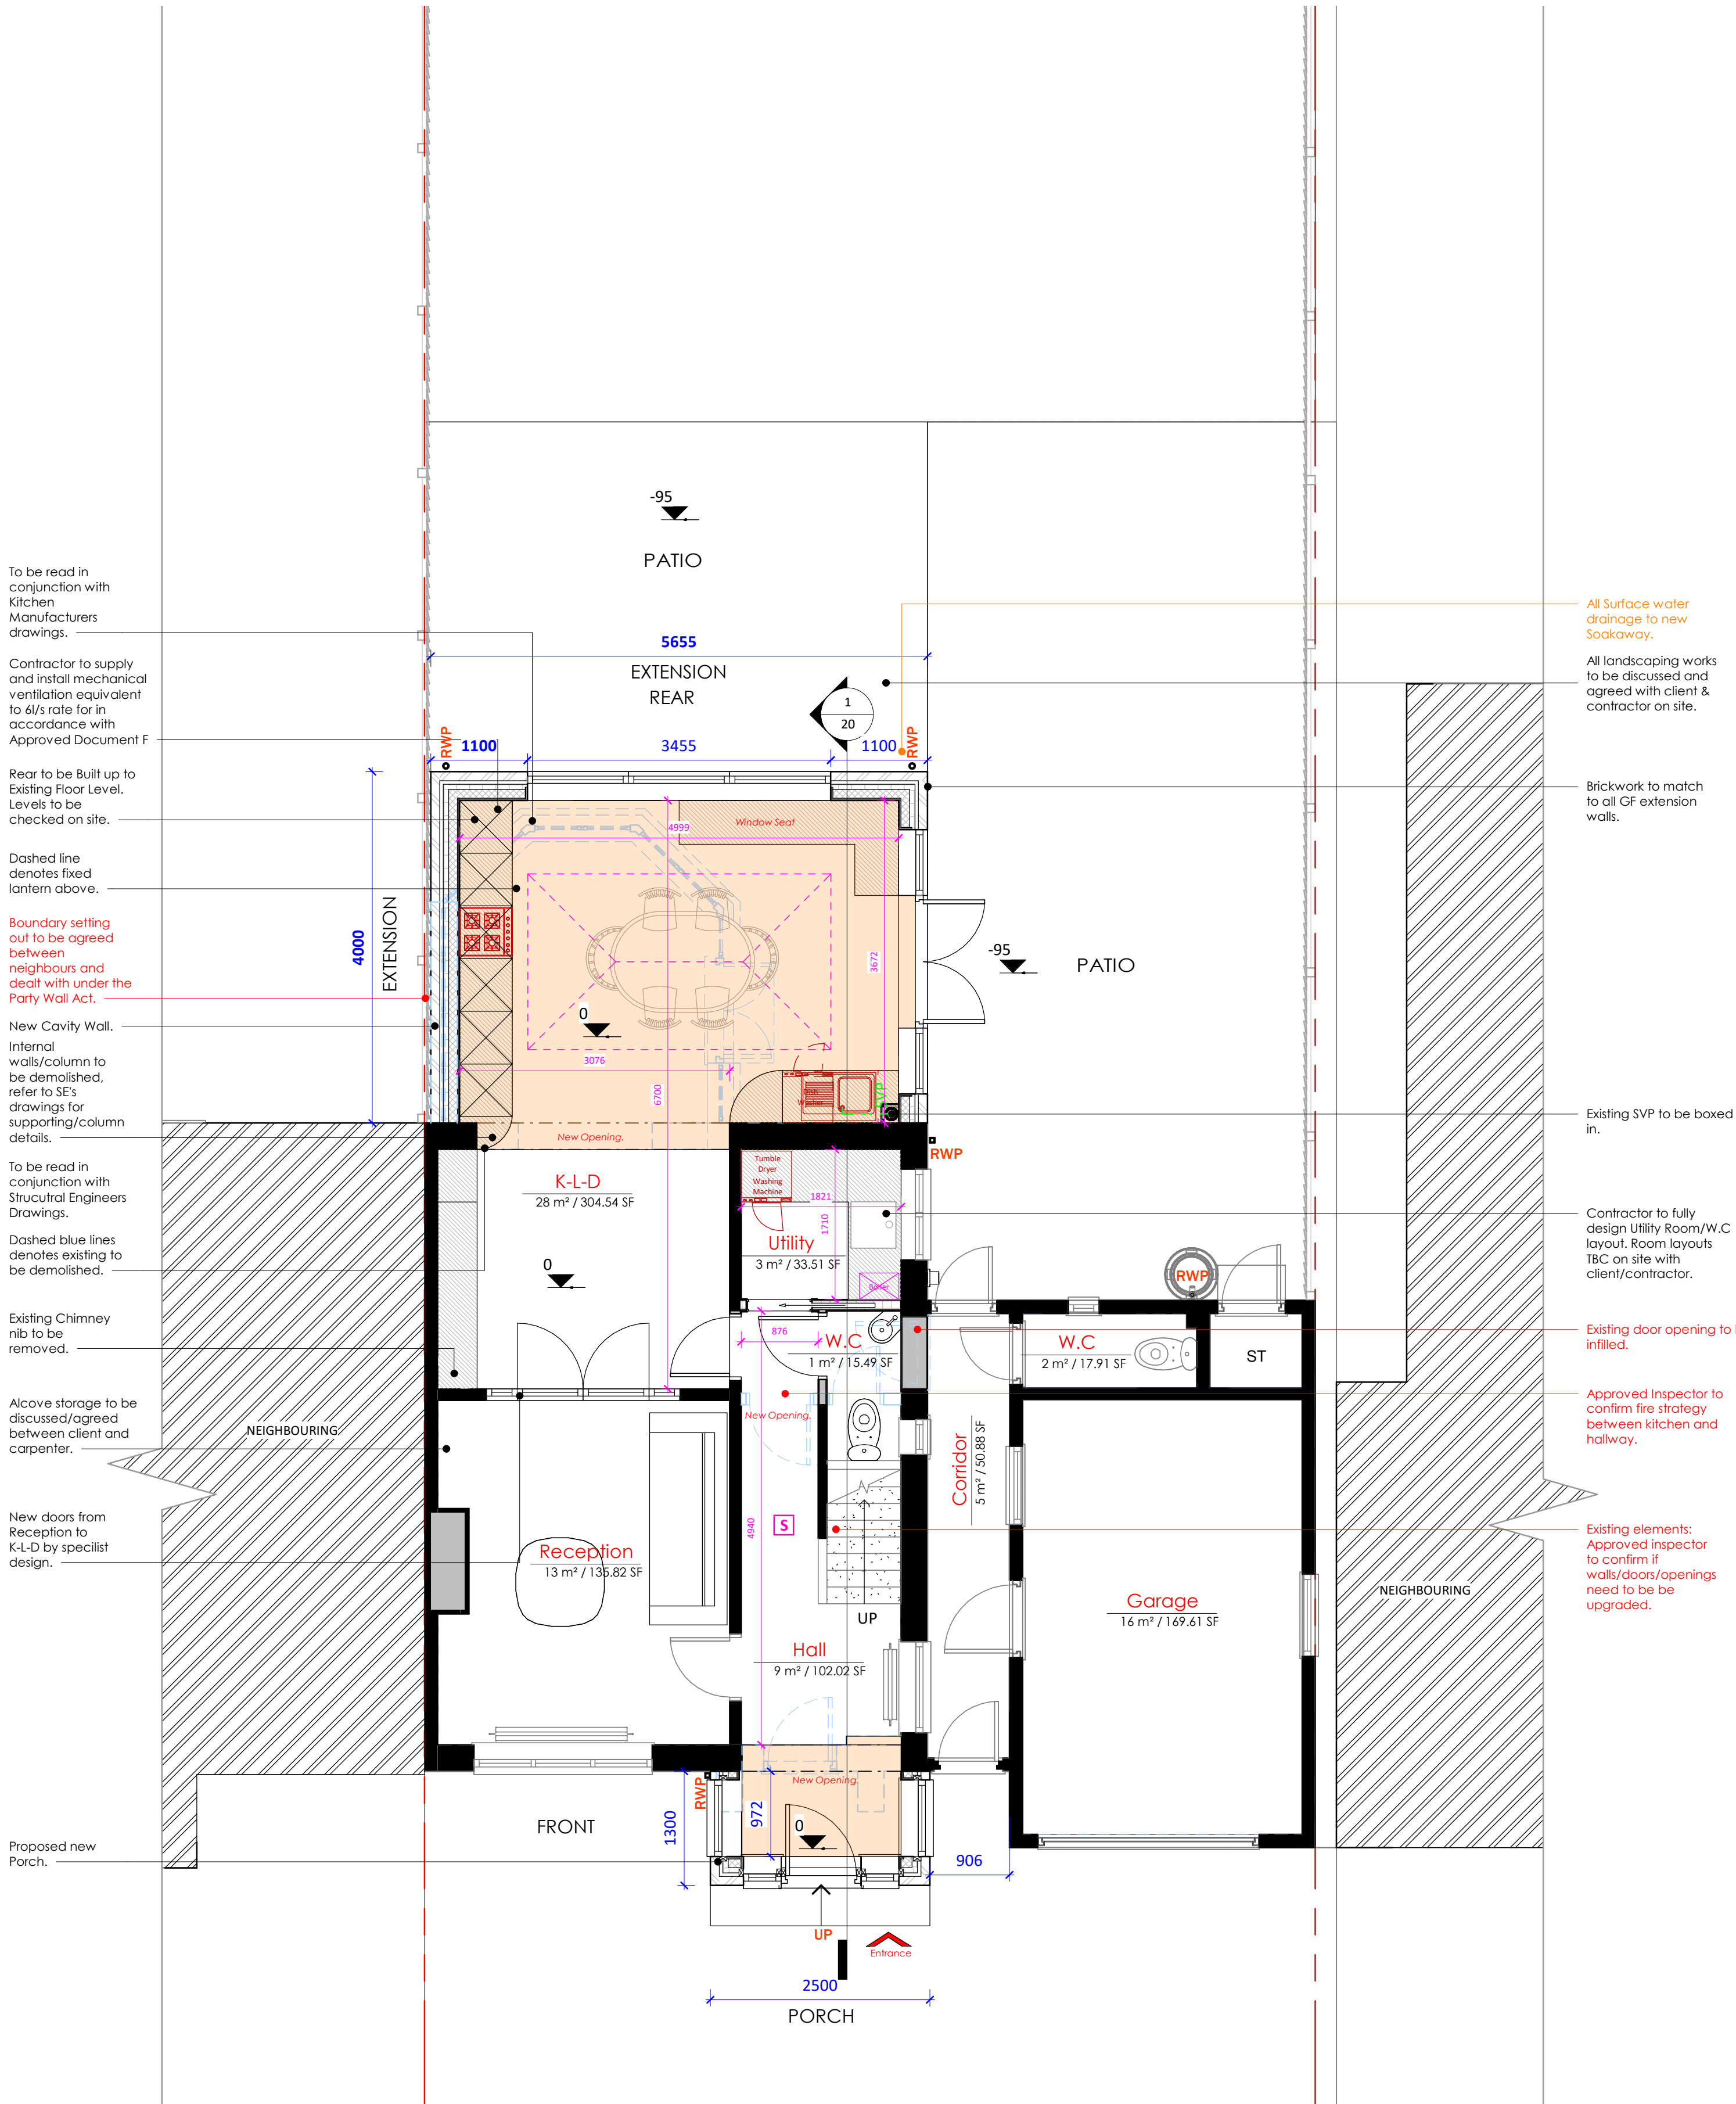

1 Proposed Ground Floor Plan
1 : 50

0.5 0 0.5 1 1.5 2 2.5
SCALE 1:50 m