

DISCLAIMER:
© This drawing is the property of
The London Planner who retain the
sole copyright of its contents & it
may not be reproduced in part or
in whole without written
permission.

All dimensions and levels to be
checked on site by contractor
prior to preparation of alterations.

Proposed Drawings

21 Huntingfield Road, Meopham,
Gravesend DA13 0EY

Project No. 001

Revisions

Proposed Material Schedule

Walls

- Brickwork

Roof

- Concrete Tiles to match
- GRP Flat Roof

Windows

- UPVC Windows (Light Pastel Colour)

Doors

- UPVC (Light Pastel Colour)

Guttering, Downpipes, & Fascias

- UVPC
- Painted Timber

Notes

30.06.2026

Project North

Scale 1 : 50

Proposed Front and
Left Side Elevation

12

Sheet No. 02024

DRG/001/ 12


DRWG No. 02024



Contact us -
office@thelondonplanner.co.uk



1 Proposed Front Elevation
1 : 50

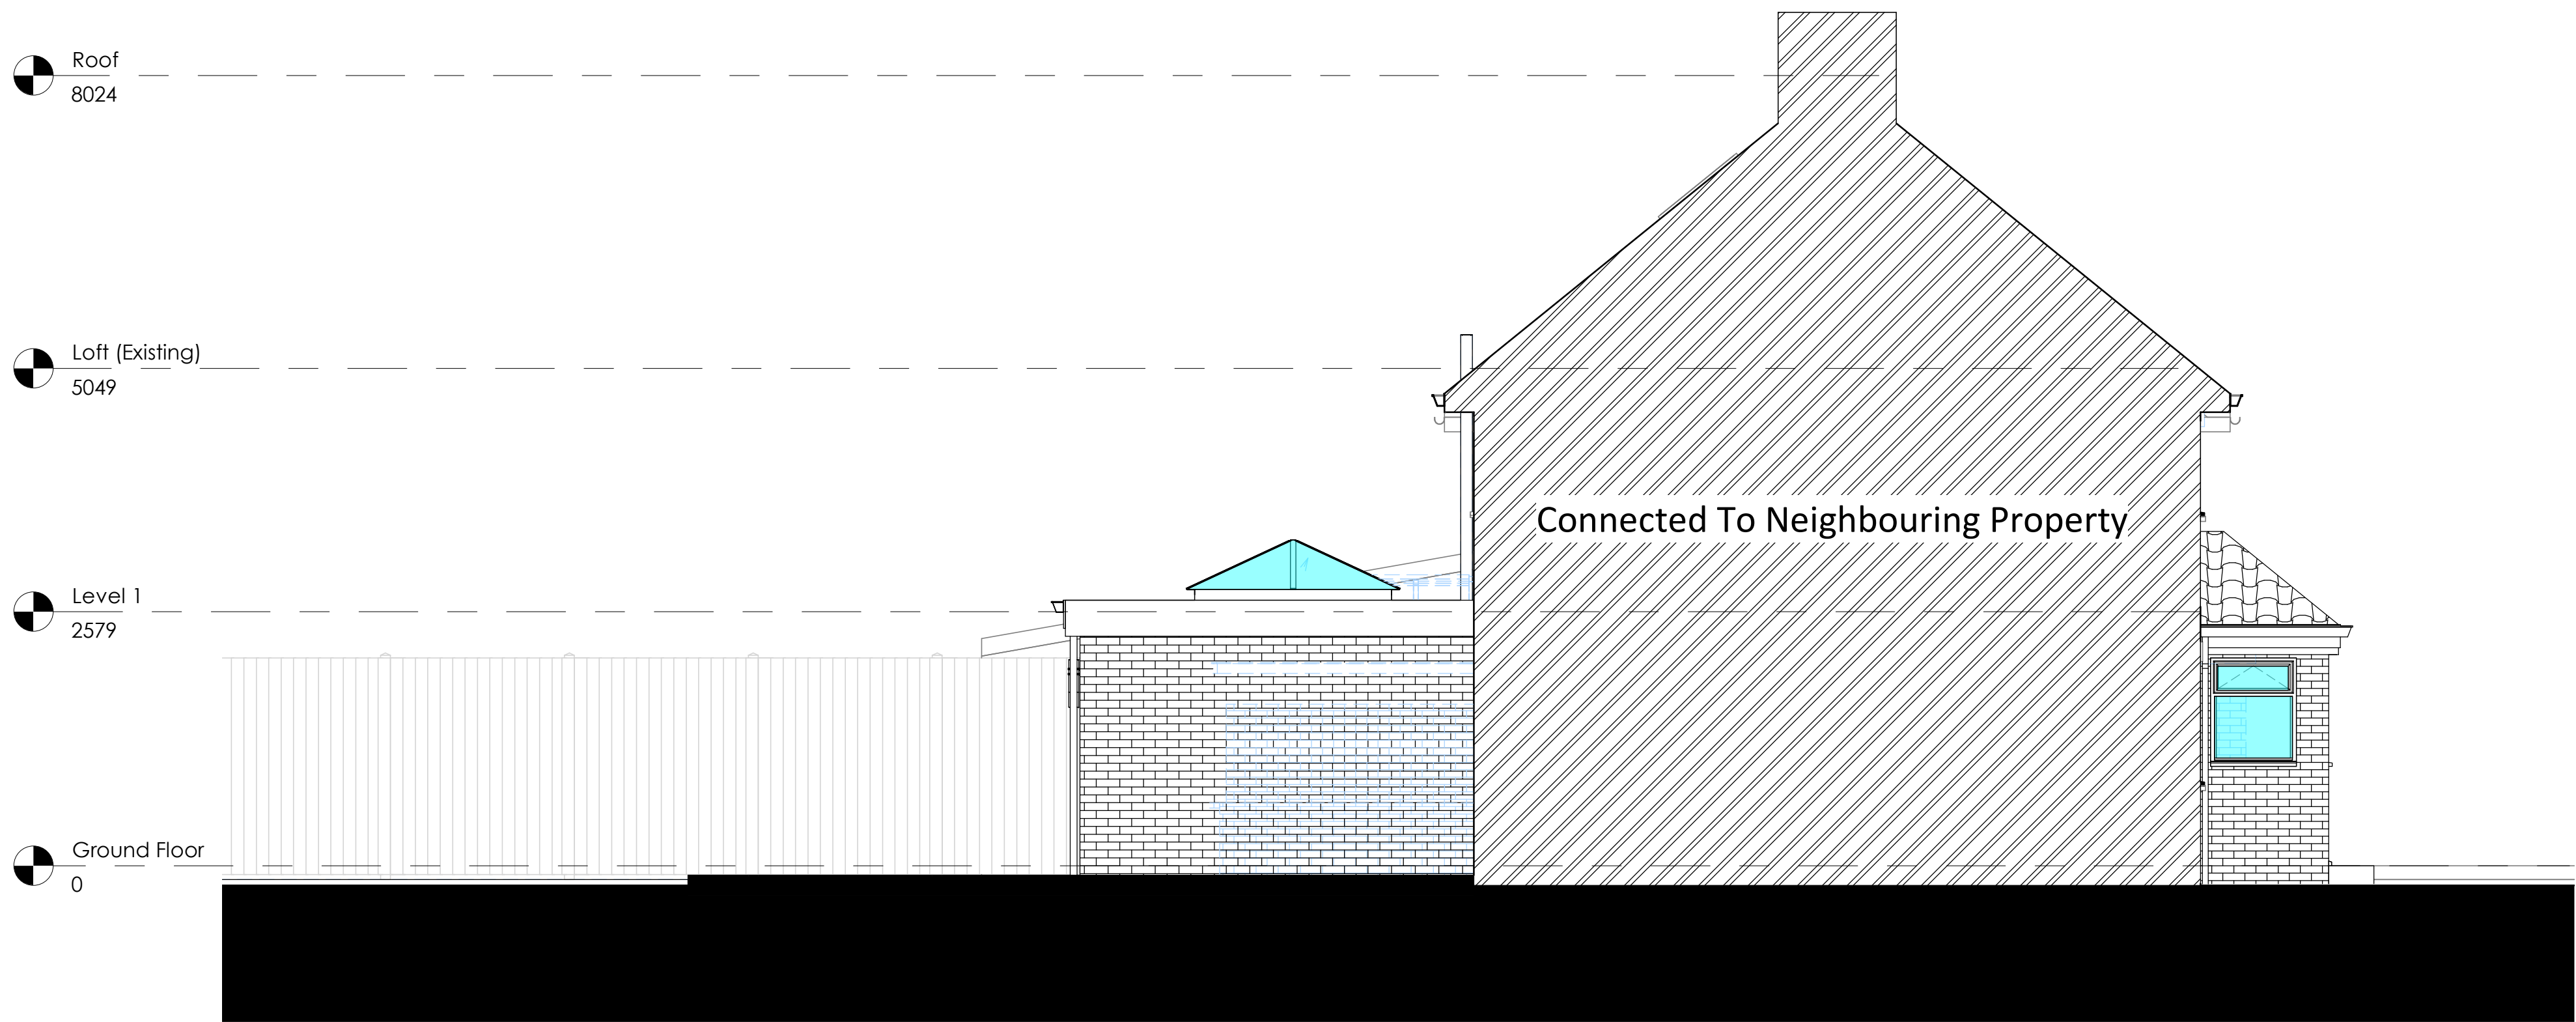

2 Proposed Left Side Elevation
1 : 50

0.5 0 0.5 1 1.5 2 2.5
SCALE 1:50 m