


DISCLAIMER:
© This drawing is the property of The London Planner who retain the sole copyright of its contents & it may not be reproduced in part or in whole without written permission.

All dimensions and levels to be checked on site by contractor prior to preparation of alterations.

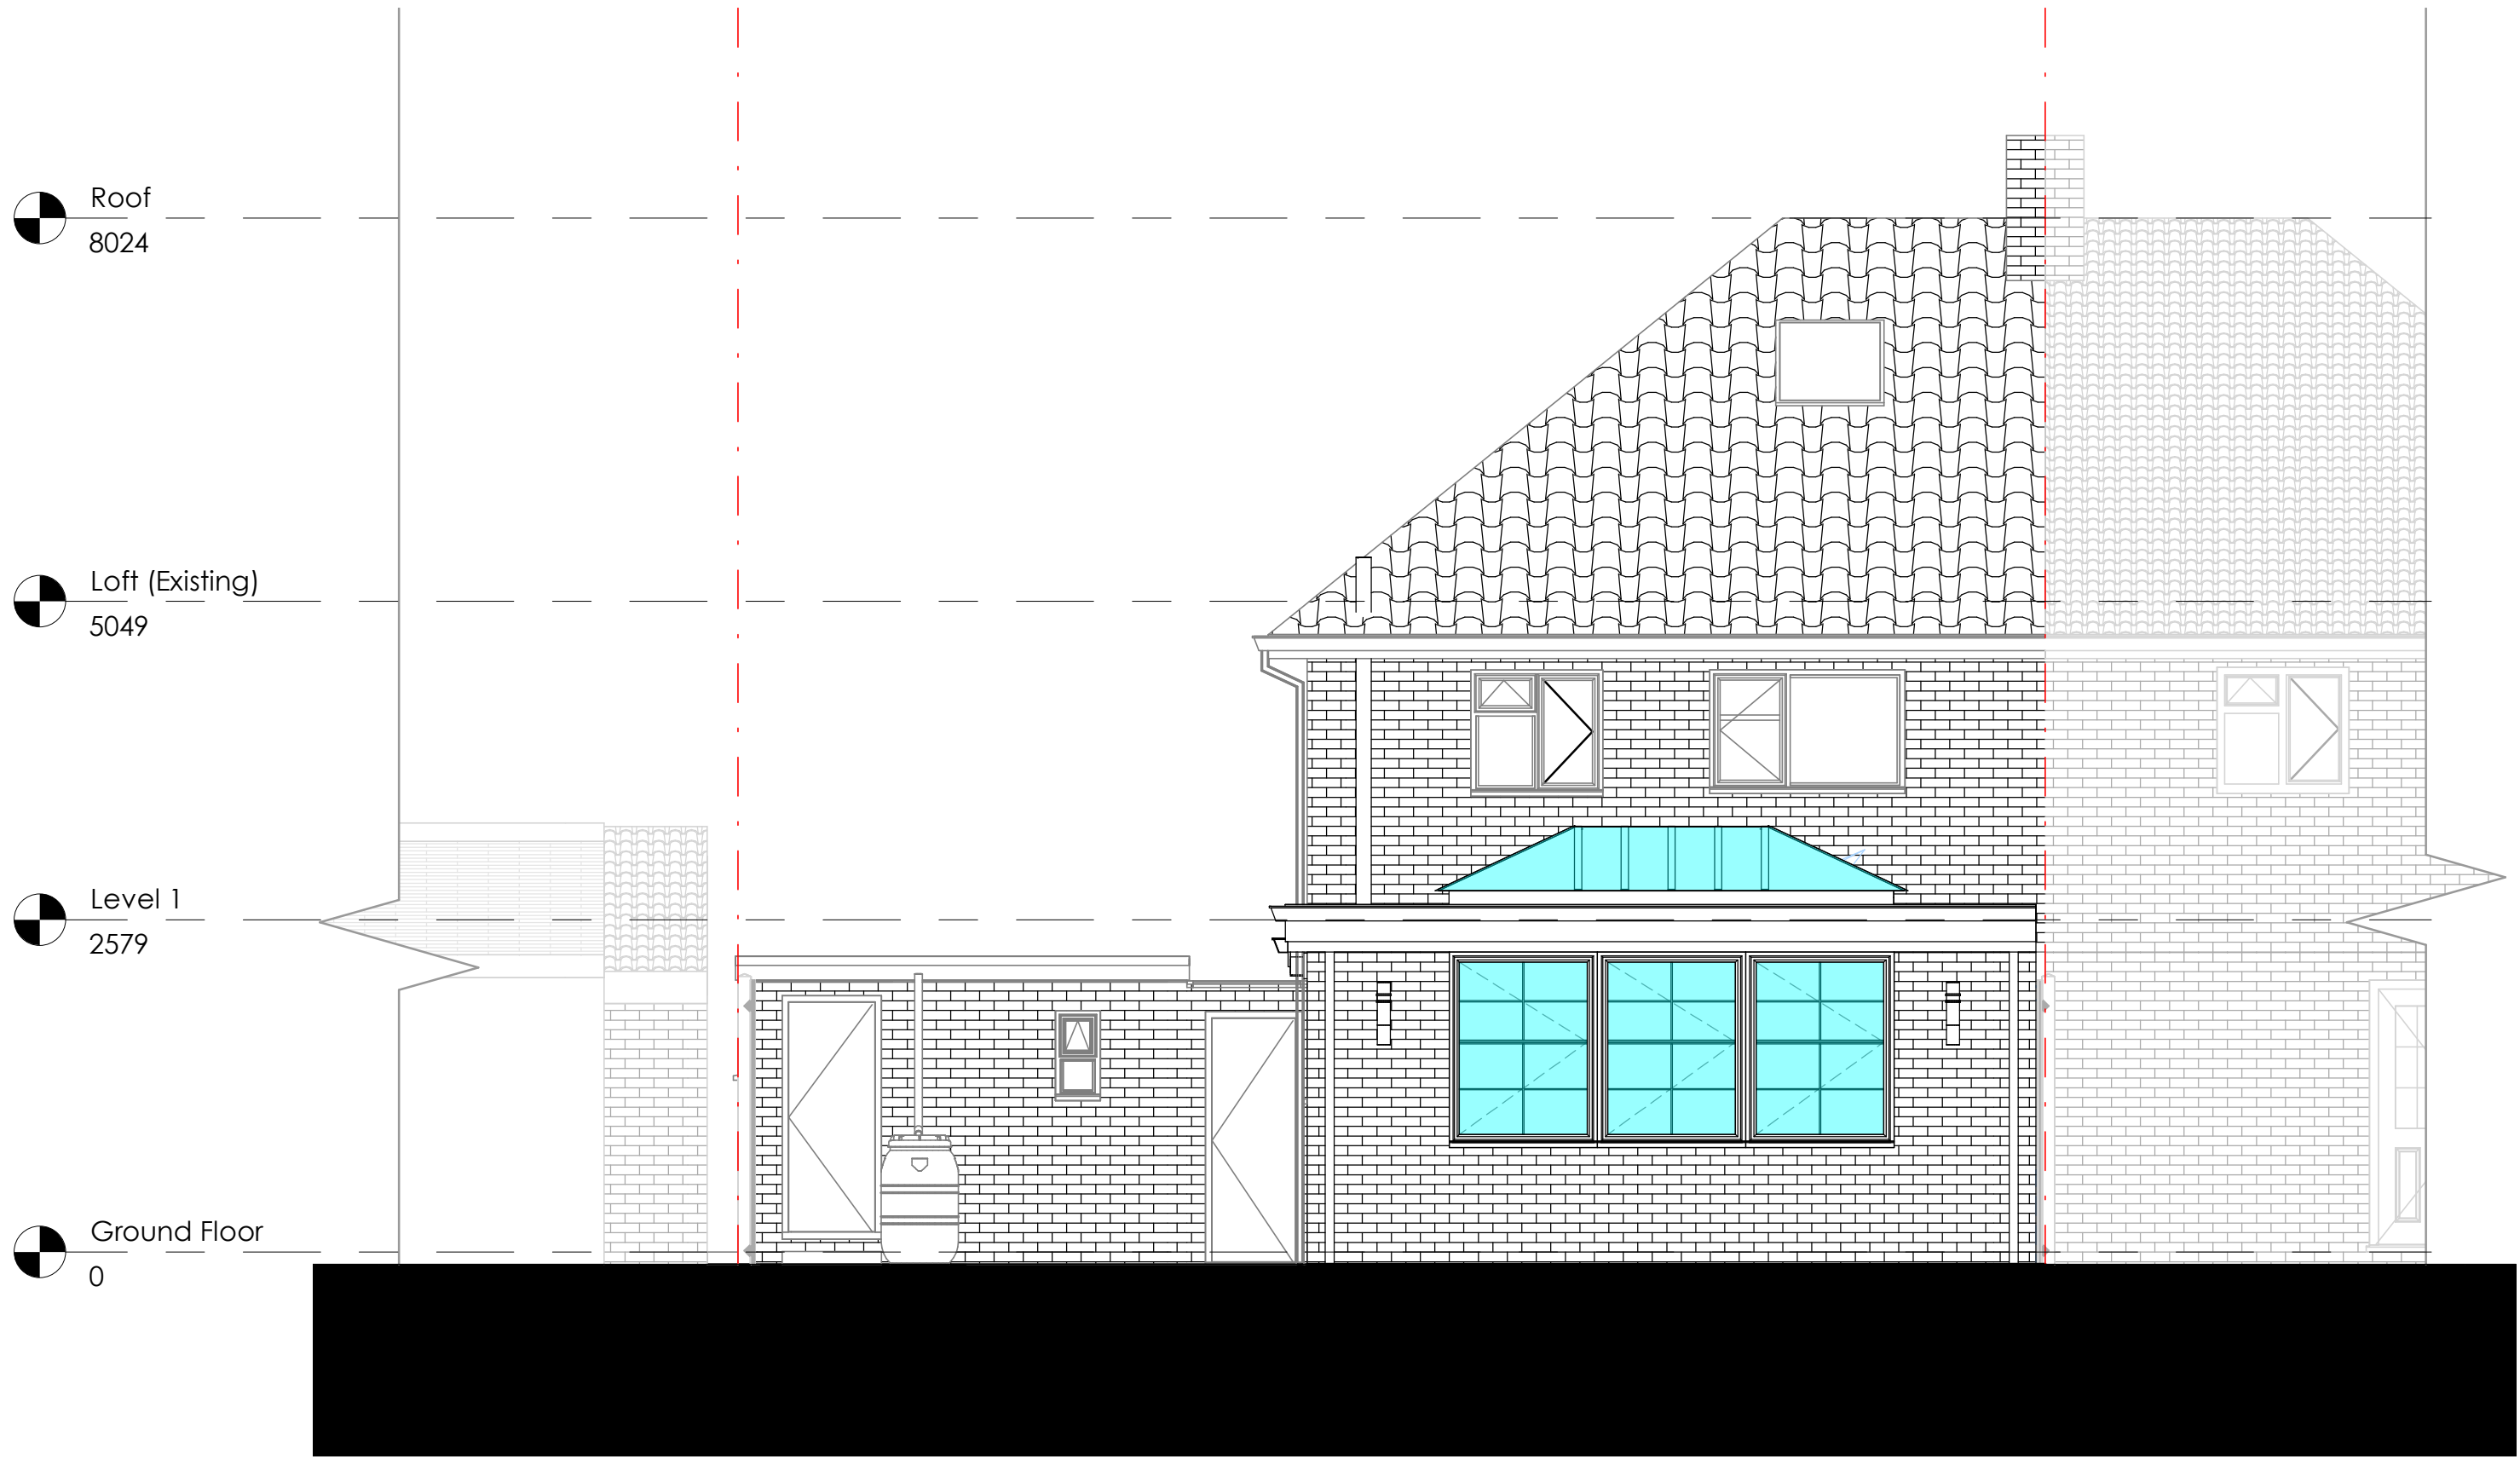

1 **Proposed Rear Elevation**
1 : 50



2 **Proposed Right Side Elevation**
1 : 50

0.5 0 0.5 1 1.5 2 2.5
SCALE 1:50 m

Proposed Drawings
21 Huntingfield Road, Meopham,
Gravesend DA13 0EY

Project No. 001

Revisions

Proposed Material Schedule

- Walls**
- Brickwork
- Roof**
- Concrete Tiles to match
 - GRP Flat Roof
- Windows**
- UPVC Windows (Light Pastel Colour)
- Doors**
- UPVC (Light Pastel Colour)
- Guttering, Downpipes, & Fascias**
- UPVC
 - Painted Timber
- Notes

30.06.2026

Project North

Scale 1 : 50

Proposed Rear and
Right Side Elevation

13

Sheet No. ©2024

DRG/001/ 13

DRWG No. ©2024



Contact us -
office@thelondonplanner.co.uk