


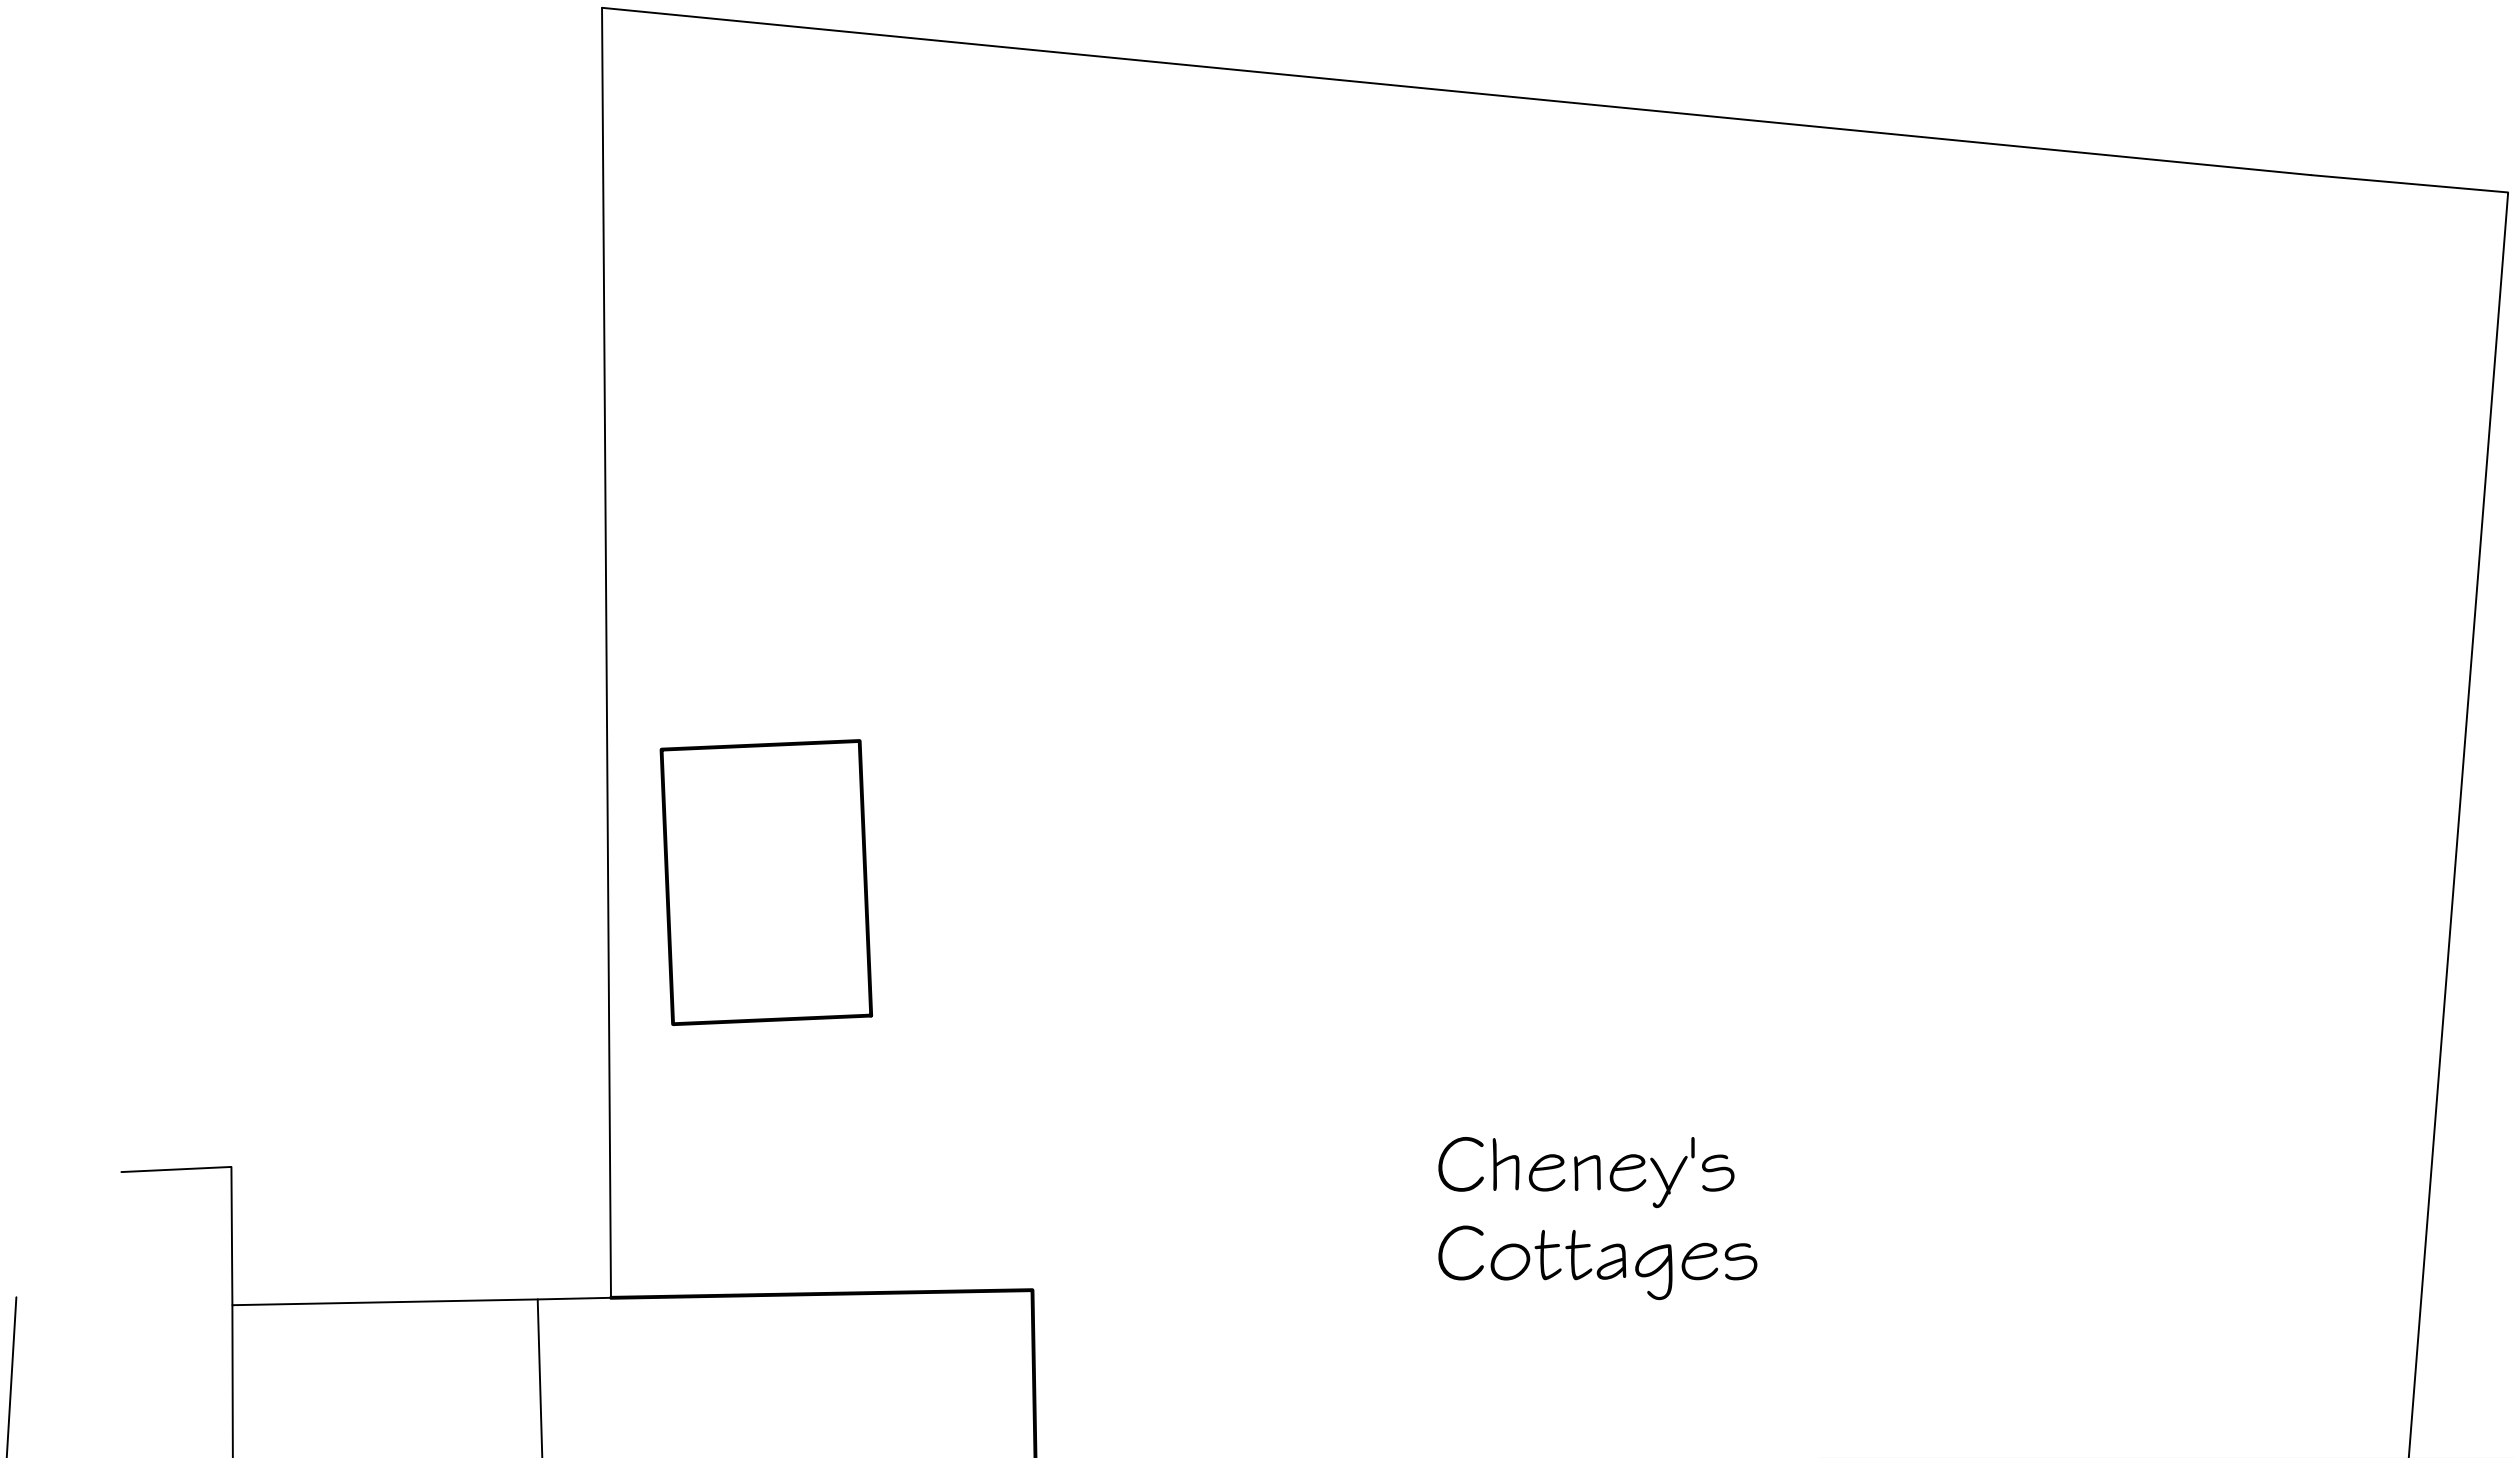

Cheney's
Cottages

Grass

Fence

Grass

Note!

Proposed hedgrow to be 30/40cm bare root plants in soil prepared with well rotted manure dug into the soil before plating, plan either in the Spring or Autumn, plant 30 cm apart, add well rotted compost or leafmould around the plants each autumn. Hedgrow to be maintained with any dead plants replaced for 5 years minimum.

PATH

Site plan

Scale 1:100

0 0.5 1 2 3 4 5 6 7 8 9 10



Daltex resin bonded
porous gravel, over
porous tarmac.


South boundary

Existing hedge to be kept
under 1000mm in area of
vision splay

Proposed sight lines
of vision splay

Existing hedge to be kept
under 1000mm

Existing hedge replaced with Privet (Ligustrum
ovatum) hedgerow and kept under 1000mm

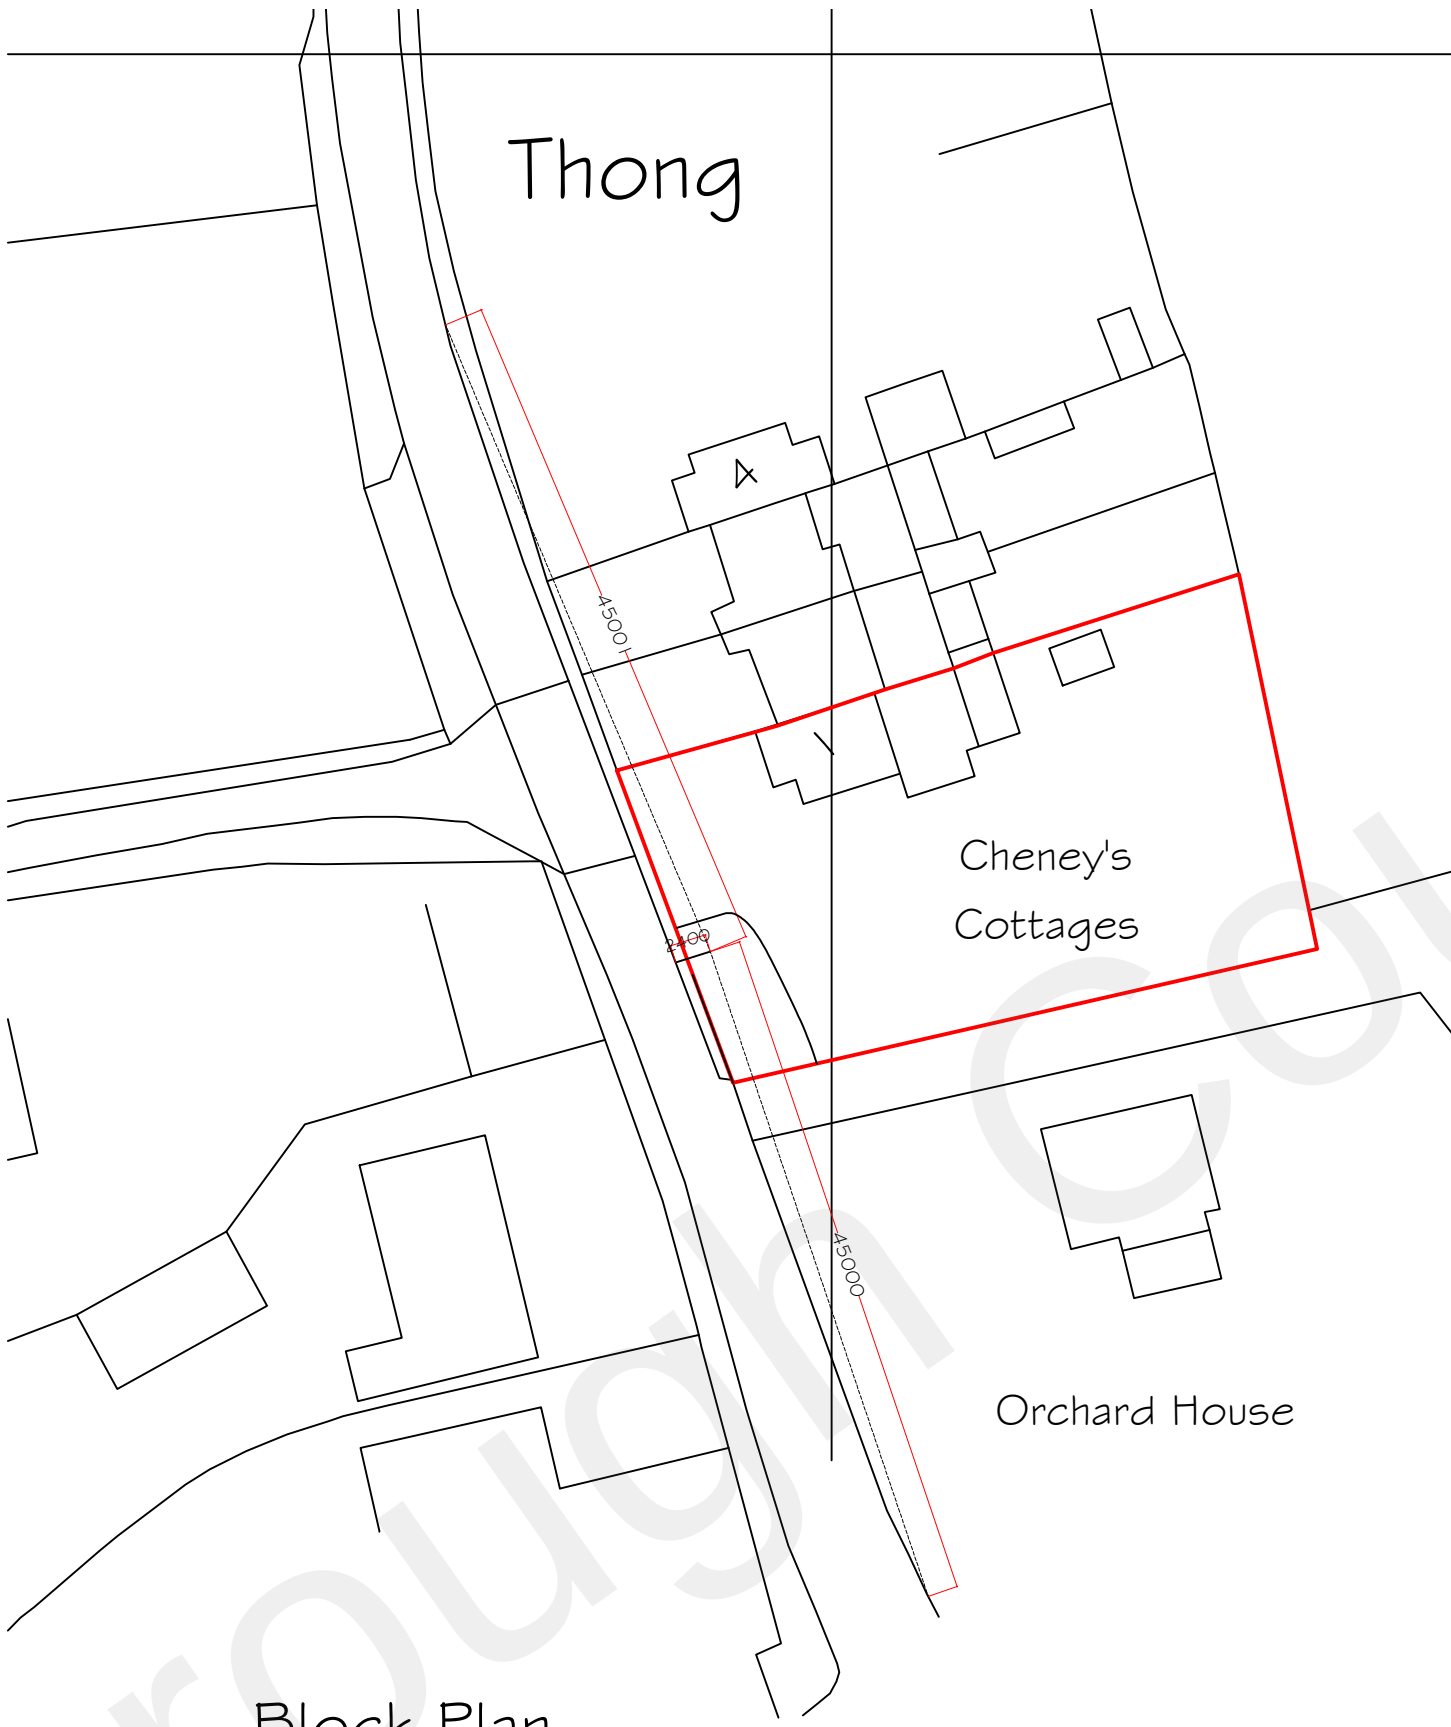


Thong

Cheney's
Cottages

Orchard House

Block Plan

Scale 1:500

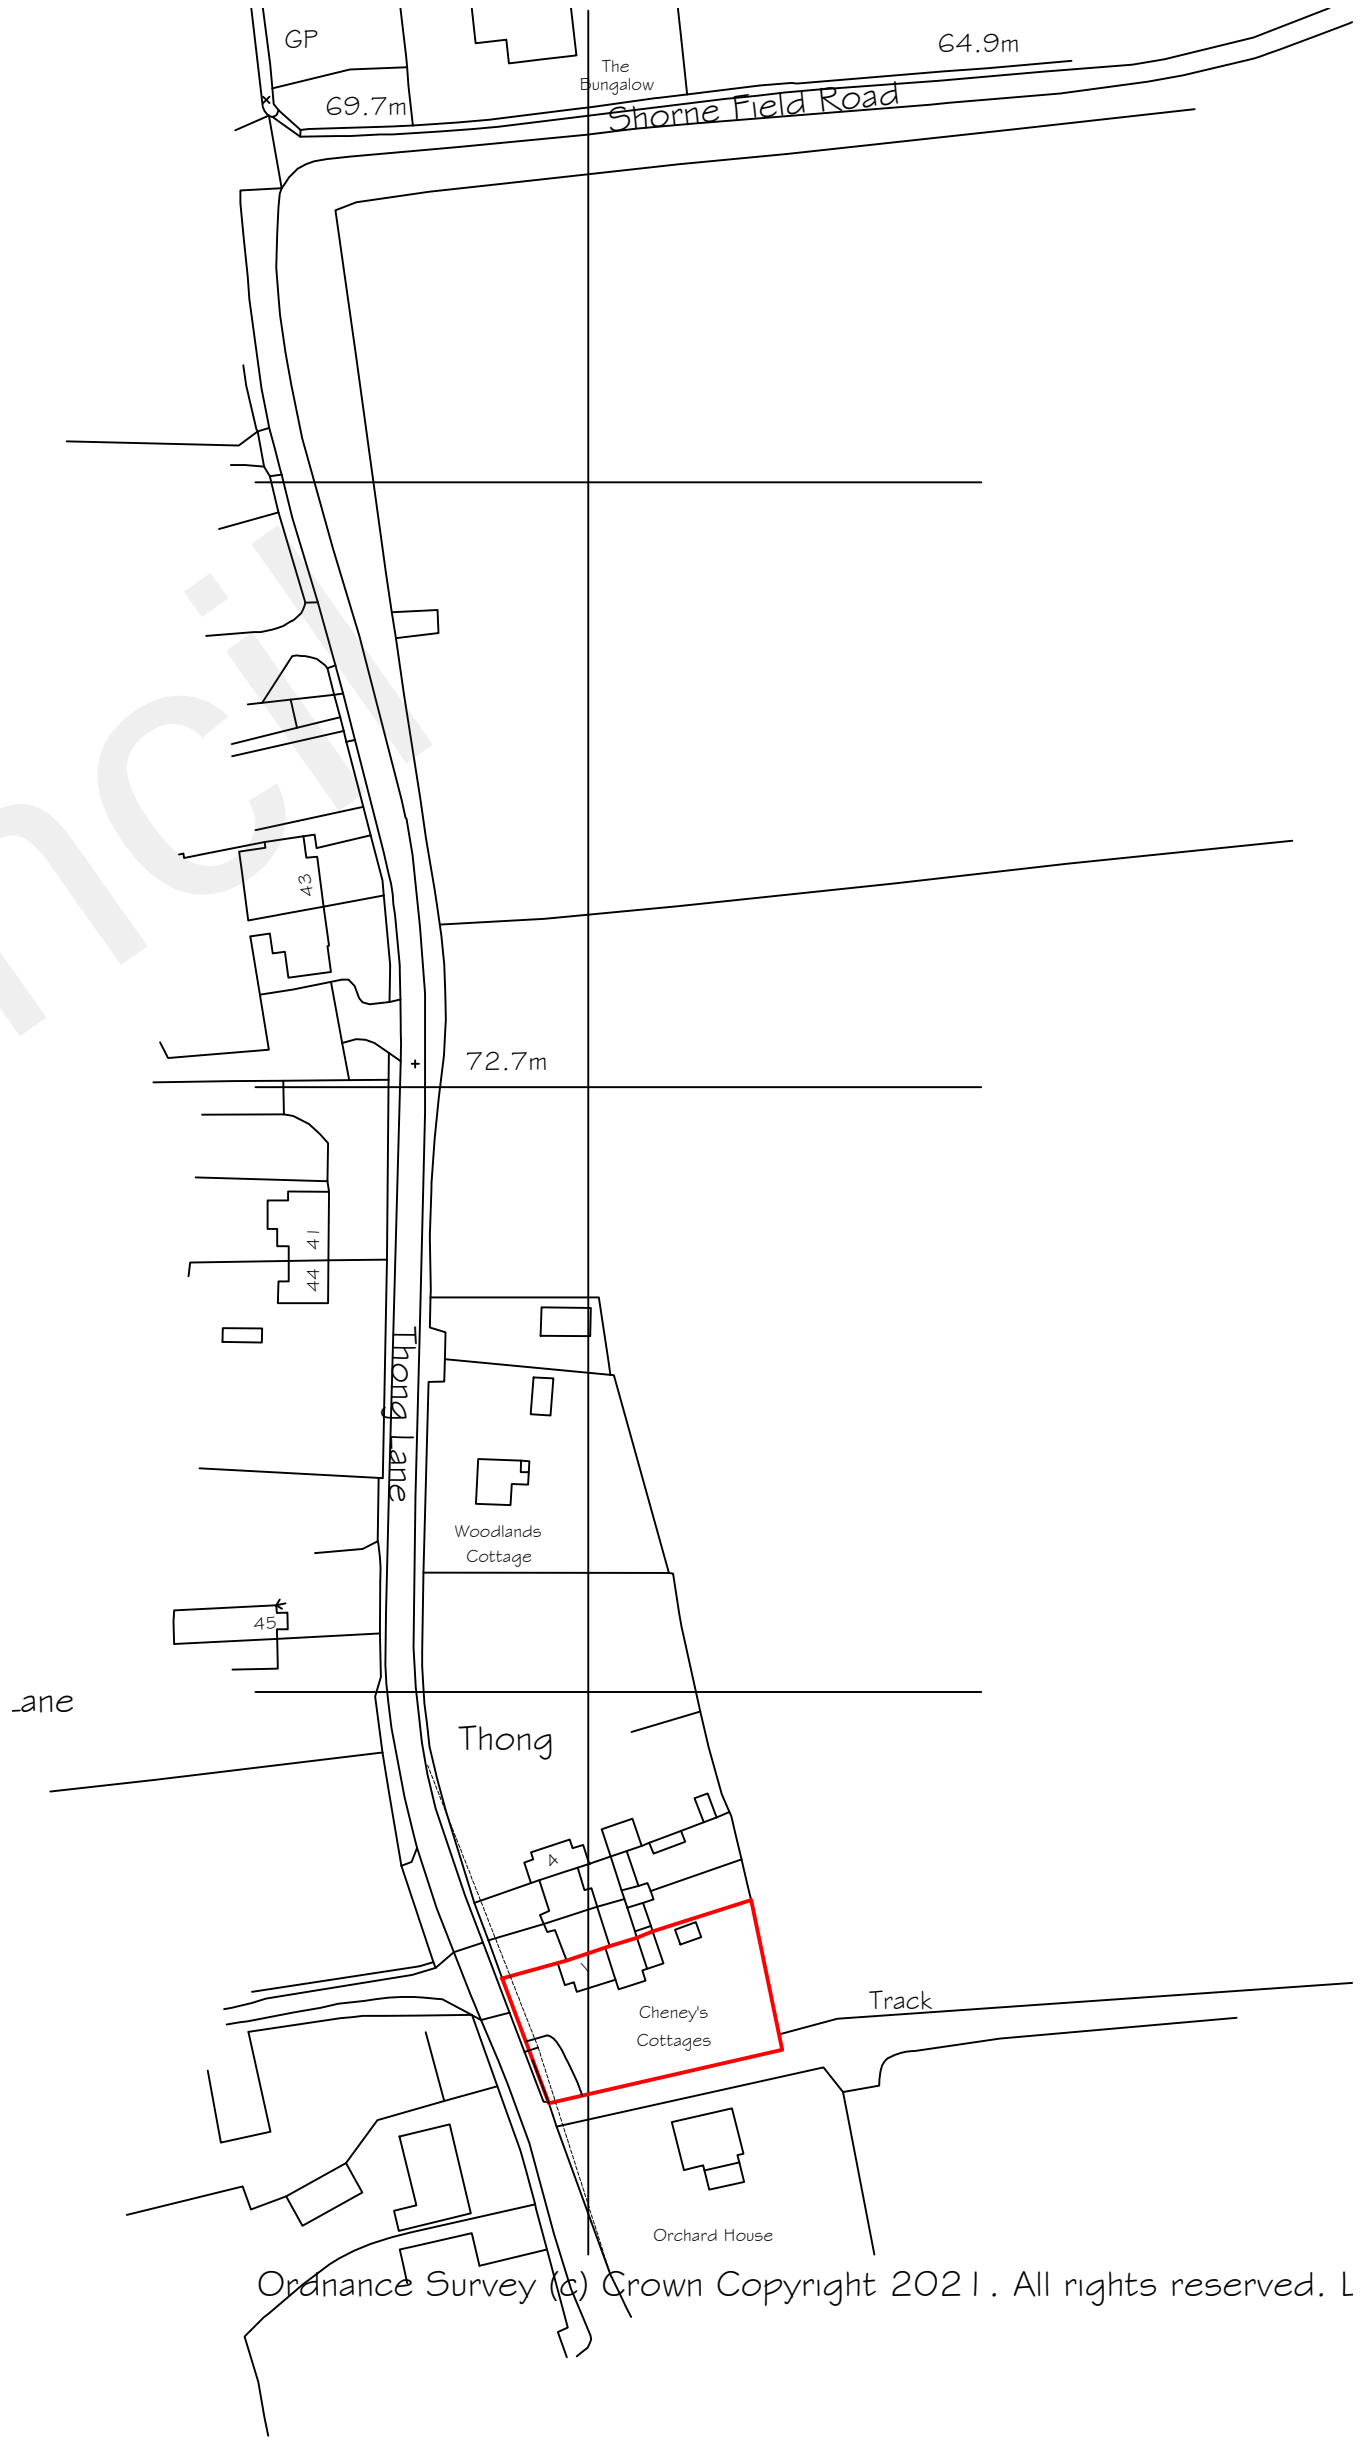

Location Plan

Scale 1:1250

0 10 20 30 40 50 60 70 80 90 100

Rev E- Planting note amended.
Rev D- Parking area amended.
Rev C- Parking area amended.
Rev B- Parking area amended.
Rev A-General amended design.

1 March 2022
8 February 2022
24 January 2022
20 January 2022
7 January 2022

Synergy

Planning & Property Consultants Ltd
Suite 6 Laser Quay
Marine City Centre
Rochester
Kent ME2 4HU

Client

Mr D Chubb

Address

1 Cheneys Cottages Thong Lane

Drawing title

Site plan and location plan

Scale

1:500/1:100/1:1250

Date

October 2021

Drawn by

Drawing No

21/348/01

E