


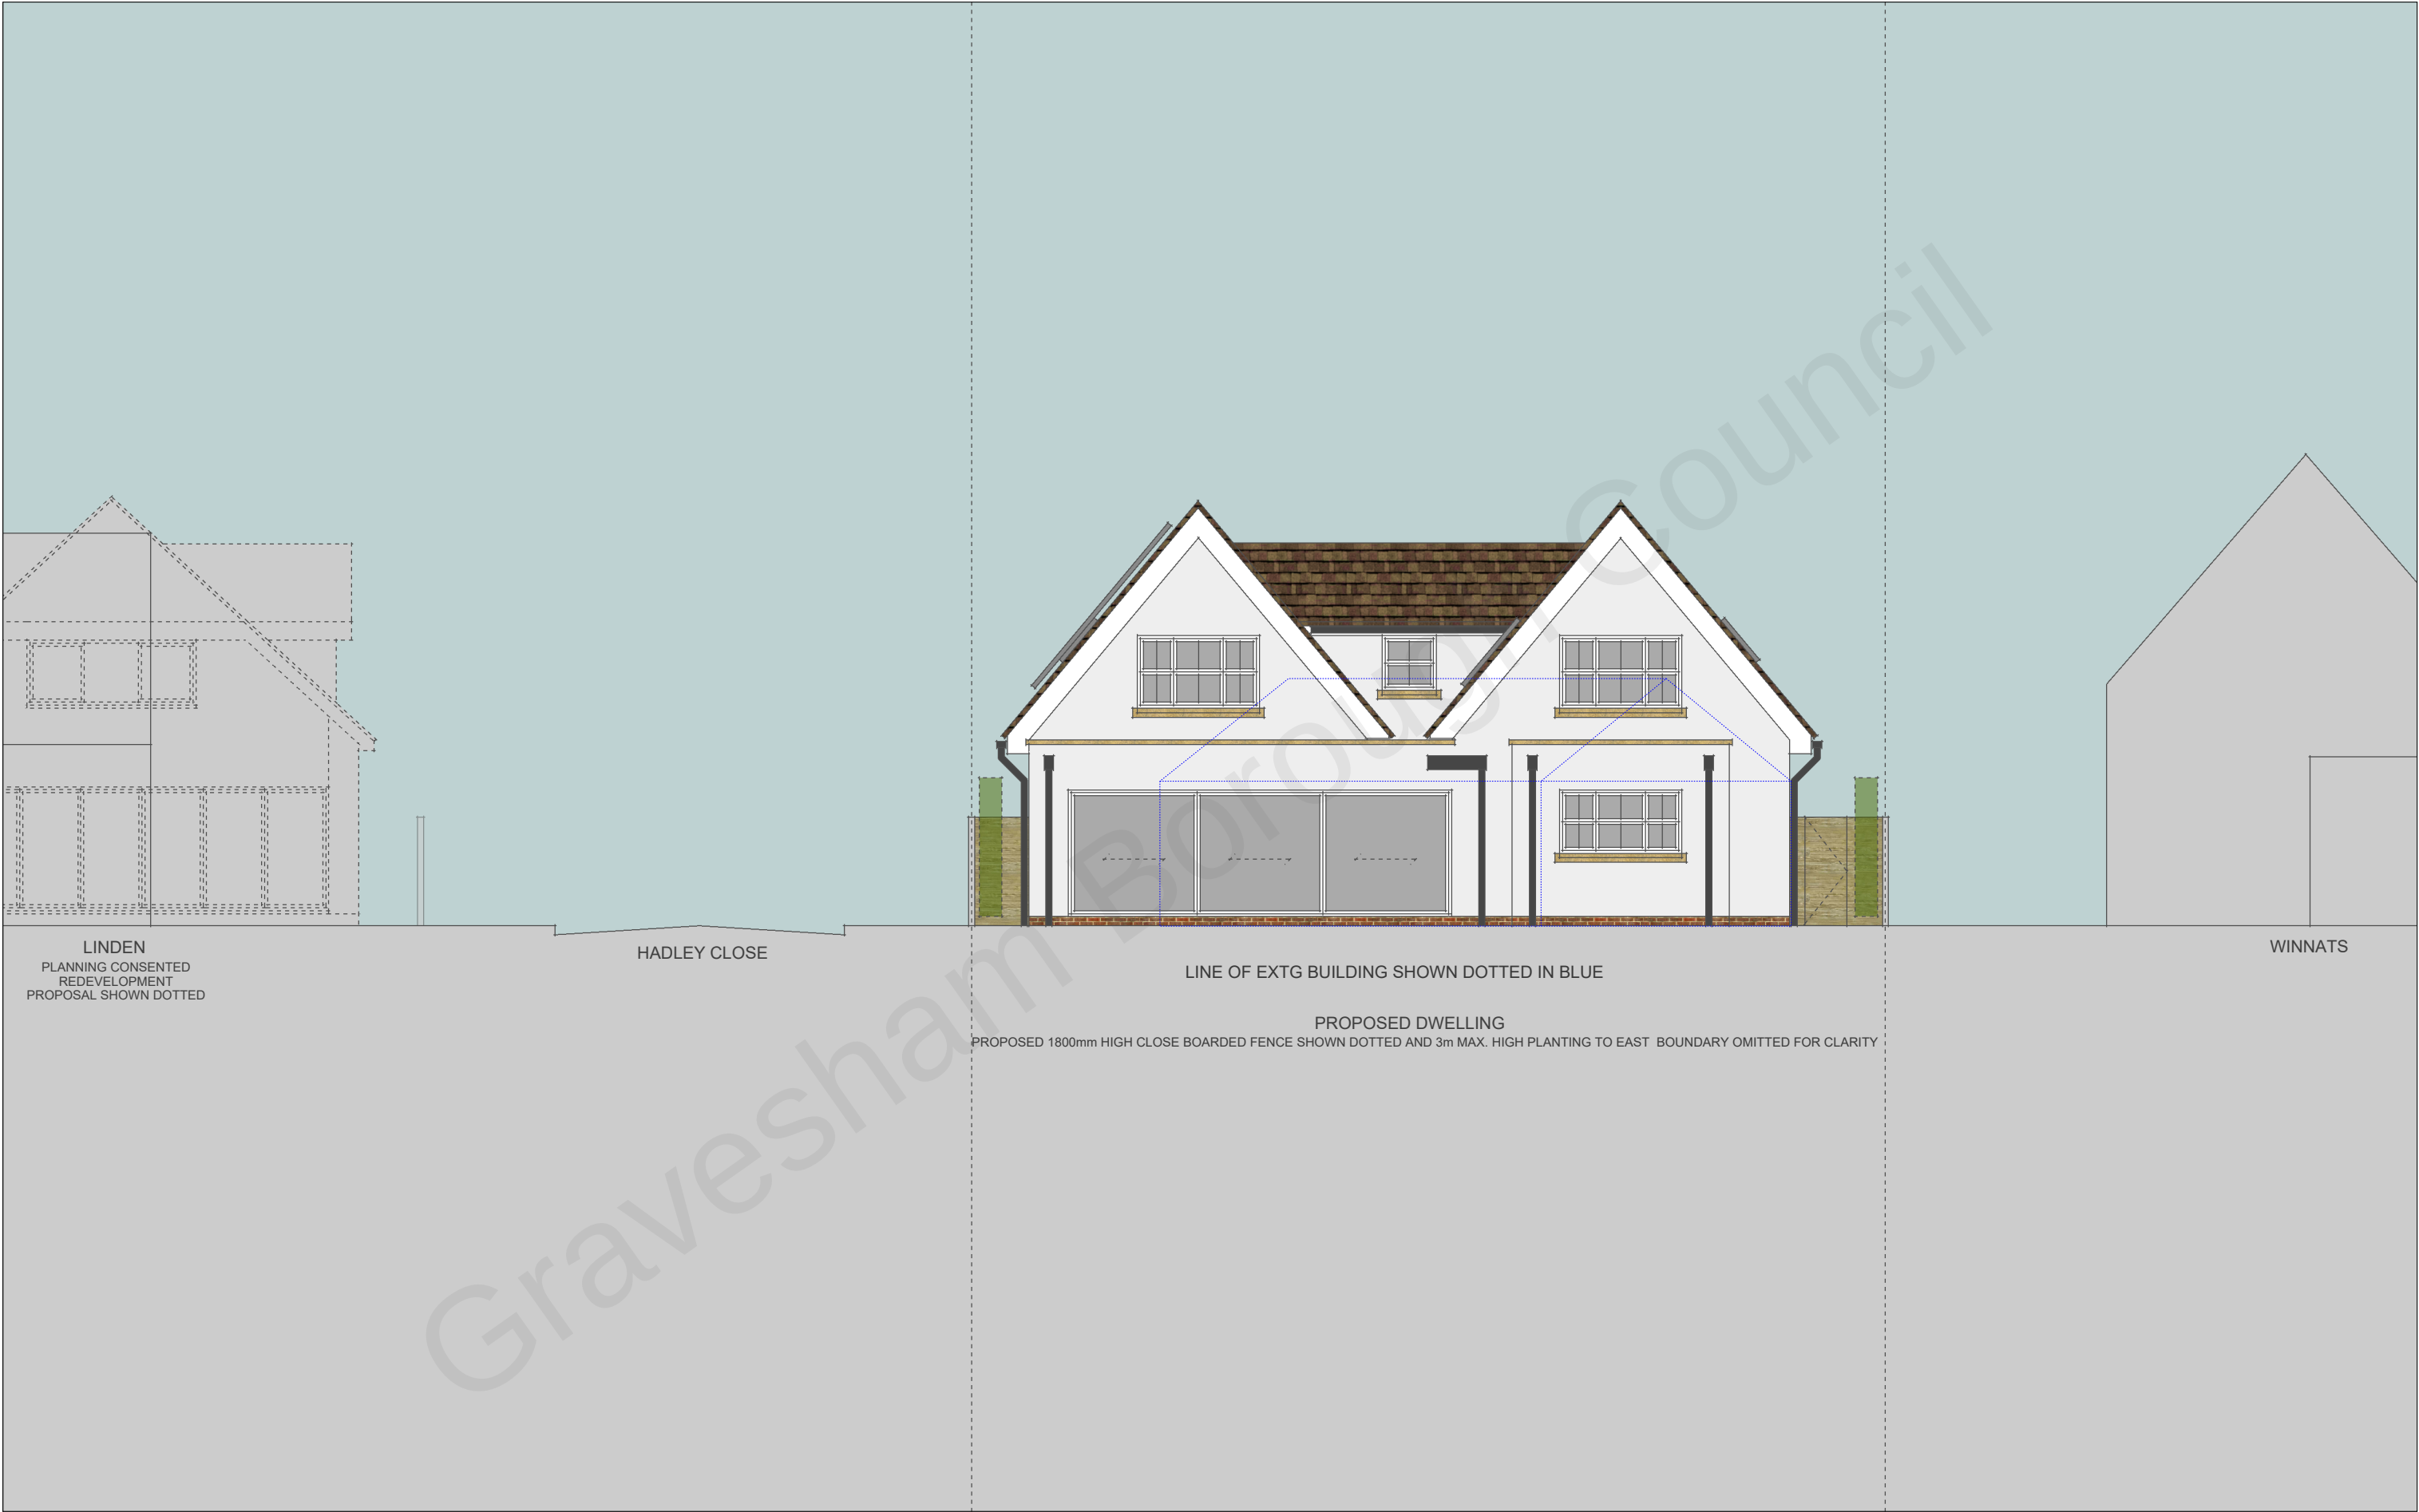

LINDEN
PLANNING CONSENTED
REDEVELOPMENT
PROPOSAL SHOWN DOTTED

HADLEY CLOSE

LINE OF EXTG BUILDING SHOWN DOTTED IN BLUE

WINNATS

PROPOSED DWELLING
PROPOSED 1800mm HIGH CLOSE BOARDED FENCE SHOWN DOTTED AND 3m MAX. HIGH PLANTING TO EAST BOUNDARY OMITTED FOR CLARITY

Steve Baker Architect
78 Pound Road East Peckham Tonbridge Kent TN12 5BJ
18 Hatton Place London EC1M 8RU
T: +44 (0)1622 870275
E: contact@stevebakerarchitect.com
W: www.stevebakerarchitect.com

S	R	Date	Description
---	---	------	-------------

Note - Do not scale from this drawing. All dimensions must be checked on site by the contractor and any discrepancies reported immediately.

MR N. MILLER

© COPYRIGHT 2021 STEVE BAKER ARCHITECT
Ordnance Survey. © Crown Copyright 2021. All rights reserved.
Supplied by UK Map Centre Licence number 100048957.

0 2 1:100 @ A3 4 6m

Client:
MR N. MILLER
Project Title:
WHITEHILL ROAD, MEOPHAM
Status: PLANNING Stage: P Scale: 1:100 Sheet: A3

Drawing Title:
EXISTING AND PROPOSED
EAST ELEVATION IN CONTEXT
Project No: A21280 Disc: A Building: - Package: - Drawing No: 1142 Revision: D